



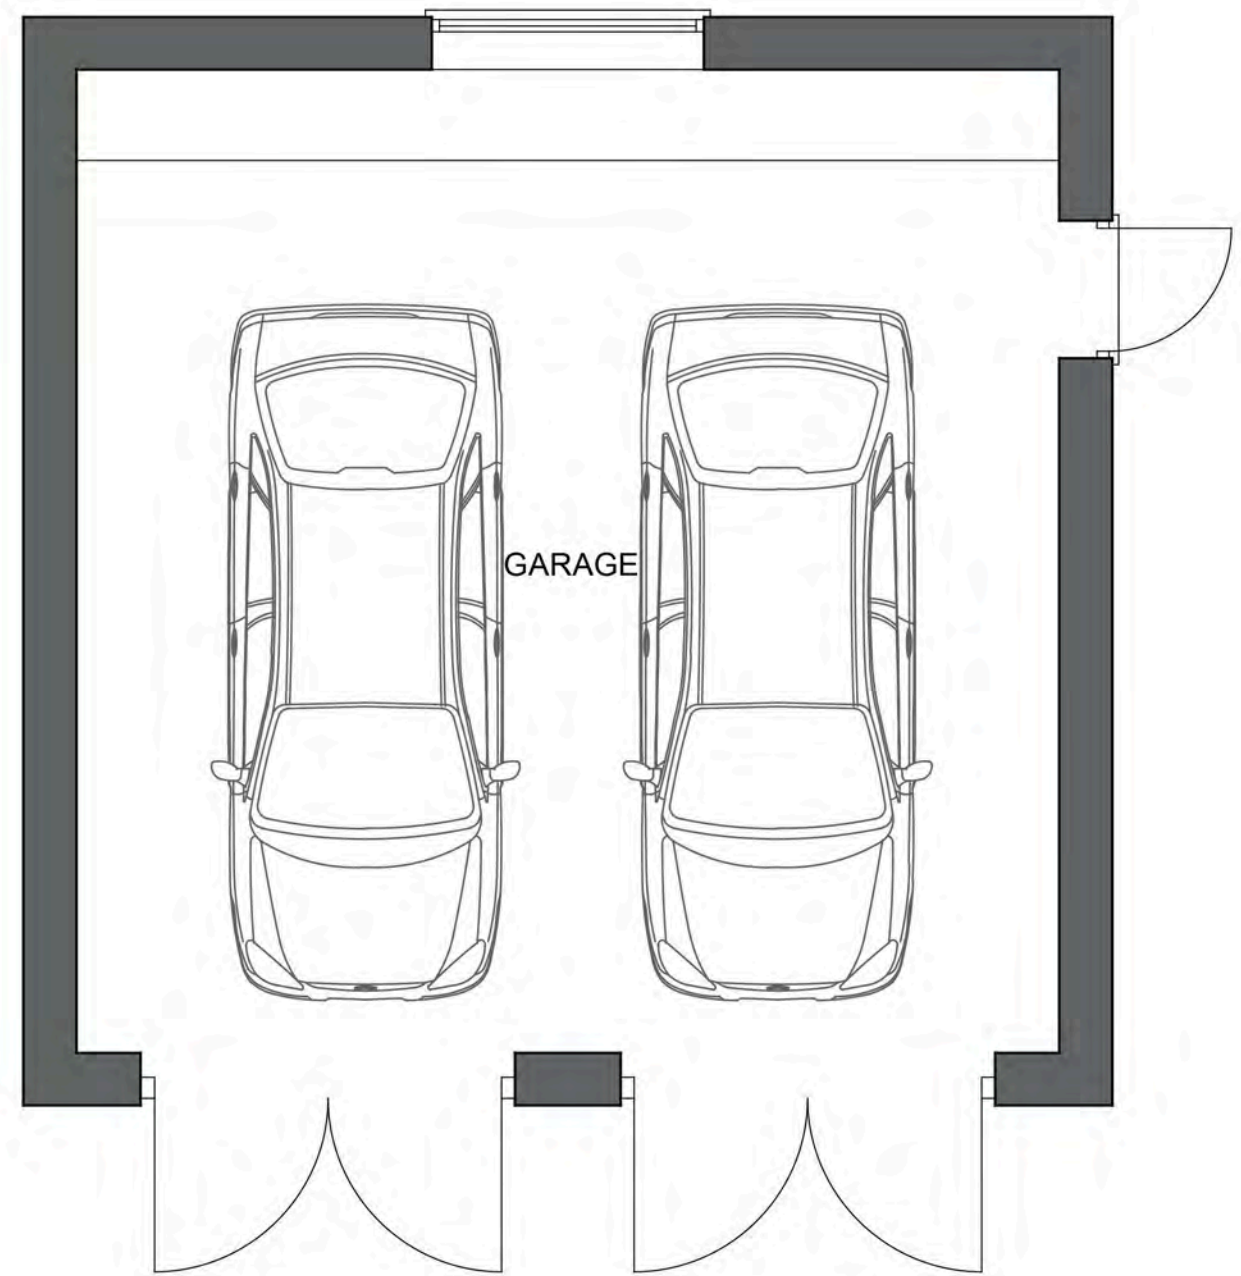


PROPOSED FLOOR PLAN
1:50

GF - 145 m²

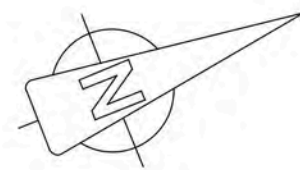


PROPOSED GARAGE FLOOR PLAN
1:50

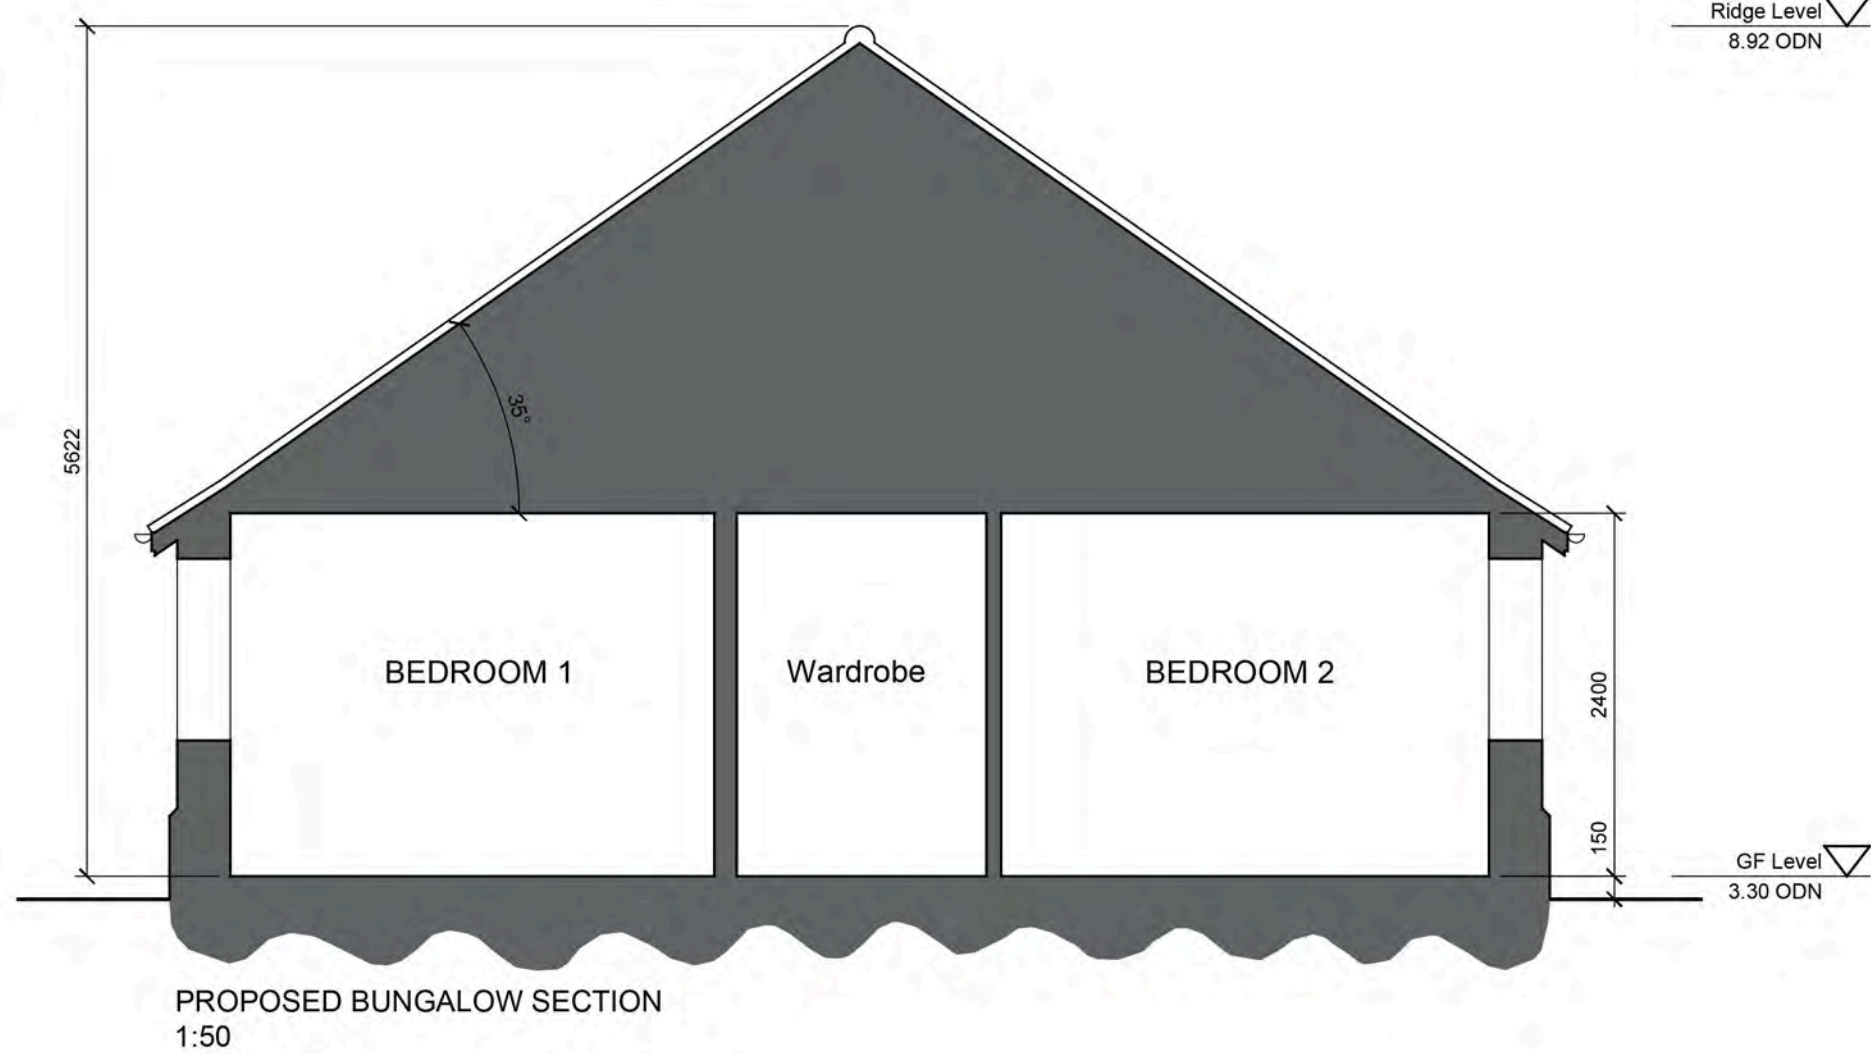

PROPOSED BUNGLOW SECTION
1:50

Ridge Level
8.92 ODN

GF Level
3.30 ODN

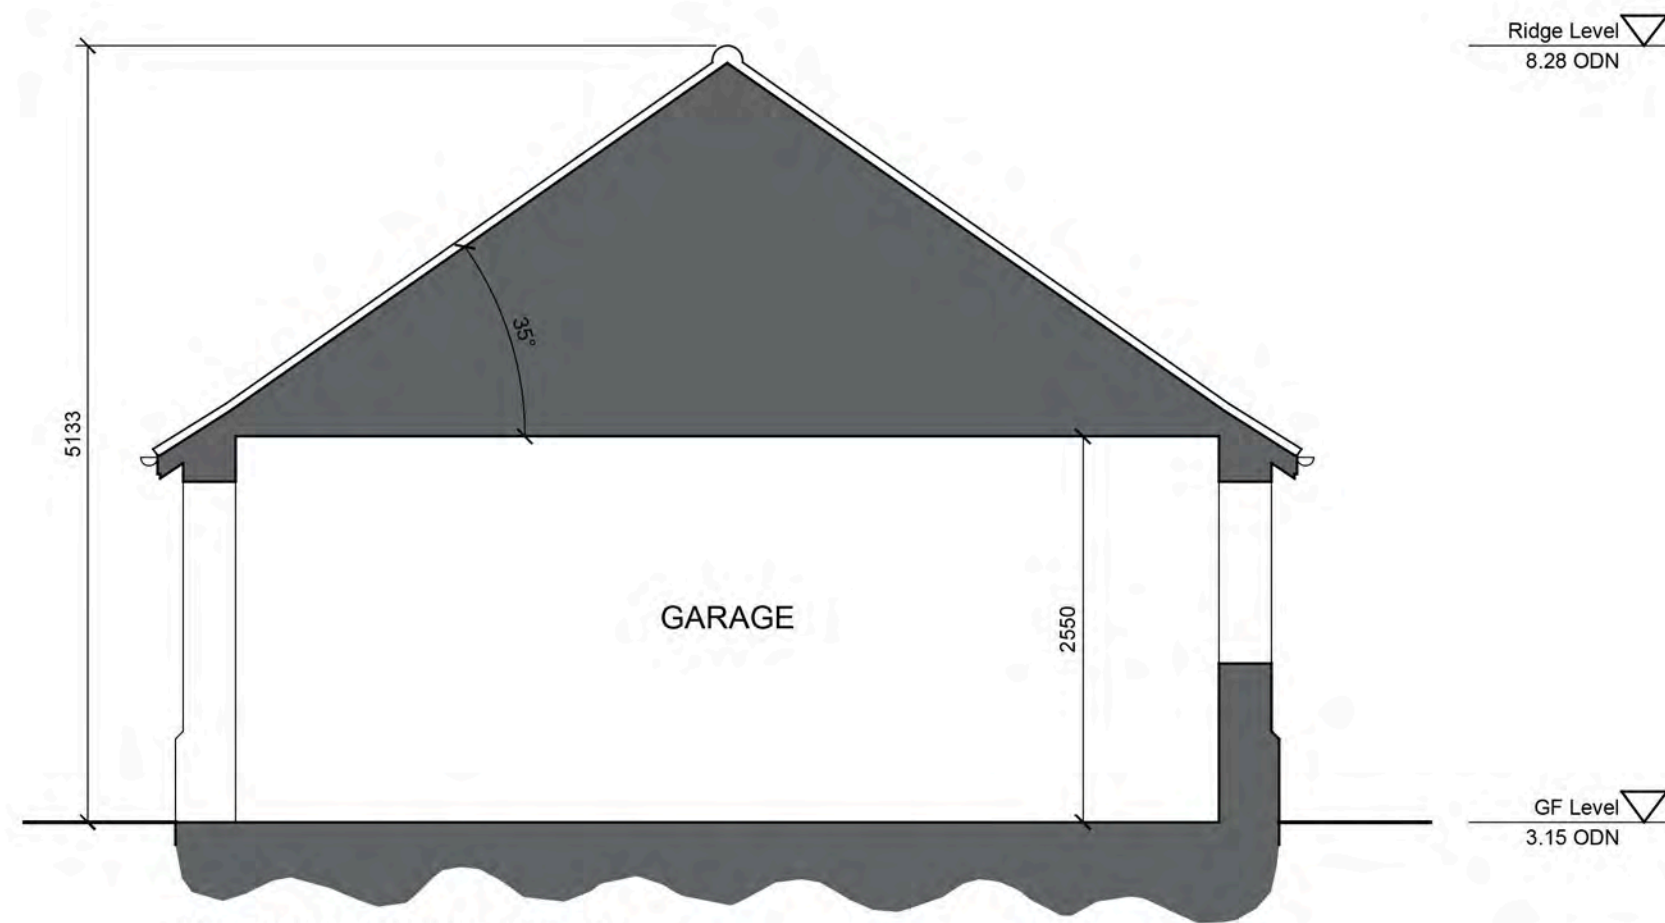

PROPOSED GARAGE SECTION
1:50

Ridge Level
8.28 ODN

GF Level
3.15 ODN



PROPOSED EAST ELEVATION
1:100

SOUTH ELEVATION



WEST ELEVATION

NORTH ELEVATION




EAST ELEVATION

SOUTH ELEVATION

WEST ELEVATION

NORTH ELEVATION

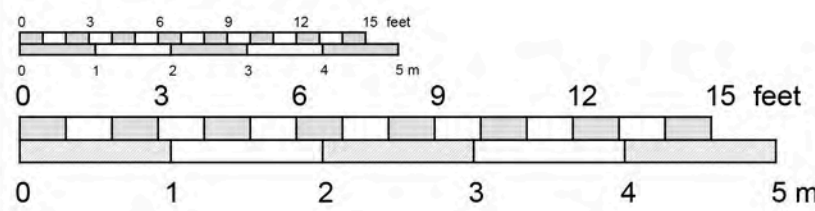

Chris Lilley Architectural Services chrislilley85@yahoo.co.uk Tel 07738 302711			
Project:	Proposed Dwelling	Date:	April 2023
Address:	Land to the Rear of Red Gables, Town Dam Lane, Donington	Scale:	1:50 on A1 1:100 on A1
Client:	Mr and Mrs Holt	Job No:	23031
Drawing Title:	Proposed Floor Plans, Section and Elevations	Dwg No:	02 C