

All dimensions to be verified on site by Main Contractor before the start of any construction work and before any work is commenced on their own behalf or that of any subcontractors.


Report any discrepancies to the Chartered Architect at once.

This drawing is to be read with all relevant Architects and Engineers drawings and other relevant information.


Andrew M Wright Ltd. Registered in England & Wales No. 53595024.

Registered office: 22 Crown Street, Redditch, Spalding, Leics, LE12 7TL.

LEGEND: DO NOT SCALE

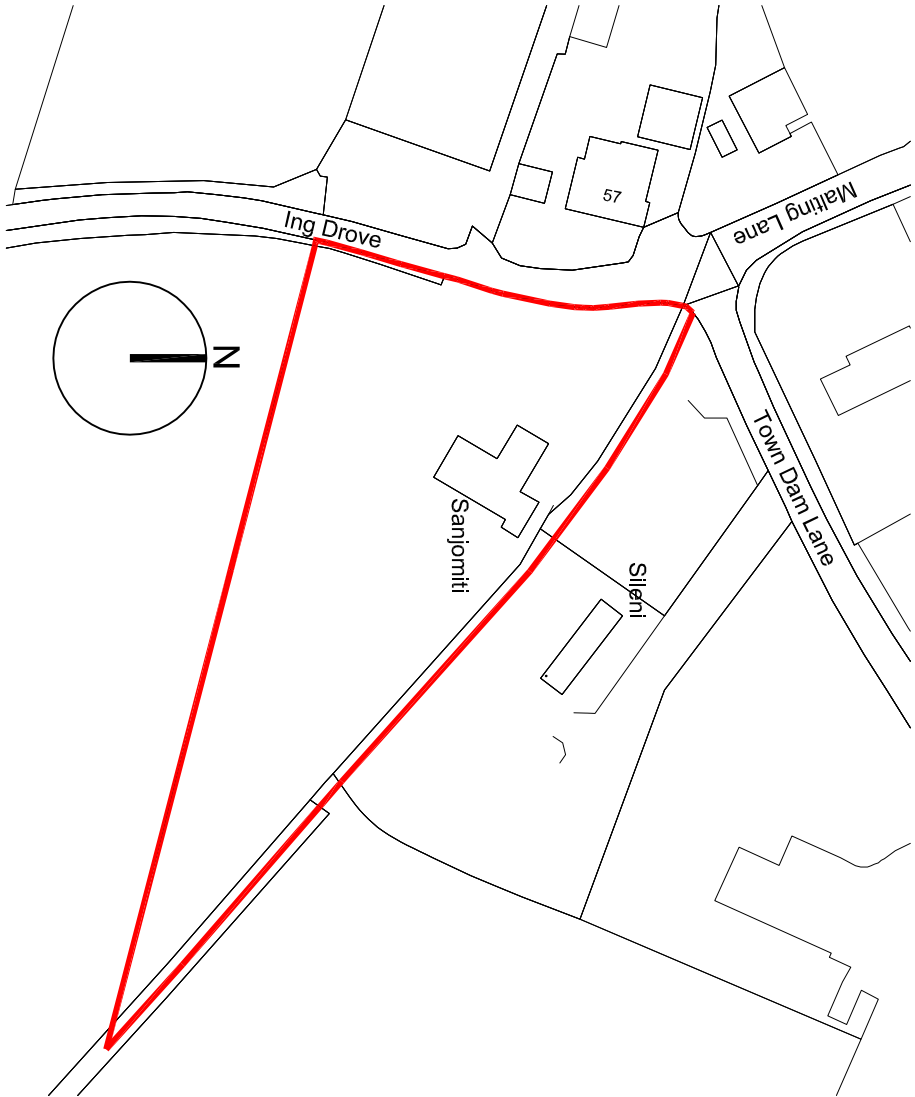

Location Plan (1:1250)

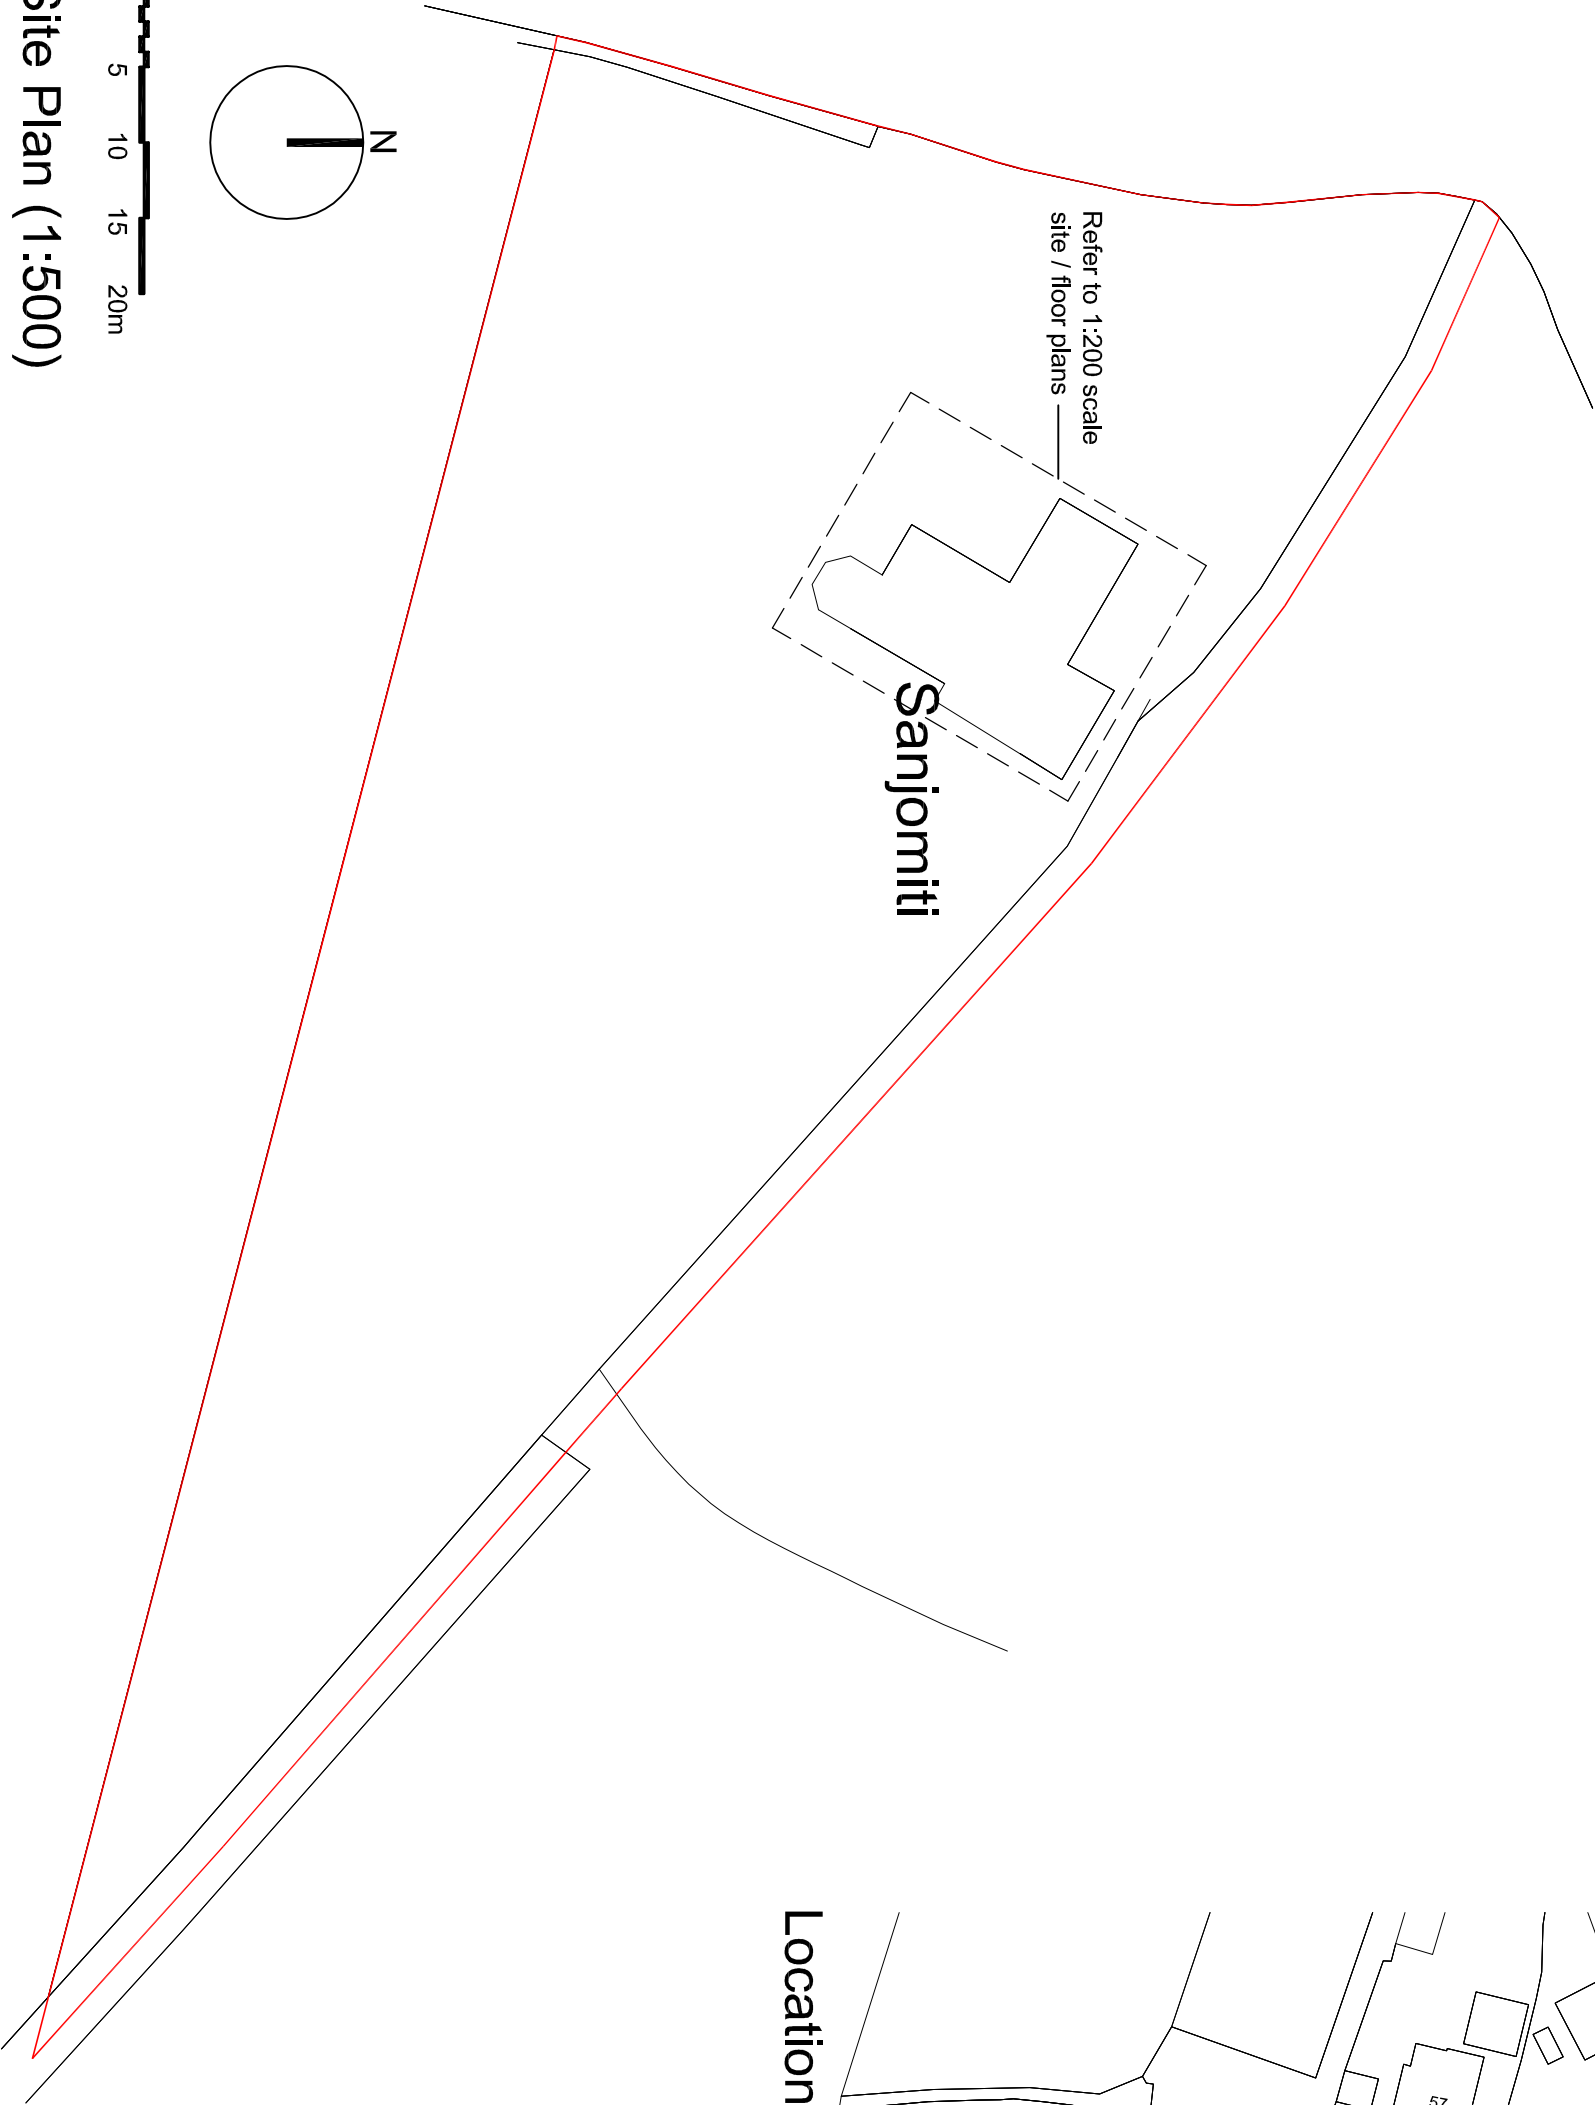

Site Plan (1:500)

PI	10.05.18	Planning Issue	AMW/AMW
DT	10.05.18	Draft Issue	AMW/AMW
Revisions	Date	Description	Dwg. Chg.

ANDREW M WRIGHT LTD
CHARTERED ARCHITECT



28 Byre Bank, Holbrook, St. Johns, Spalding, Leics. PE12 8SD
Telephone: 01455 540573 Mobile: 07940 914778

Project:	Sanjomiiti
	Malling Lane
	Donington
	Lincs

Drawing Title:	Location Plan & Site Plan
----------------	---------------------------

Client: Mr & Mrs S Harrell

Drawing:	Drawn:	Date:	Scale:	Paper Size:
AMW	AMW	04.04.18	As shown	A3
Job No.:	Dwg No.:	Stage:	Revision:	
021804	PD01	Planning	P1	