

All dimensions to be verified on site by Mark Connors before the start of work. Contractors are to verify all dimensions and report any discrepancies to the Chartered Architect at once.

This drawing is to be read with all relevant Architects and Engineers drawings and other relevant information.


Andrew M Wright Ltd. Registered in England & Wales No. 5896024. Registered office: 22 Crown Street, Nuneaton, Leicestershire, LE12 2TL.

LEGEND: DO NOT SCALE


Legend to materials:-

1 = Facing brick (red)


2 = Concrete roof tiles

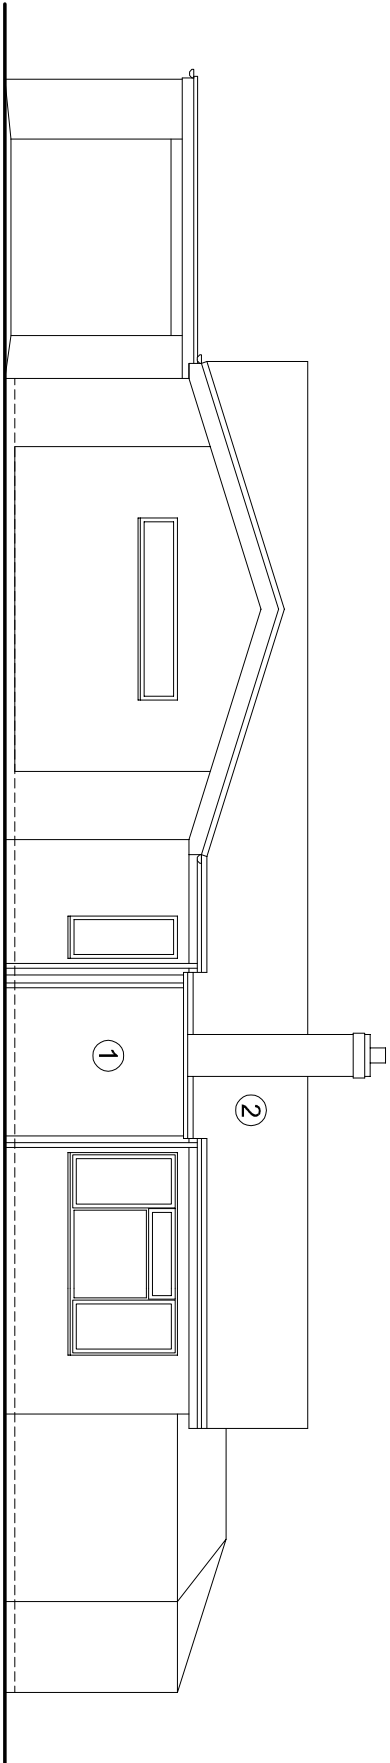


North West Elevation (1:100)

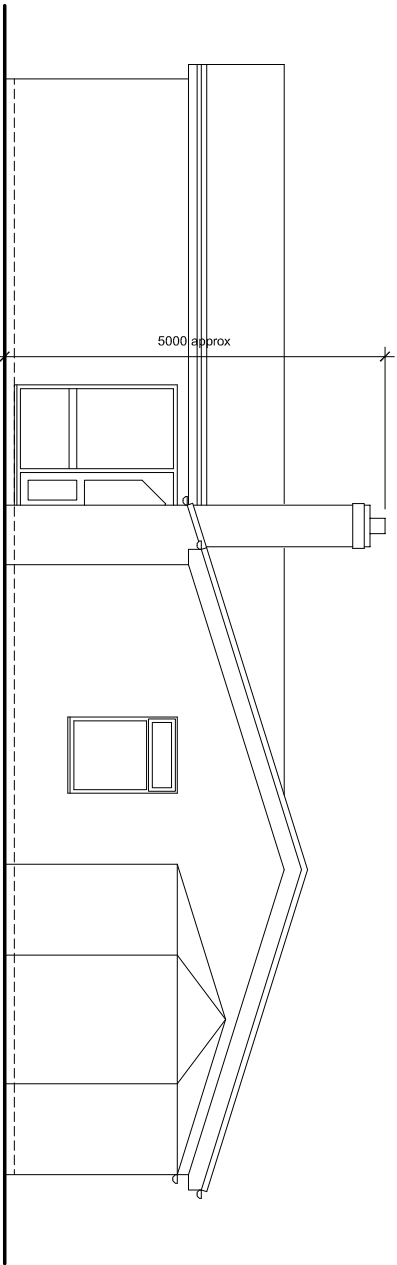

South West Elevation

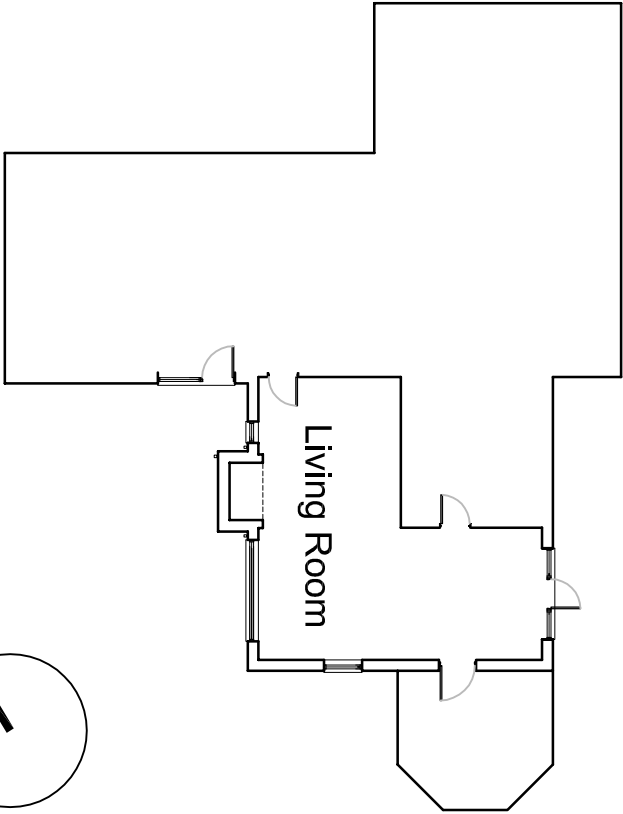

Site / Floor Plan (1:200)

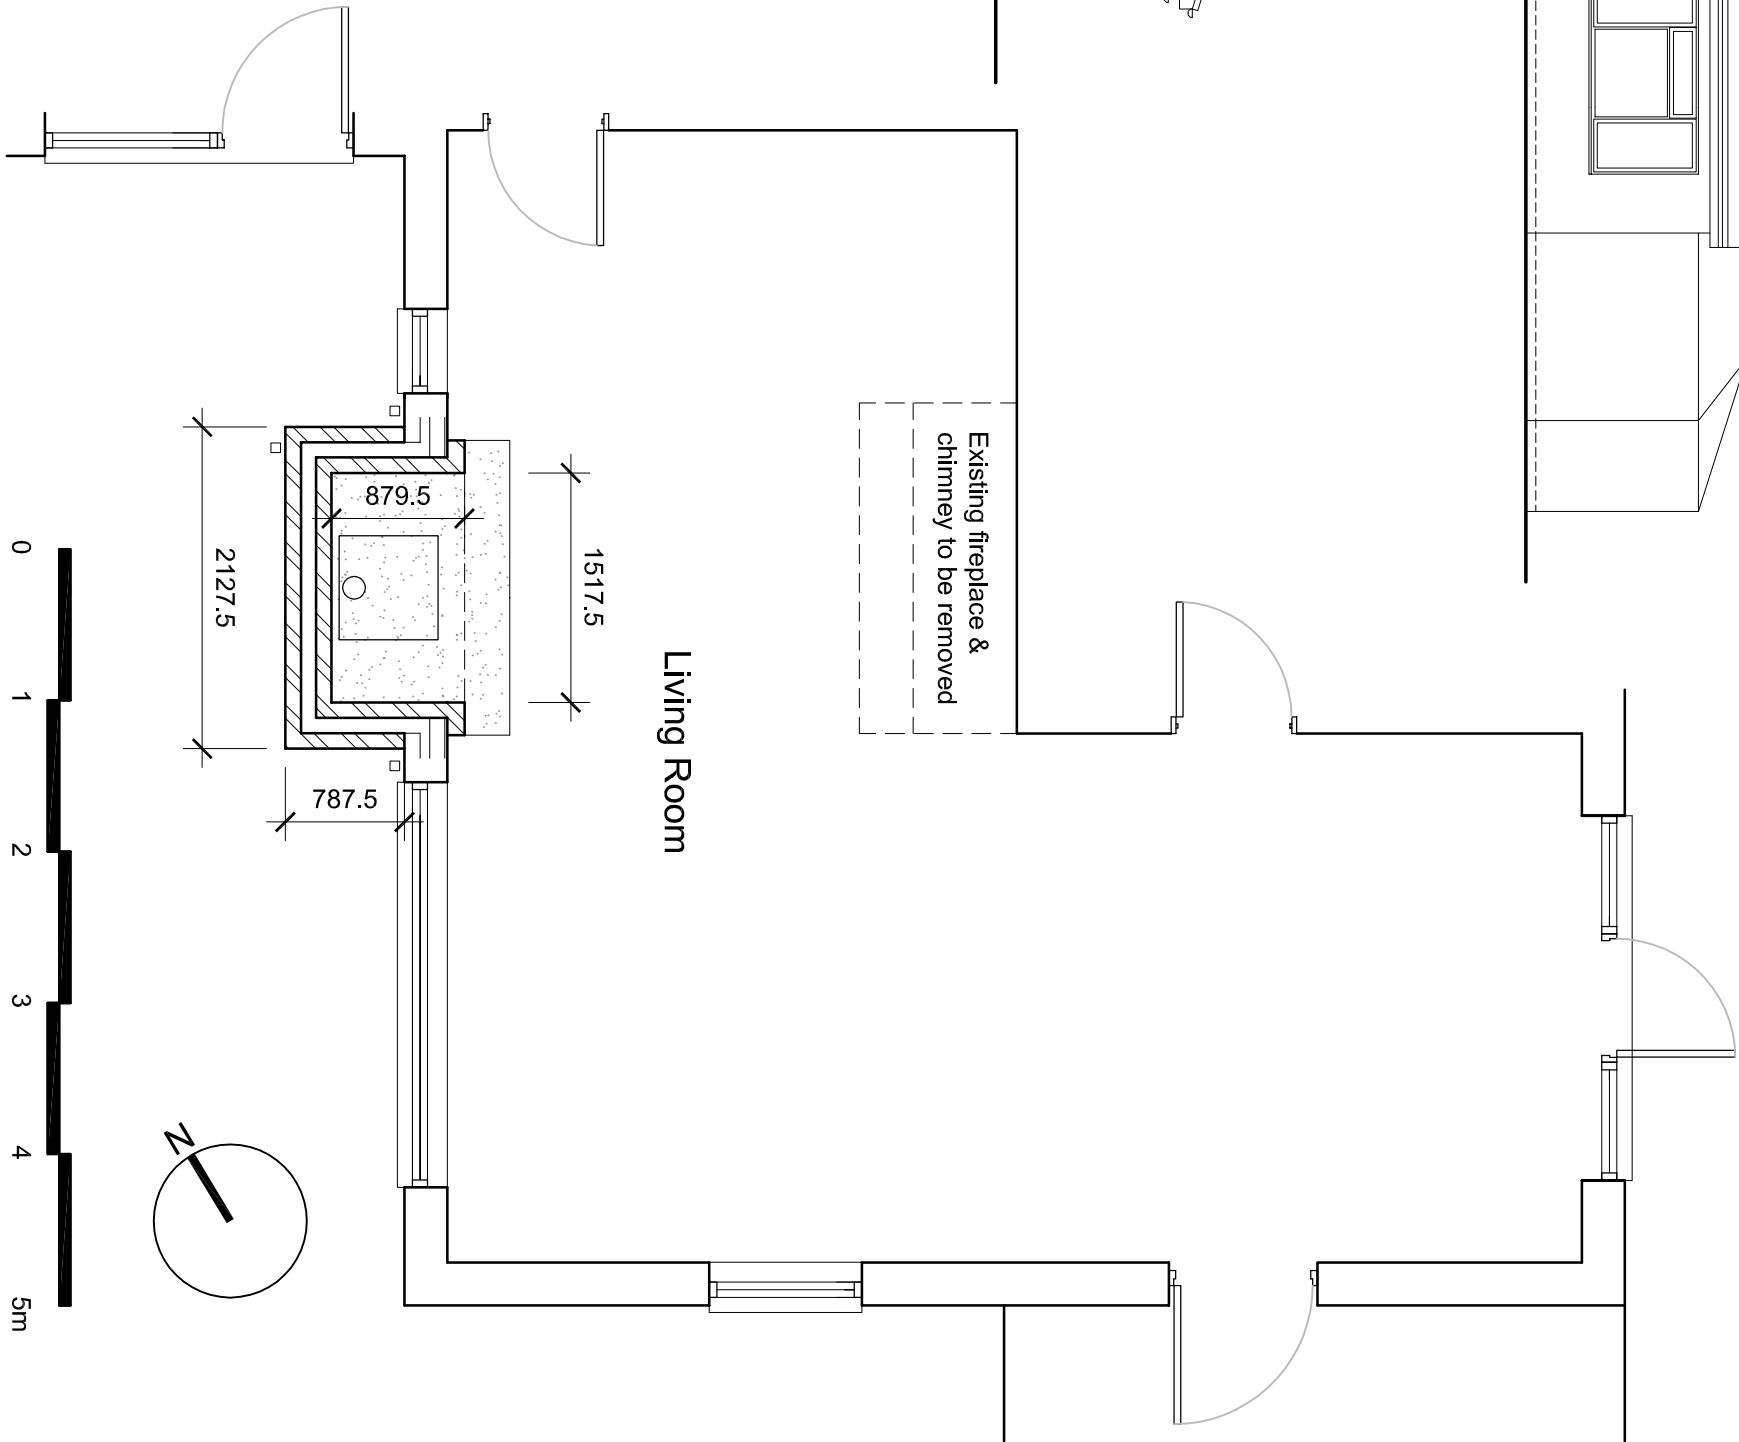

Floor Plan (1:50)

Project:			
Sanjivni			
Maiting Lane			
Donington			
Lincs			
Drawing Title:			
Proposed Plans & Elevations			
Client:			
Mr & Mrs S Harill			
Drawing:			
AMW	AMW	AMW	AMW
021804	PD03	Planning	P1