



Note: Do not scale. Only use figured dimensions.
All discrepancies to be notified to this office.

Rev	Description	Dr	Date
-----	-------------	----	------

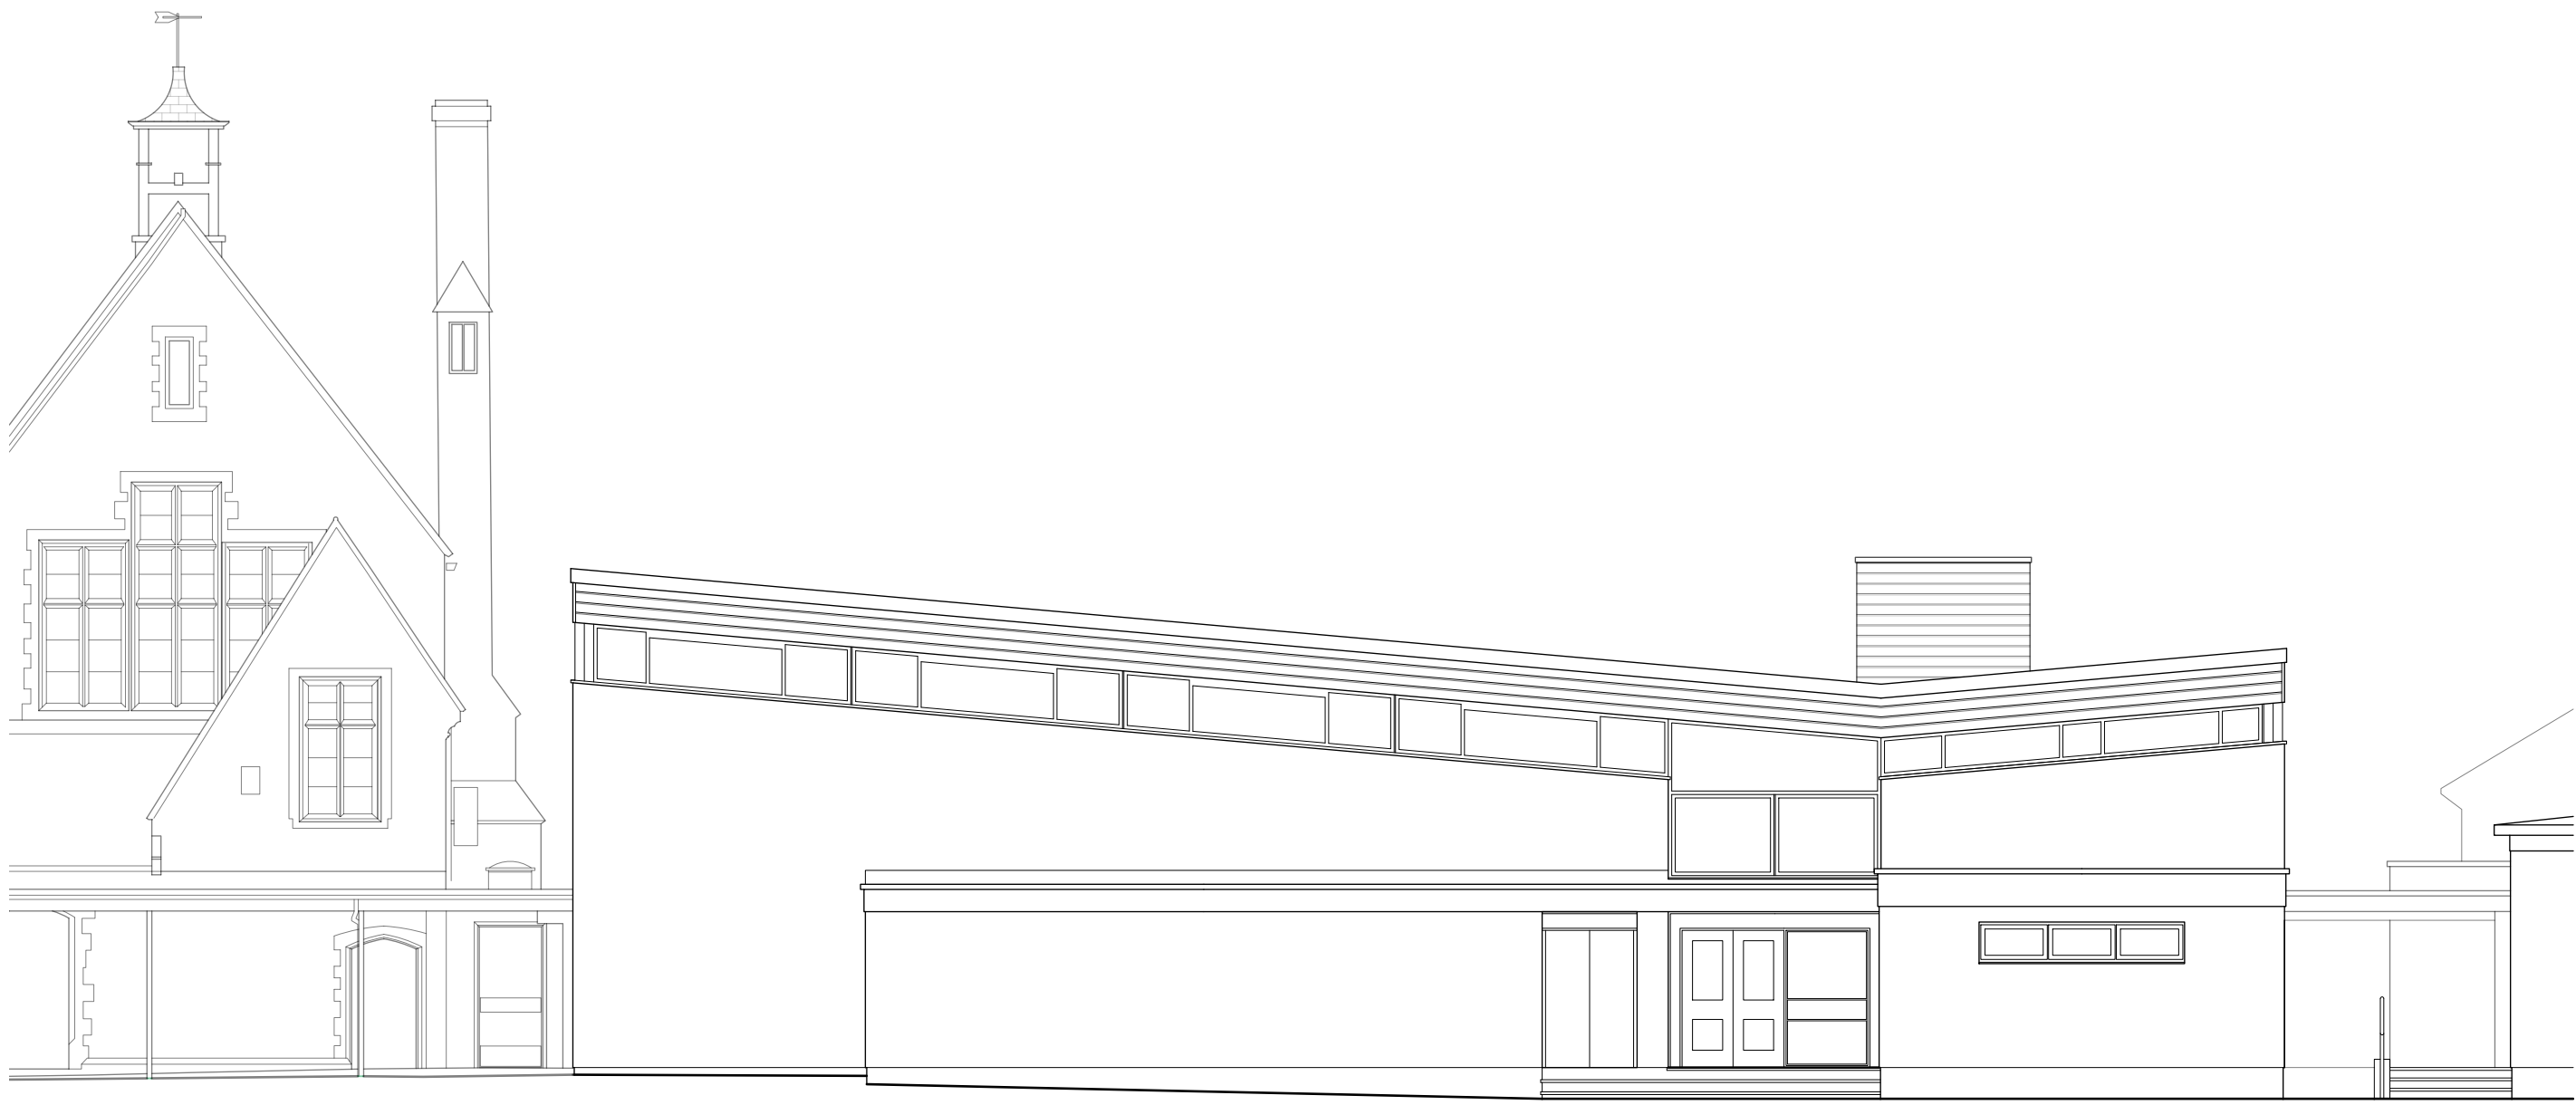


01
EX200
1:100
EXISTING SOUTH EAST ELEVATION

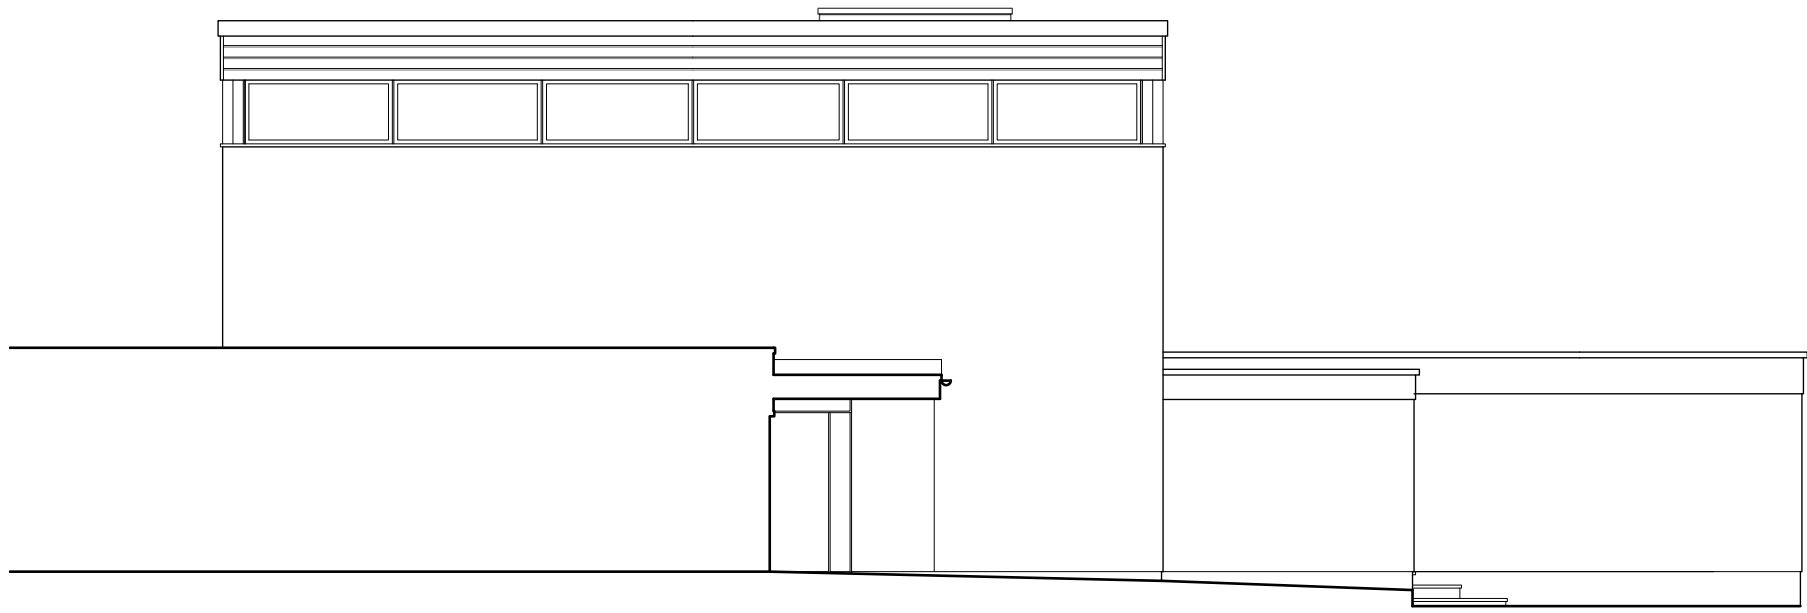

02
EX200
1:100
EXISTING SOUTH WEST ELEVATION



03
EX200
1:100
EXISTING NORTH WEST ELEVATION

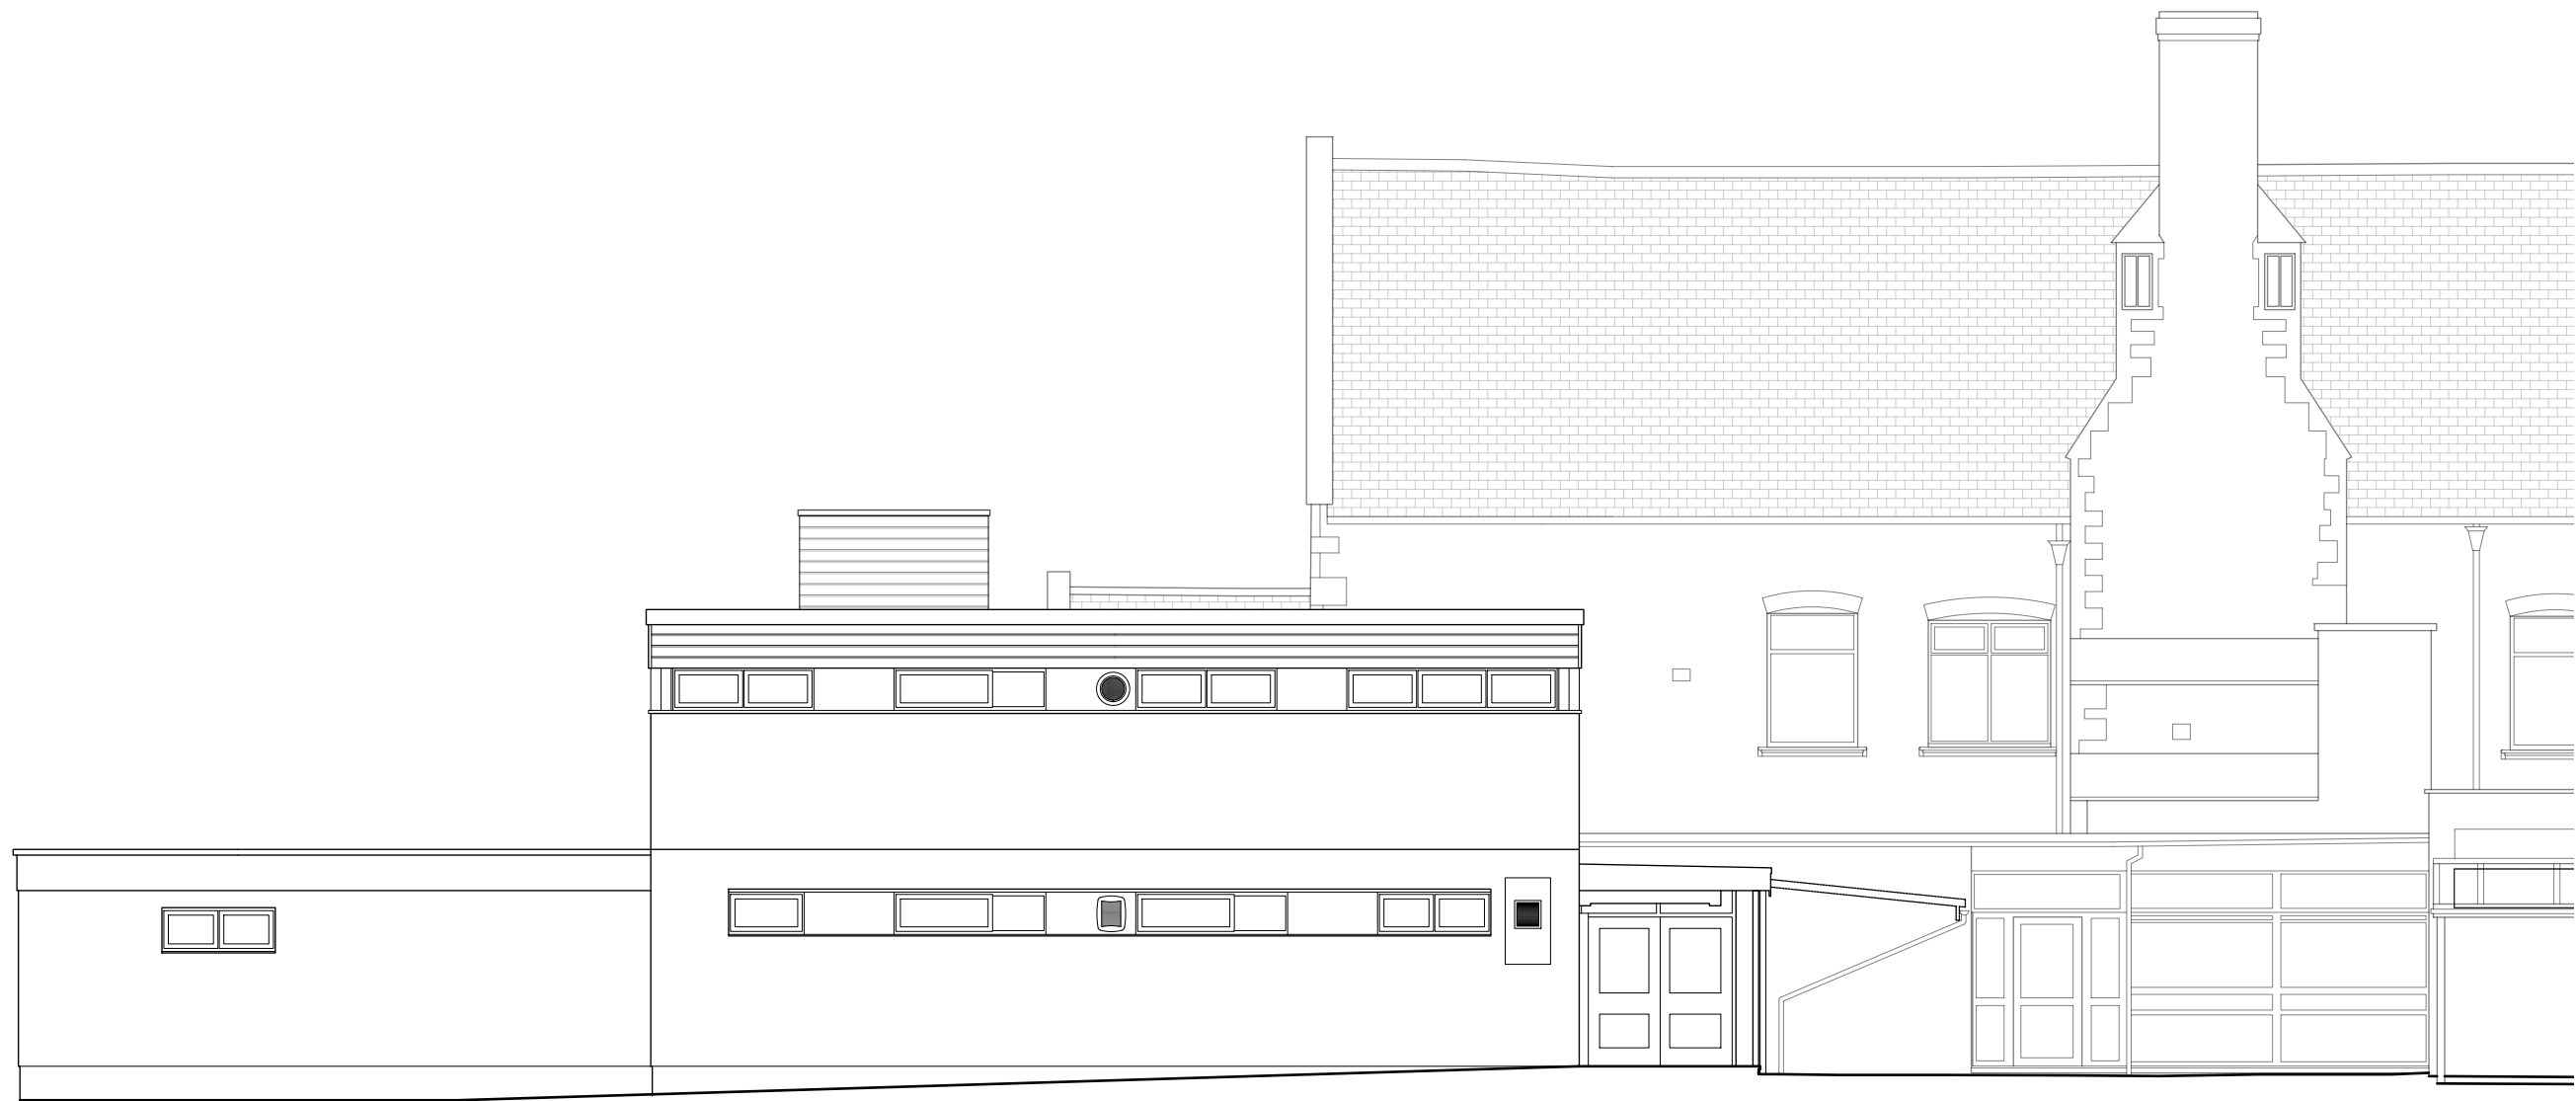

04
EX200
1:100
EXISTING NORTH EAST ELEVATION

NOTE:
EXISTING SURVEY INFORMATION TAKEN FROM MAPMATIC MEASURED
SURVEYS DRAWINGS AND INFORMATION.

STATUS EXISTING			
EVANS McDOWALL ARCHITECTS E21 Sparkhouse Studios, Rope Walk, Lincoln, LN6 7DQ Tel: 01522 837280 Email: mail@emcdarchitects.com Copyright Reserved			
CLIENT  COWLEY ACADEMY			
PROJECT Fitness Suite			
TITLE Existing Elevations			
DRAWN BY CS	CHECKED BY EMA	DATE Feb 2025	
SCALE 1:100 @ A1		PROJECT NUMBER 2505	
DRAWING NUMBER EX200			REV 00