

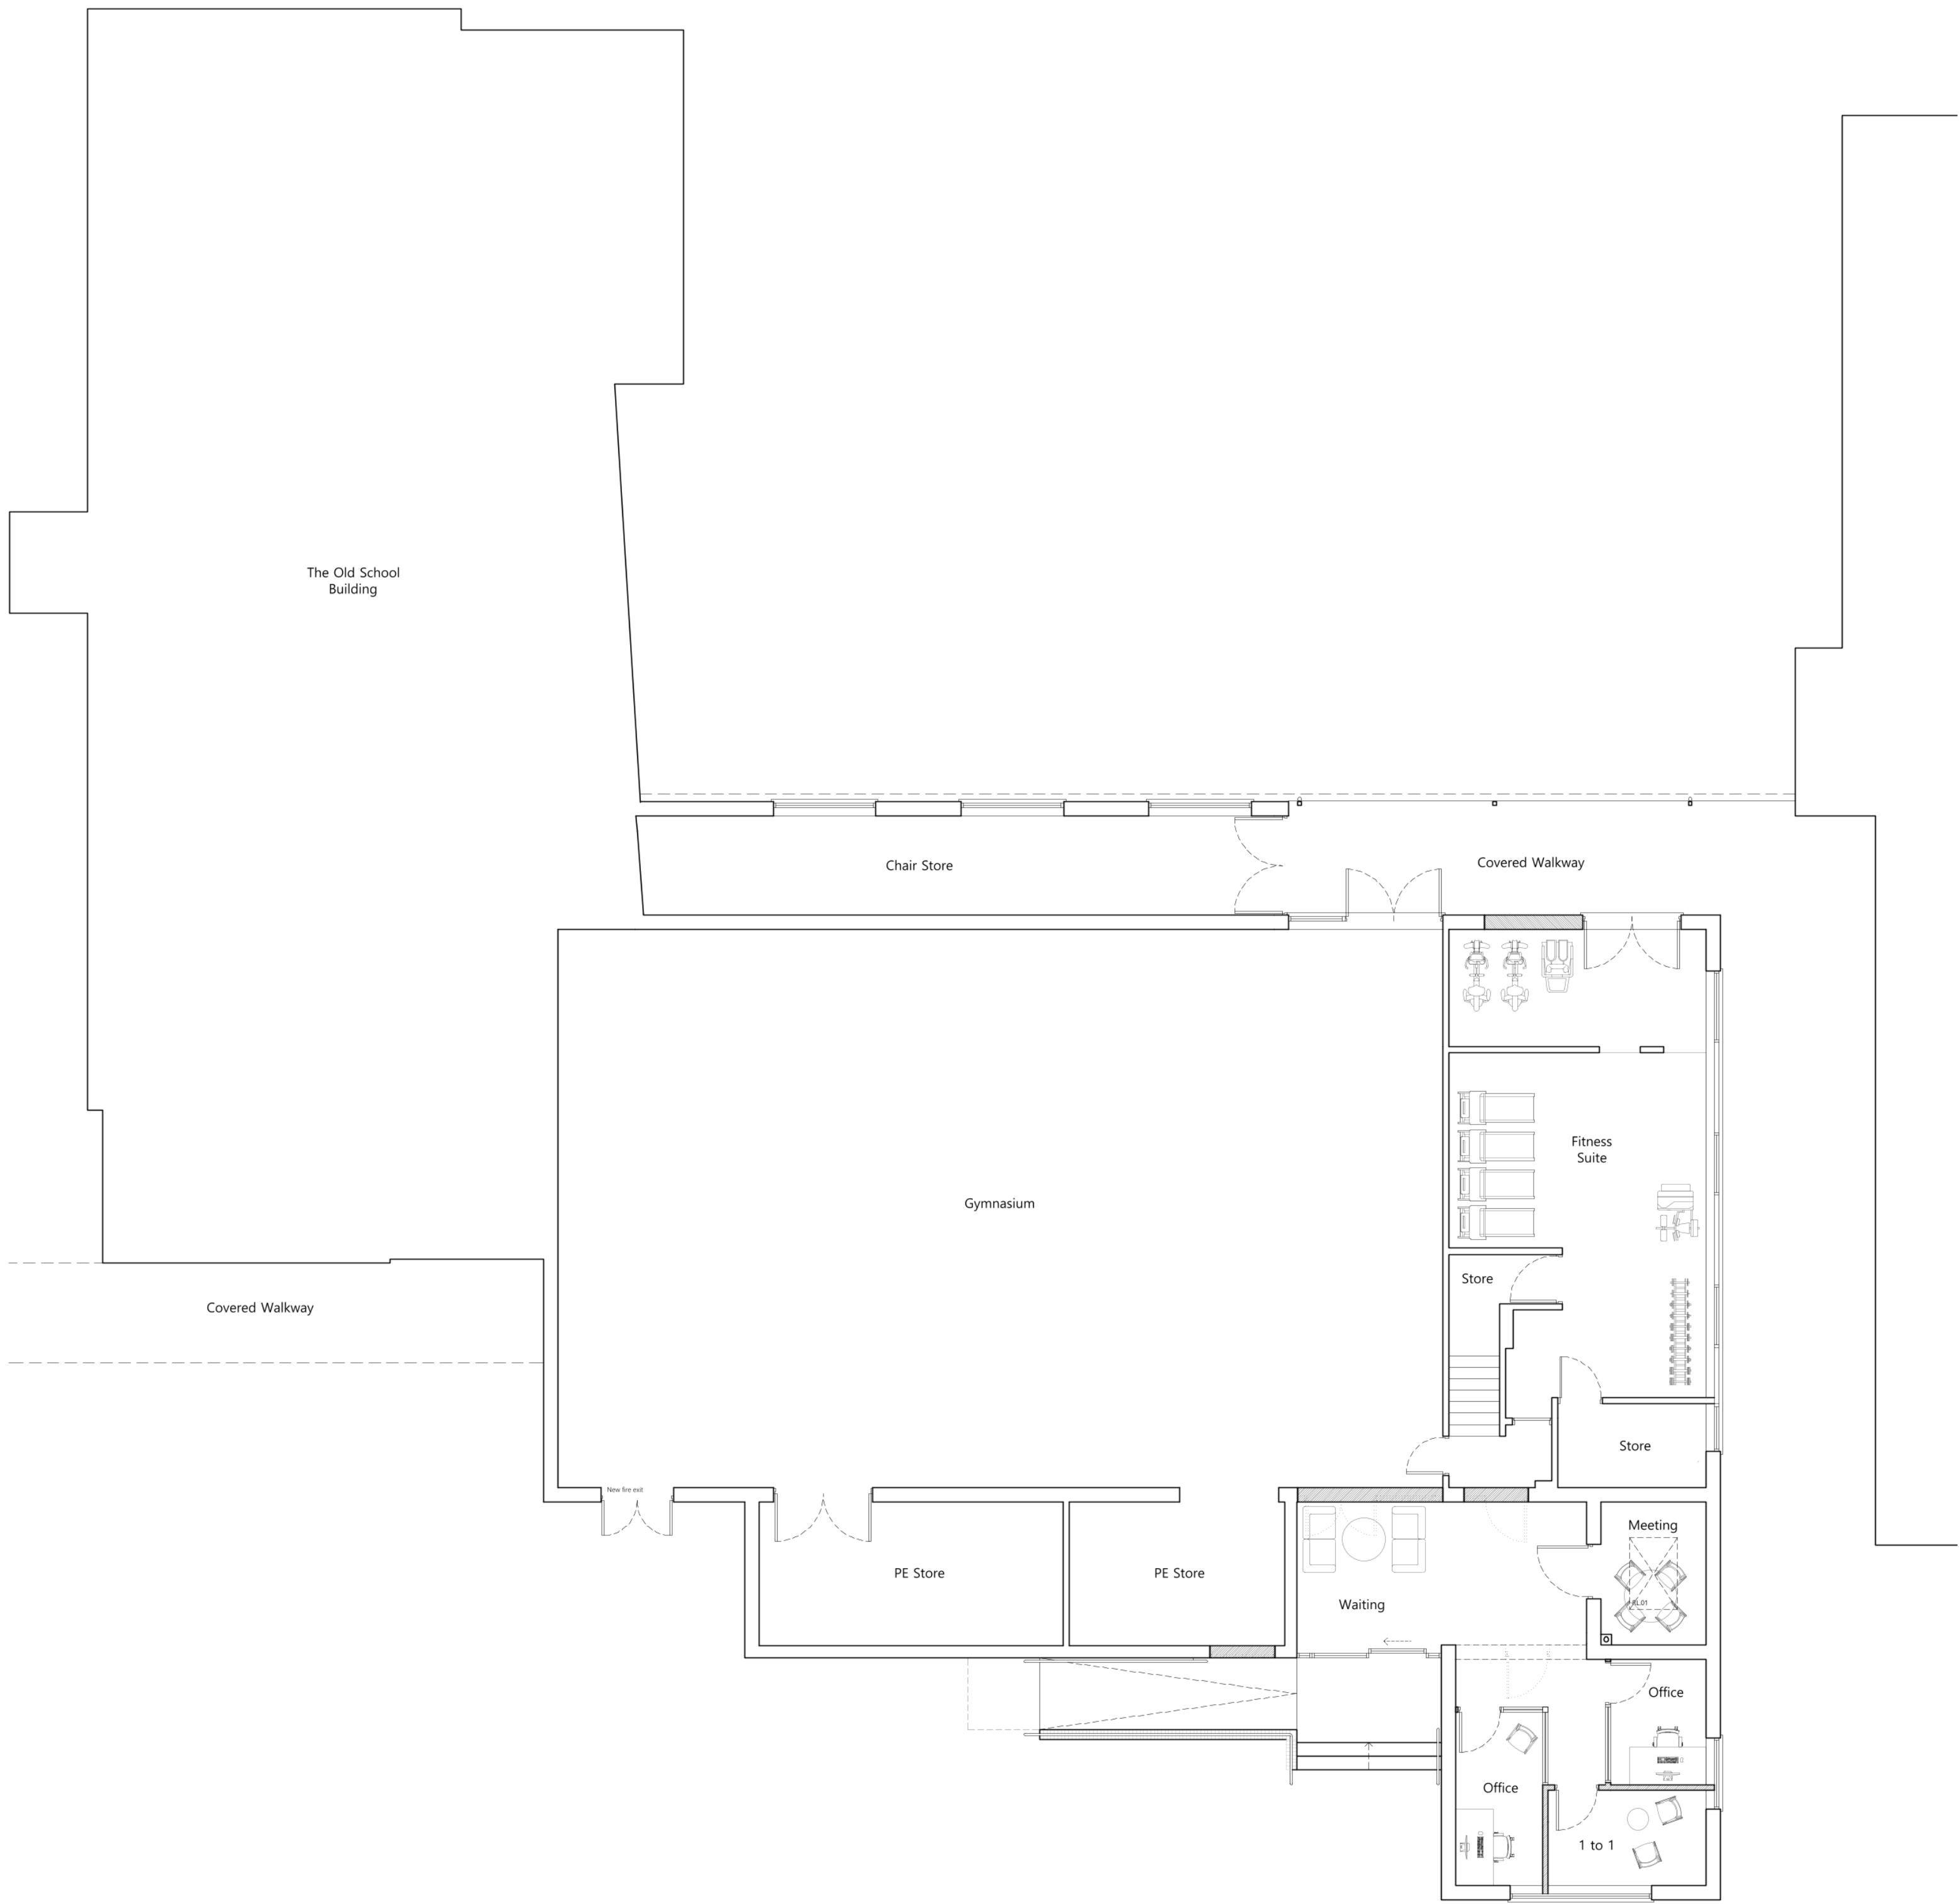


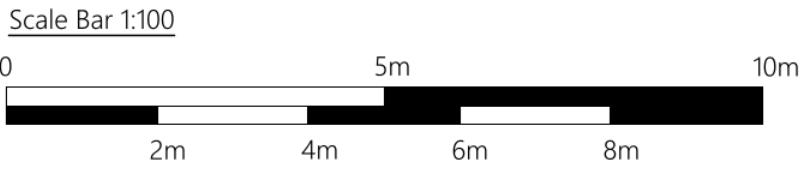

01 PROPOSED PLAN  
PP100 1:100

Note: Do not scale. Only use figured dimensions.  
All discrepancies to be notified to this office.

| Rev | Description   | Dr | Date       |
|-----|---|----|------------|
| 01  | Amended in line with client comments.   | CS | 12.03.2025 |
| 02  | Amended in line with client comments.   | CS | 13.03.2025 |
| 03  | Sidelight omitted from new door to northwest elevation.<br>Exg. door & sidelight to northwest elevation replaced in aluminium.<br>New fire escape door amended to be aluminium. | EK | 08.05.2025 |

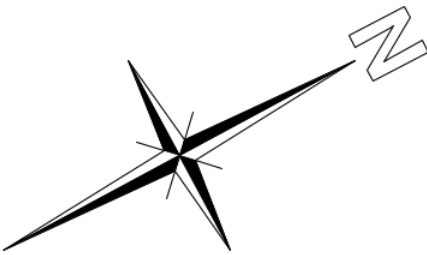

- Key:
- Existing walls/feature to be demolished
  - Denotes proposed new structure / features
  - Denotes existing retained structure / features

NOTE:  
EXISTING SURVEY INFORMATION TAKEN FROM MAPMATIC MEASURED SURVEYS DRAWINGS AND INFORMATION.

STATUS

PLANNING

EVANS  
McDOWALL  
ARCHITECTS

E21 Sparkhouse Studios, Rope Walk, Lincoln, LN6 7DQ  
Tel: 01522 837280  
Email: mail@emcdarchitects.com

Copyright Reserved

CLIENT



COWLEY  
ACADEMY

PROJECT

Fitness Suite

TITLE

Proposed Plan

|                         |                        |                  |
|-------------------------|------------------------|------------------|
| DRAWN BY<br>CS          | CHECKED BY<br>EMA      | DATE<br>Feb 2025 |
| SCALE<br>1:100 @ A1     | PROJECT NUMBER<br>2505 |                  |
| DRAWING NUMBER<br>PP100 | REV<br>03              |                  |