



Note: Do not scale. Only use figured dimensions.
All discrepancies to be notified to this office.

Rev	Description	Dr	Date
01	Amended in line with technical requirements.	CS	07.04.2025

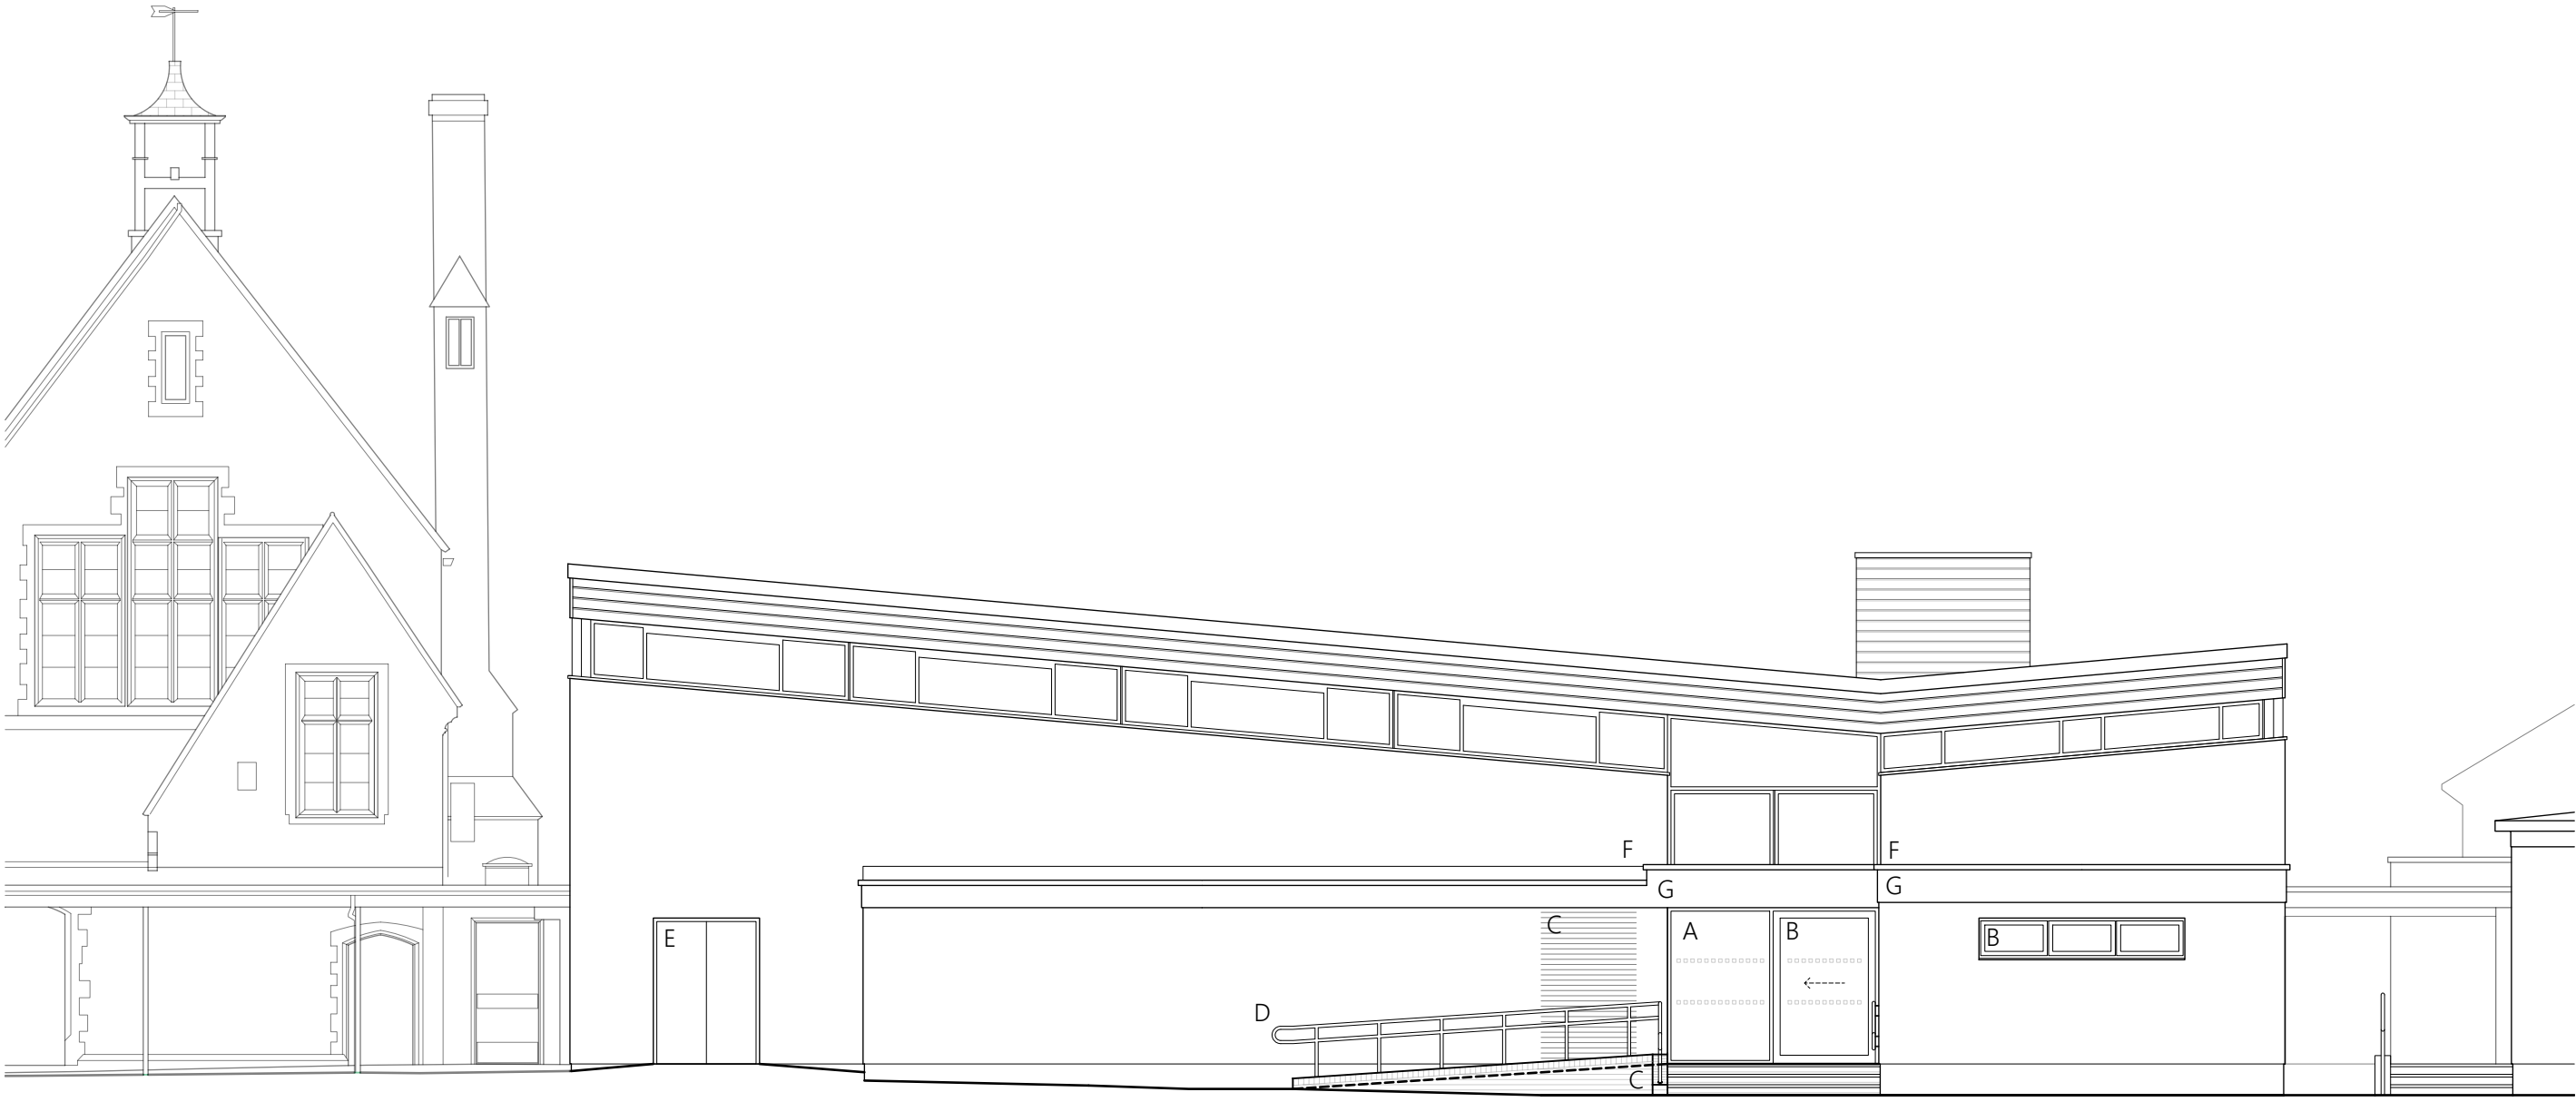


01
PP200
1:100
PROPOSED SOUTH EAST ELEVATION

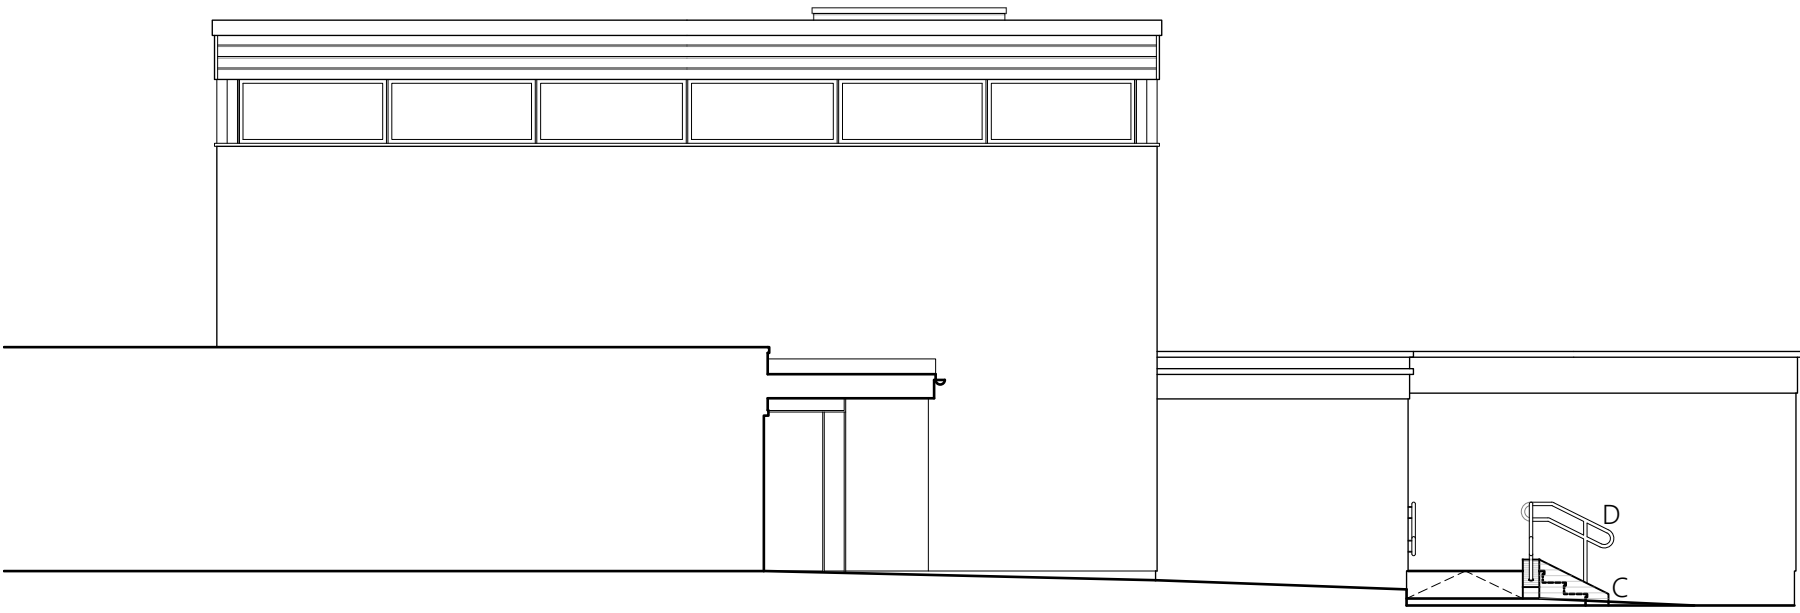

02
PP200
1:100
PROPOSED SOUTH WEST ELEVATION



03
PP200
1:100
PROPOSED NORTH WEST ELEVATION

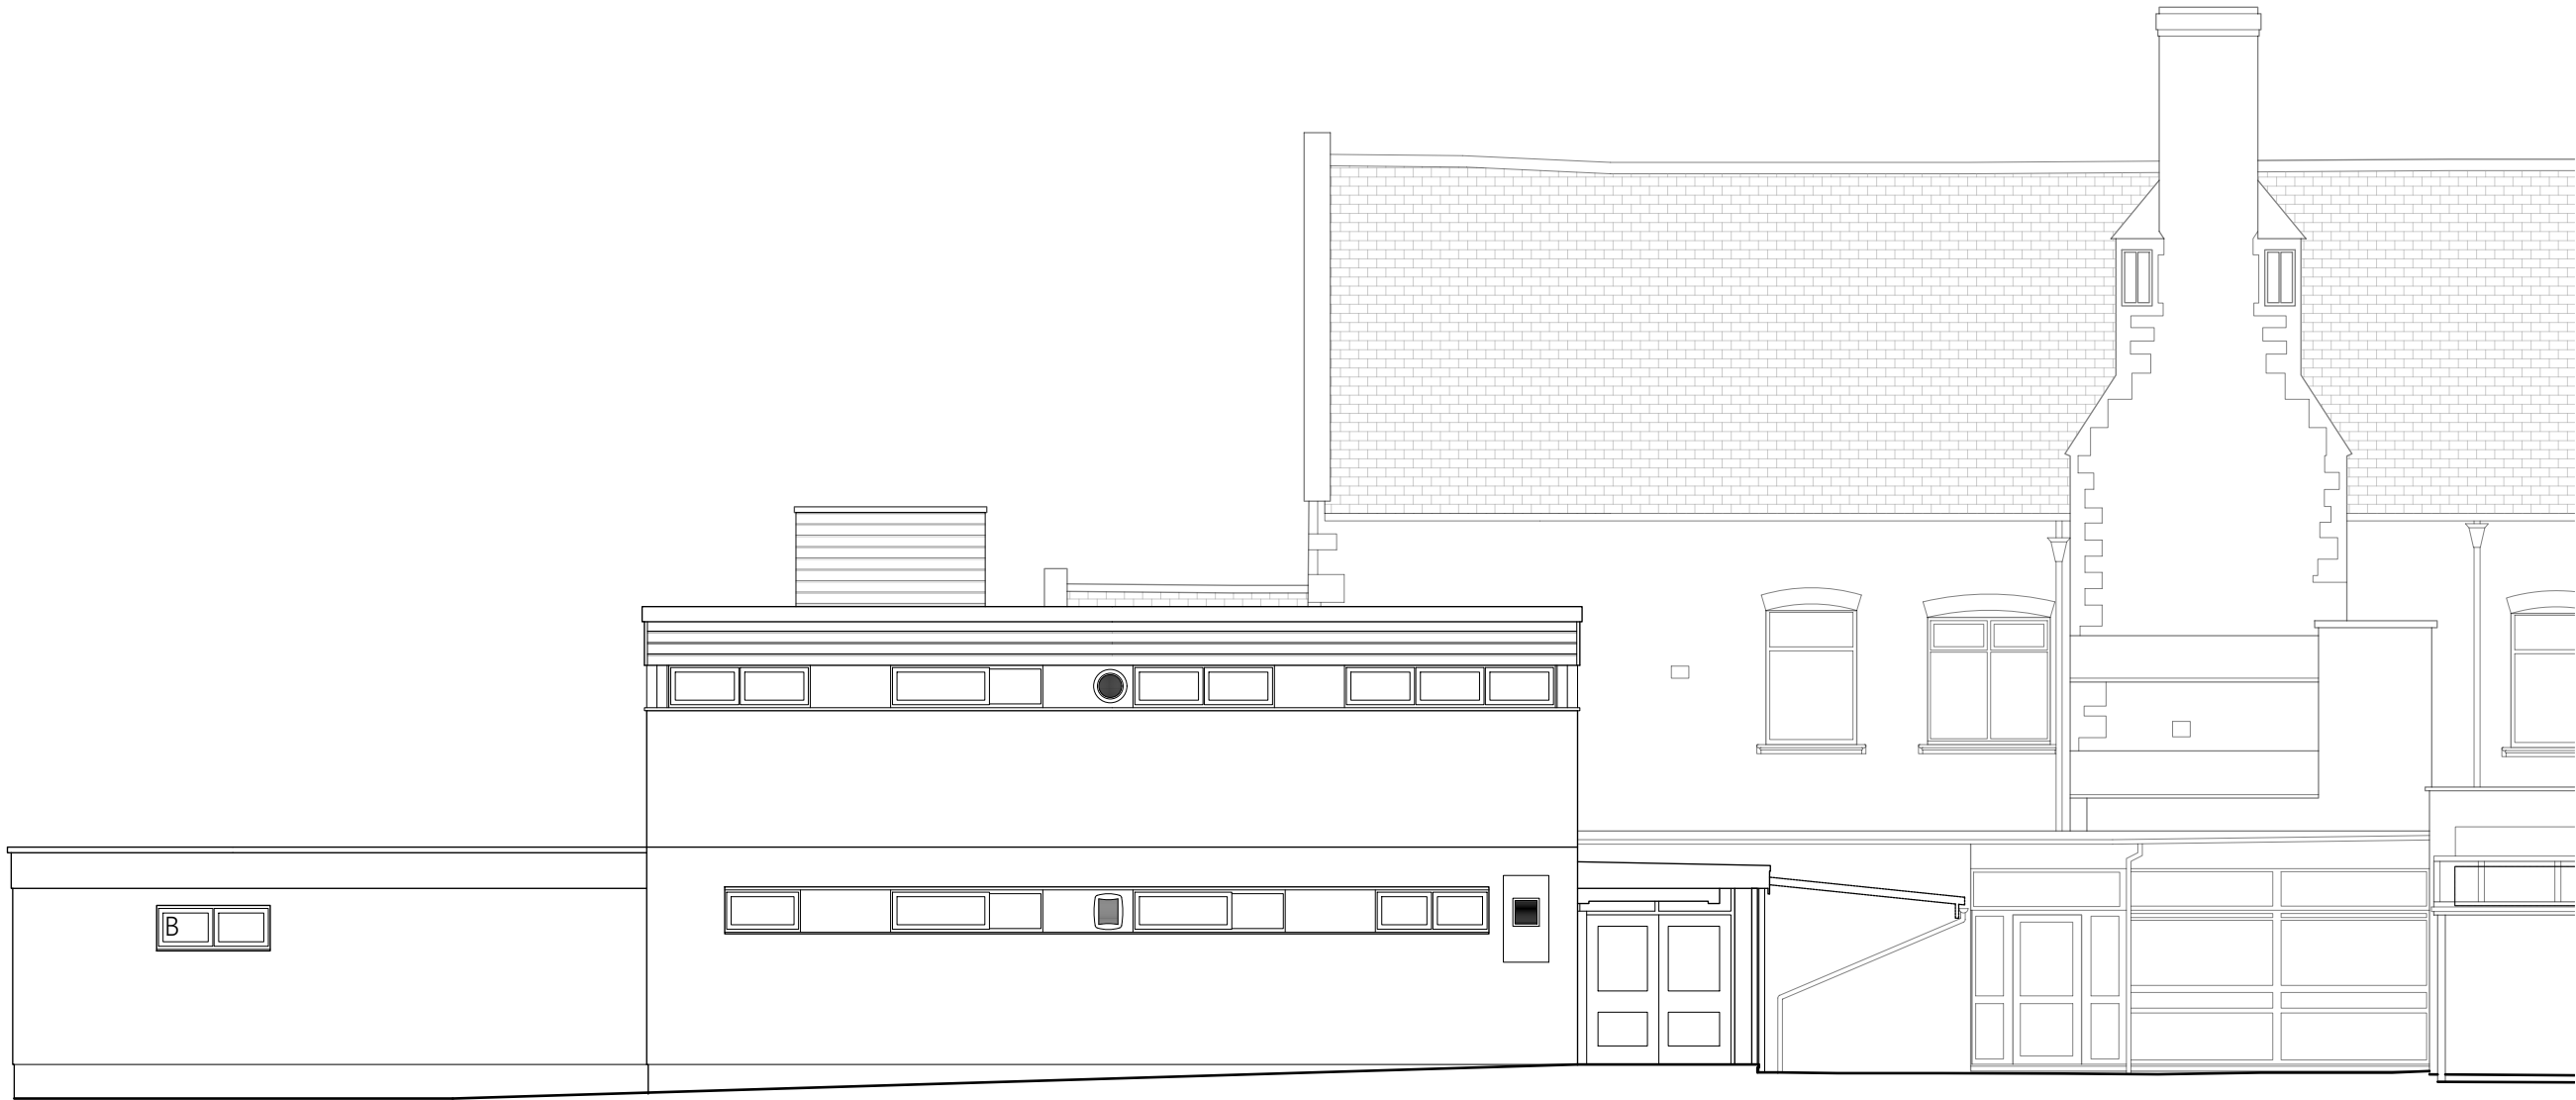

04
PP200
1:100
PROPOSED NORTH EAST ELEVATION

LEGEND:

- A. Glazed Curtain Walling
- B. Aluminium Window / Door
- C. Red Brick to Match
- D. Metal Railing
- E. Timber Fire Exit Door
- F. New reinforced bitumen membrane to match existing.
- G. New painted fascias to match existing.

NOTE:

EXISTING SURVEY INFORMATION TAKEN FROM MAPMATIC MEASURED SURVEYS DRAWINGS AND INFORMATION.

STATUS	PLANNING		
CLIENT	 COWLEY ACADEMY		
PROJECT	Fitness Suite		
TITLE	Proposed Elevations		
DRAWN BY	CHECKED BY	DATE	
CS	EMA	Feb 2025	
SCALE	PROJECT NUMBER		
1:100 @ A1	2505		
DRAWING NUMBER	REV		
PP200	01		