


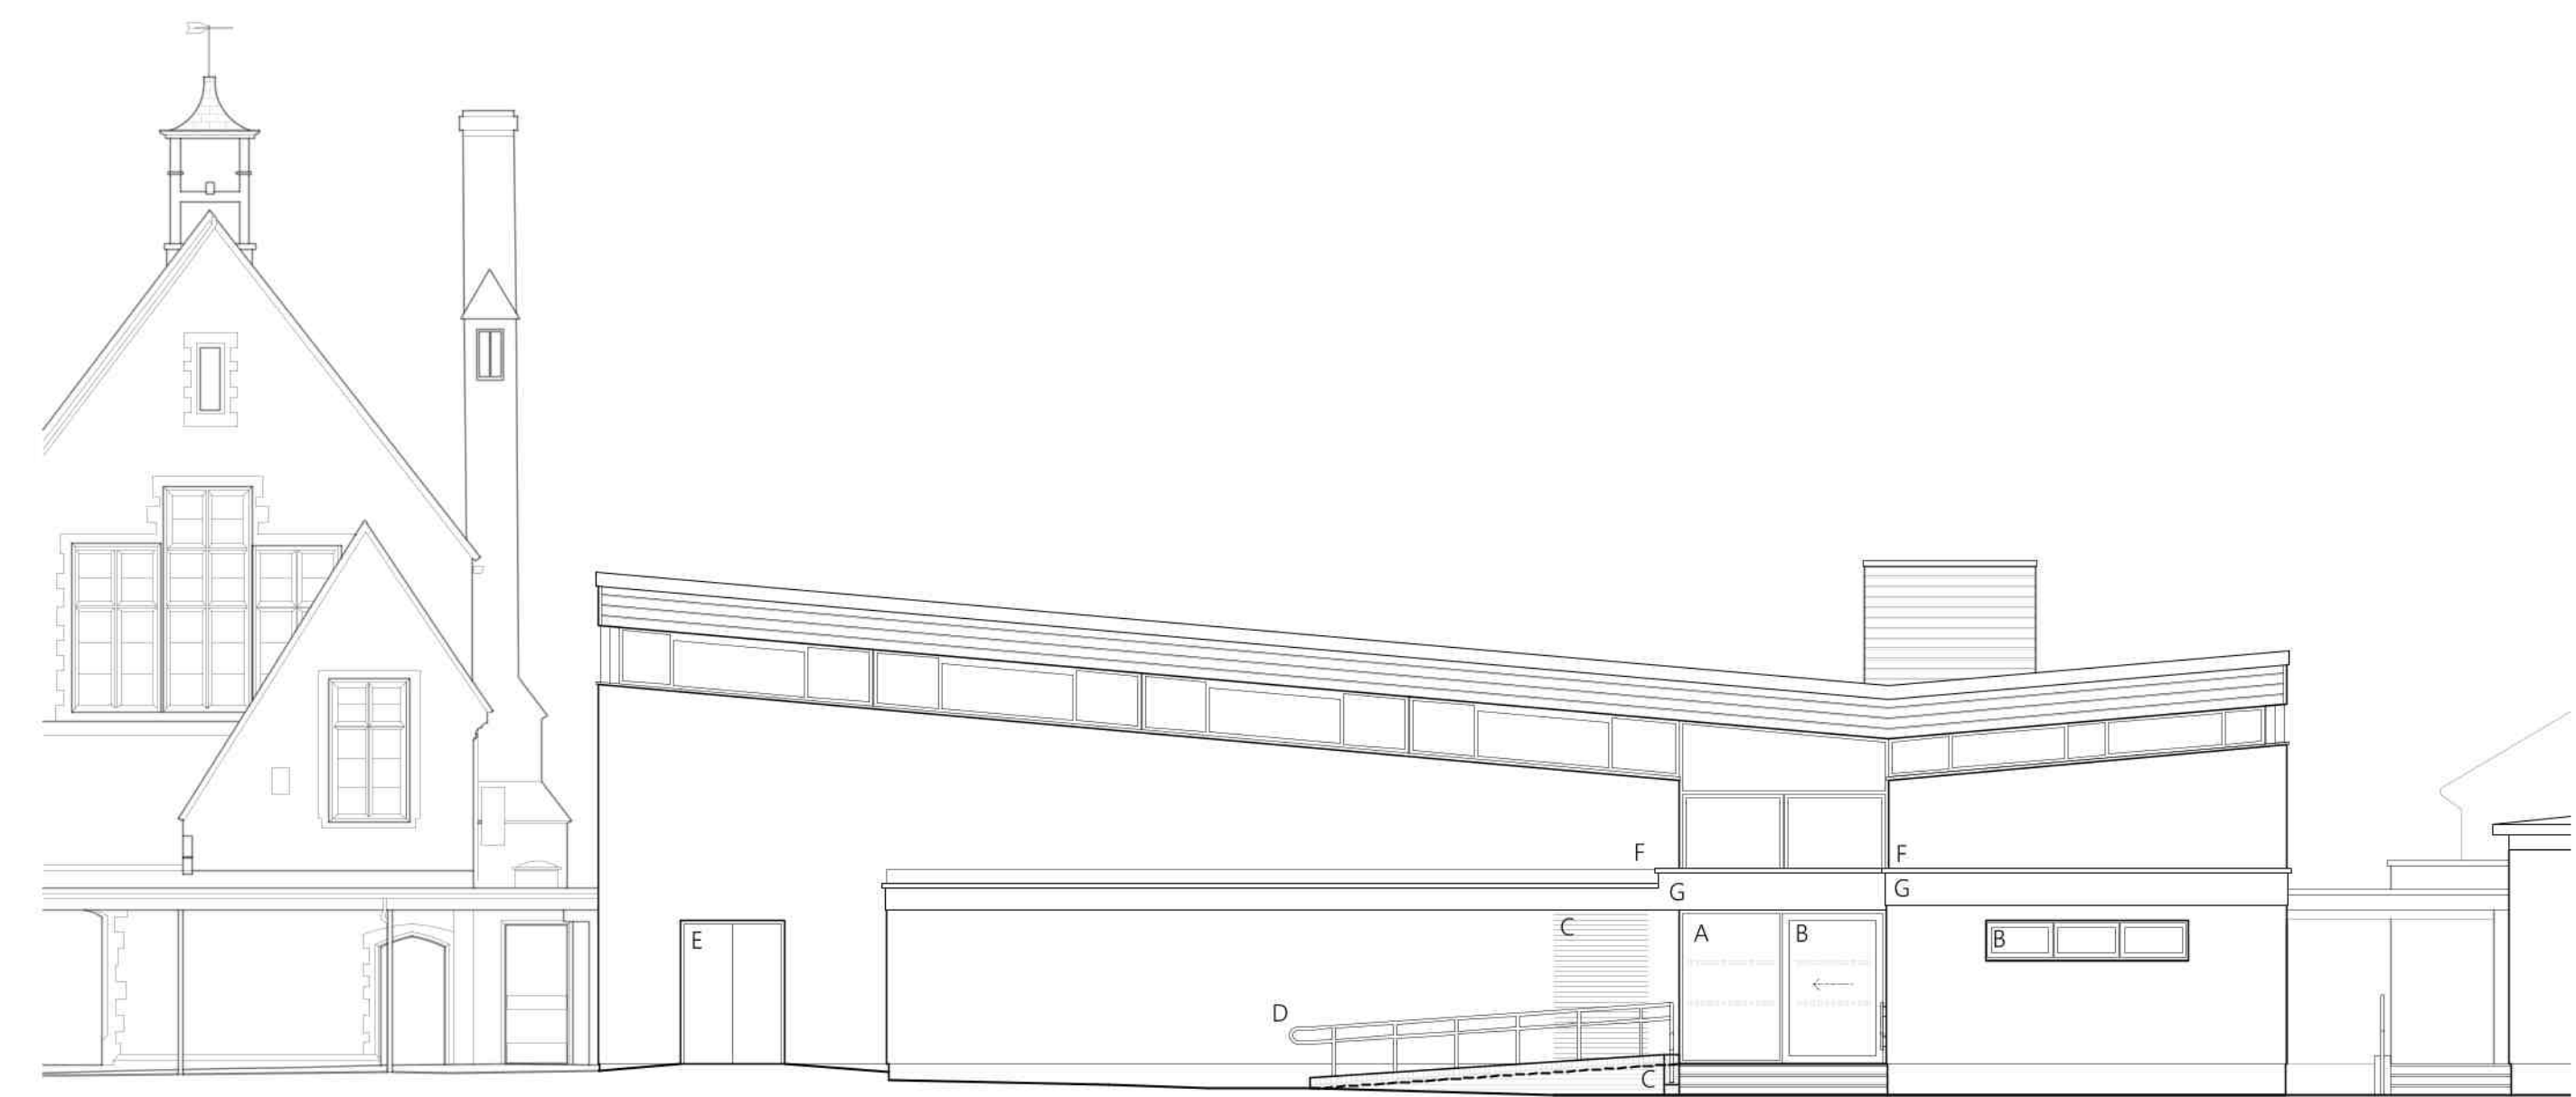


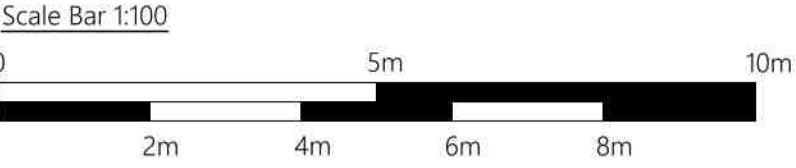


01 PROPOSED SOUTH EAST ELEVATION
PP200 1:100

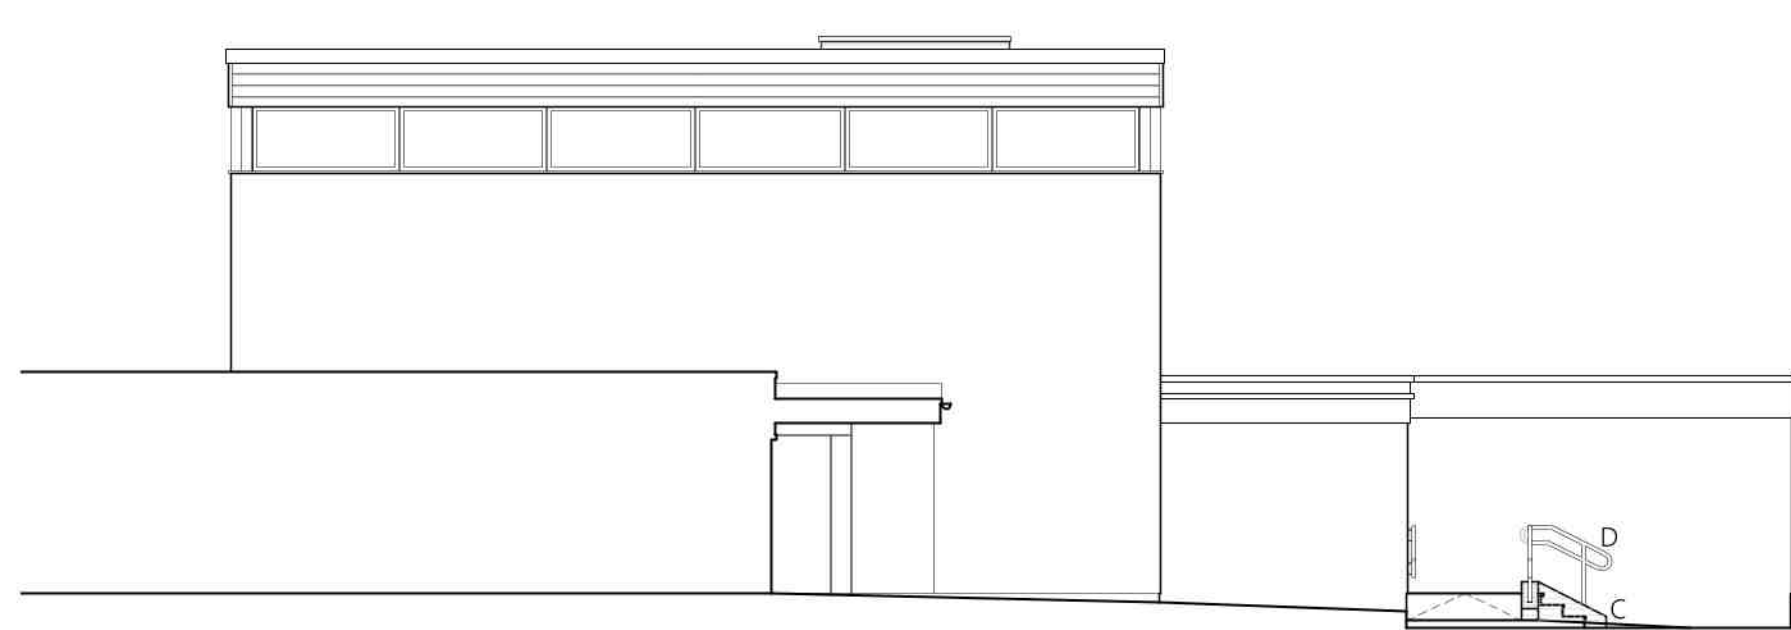

02 PROPOSED SOUTH WEST ELEVATION
PP200 1:100

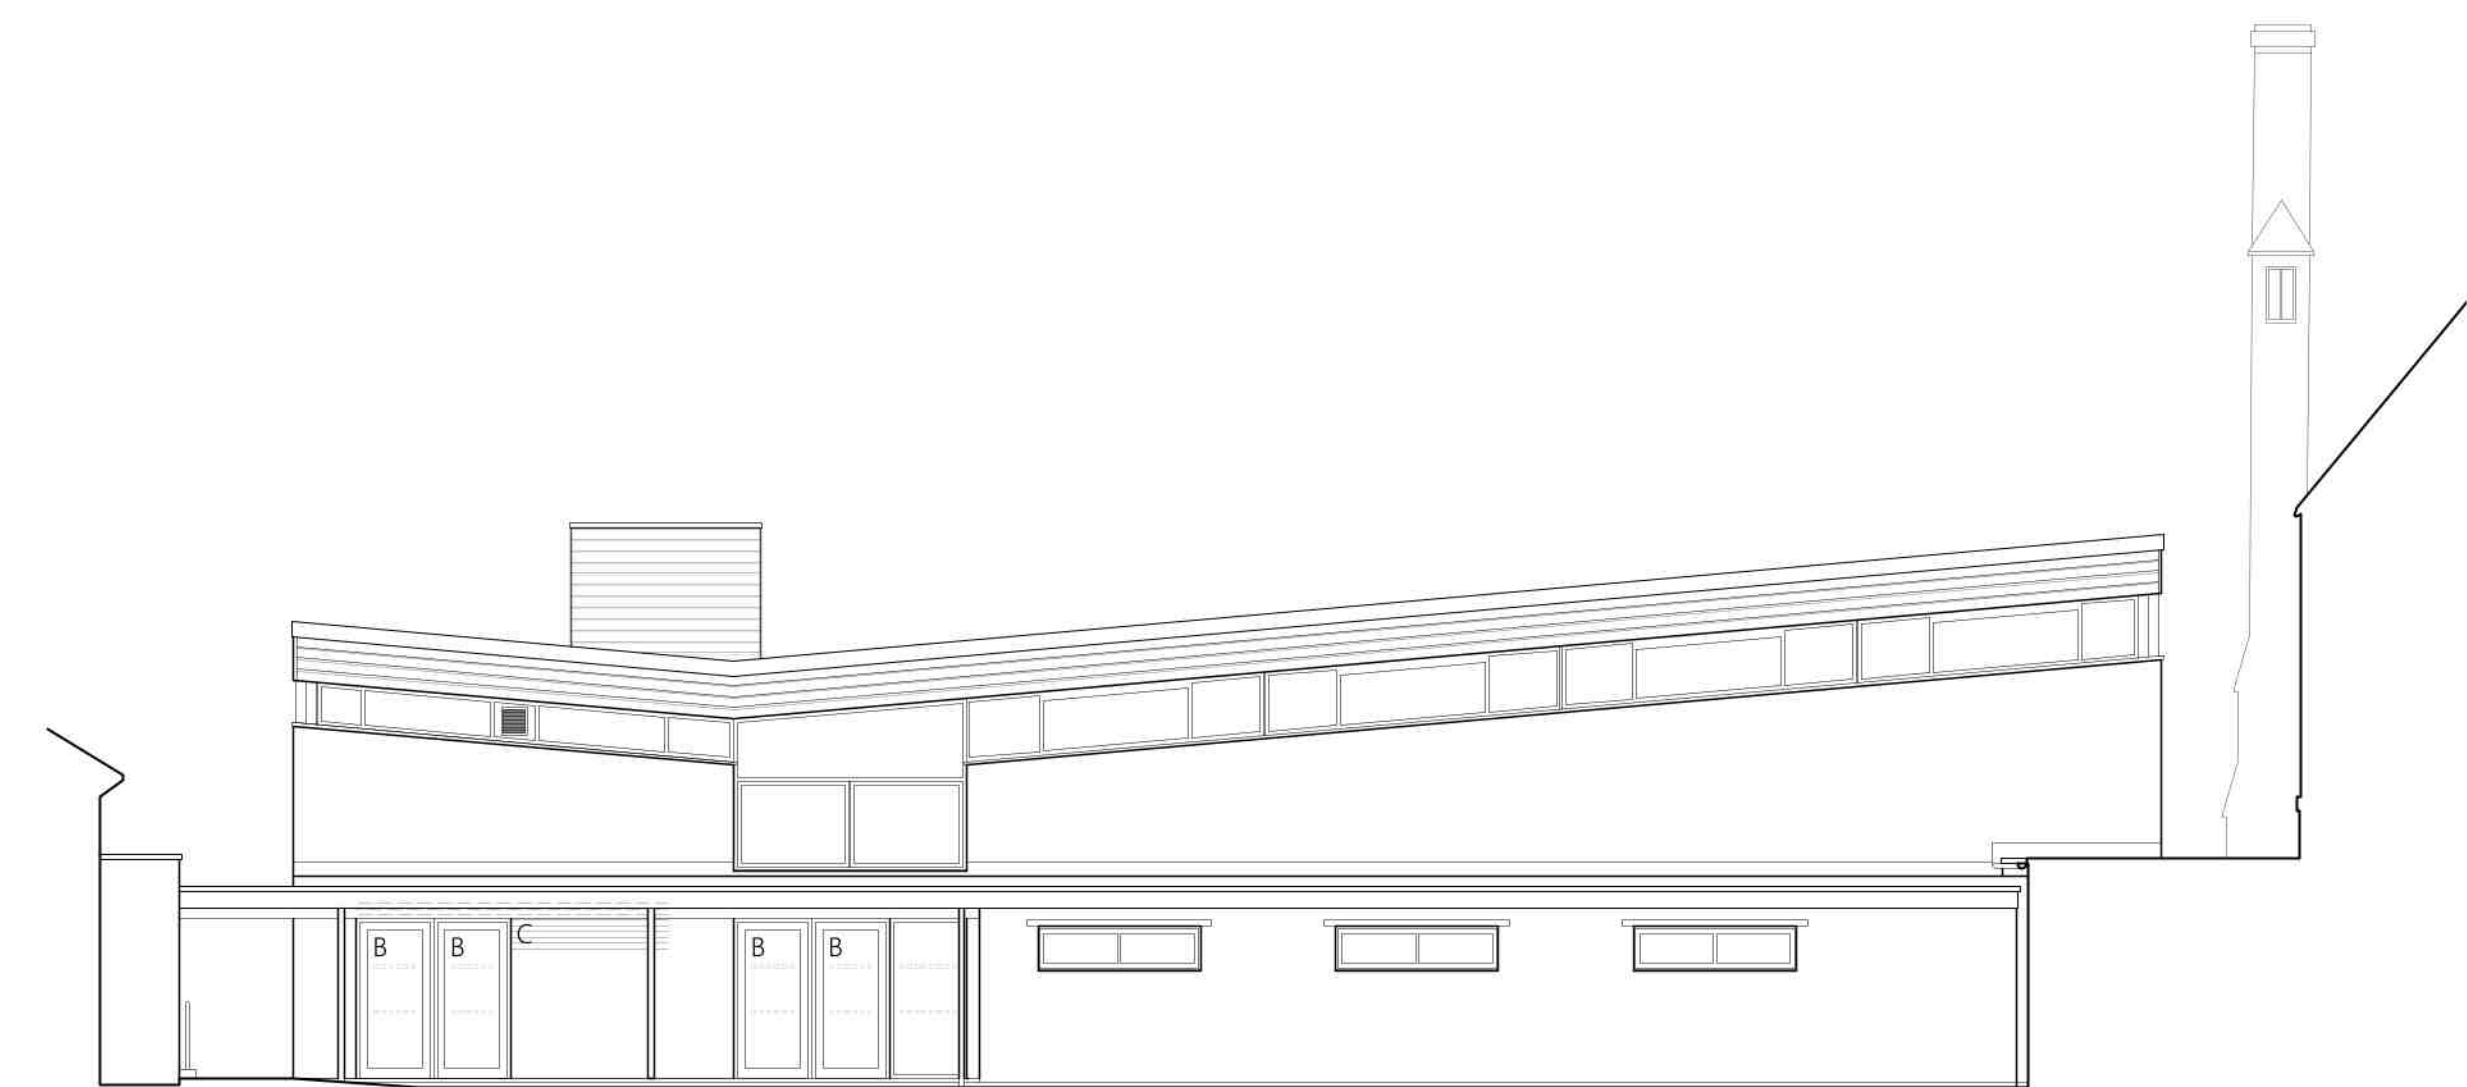

03 PROPOSED NORTH WEST ELEVATION
PP200 1:100

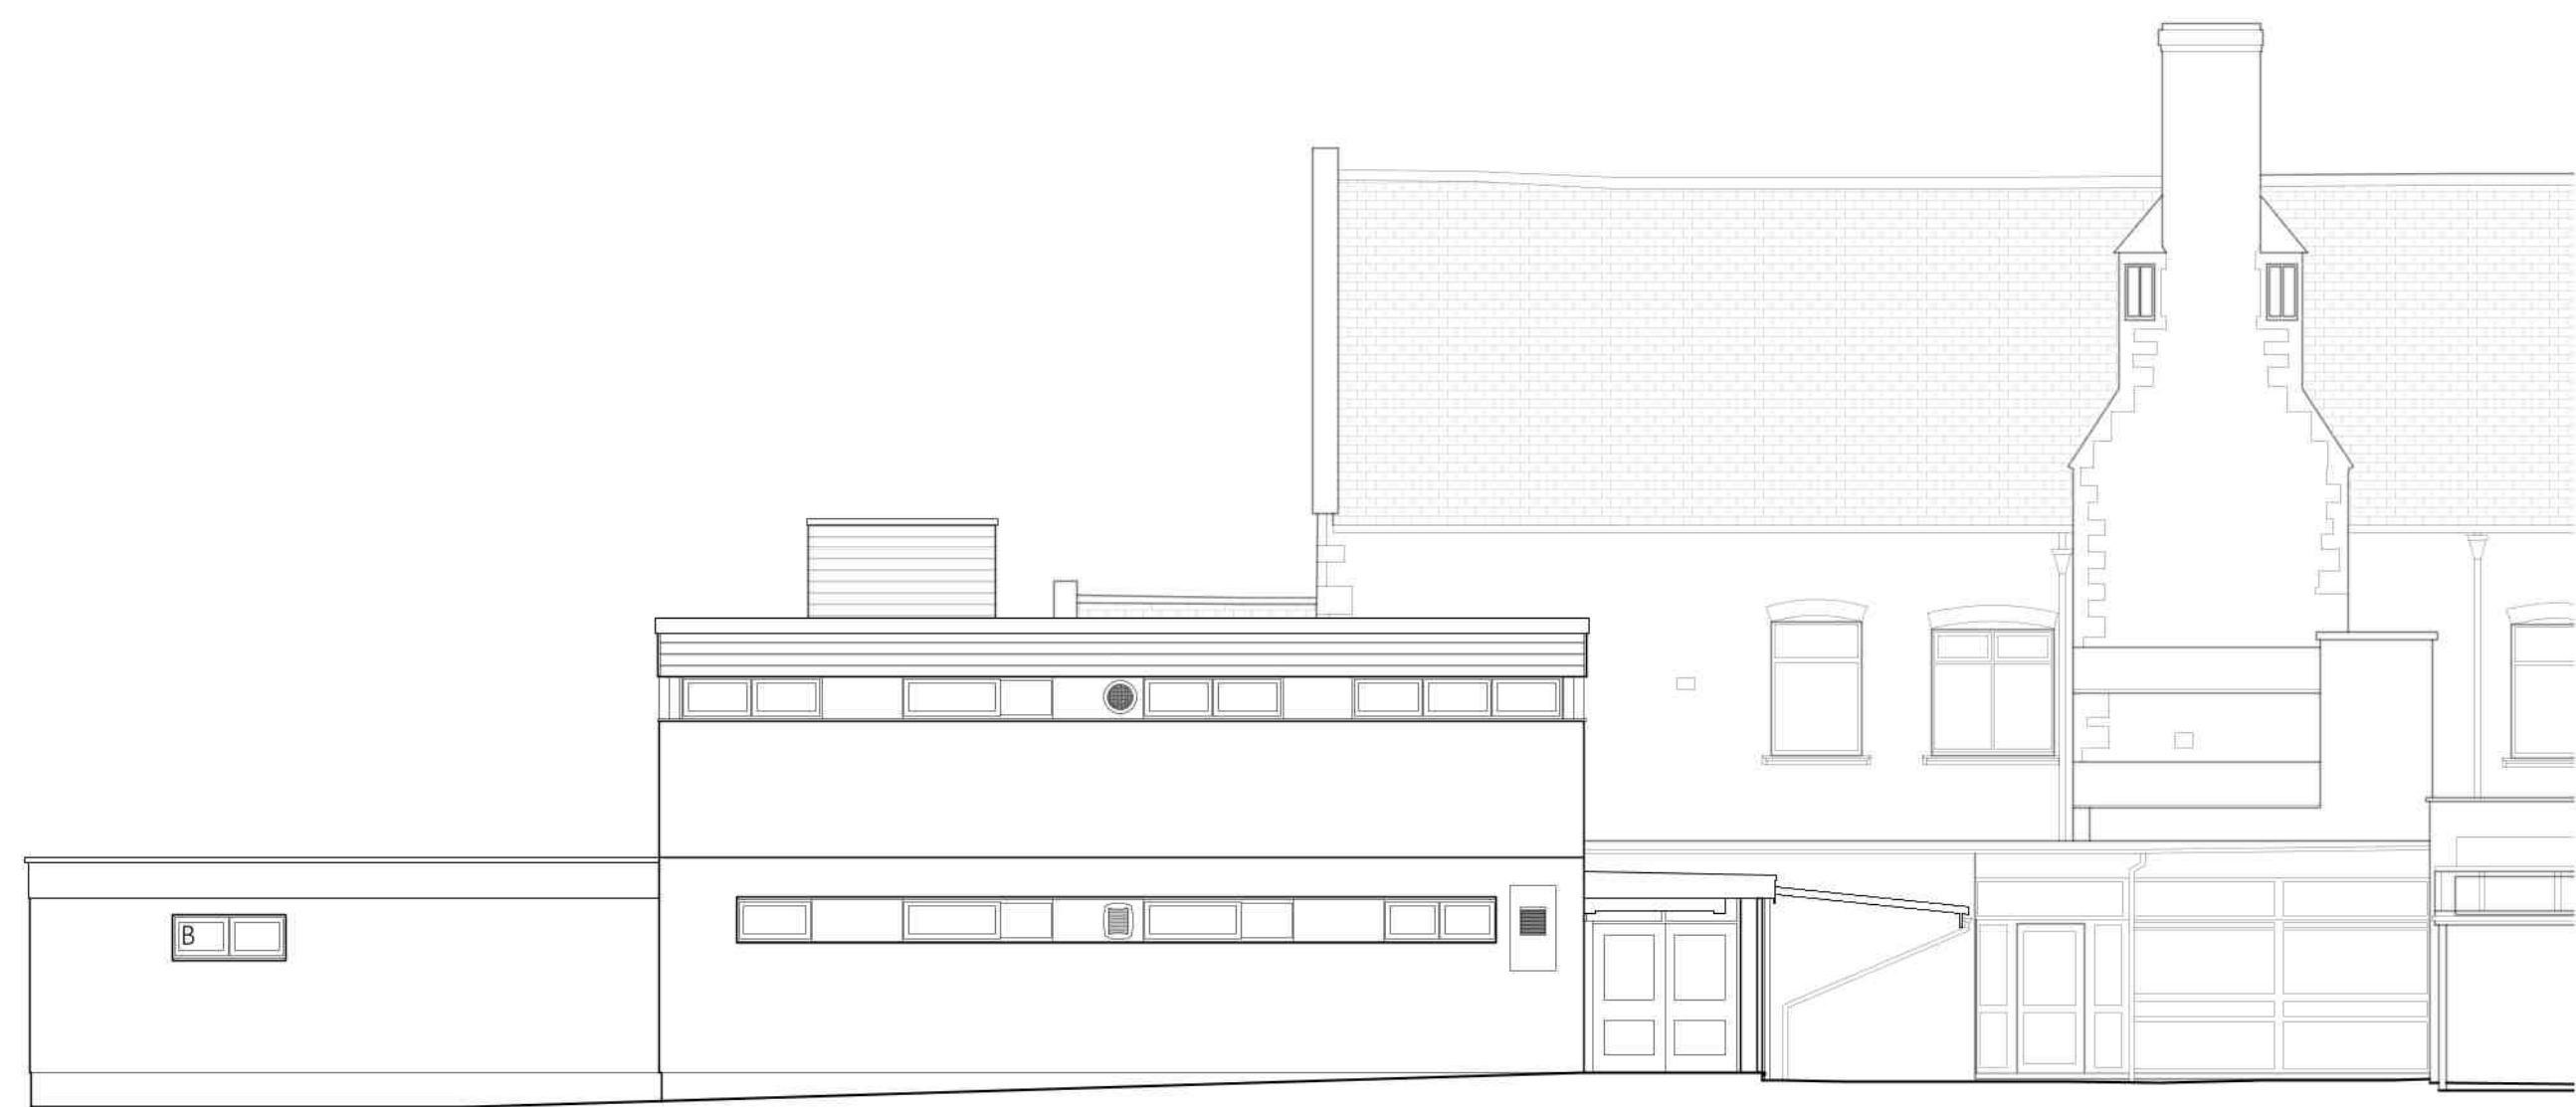

04 PROPOSED NORTH EAST ELEVATION
PP200 1:100

Note: Do not scale. Only use figured dimensions.
All discrepancies to be notified to this office.

Rev	Description	Dr	Date
01	Amended in line with technical requirements.	CS	07.04.2025
02	Sidelight omitted from new door to northwest elevation. Exp. door & sidelight to northwest elevation replaced in aluminium. New fire escape door amended to be aluminium.	EK	08.05.2025

LEGEND:

- A. Glazed Curtain Walling
- B. Aluminium Window / Door
- C. Red Brick to Match
- D. Metal Railing
- E. Aluminium Fire Exit Door
- F. New reinforced bitumen membrane to match existing.
- G. New painted fascias to match existing.

NOTE:

EXISTING SURVEY INFORMATION TAKEN FROM MAPMATIC MEASURED SURVEYS DRAWINGS AND INFORMATION.

STATUS			PLANNING		
EVANS McDOWALL ARCHITECTS					
E21 Sparkhouse Studios, Rope Walk, Lincoln, LN6 7DQ Tel: 01522 837280 Email: mail@emcdarchitects.com					
			Copyright Reserved		
CLIENT					
		COWLEY ACADEMY			
PROJECT					
Fitness Suite					
TITLE					
Proposed Elevations					
DRAWN BY CS		CHECKED BY EMA		DATE Feb 2025	
SCALE 1:100 @ A1		PROJECT NUMBER 2505			
DRAWING NUMBER PP200				REV 02	