


Contractors must verify all dimensions on site before commencing any work or making any shop drawings: no dimensions are to be scaled from the drawing.
All materials specified on this drawings are to be used strictly in accordance with the manufacturers recommendations and current codes of practise.

COPYRIGHT ©
This drawing and any design thereon is the copyright of SGA-LLP and must not be reproduced without their written consent.

CONSTRUCTION

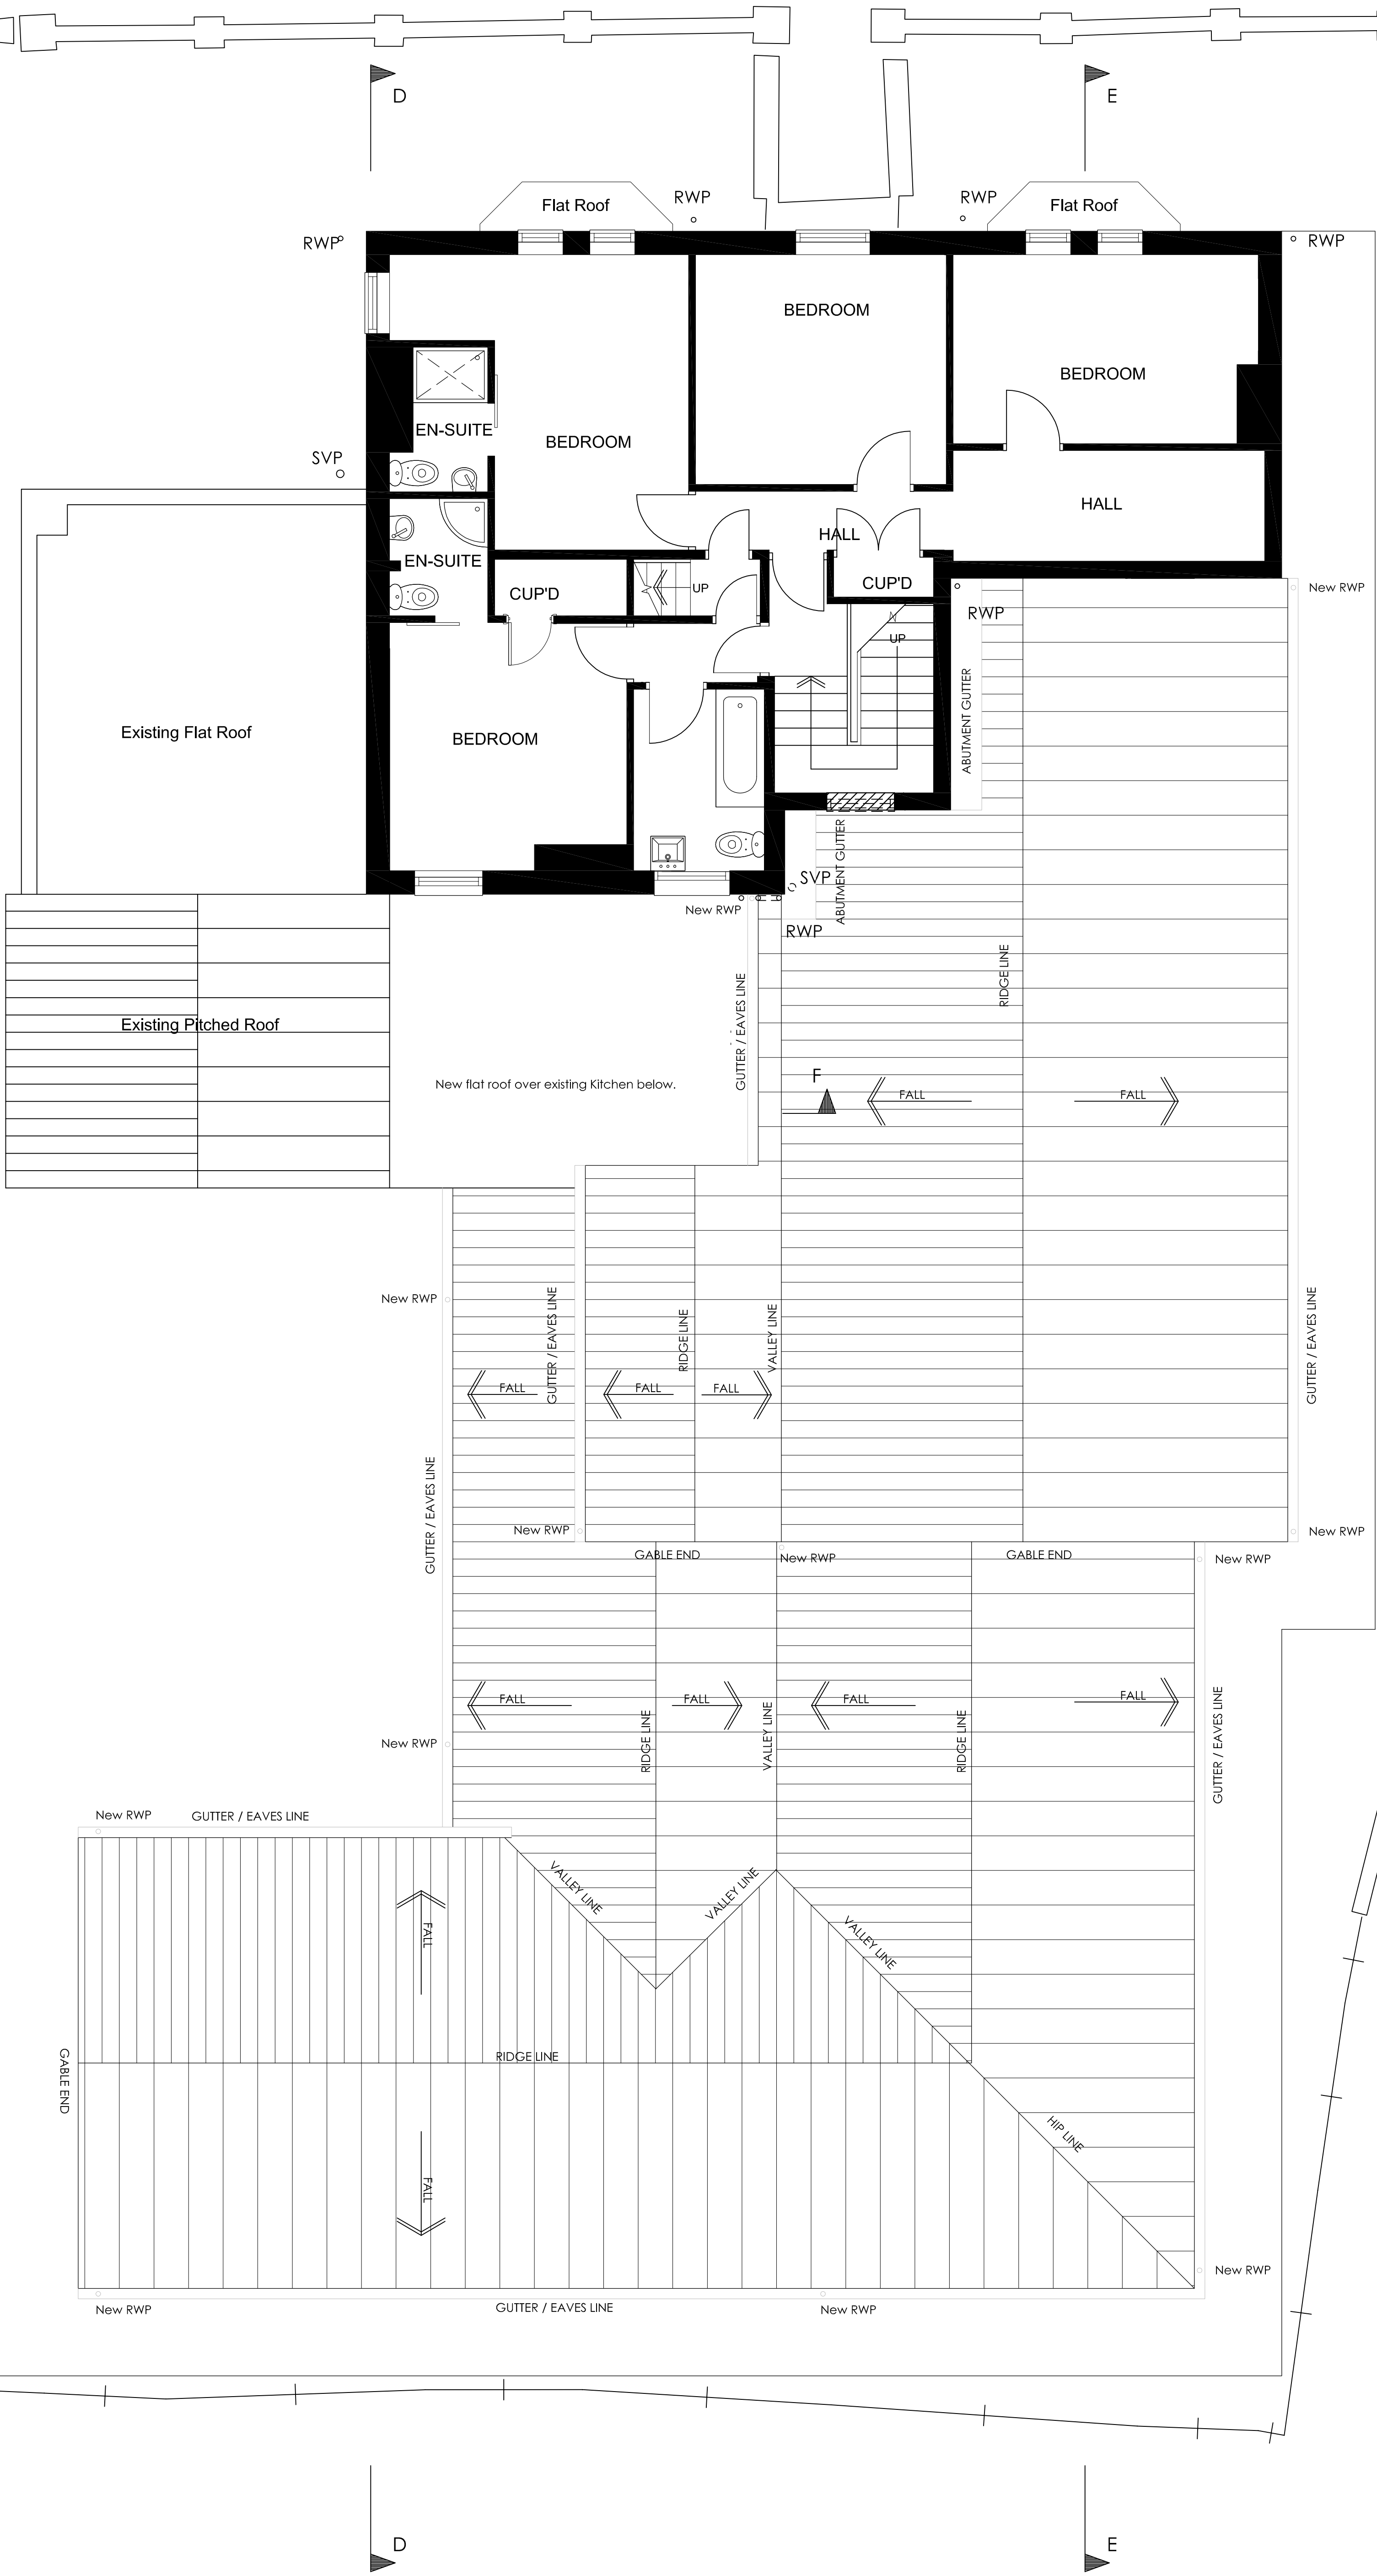

rev date rev notes dm chk

SGA ARCHITECTS • ENGINEERS • DEVELOPMENT CONSULTANTS

The Business Centre • Rio Drive
Collingham • Newark
Nottinghamshire • NG23 7NB
T: 01636 894913 F: 01636 894909
E: studio@sga-llp.co.uk W: www.sga-llp.co.uk

TITLE PROJECT CLIENT

Roof Plan

Proposed Extension

Genesis Residential Care Home

Mrs S. Oozagear

SCALE 1/4" DWG NO 438-A-312 REV - DRN SRN CHK GF

1:50 @ A1 DATE December 2017