


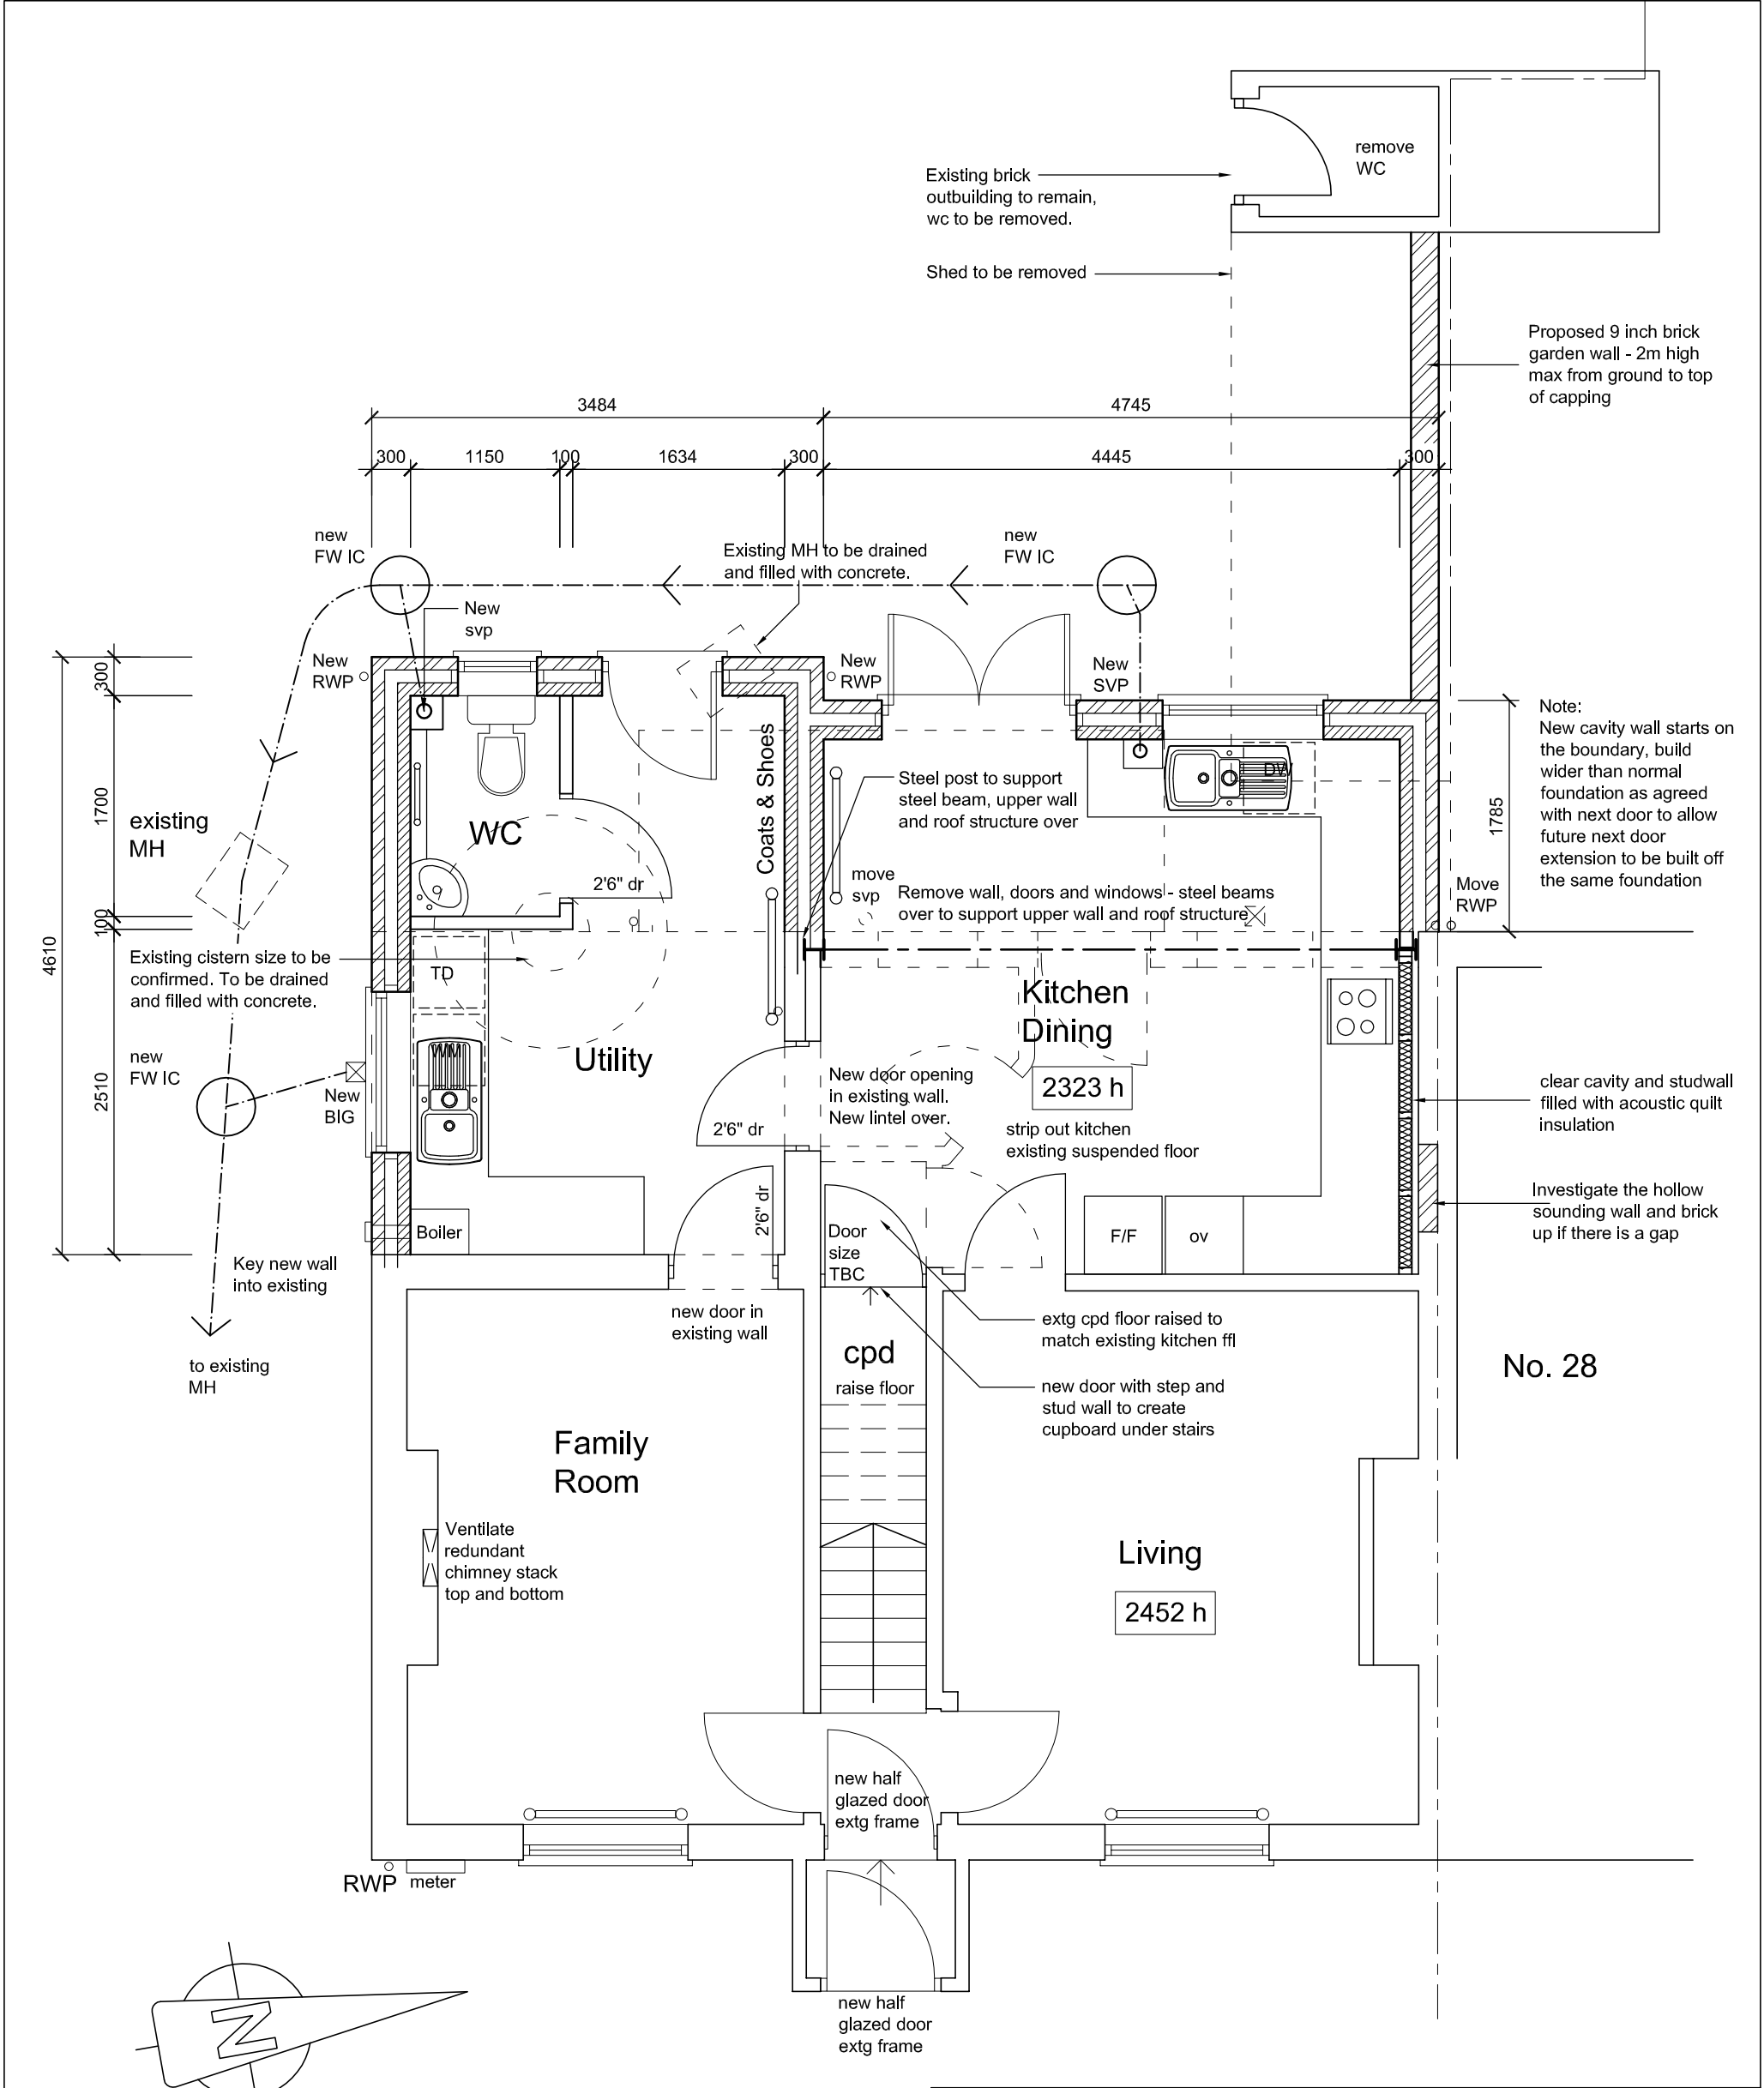

GROUND FLOOR PLAN
AS PROPOSED

Jenny McIntee Architectural Design			
www.jennymcintee.co.uk info@jennymcintee.co.uk Tel 07921 003153			
Project:	Proposed Extension & Alterations	Date:	April 2016
Address:	26 Northorpe Road, Donington, Lincs PE11 4XU	Scale:	1:50 on A3
Client:	Mr & Mrs Dear	Job No:	1616
Drawing Title:	Proposed Ground Floor Plan	Dwg No:	05 A

