



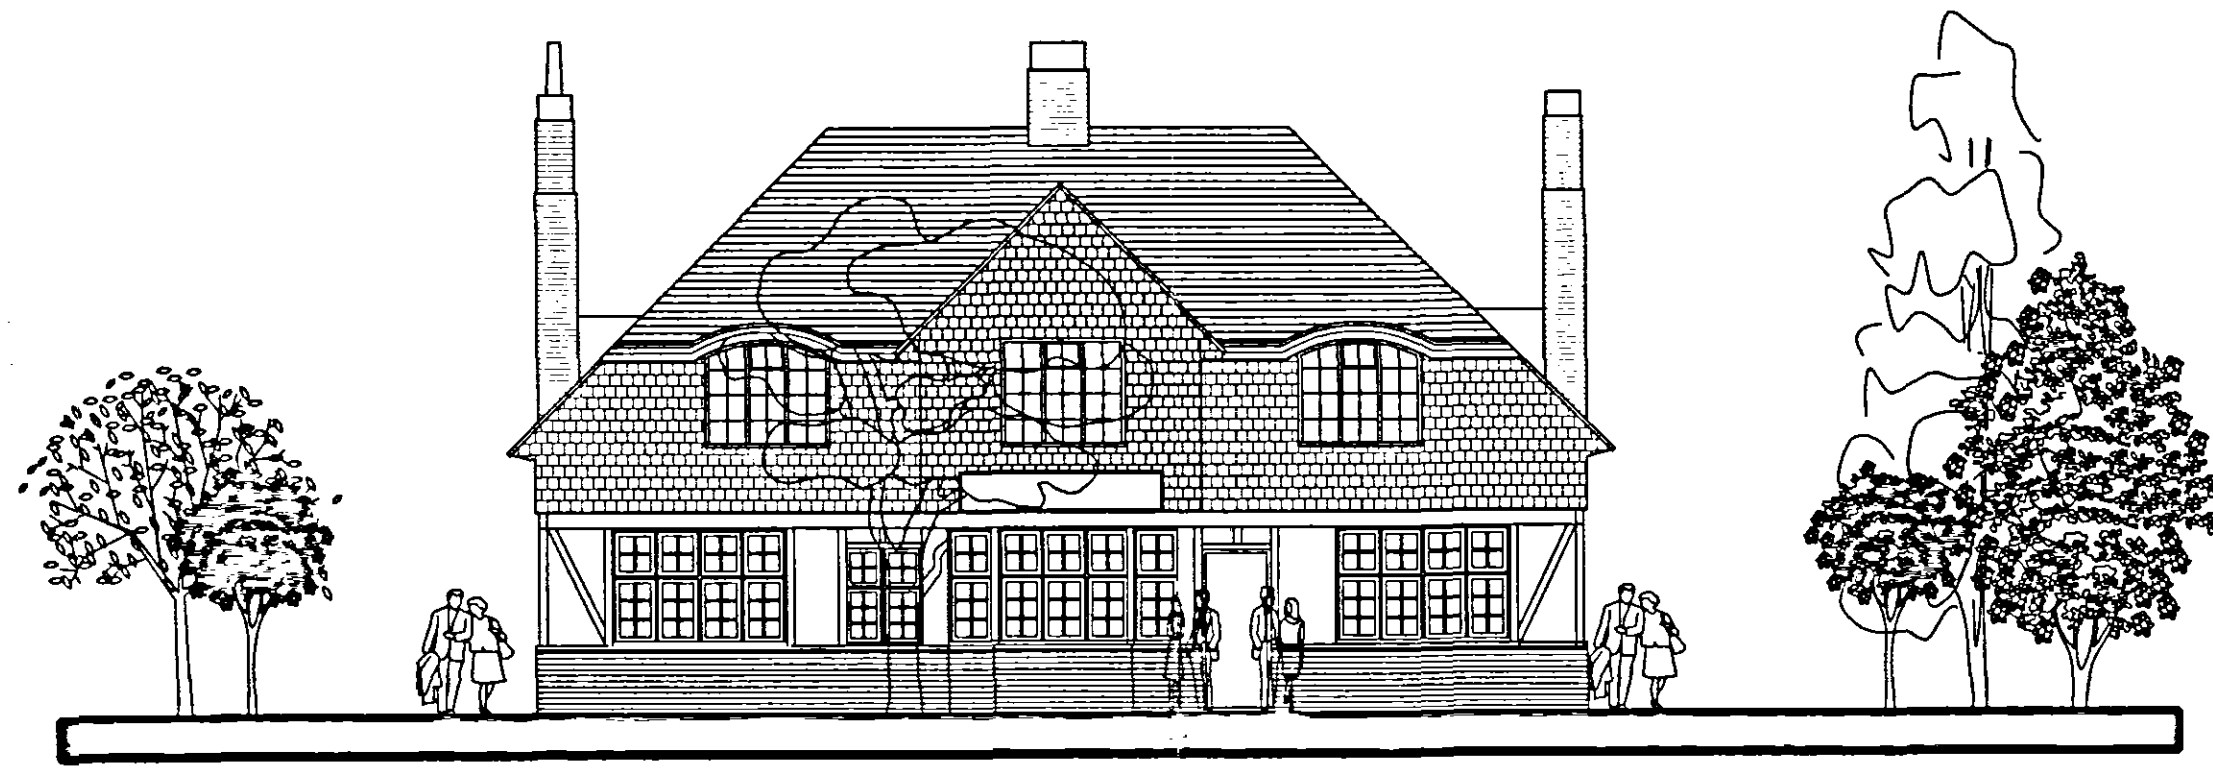


EXISTING SOUTH ELEVATION

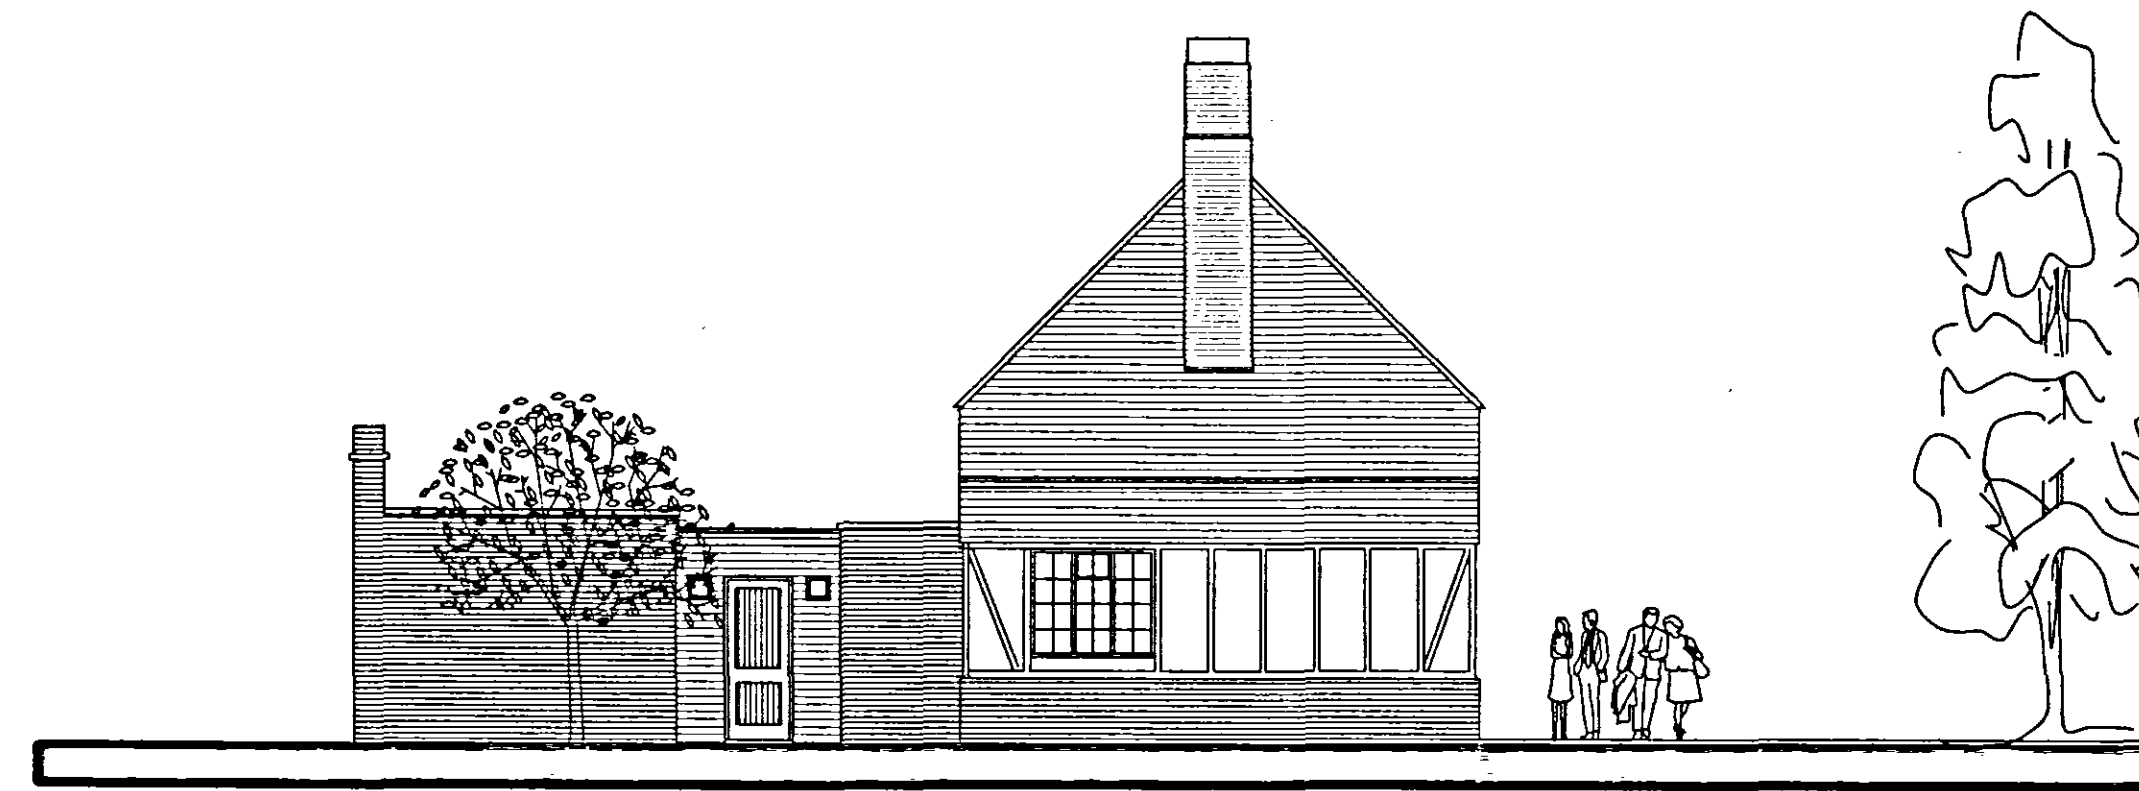


EXISTING WEST ELEVATION



EXISTING NORTH ELEVATION

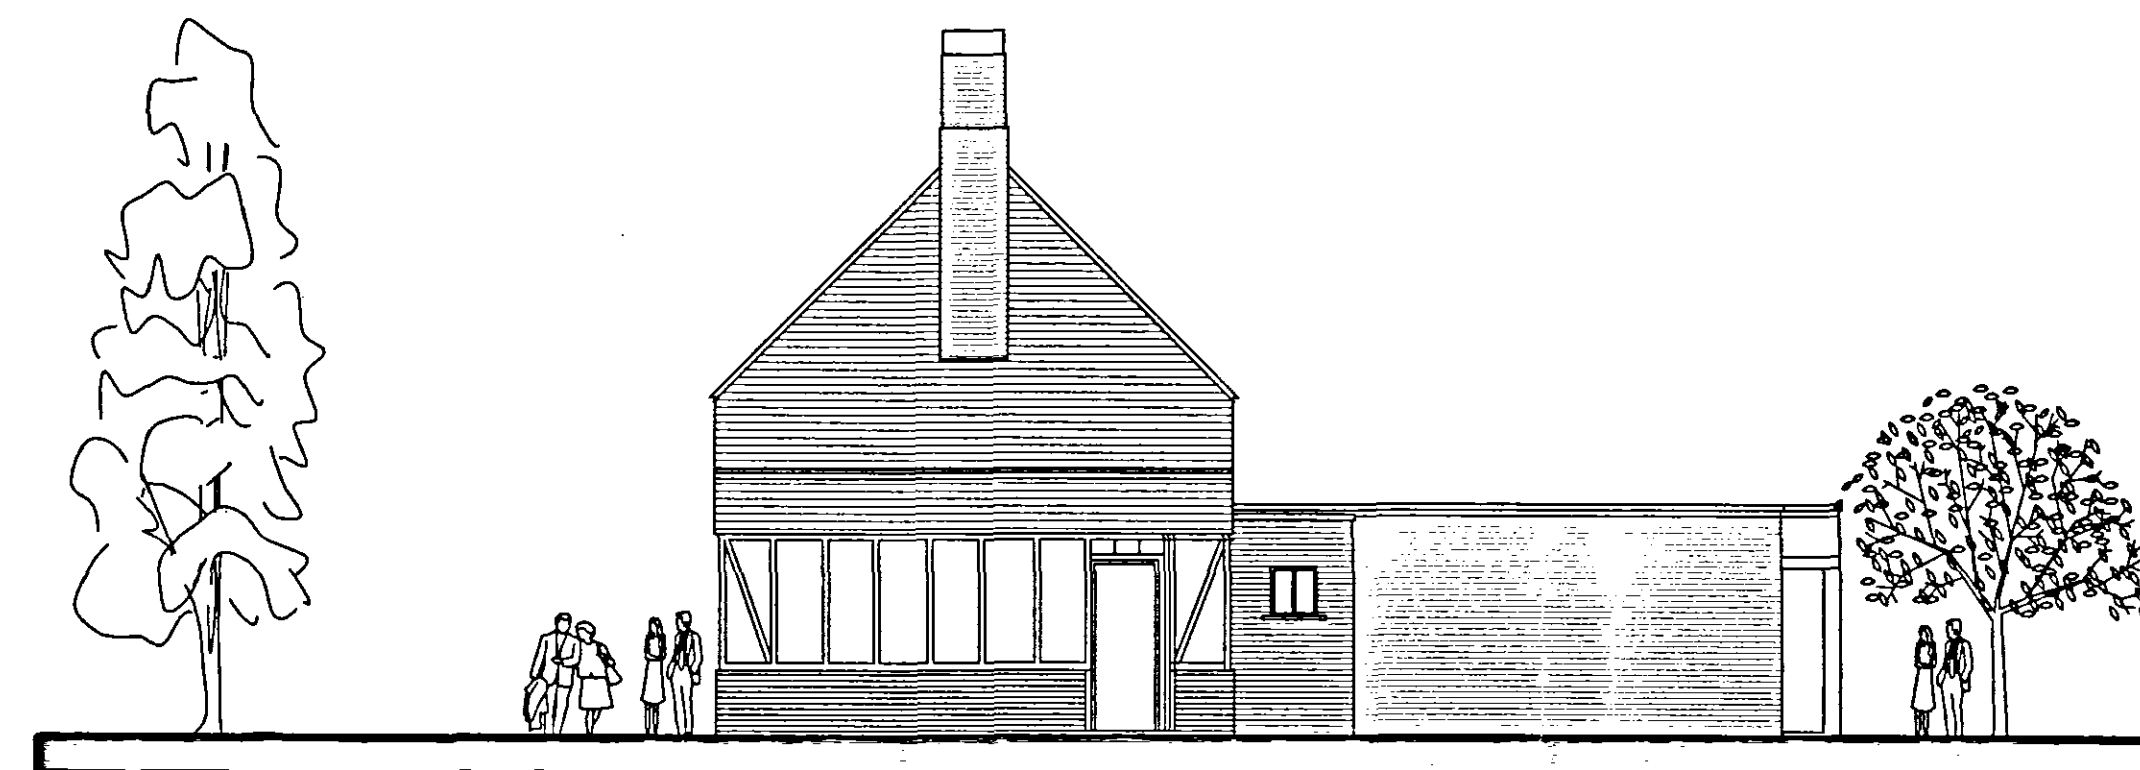

EXISTING EAST ELEVATION

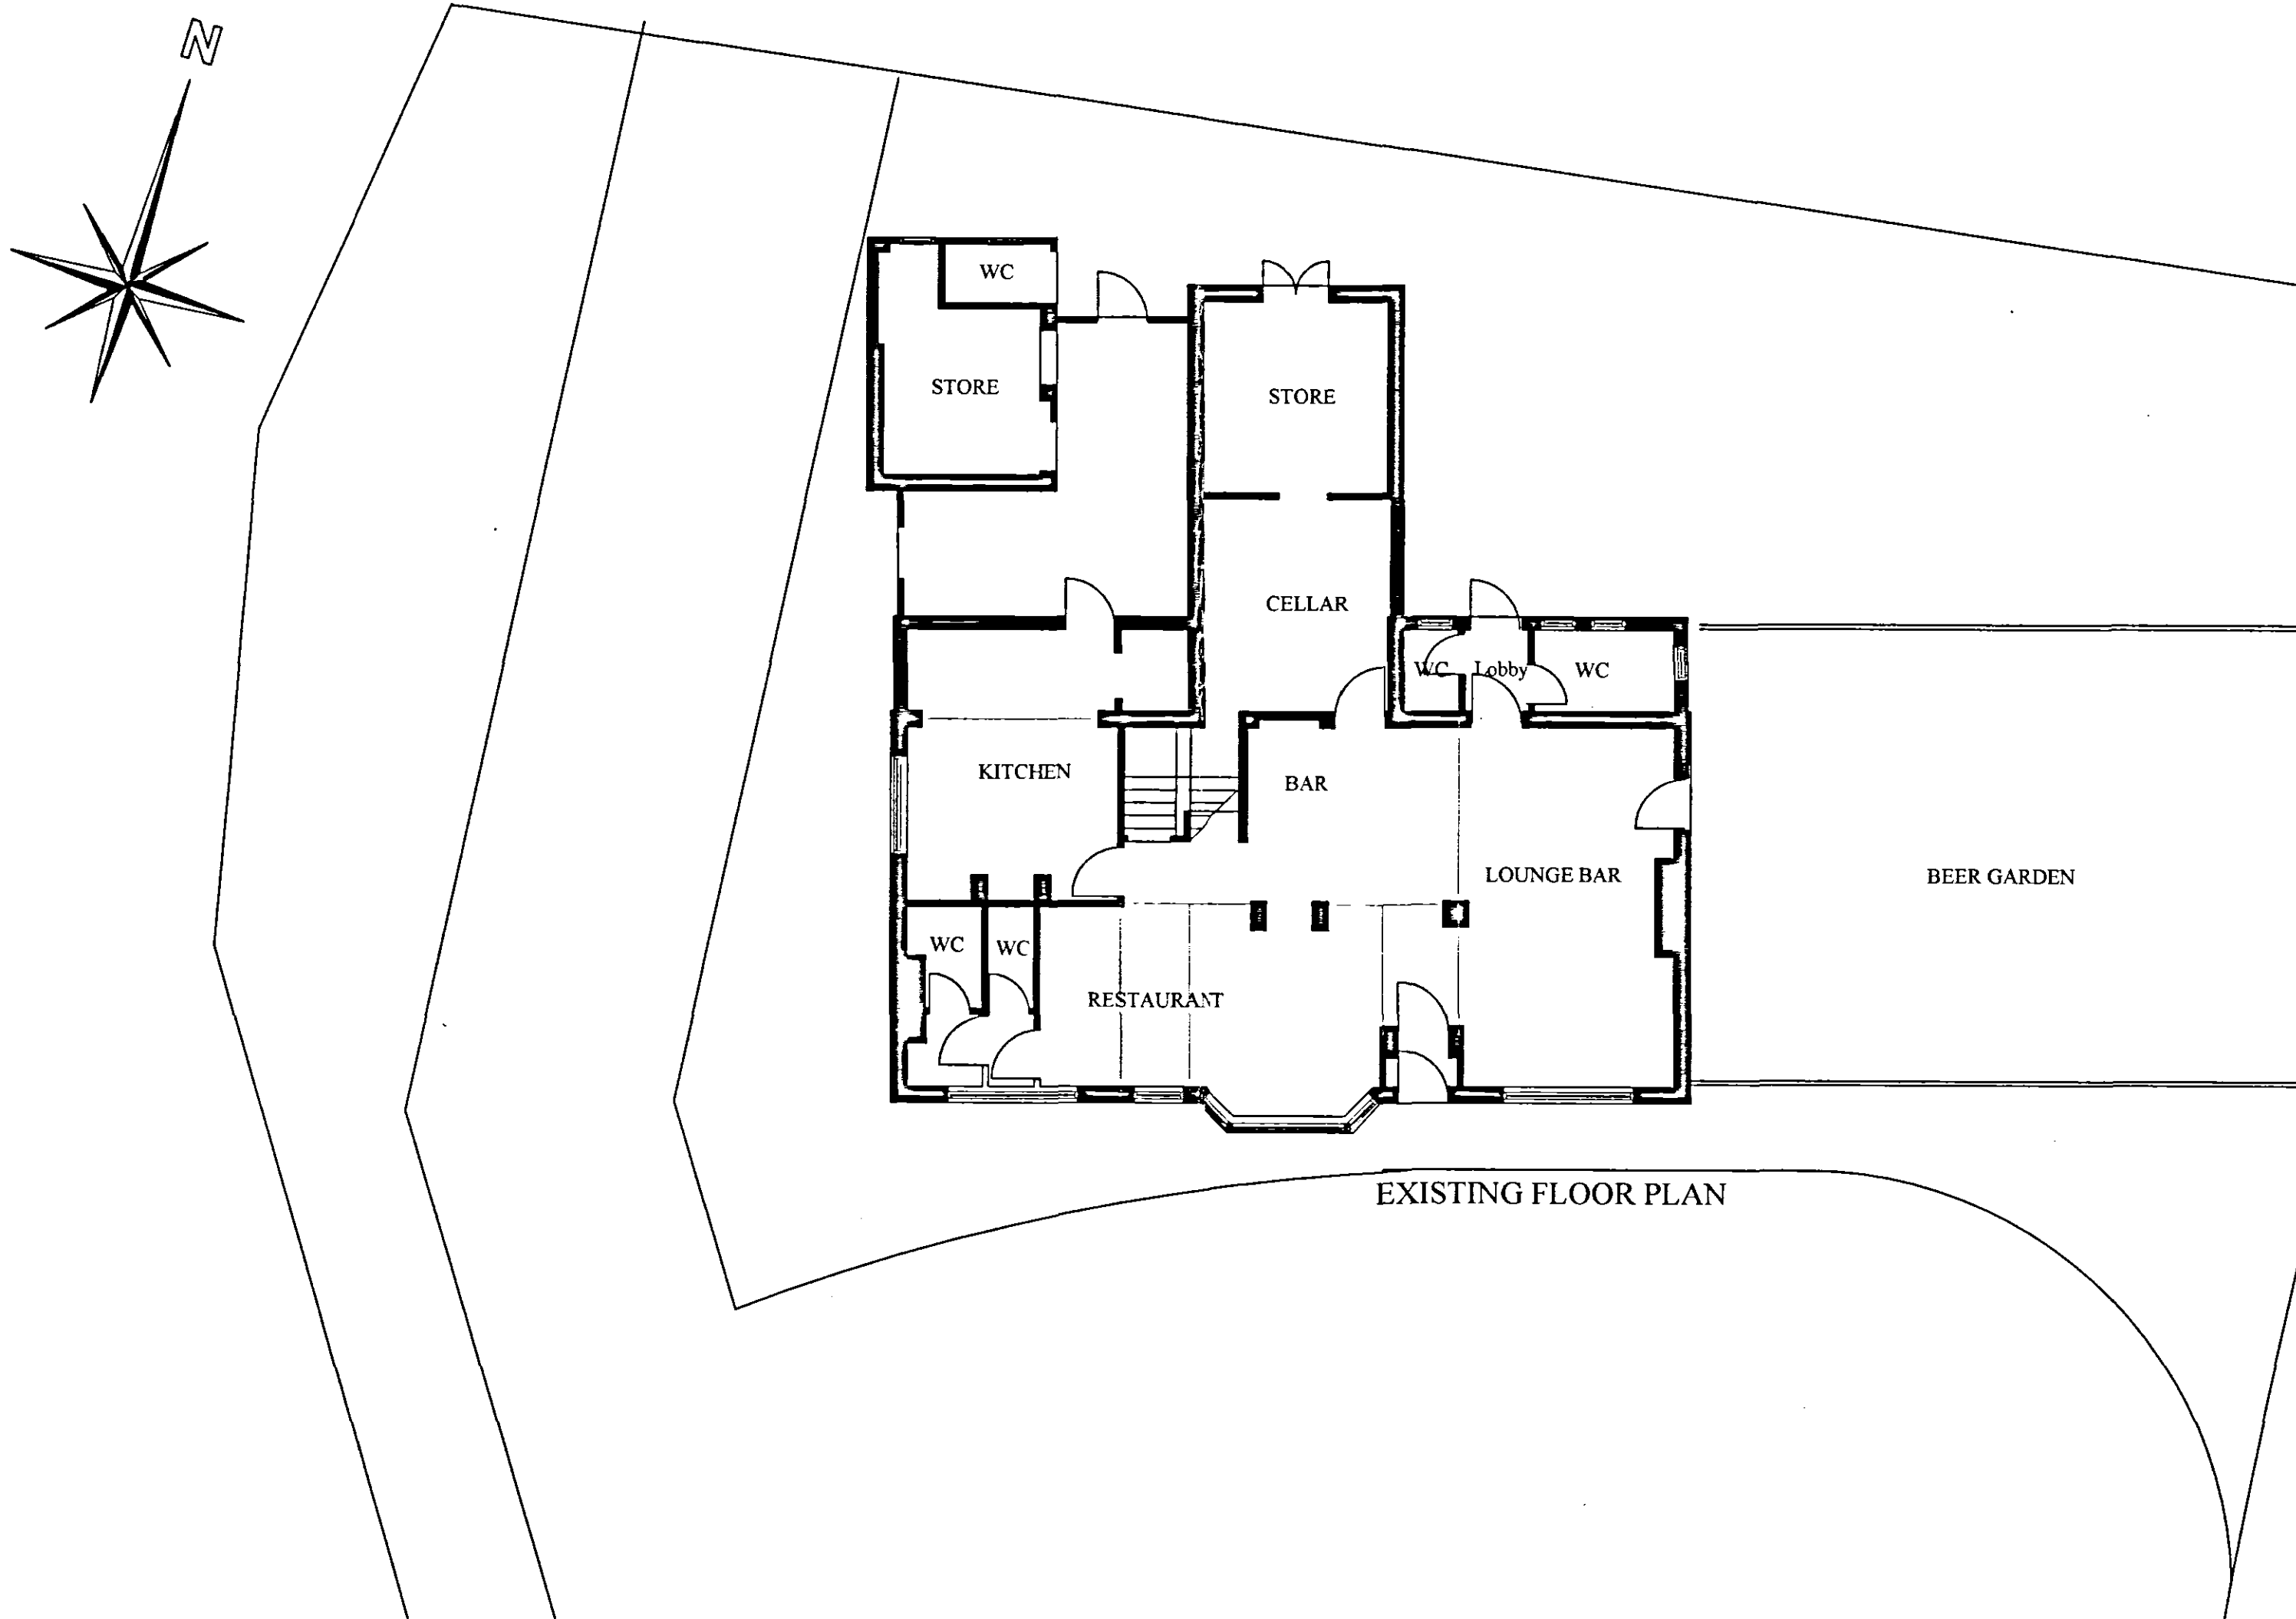

EXISTING FLOOR PLAN



LOCATION PLAN
Scale:1:1250

SHDC
Planning & Development
30 MAR 2005
Ref: 0412/05

DETERMINED
PLAN

JOHN D LYNCH partnership CHARTERED ARCHITECTS	
Client:- Mr & Mrs Roper	
Project:- Alterations & Extension to The Queen Inn, Donington	
Drawing:- Existing Plans and Elevations	
Date:- Aug 2004	Drawn JDL
Job No. 1627	Drawing No. AL/1
1:100, & 1:1250	
Revision No.	