



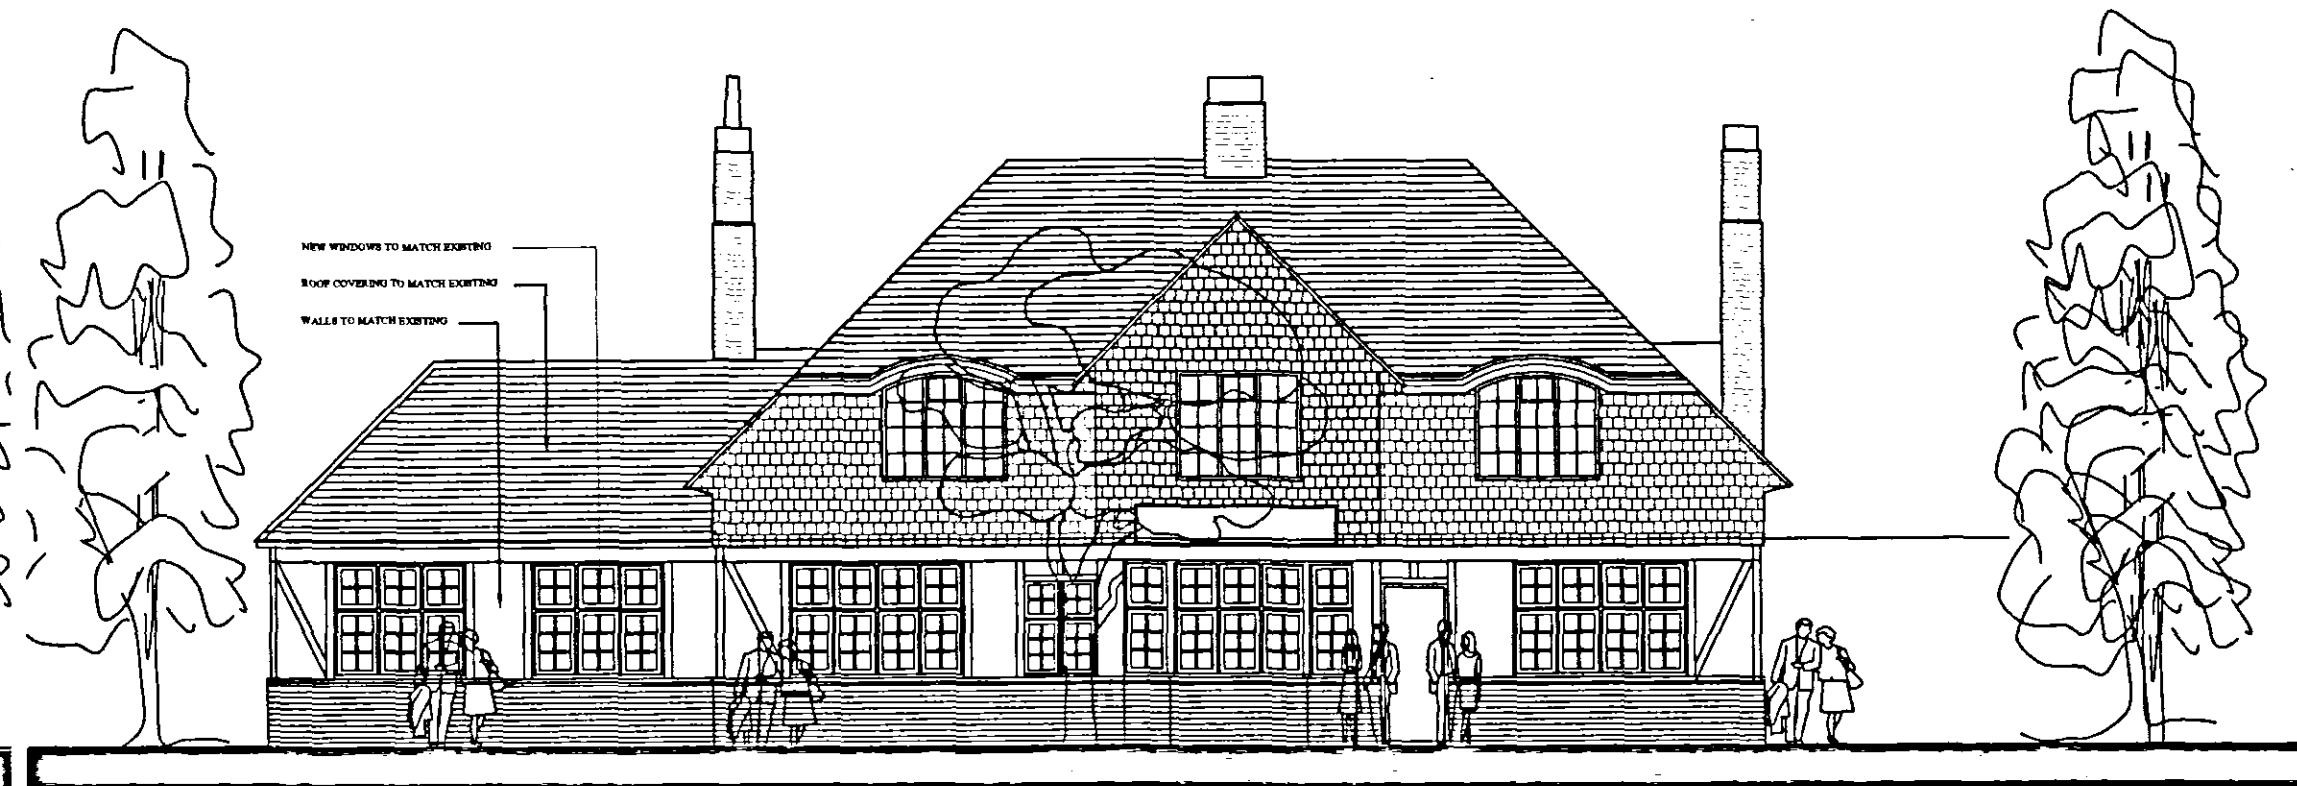


PROPOSED WEST ELEVATION

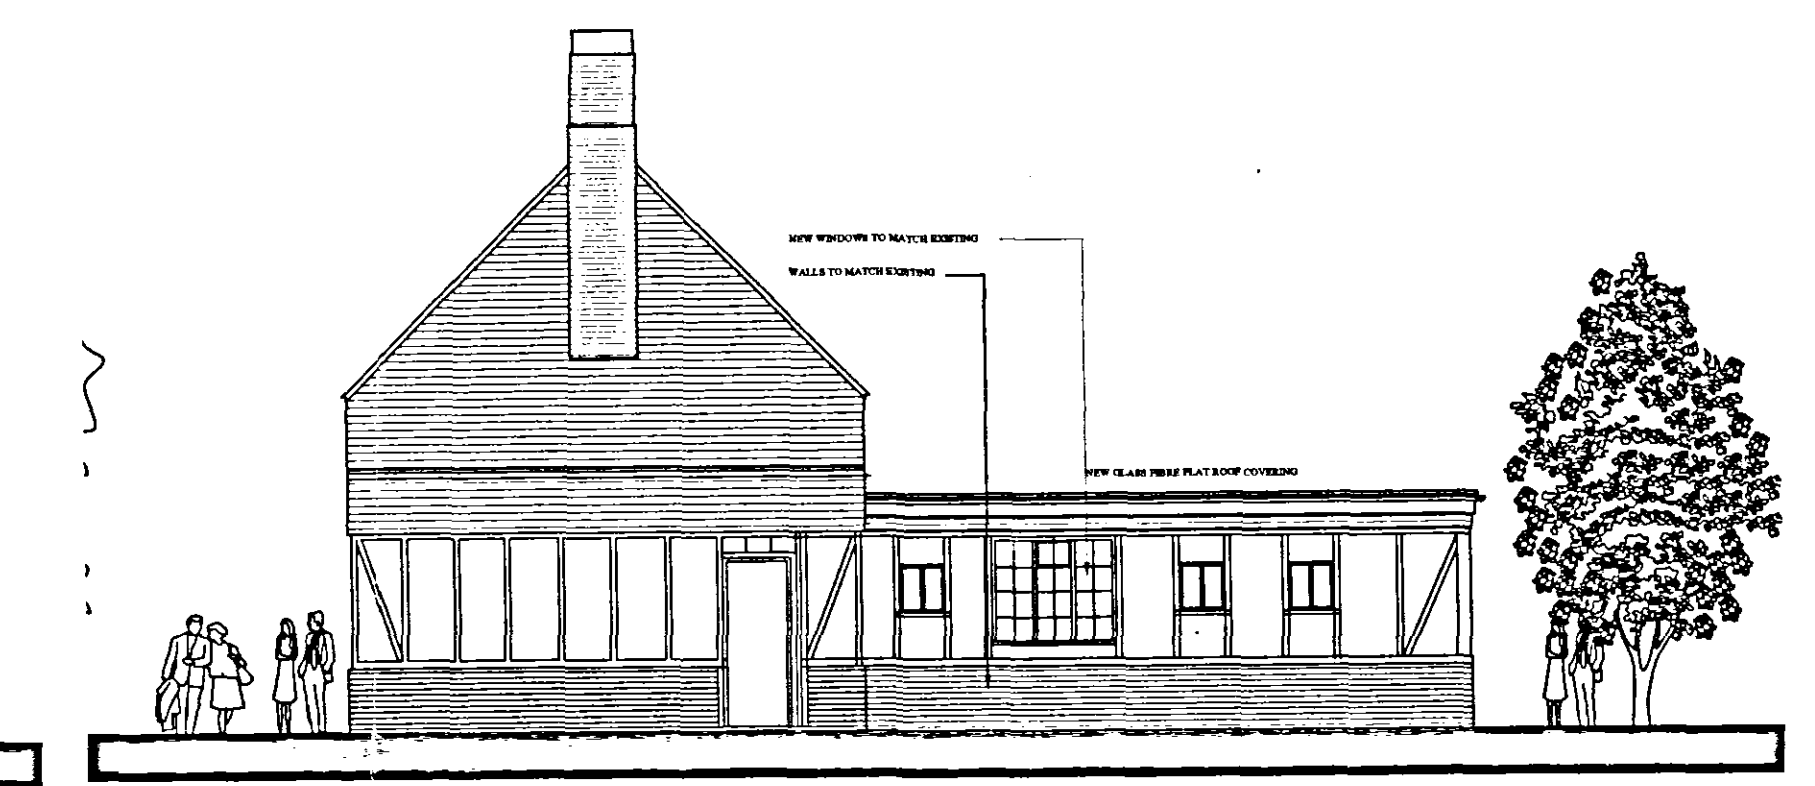

PROPOSED SOUTH ELEVATION



PROPOSED EAST ELEVATION

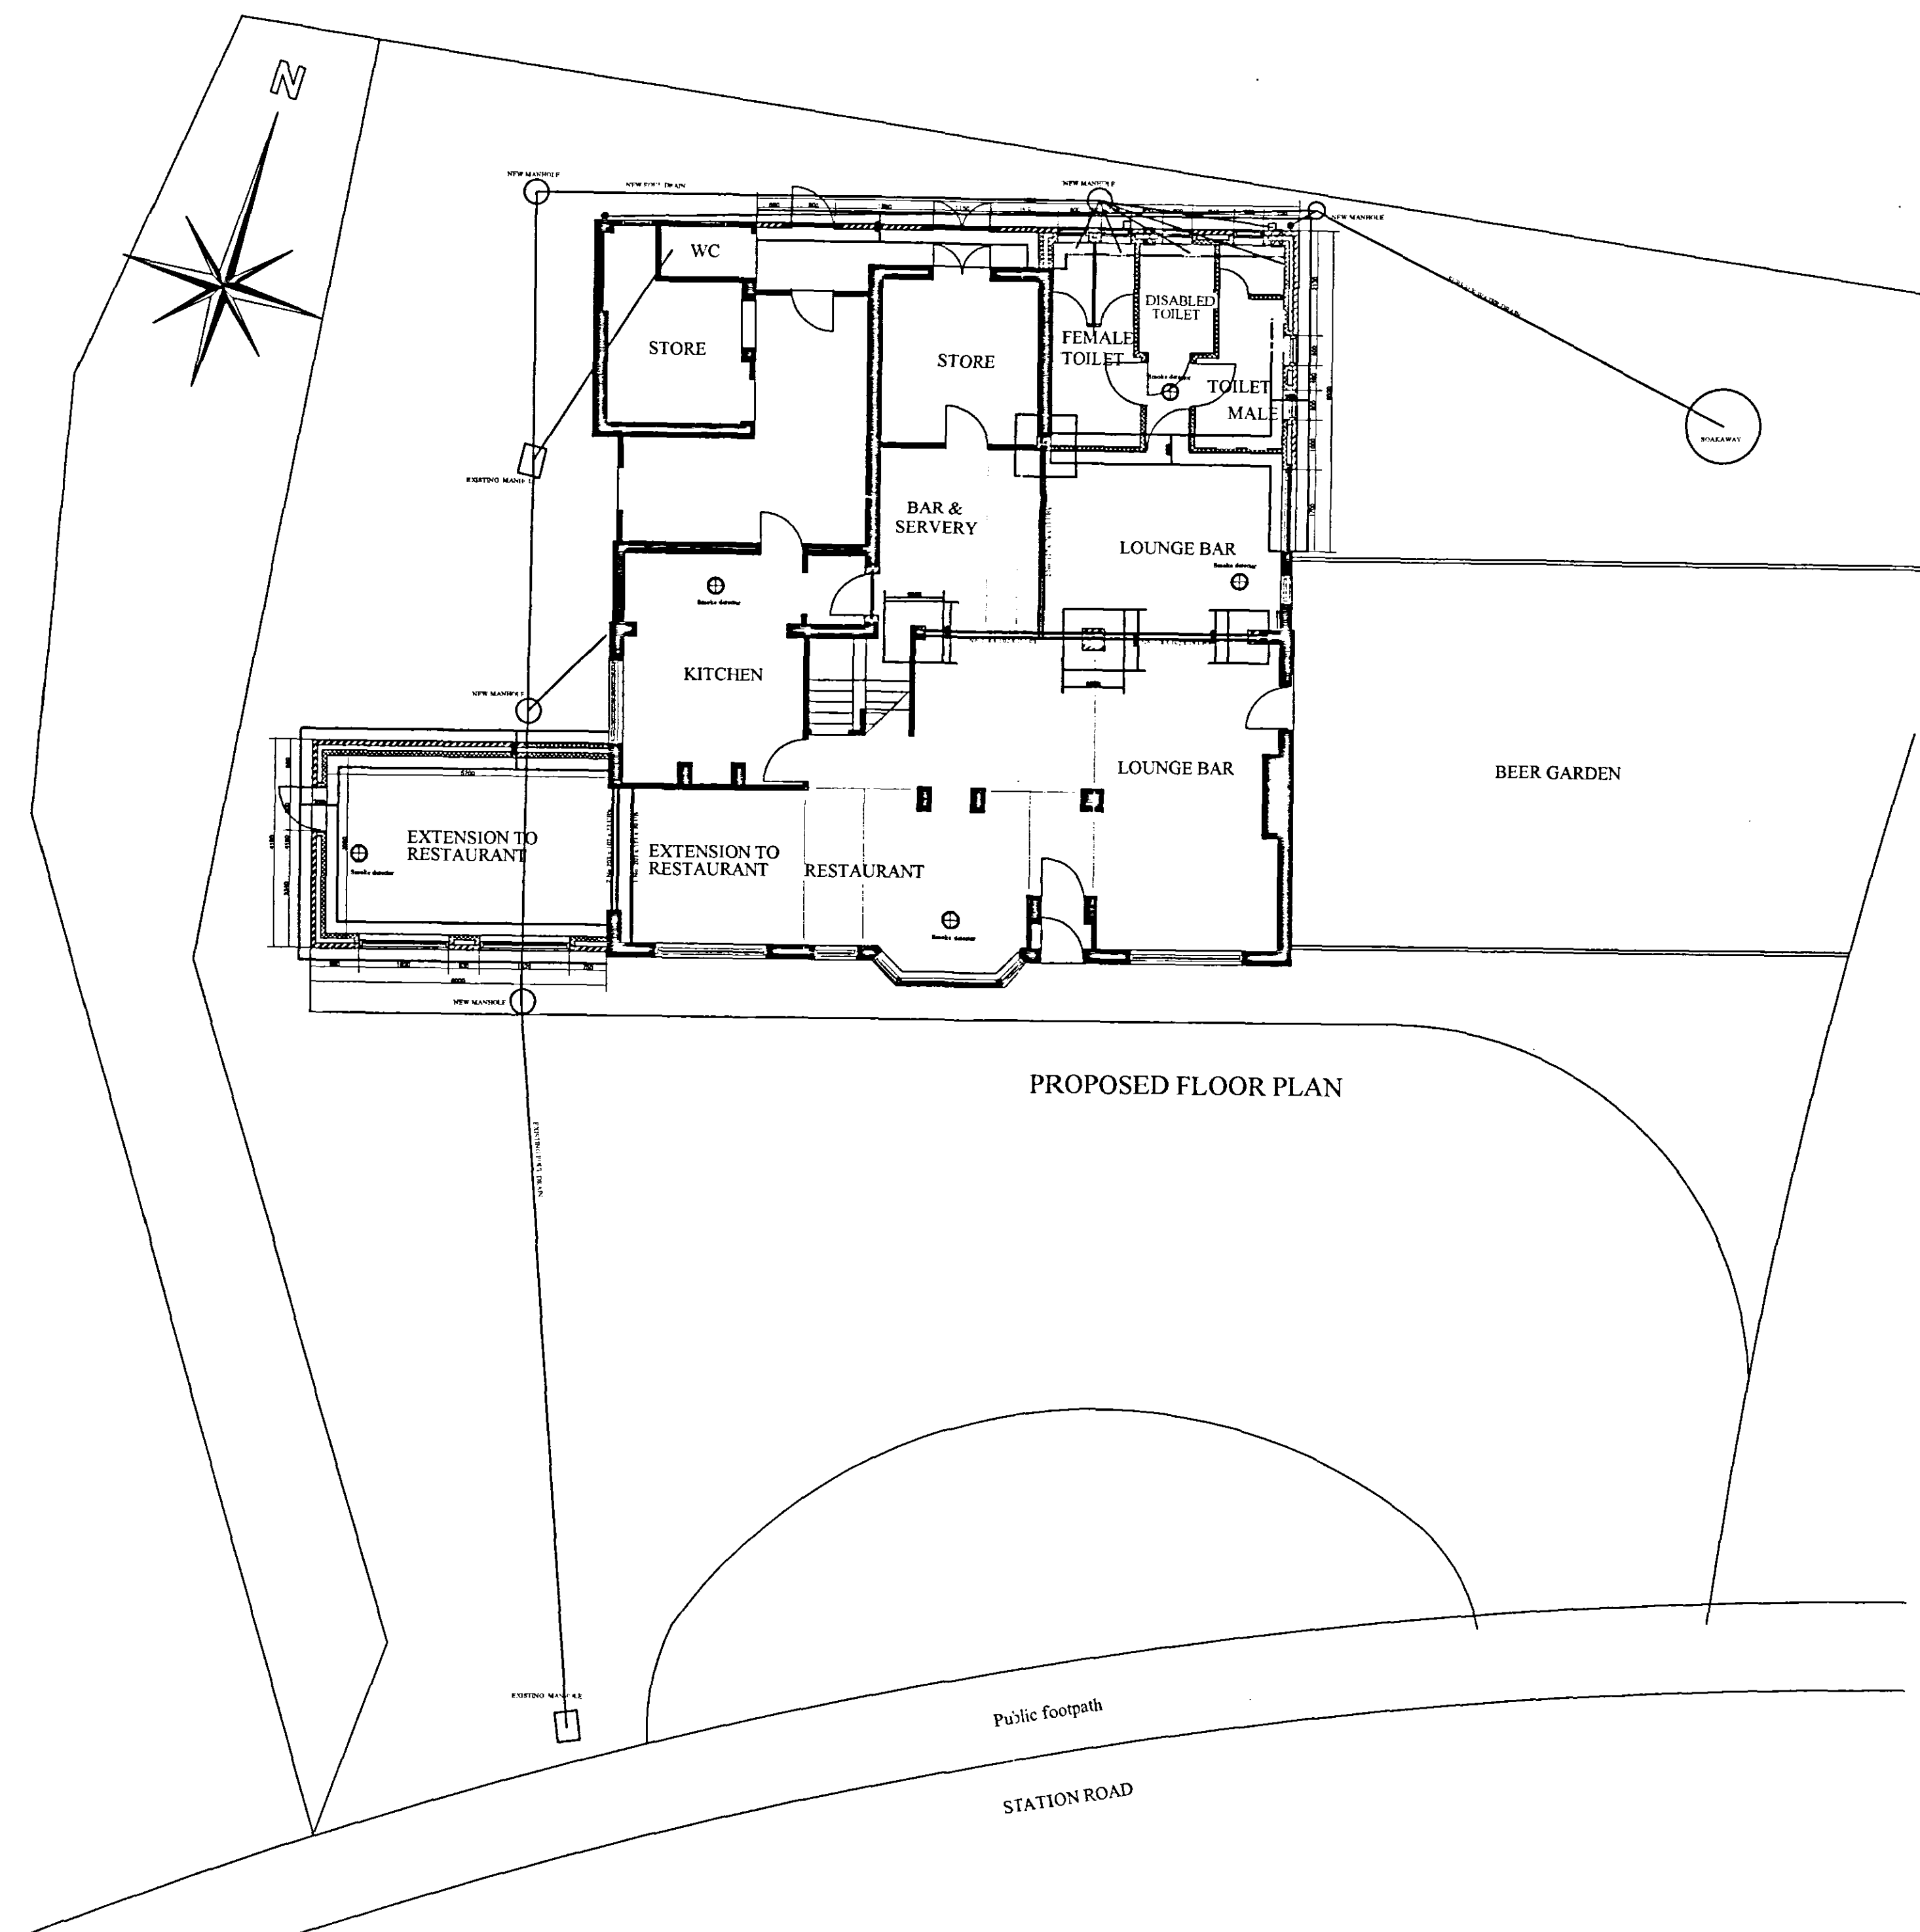

PROPOSED FLOOR PLAN



PROPOSED NORTH ELEVATION



LOCATION PLAN
Scale 1:1250

SHDC
Planning & Development
30 MAR 2005
Ref: 0418/05

DEVELOPMENT
PLAN

JOHN D LYNCH <i>partnership</i> CHARTERED ARCHITECTS	
Client:- Mr & Mrs Roper	
Project:- Alterations & Extension to The Queen Inn, Donington	
Drawing:- Proposed Plans & Elevations	
Date:- Aug 2004	Drawn JDL
Job No. 1627	Drawing No. AD/1
1:100, & 1:1250	
Revision No.	