


revisions:



- A 30.06.20 turning head noted
drive noted as 'private'
bin collection point added. *Hartley*
- B 27.07.20 sight line diagram added. *Hartley*
- C 10.09.20 penetration to first floor windows
revised.
density reduced to 7 houses. *Hartley*

External materials
Facing bricks - 'Westfield' by Traditional Brick & Stone
Roof tiles - 'Marley Modern' colour black
Windows - white upvc
Rainwater goods - black upvc
External hard surfaces - block paved

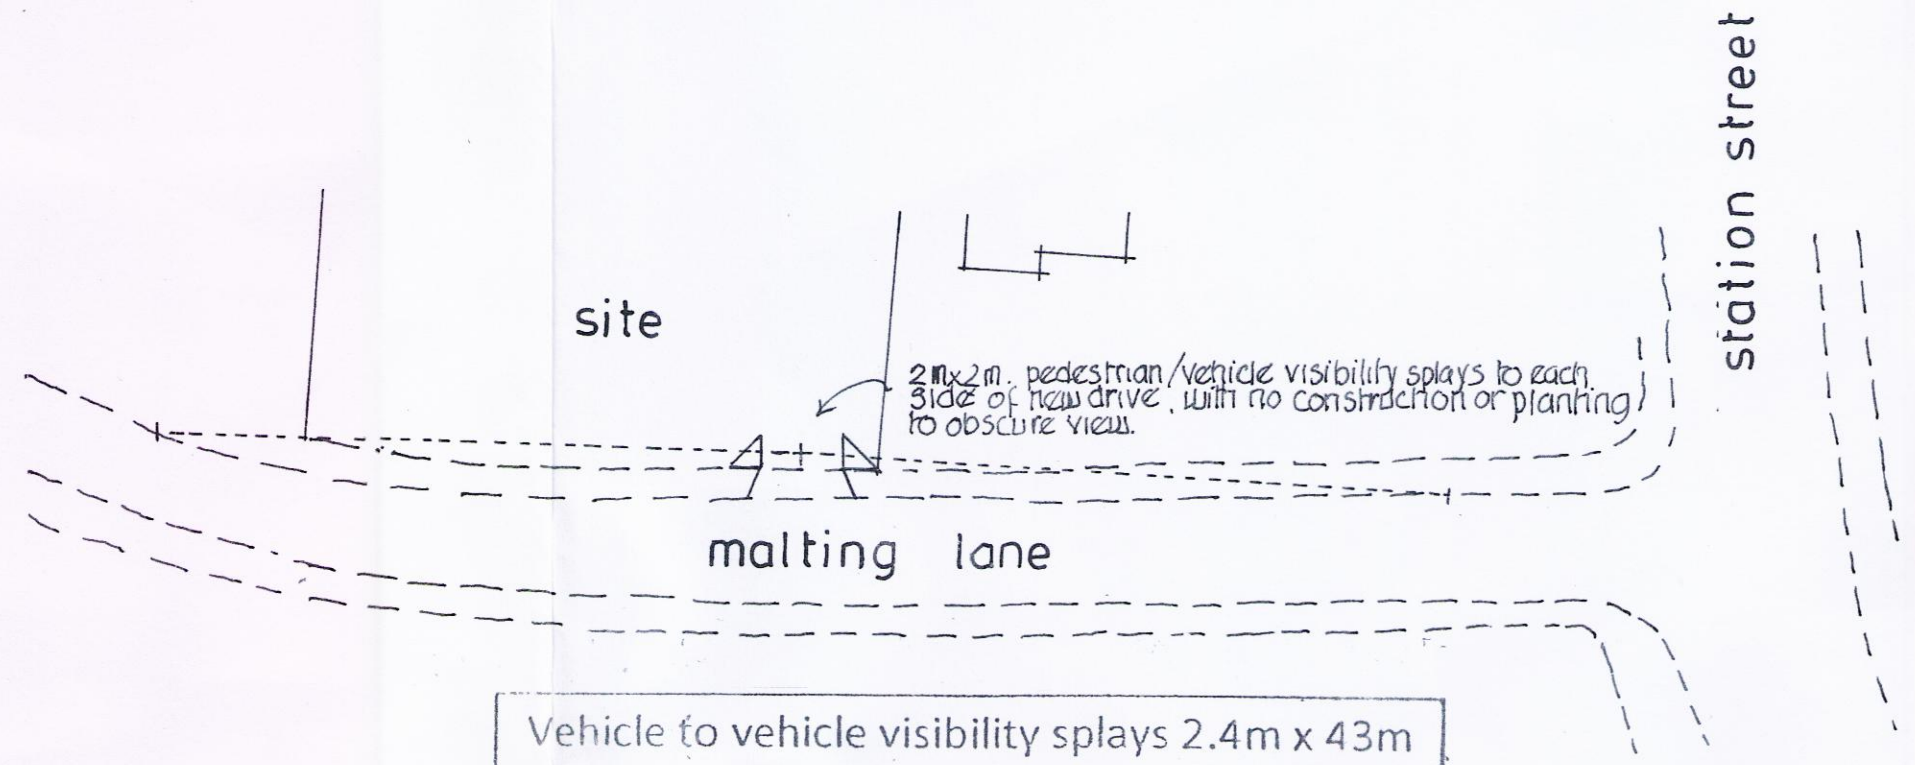


Vehicle to vehicle visibility splays 2.4m x 43m to both sides of access, kept free from any obstructions over 600mm in height.


site entrance details 1:500

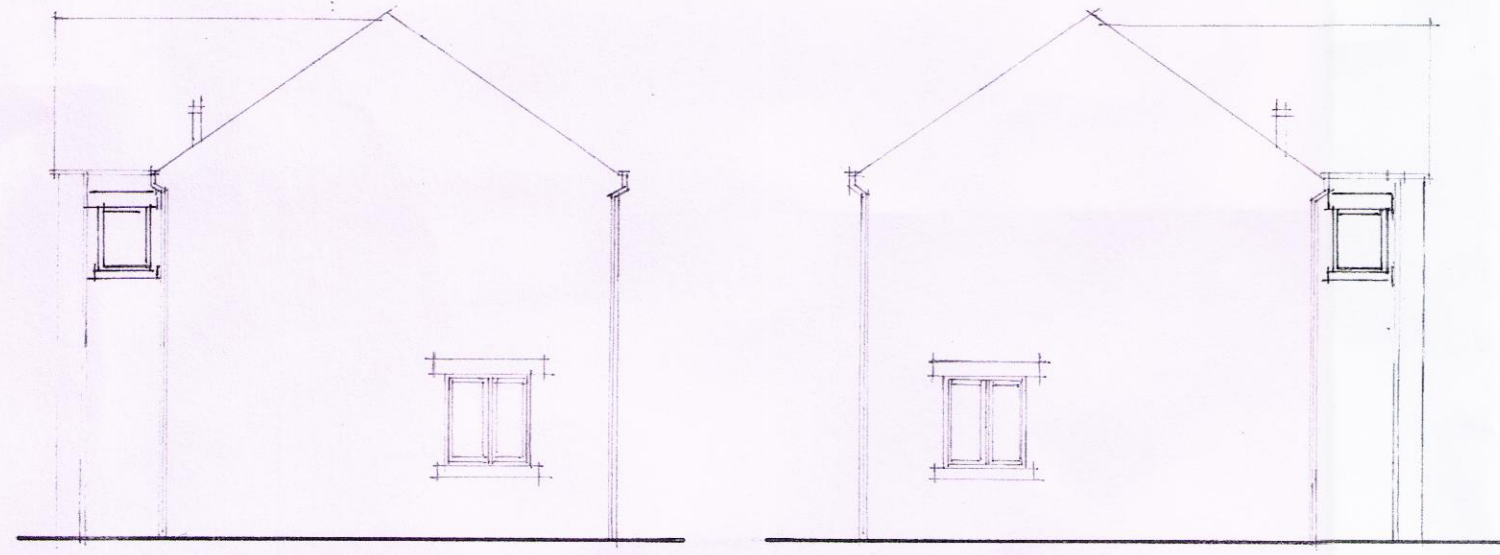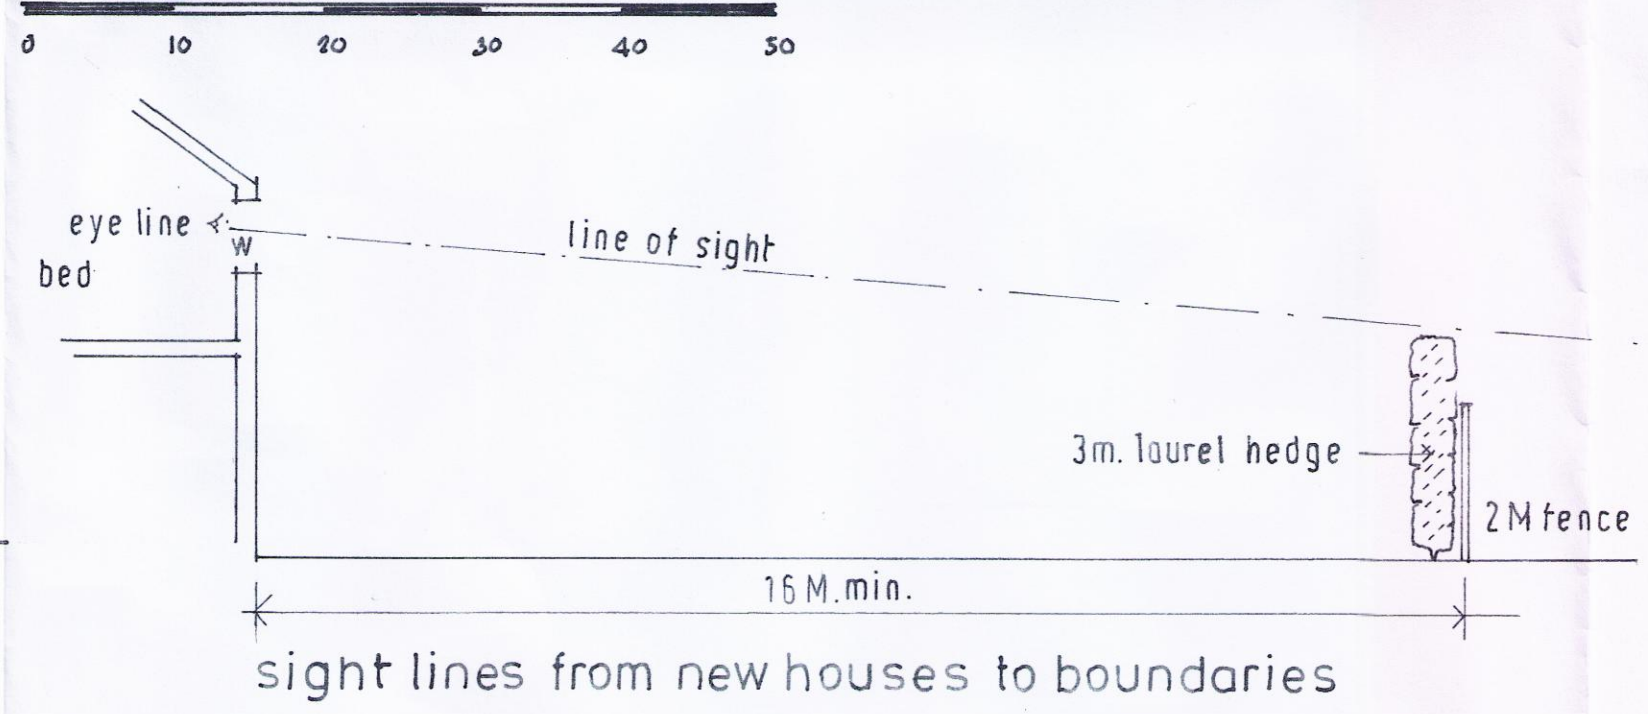


semi detached side elevations 1:100

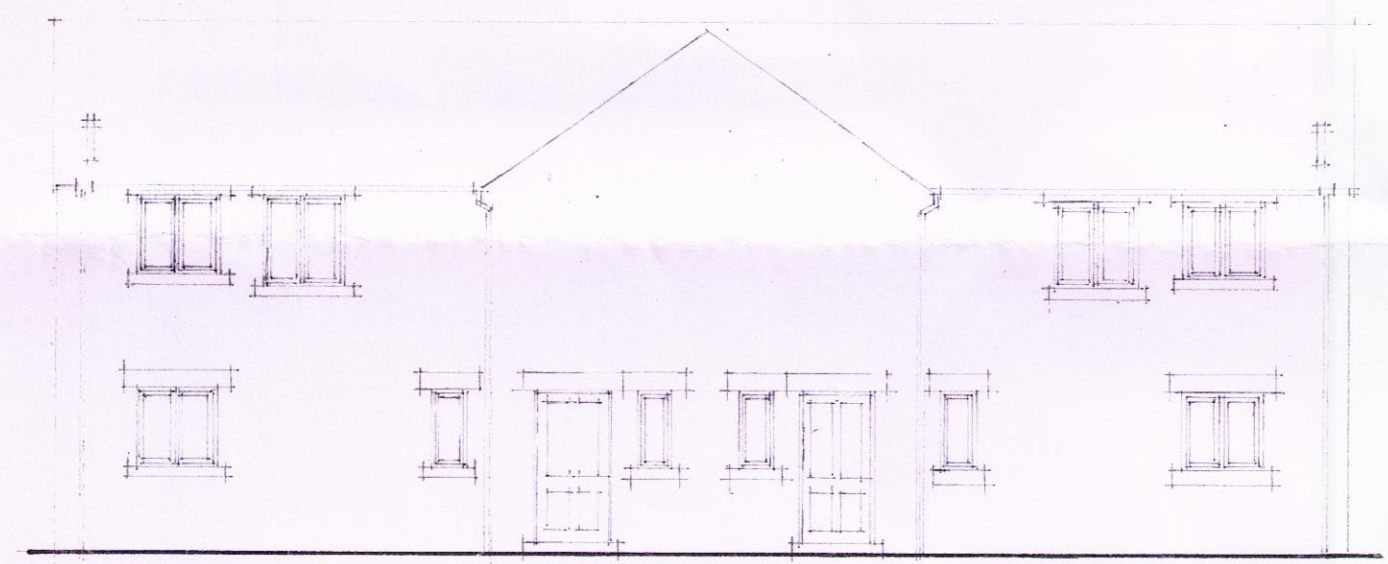


semi detached front elevation 1:100

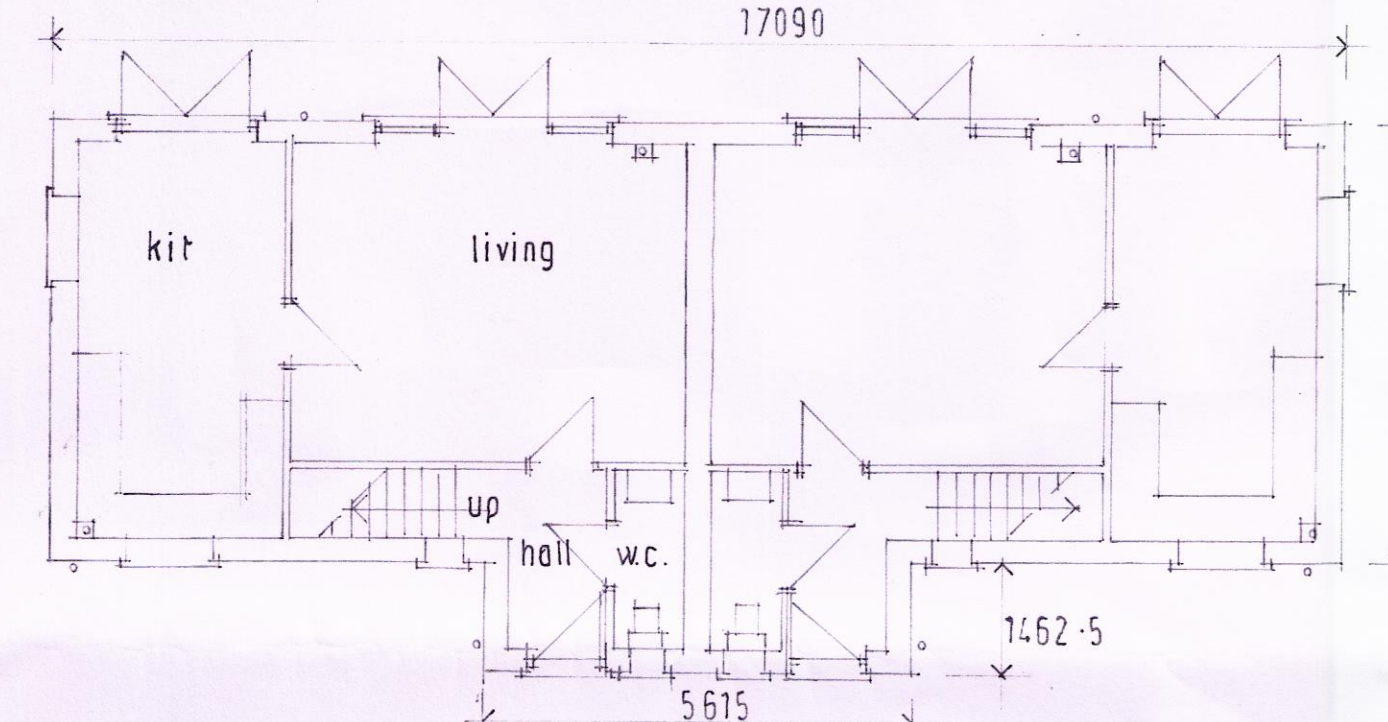


semi detached ground floor plan 1:100

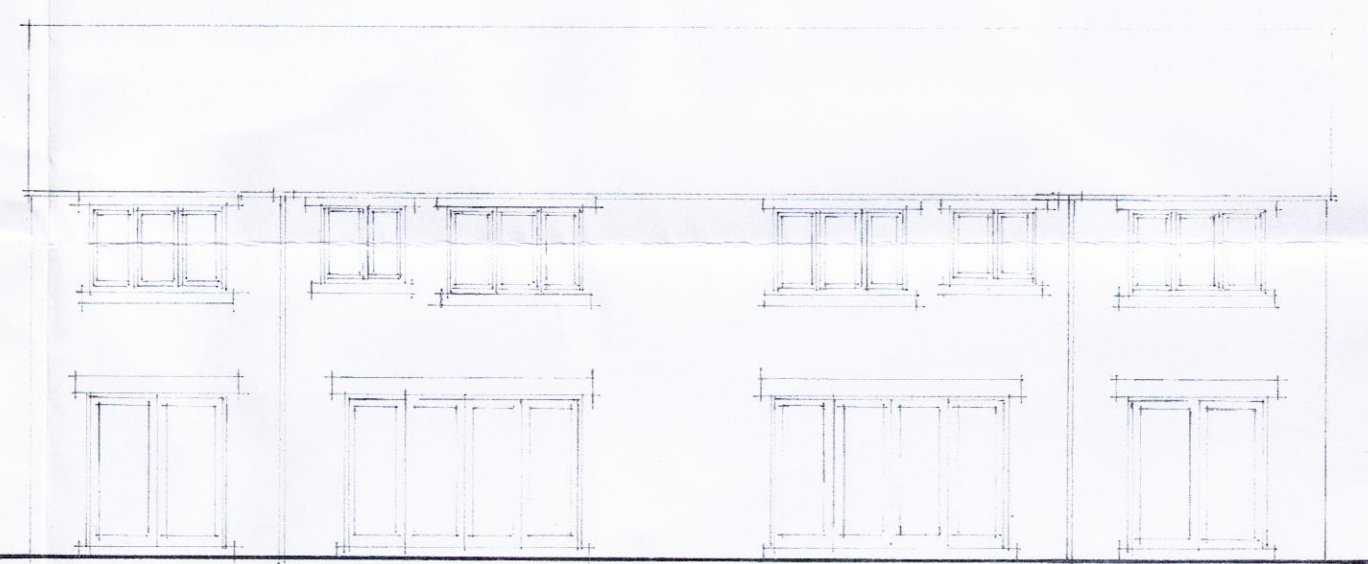


semi detached rear elevation 1:100

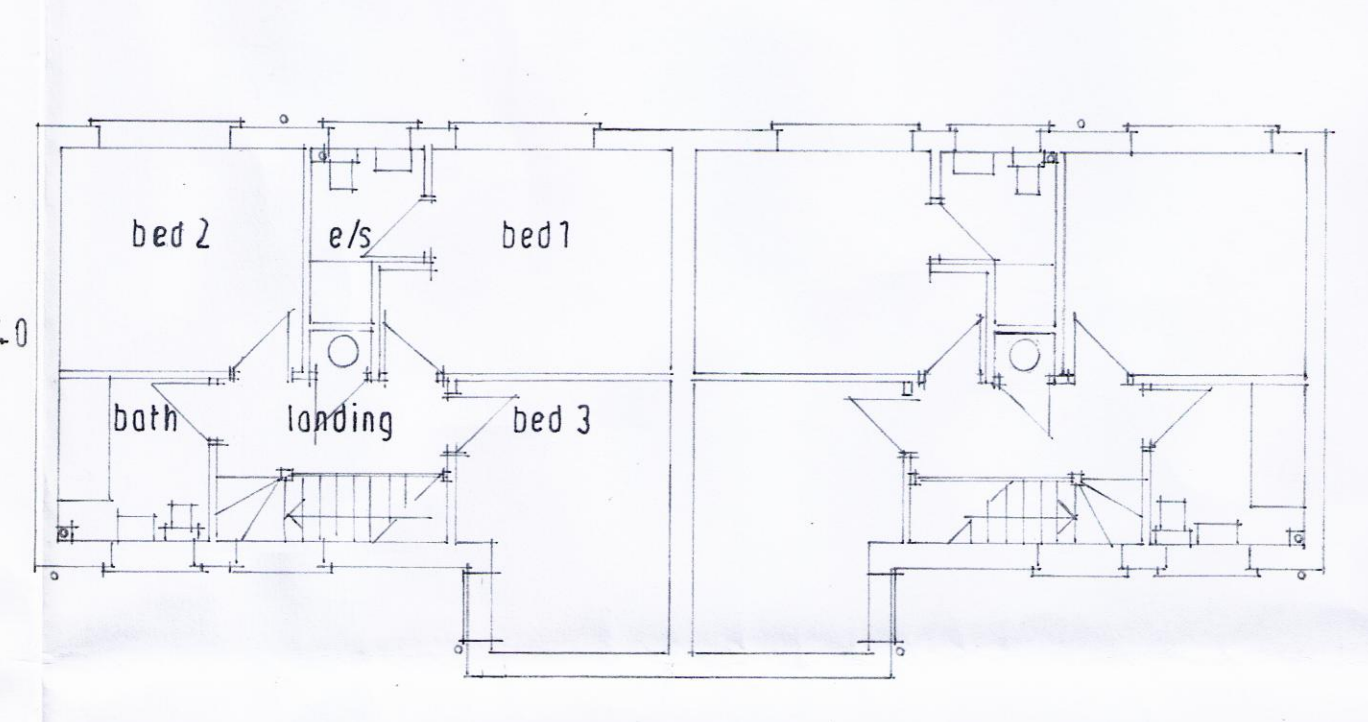


semi detached first floor plan 1:100

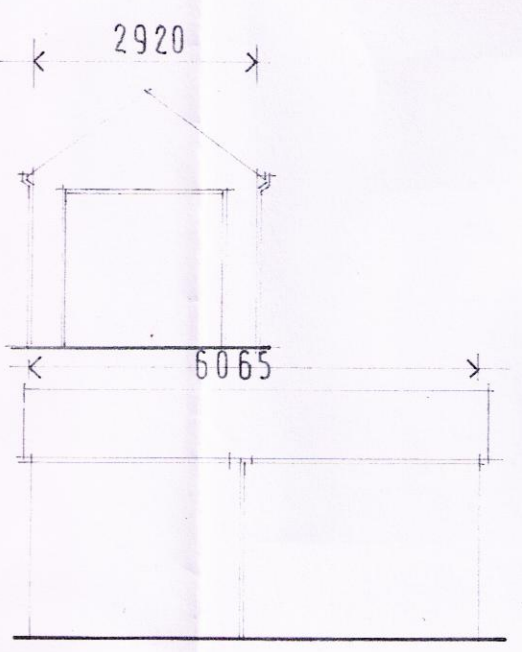


typical garage 1:100

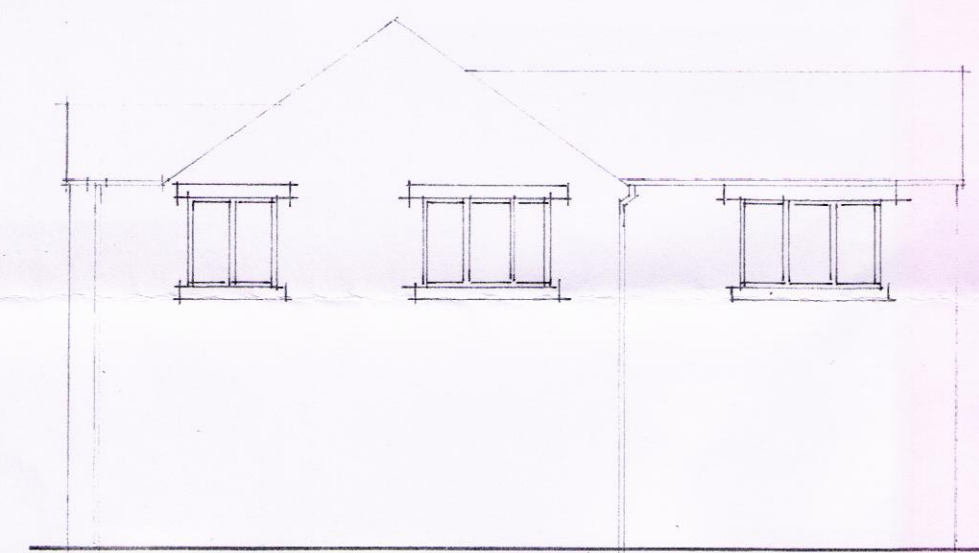


detached west elevation 1:100

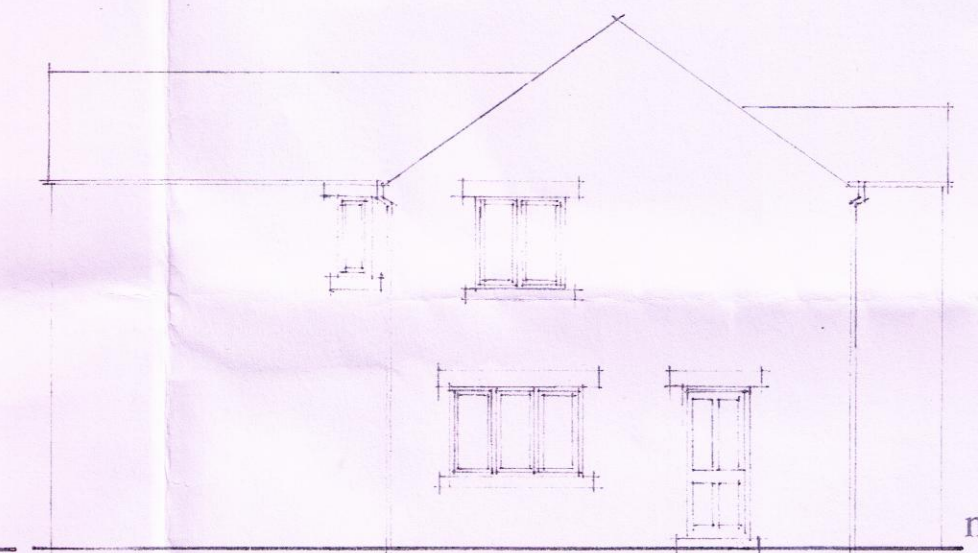


detached east elevation 1:100

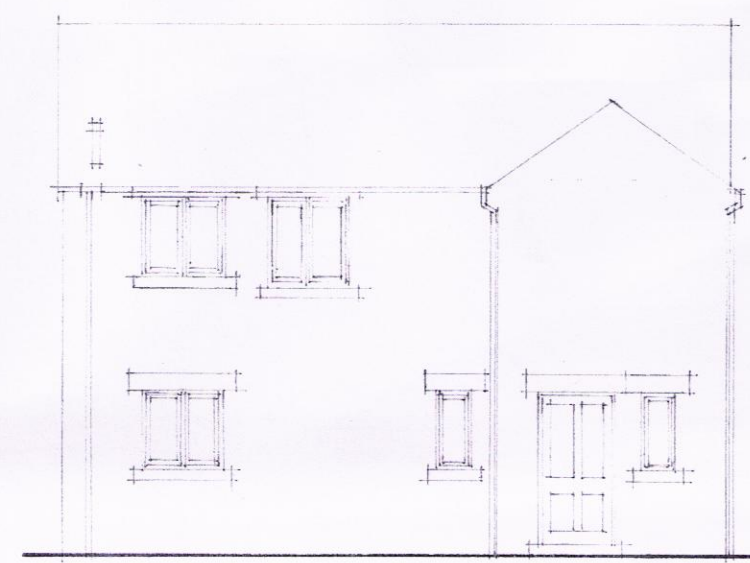


detached front elevation 1:100

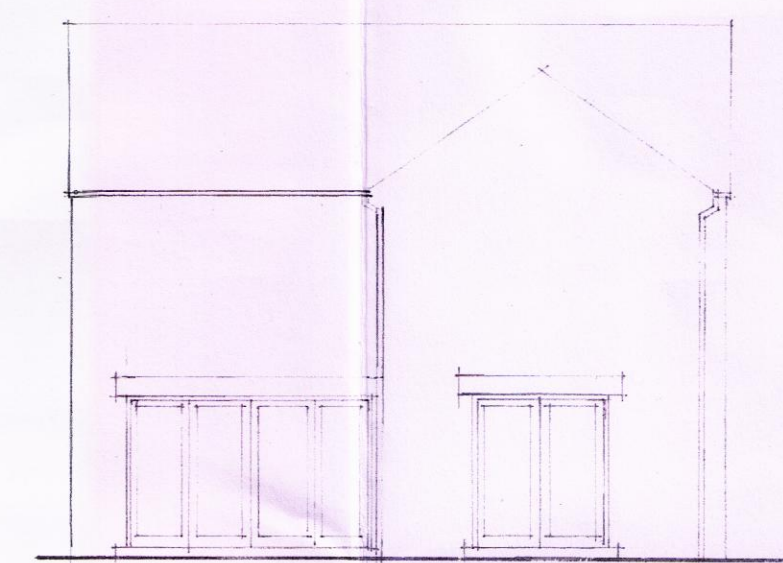


detached rear elevation 1:100

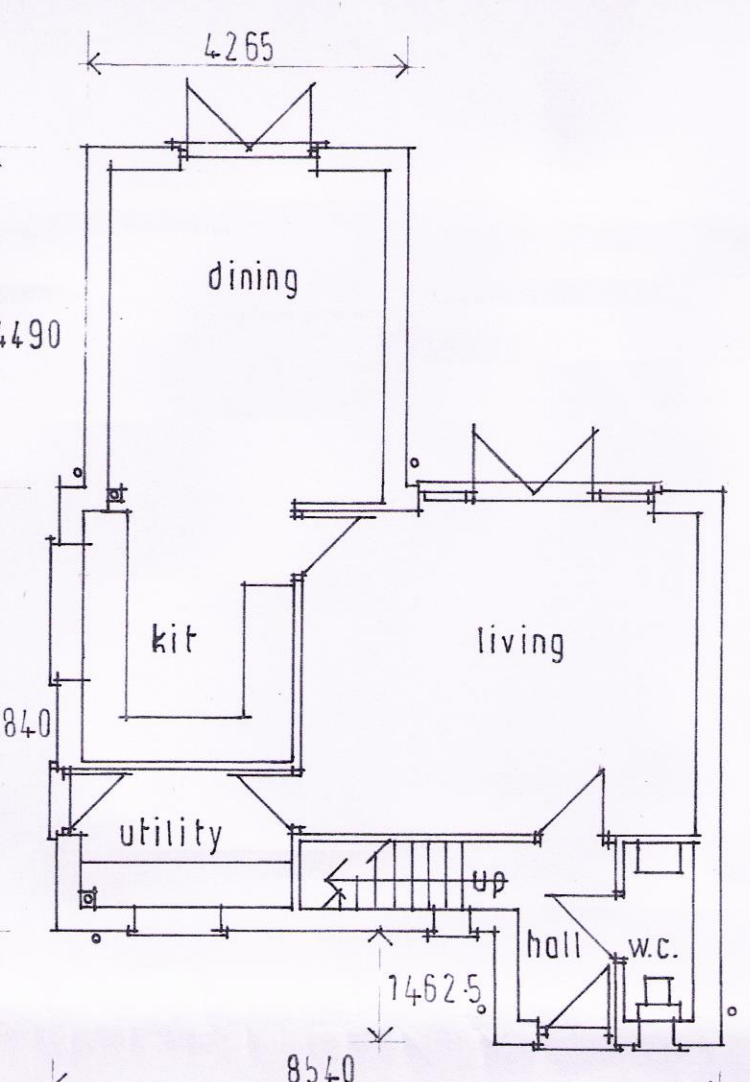

detached ground floor plan 1:100

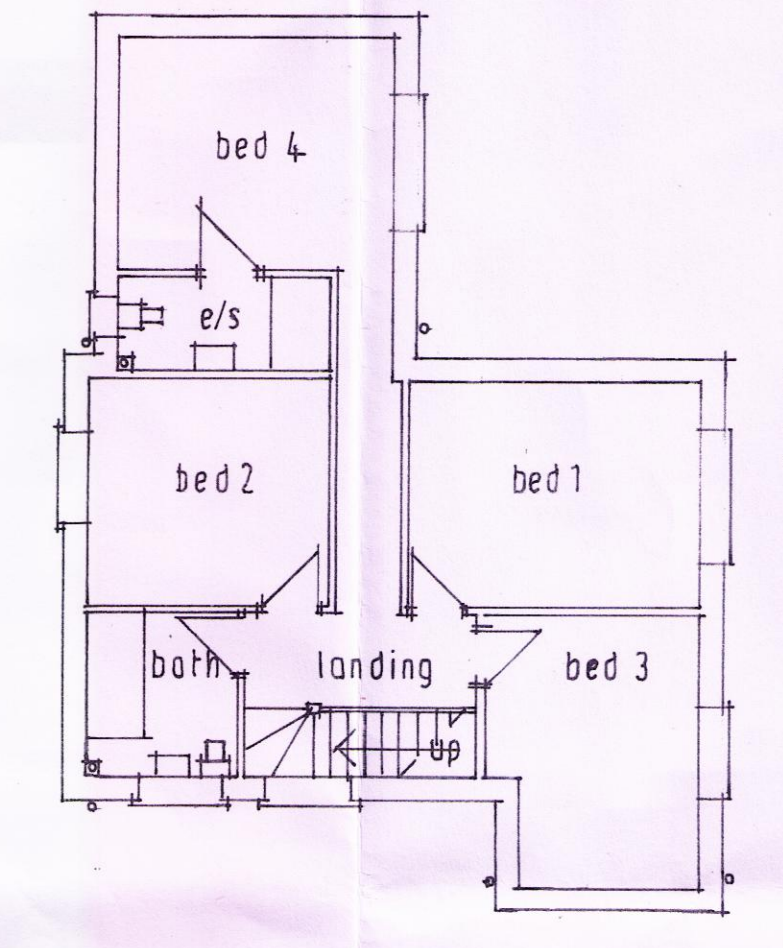

detached first floor plan 1:100

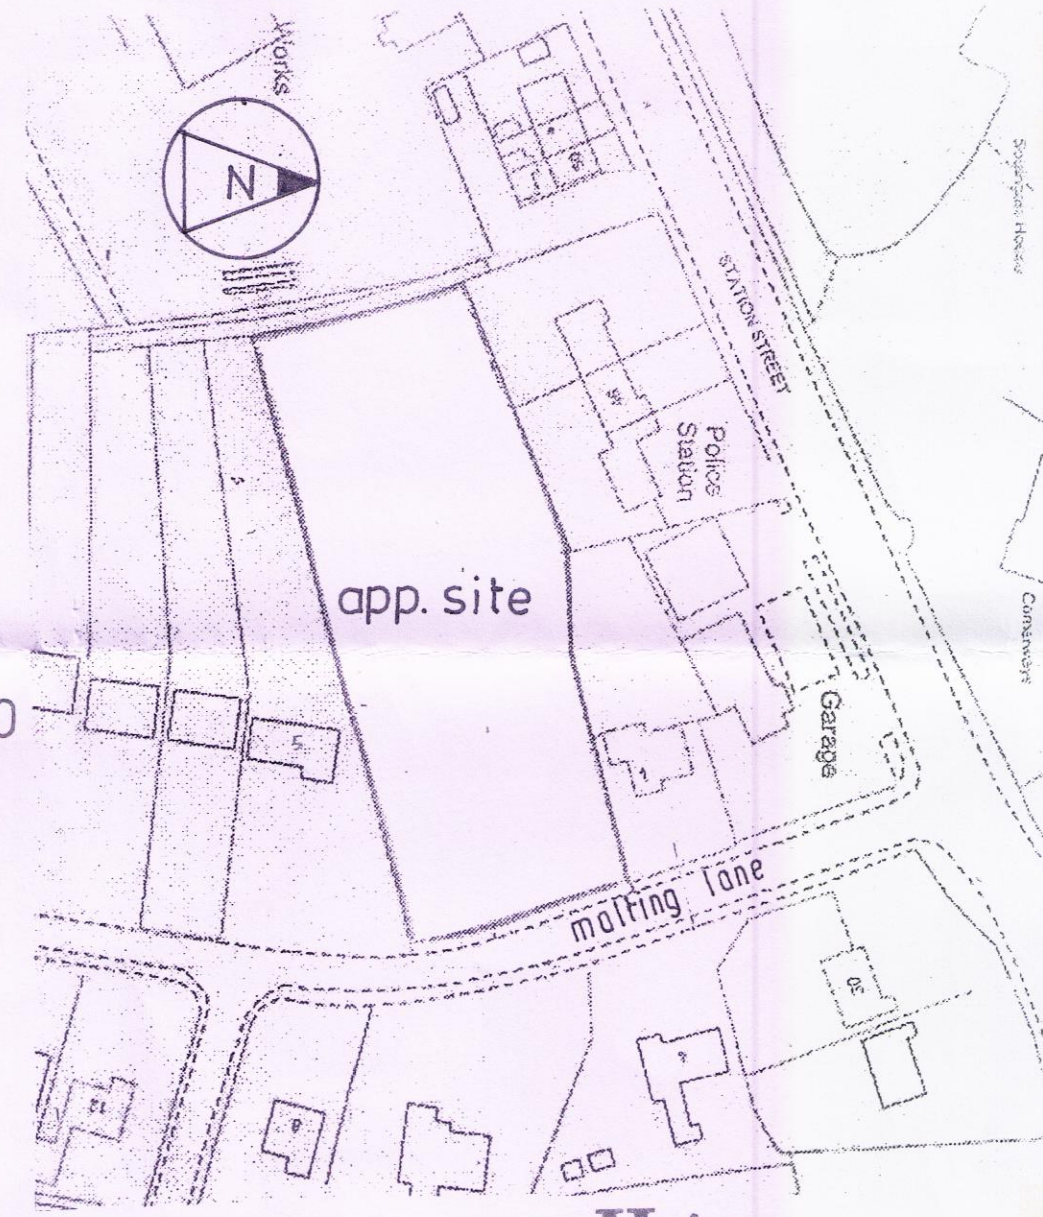

location plan 1:1250

J.J. HARTLEY
J.J. Hartley, M.C.I.A.T., M.C.I.O.B.
PRINCIPAL


Architectural and Project Management Services
Interior Design Consultants and Surveyors
109 Fulbridge Road, Peterborough, PE1 3LE
Tel: 01733 707012
Email: jjhartleypeterborough@gmail.com

job:
MR. G. BARRON.
3 MALTING LANE
DONINGTON
SPALDING
LINCS PE11 4XA


7 no dwellings.

drg:
plans and elevations.

scale: as shown.
date: 25 05 20
drawn by: j.j.h.
drg. no.: 4671/1 C

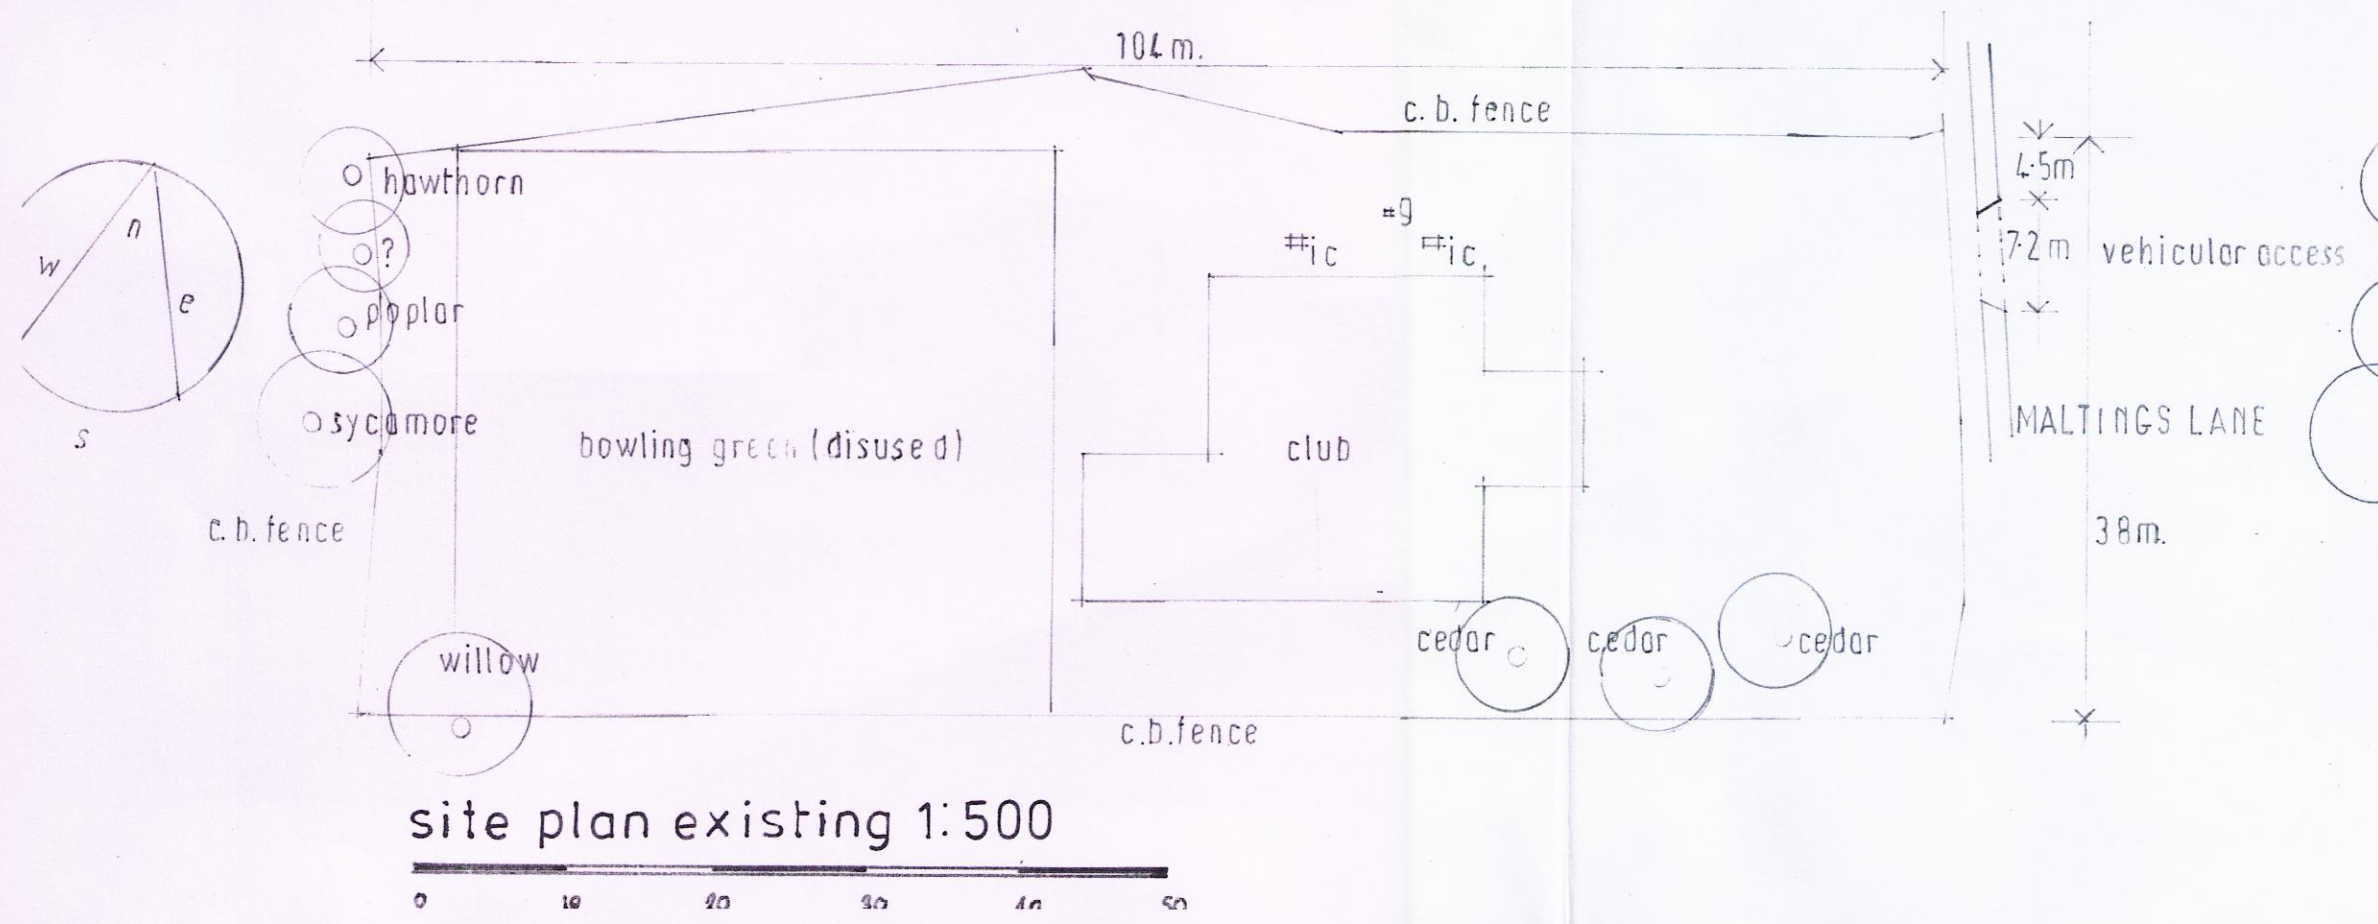

site plan existing 1:500

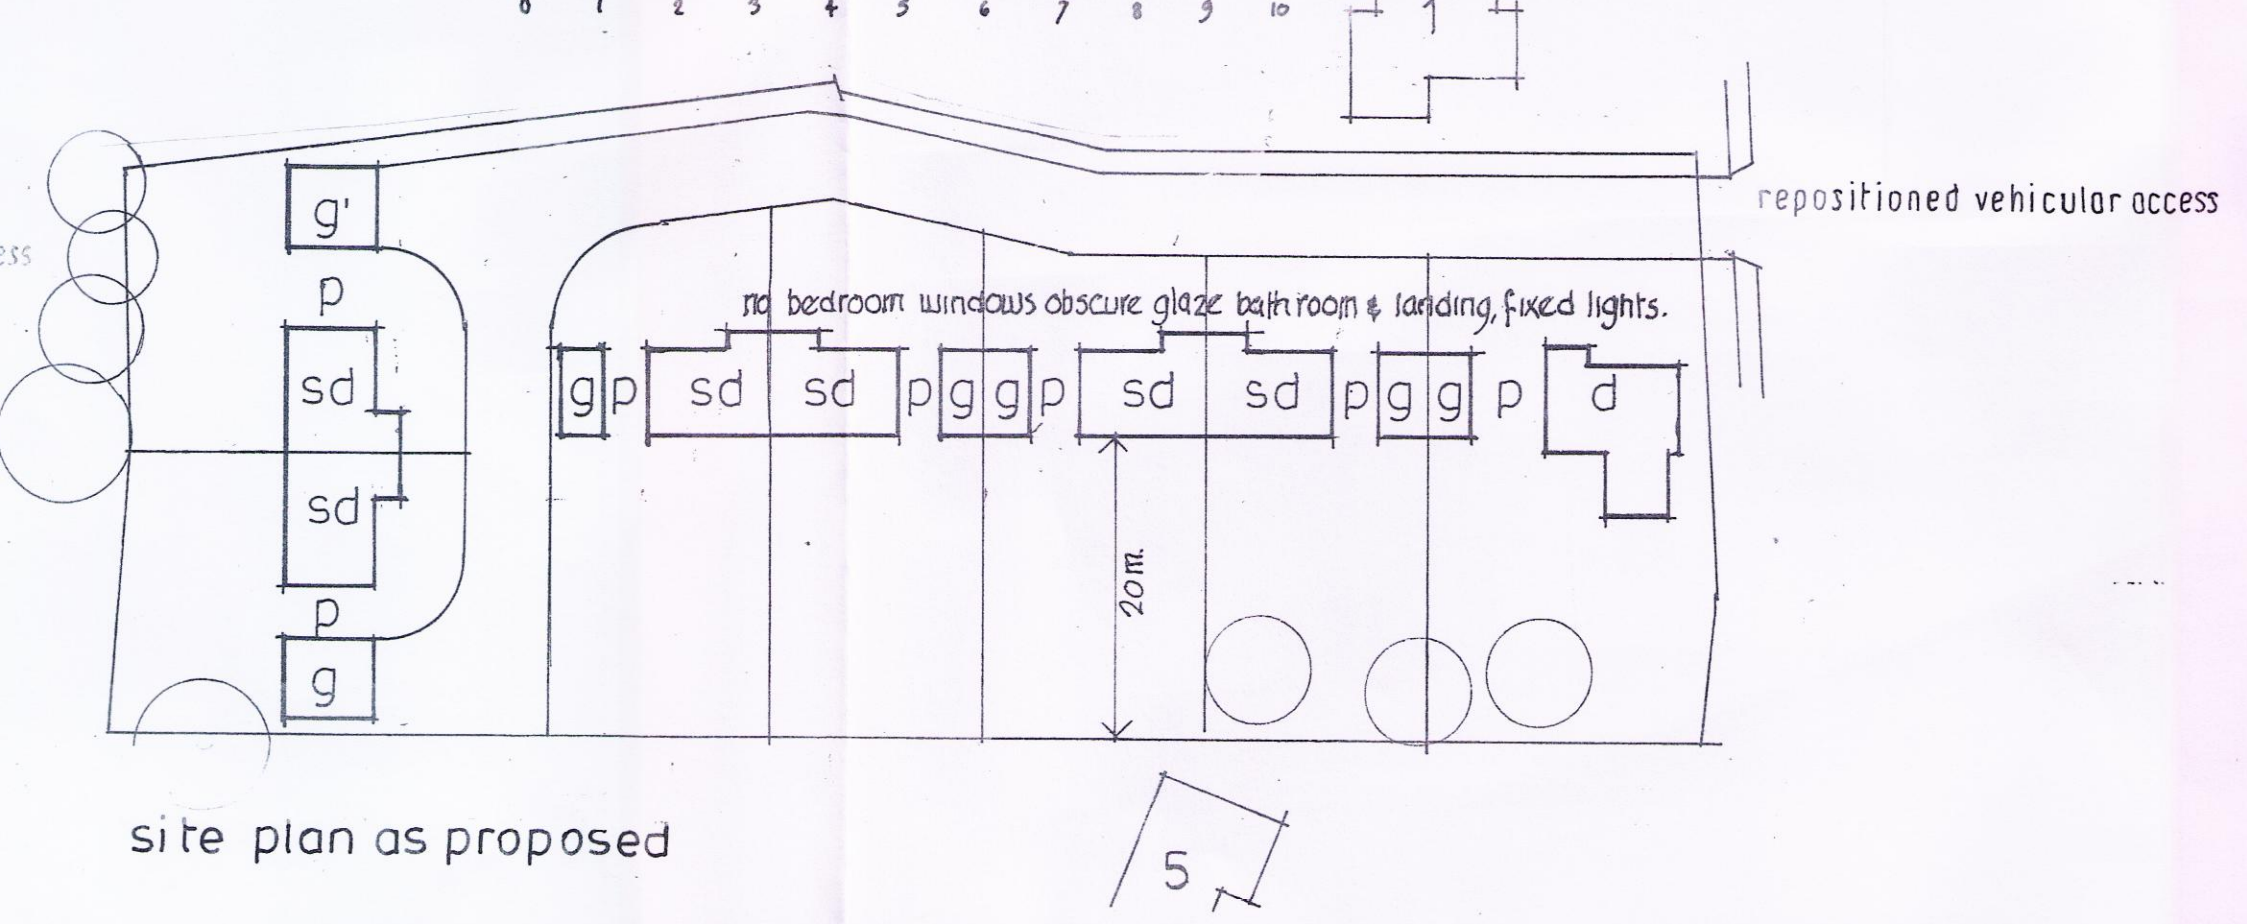

site plan as proposed