
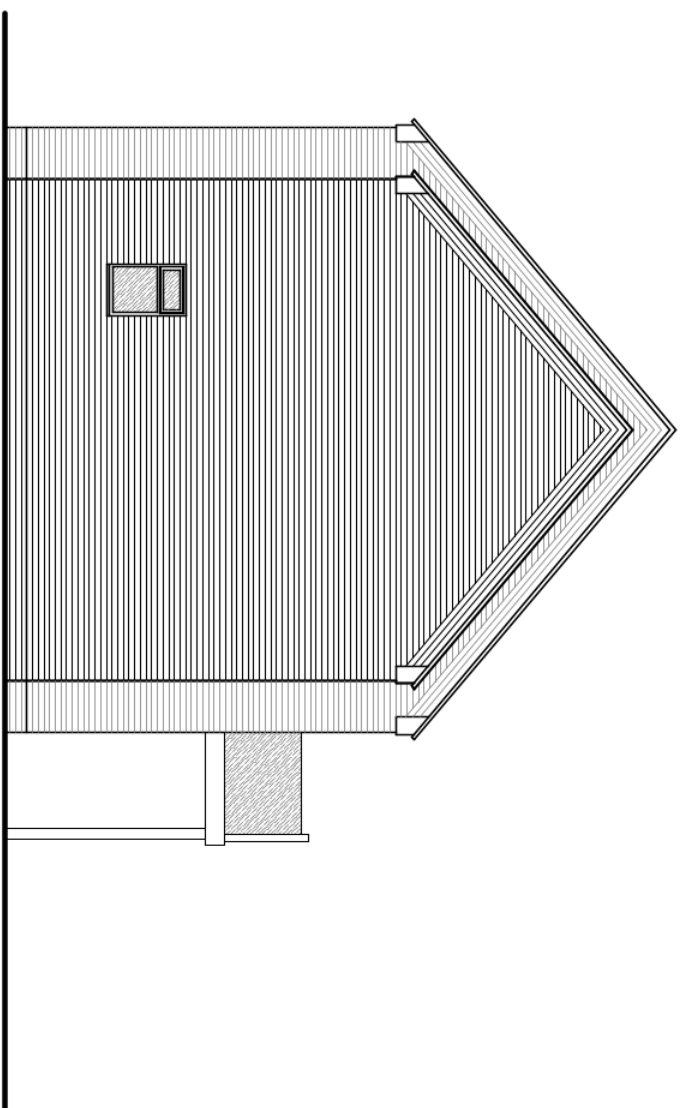
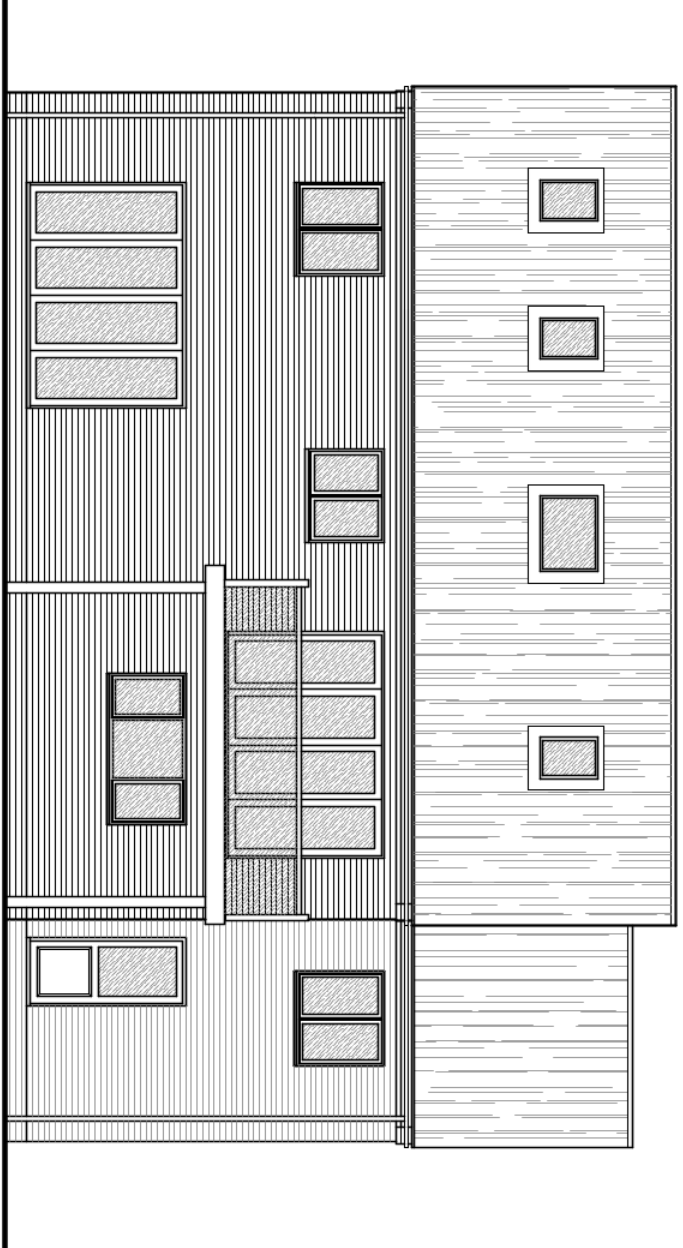
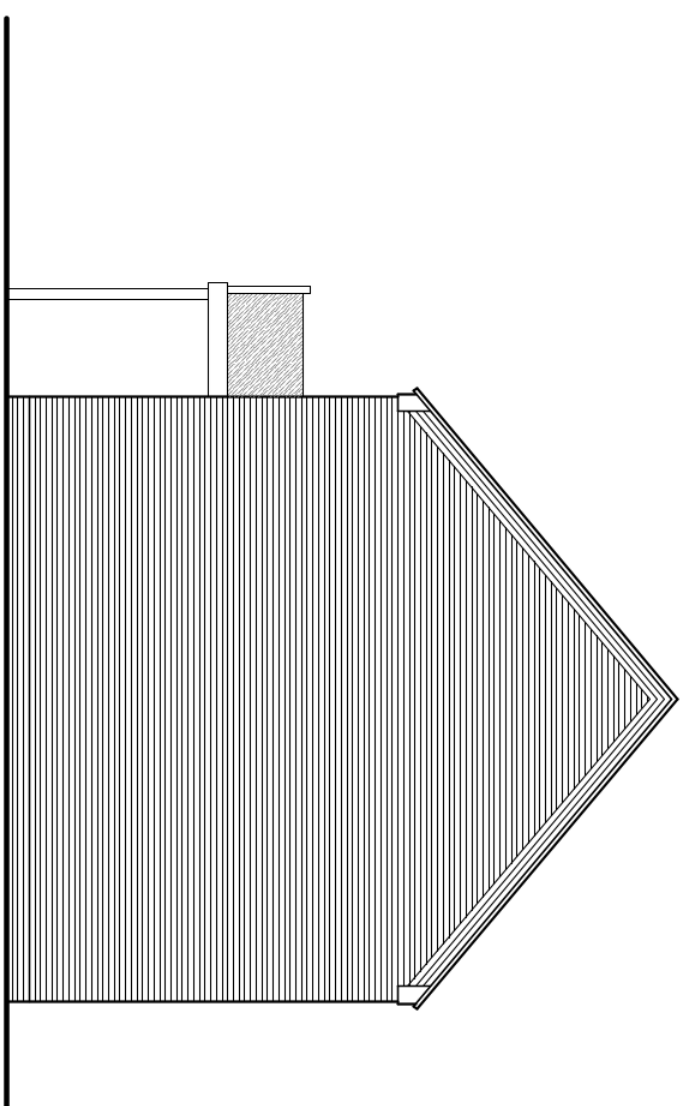


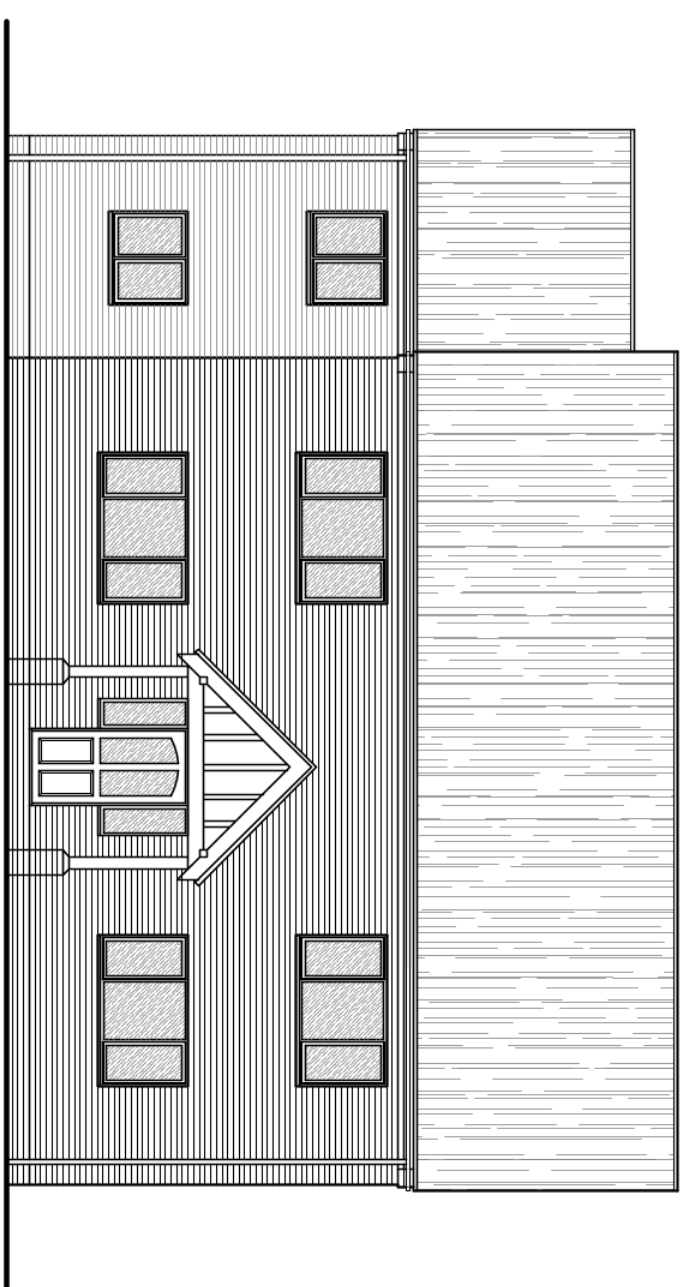


FRONT ELEVATION


SIDE ELEVATION

REAR ELEVATION


SIDE ELEVATION

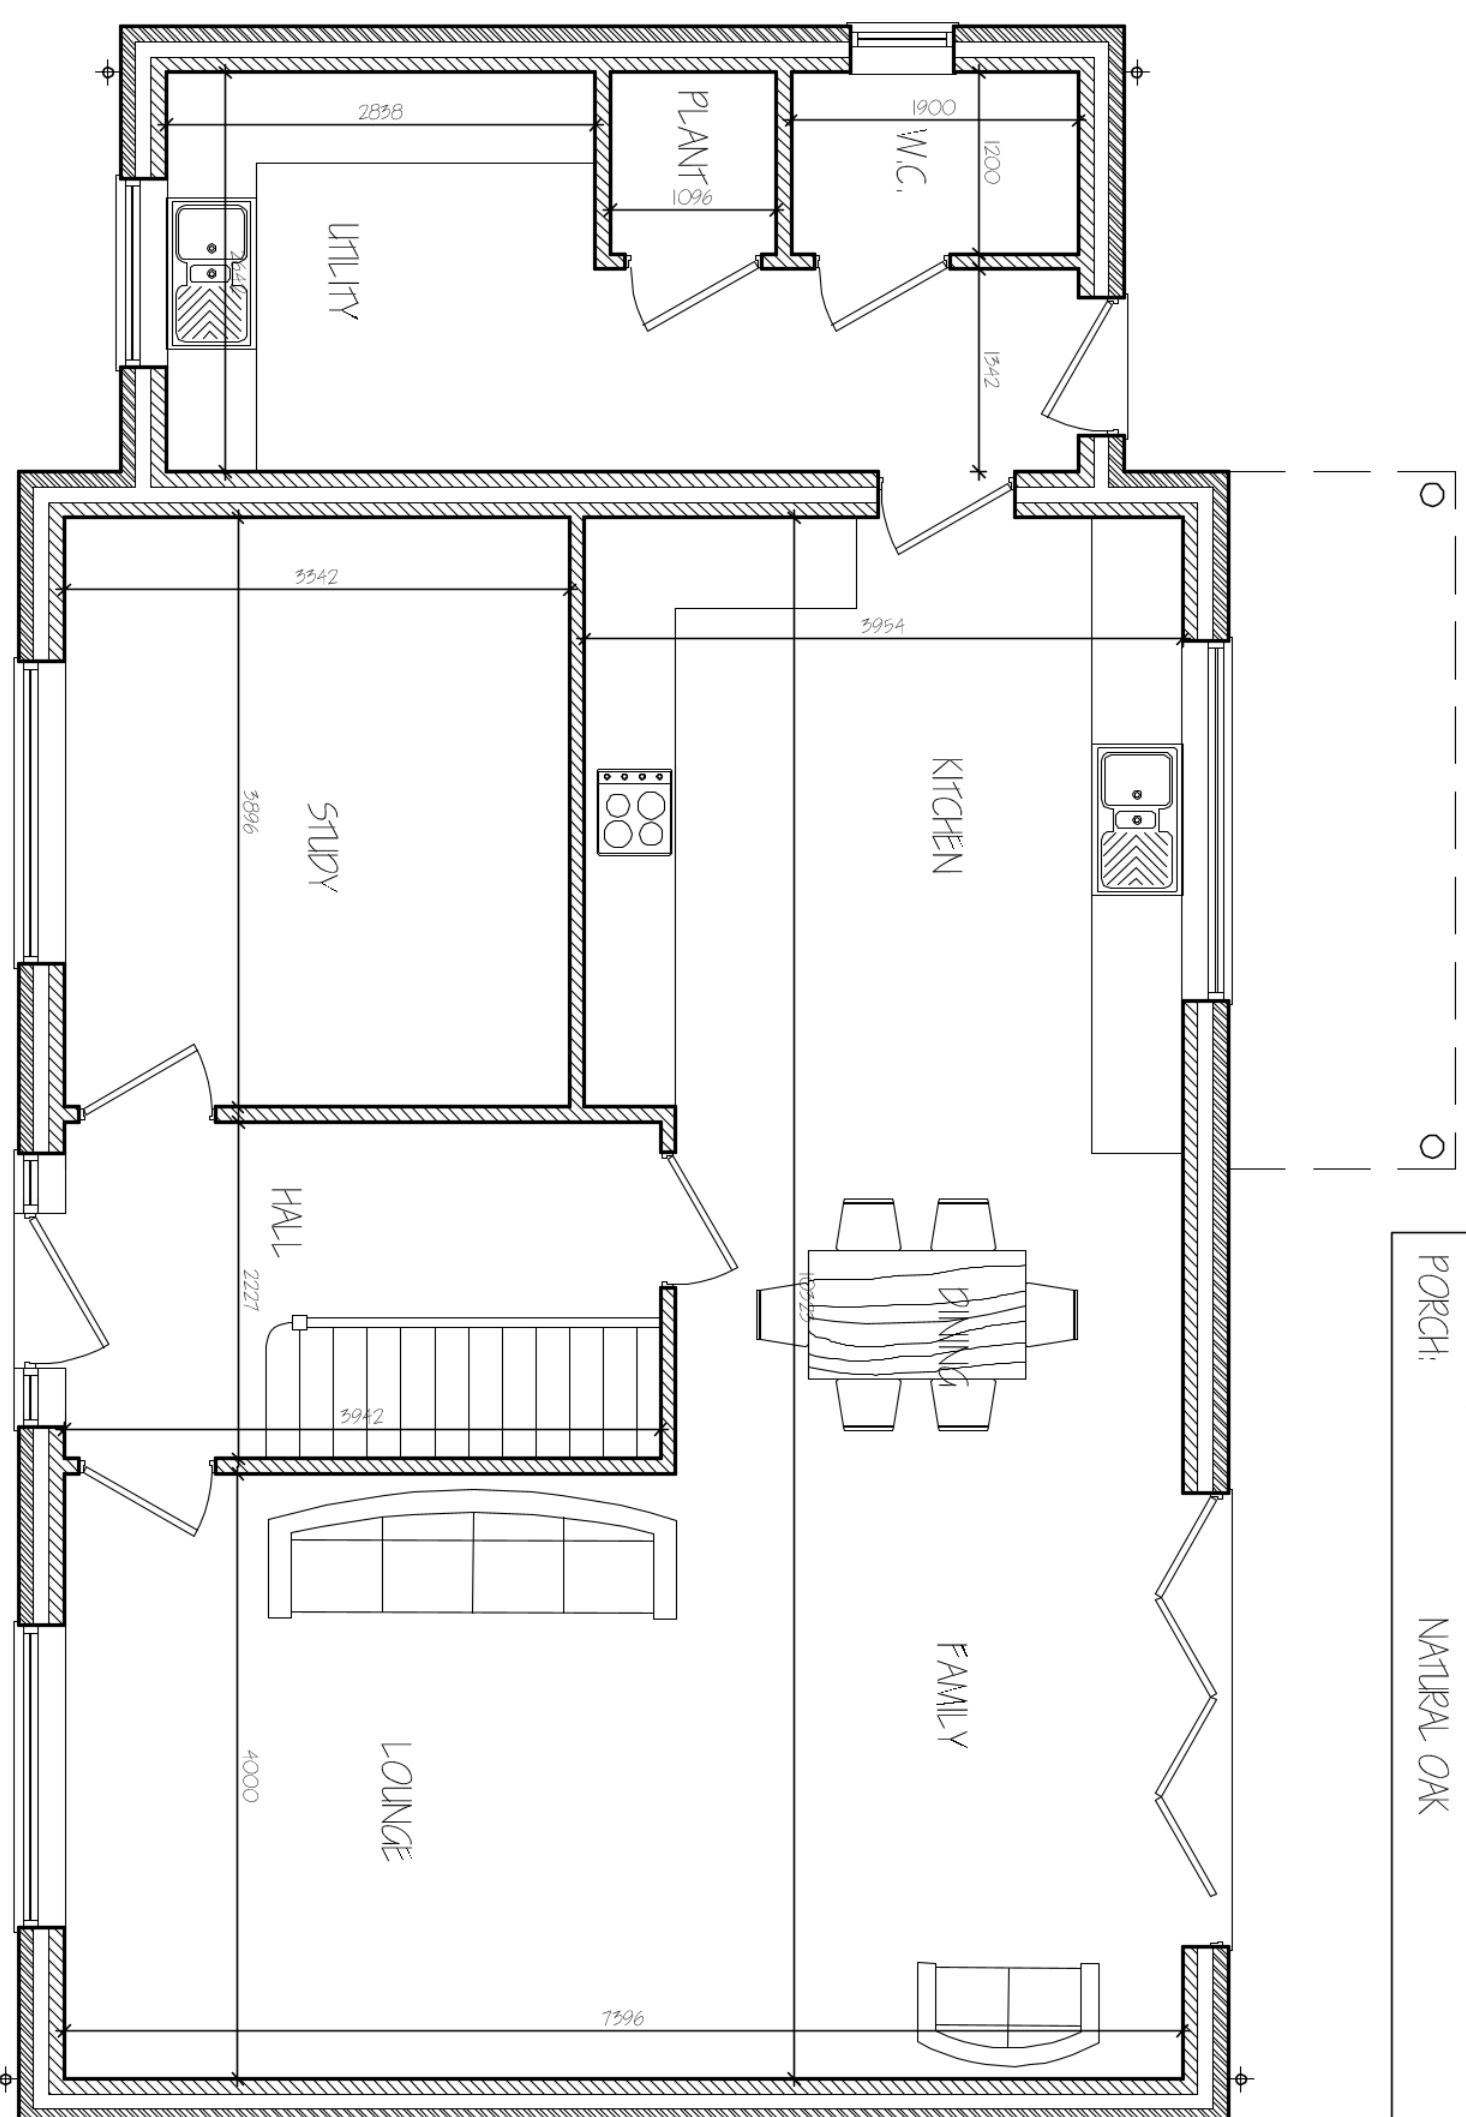

MATERIALS SCHEDULE	
WALLS:	VANDERSANDEN VINO RED
ROOF:	SANDOFTILE - DARK GREY
DOORS & WINDOWS:	UPVC - DARK GREY
GUTTERS & DOWNPIPES:	BLACK
PORCH:	NATURAL OAK

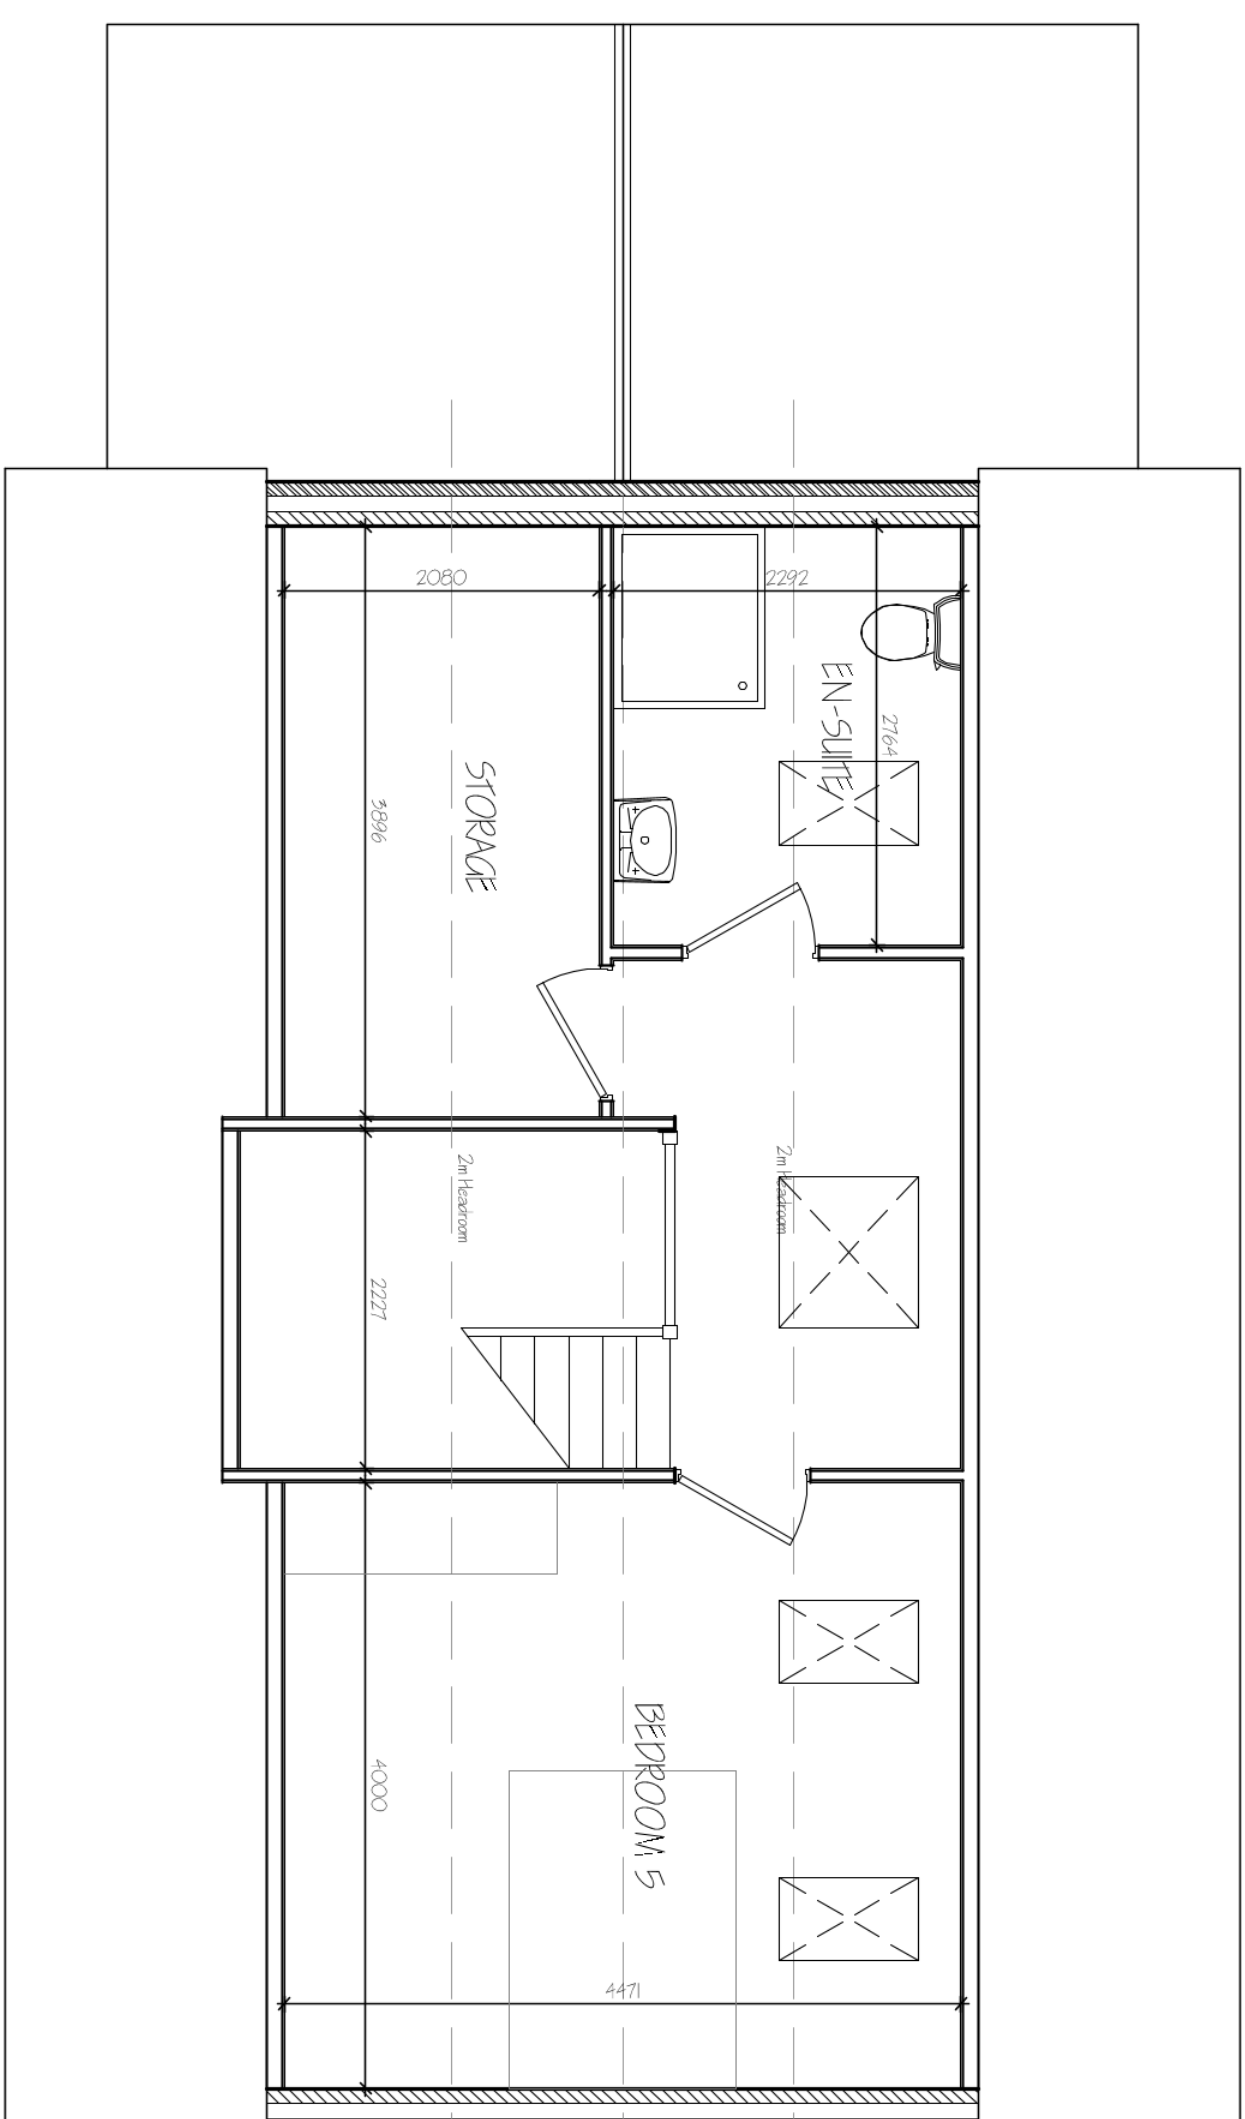

SECOND FLOOR PLAN

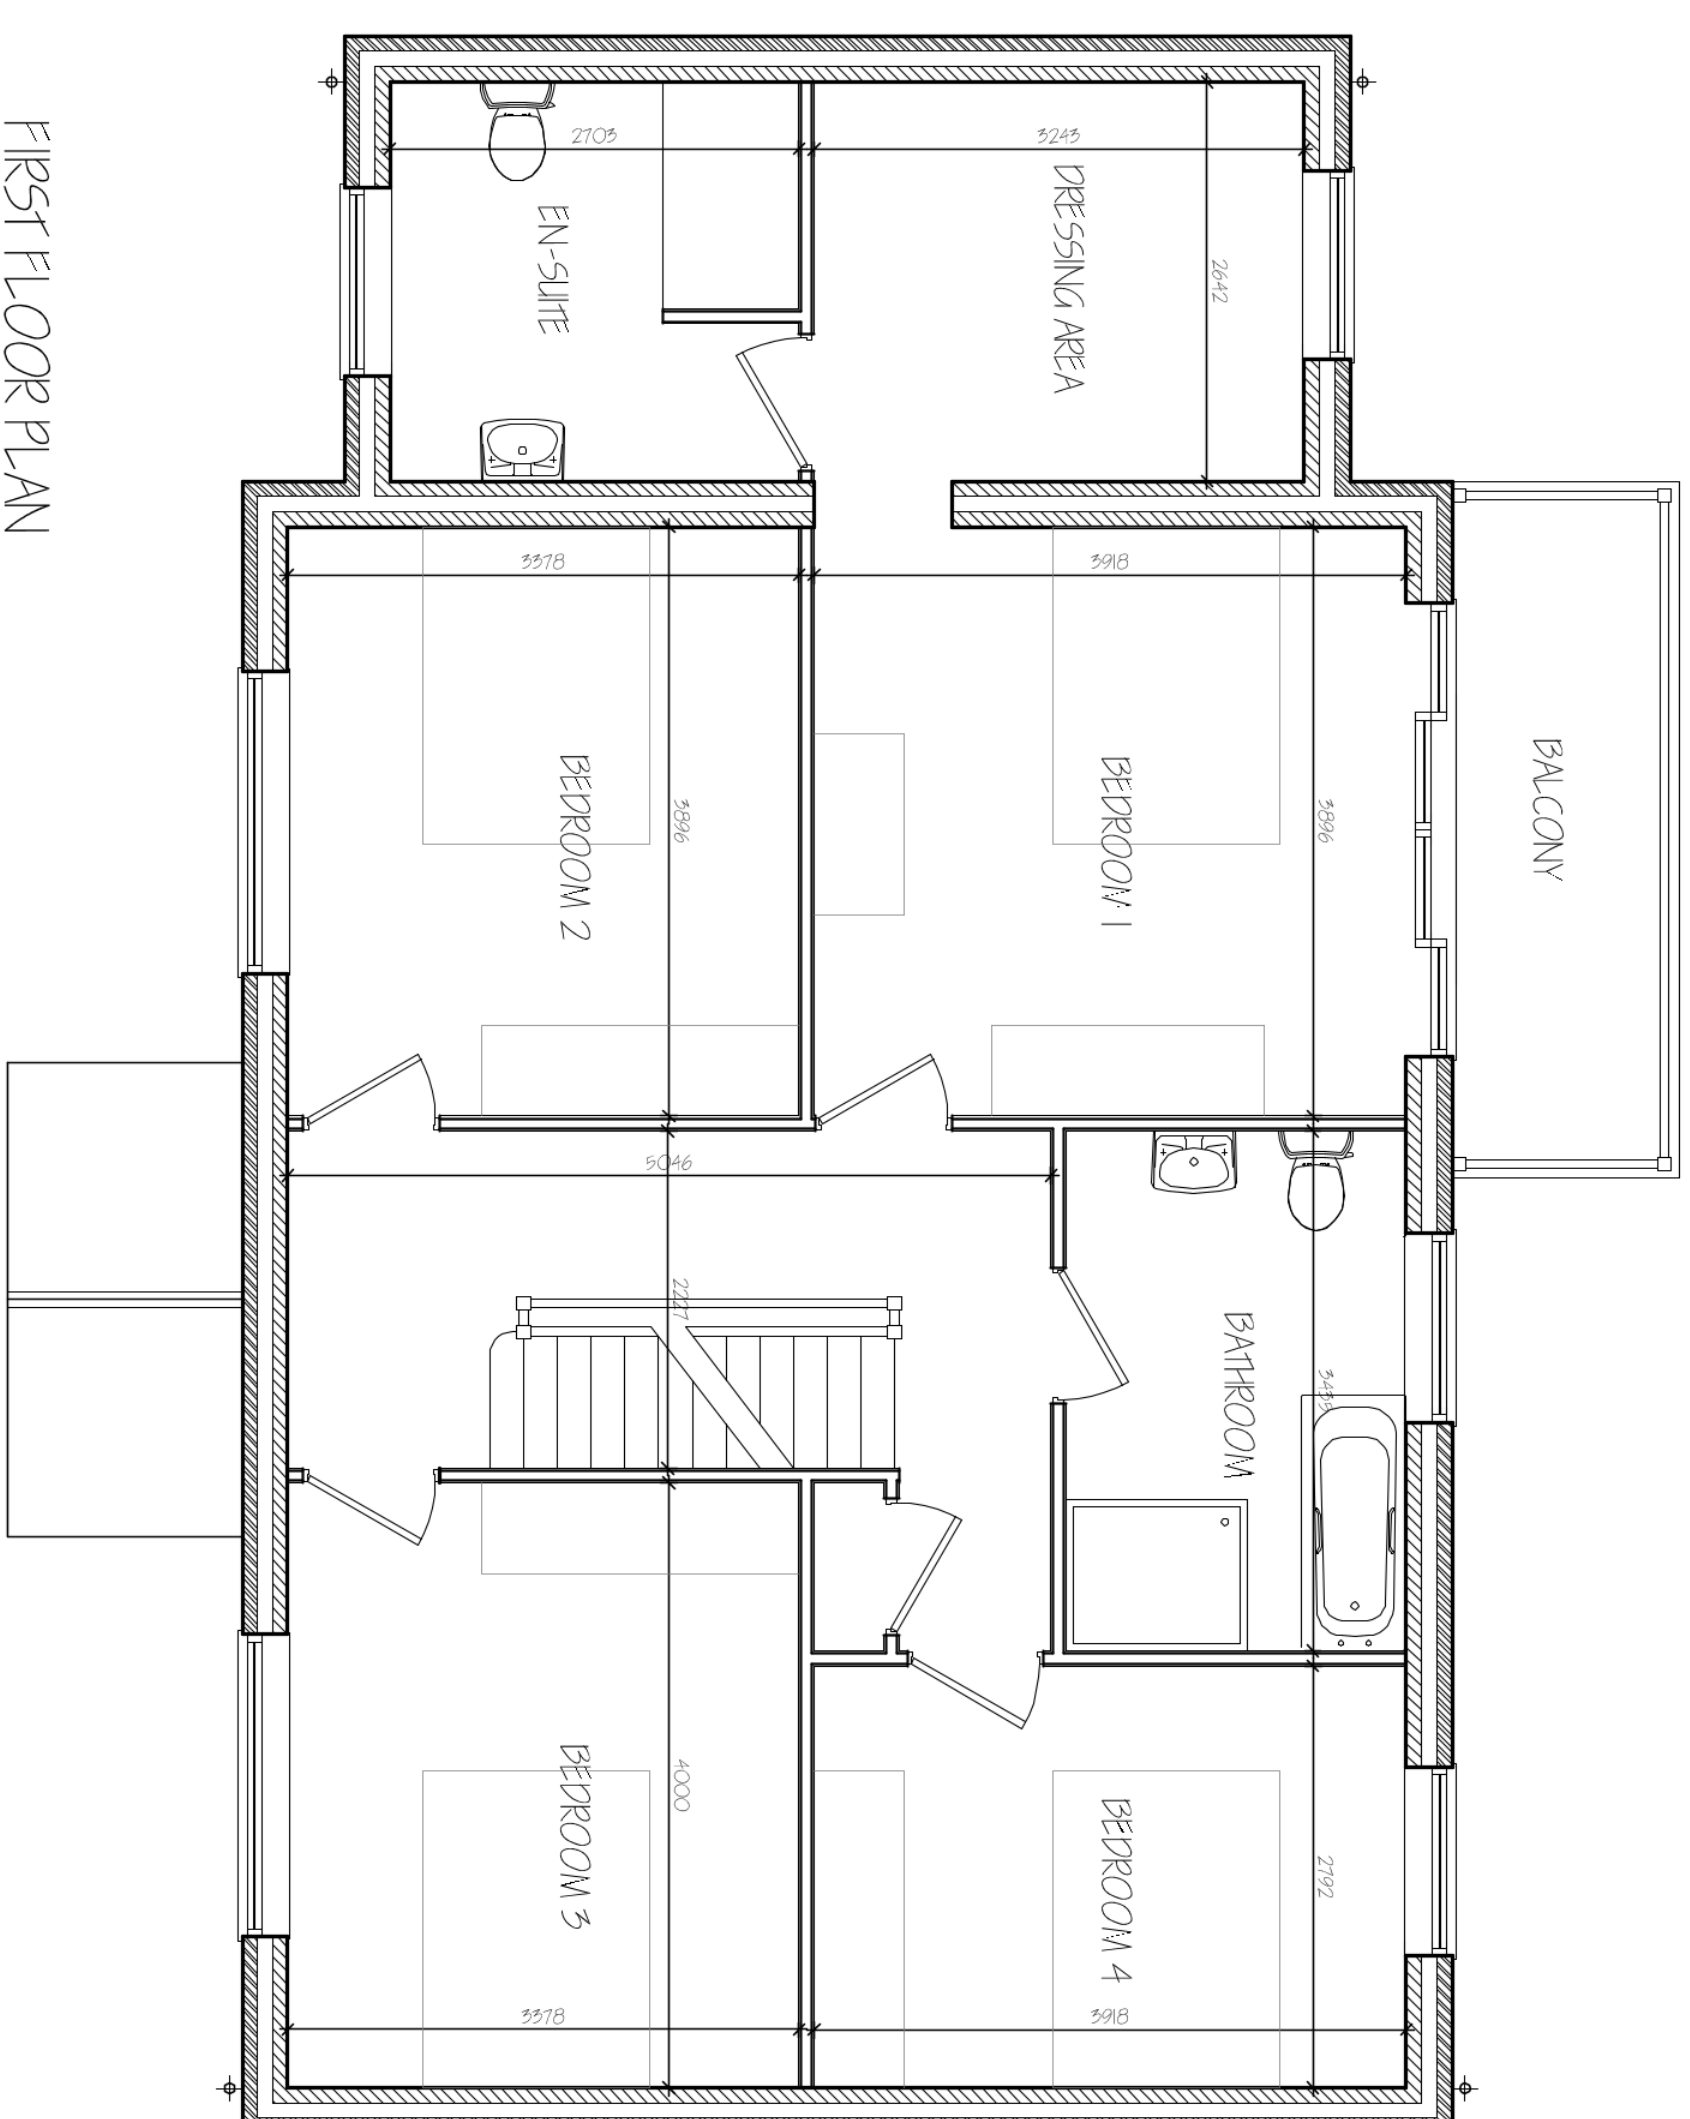

FIRST FLOOR PLAN

D	ADDITION TO BACK PAY	JAN 2022
C	CLEP AMENDMENTS	MAY 2022
B	CLEP AMENDMENTS	FEB 2022
A	CLEP AMENDMENTS	FEB 2022
ref:	revision	date

G. R. MERCHANT LTD.
I.ENG AMICE FWO
ARCHITECTURAL, STRUCTURAL
AND LAND DRAINAGE
CONSULTANTS

4 Wrights Mews
12A Park Road, Holbeach,
Spalding, Lincs. PE12 7EE
Tel: 01406 490800
Fax: 01406 425744
E-Mail: gr.merchant@btconnect.com

RESIDENTIAL DEVELOPMENT
OFF TOWN DAM LANE
BONNINGTON
SPALDING, LINCS.

ALF HARRISON HOMES LTD

Plot 3
FLOOR PLANS - PROPOSED
ELEVATIONS - PROPOSED

Job Ref.	Drawing No.
3955-21	061
Date	Drawn
FEB 2022	SAB

1:50 & 1:00 (Unless Otherwise Stated)

DO NOT SCALE FROM THIS DRAWING

[illegible]