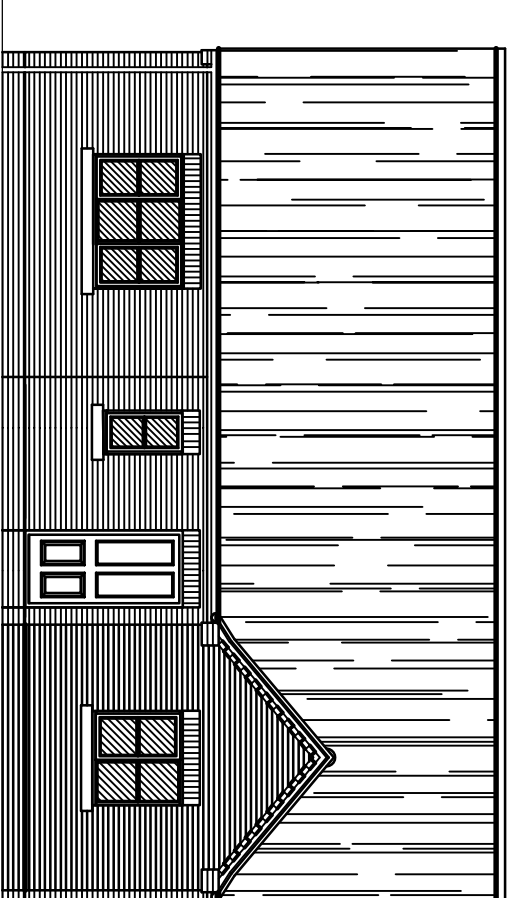
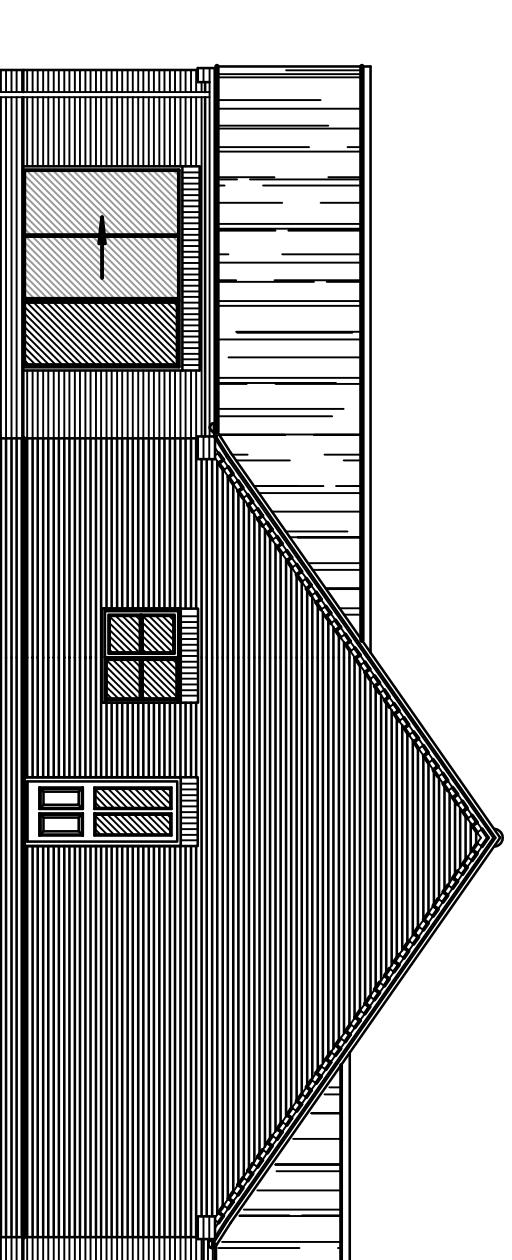
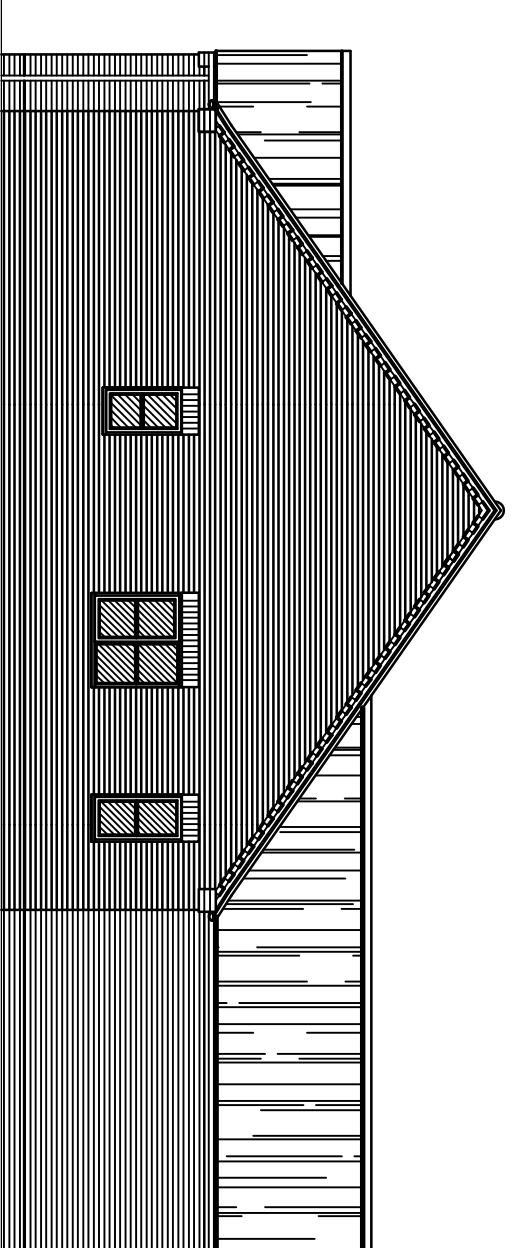
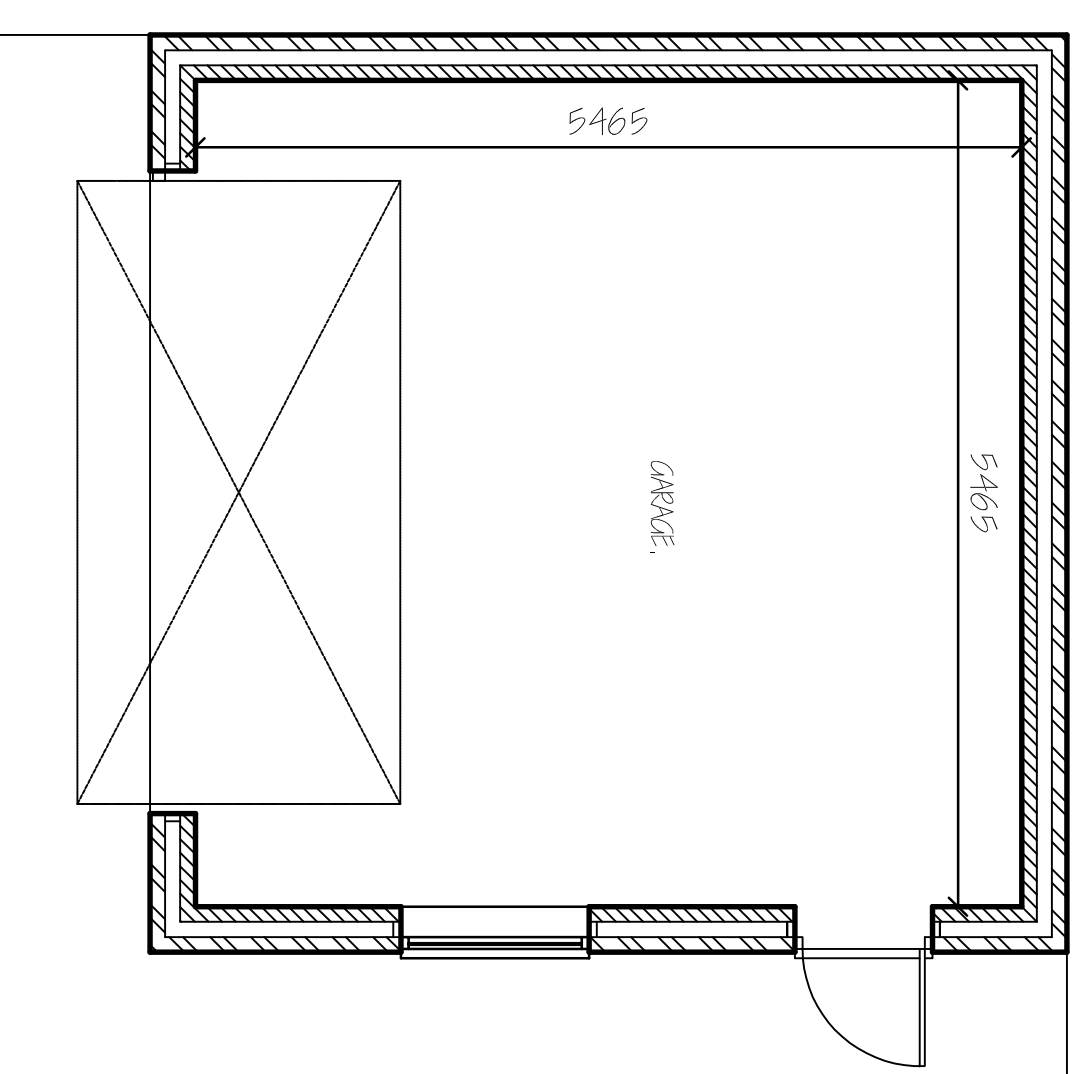
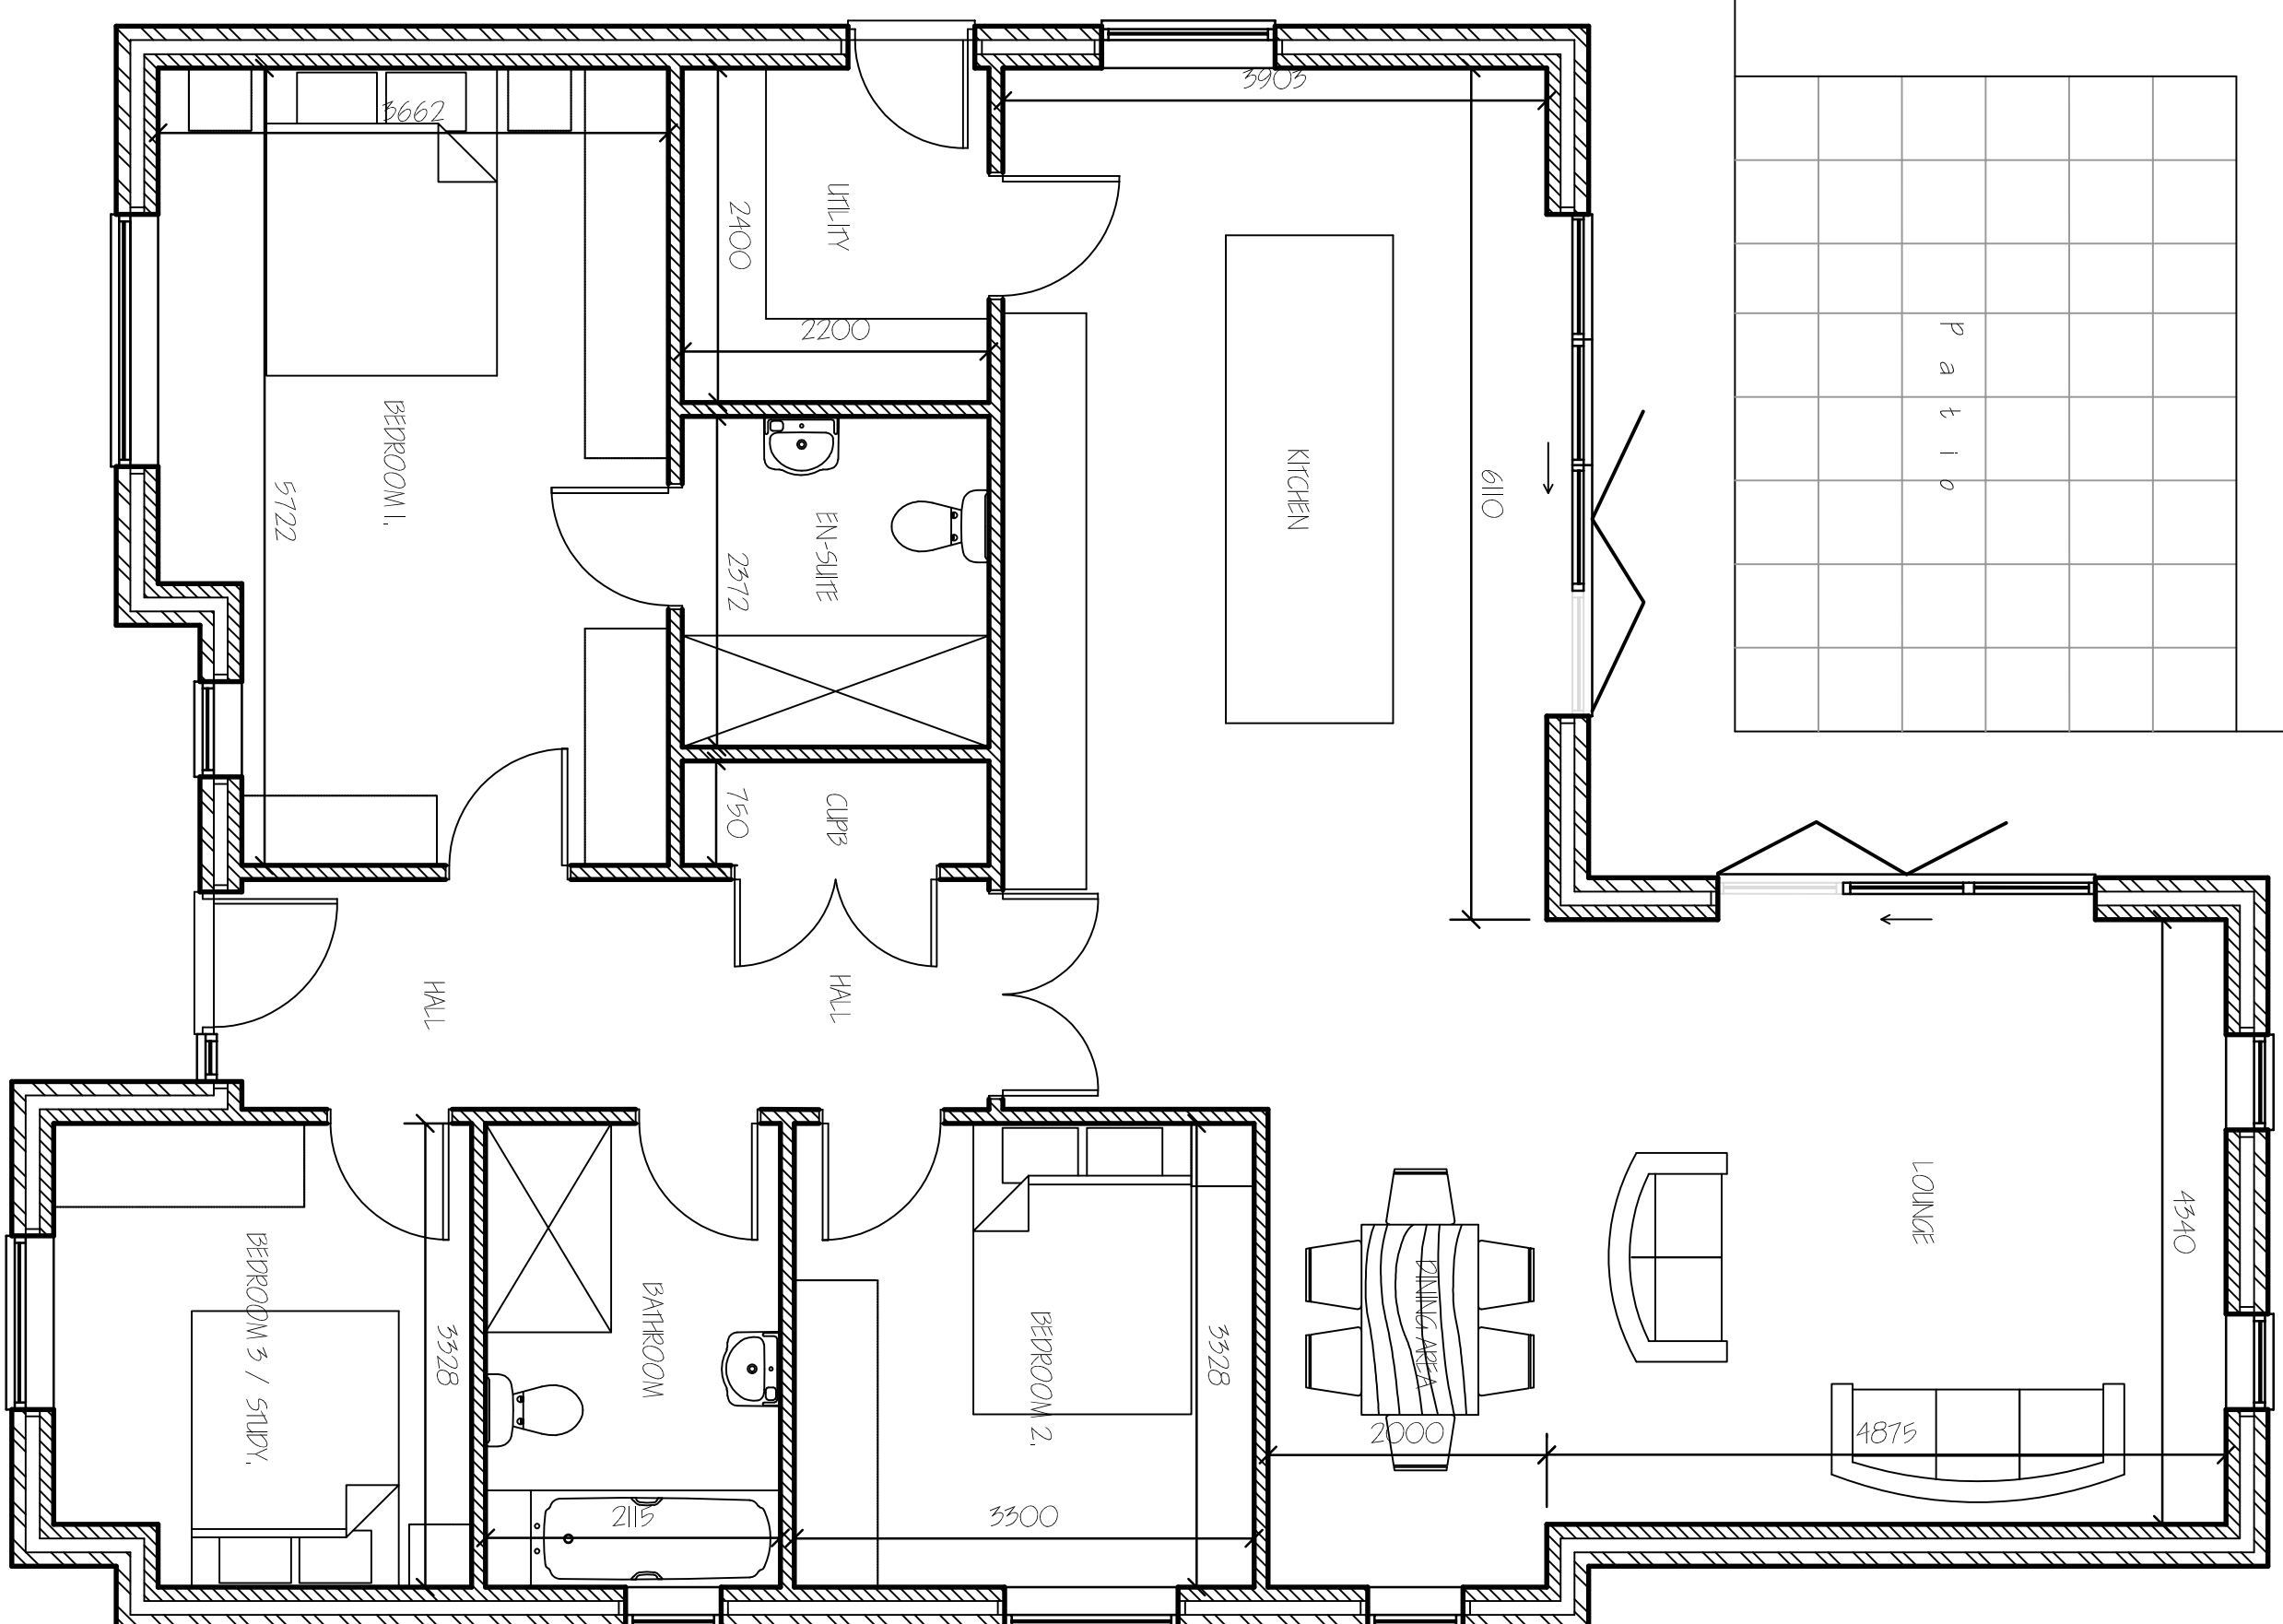
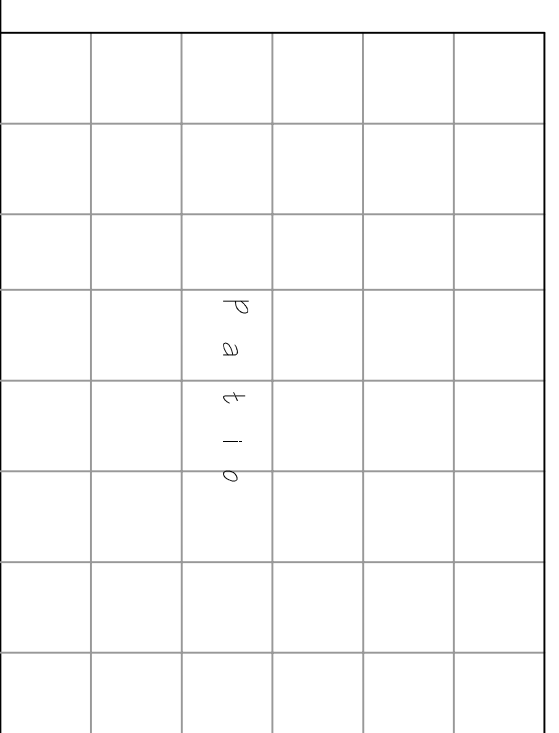
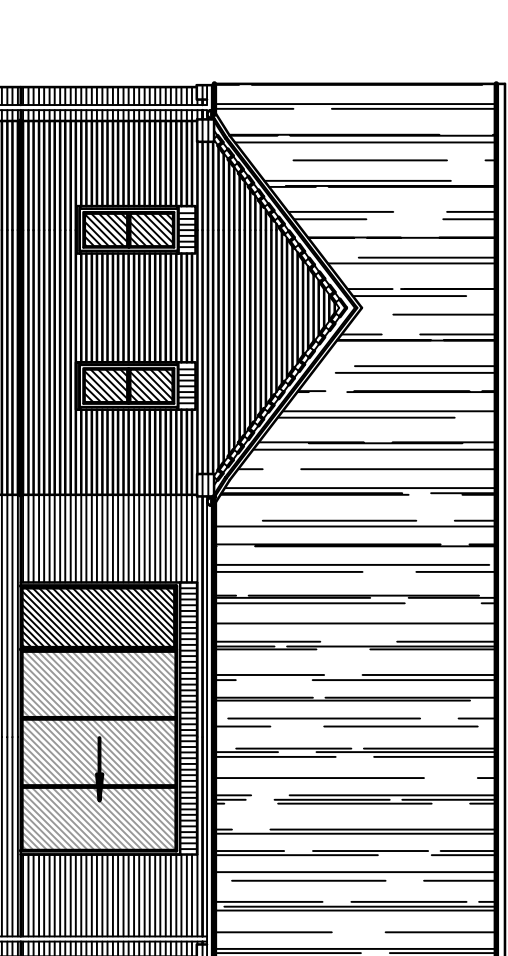
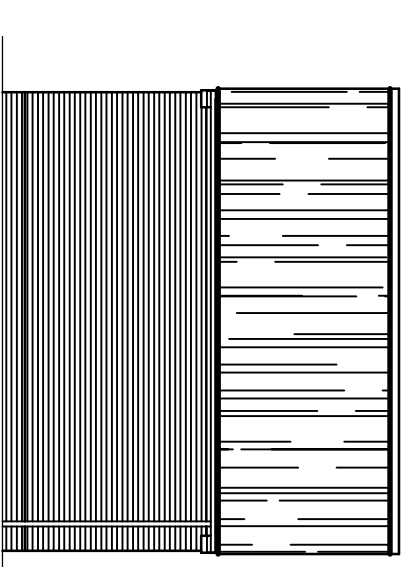
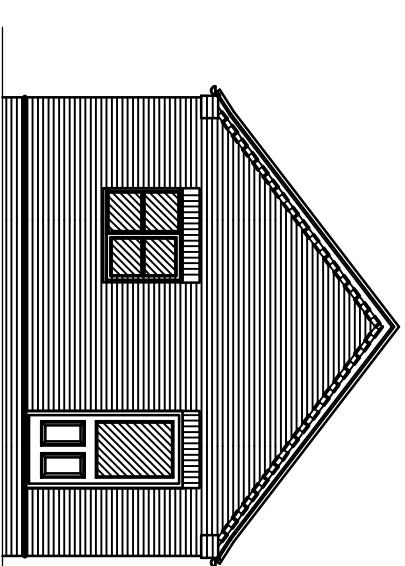
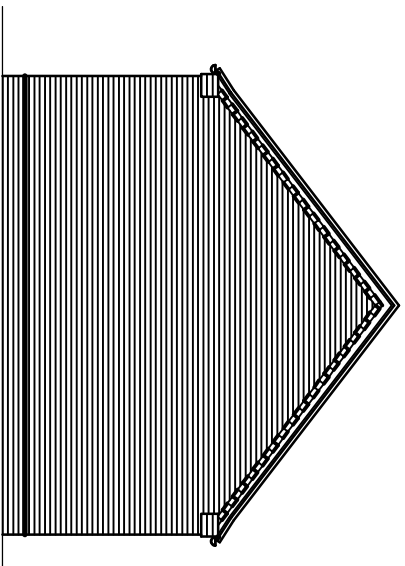
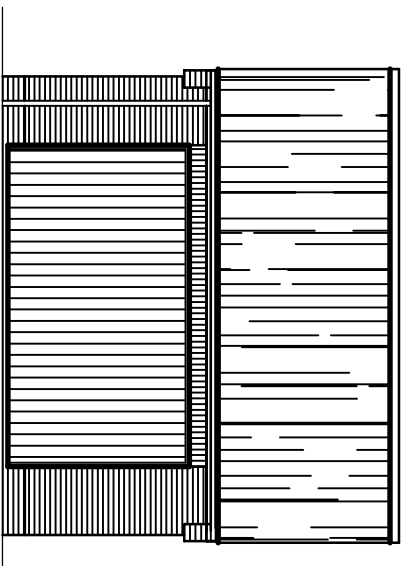


[illegible]

G. R. MERCHANT LTD.
1. ENG AMICE FIMO

**ARCHITECTURAL, STRUCTURAL
AND LAND DRAINAGE
CONSULTANTS**

4 Wrights Mews
12A Park Road, Holbeach,
Spalding, Lincs. PE12 7EE
Tel: 01406 490800
Fax: 01406 425744
E-Mail: gr.merchant@btconnect.com

PROPOSED RESIDENTIAL DEVELOPMENT
OFF MAPLE WAY
DONNINGTON
SPALDING Lincs

LOOSEGATE DEVELOPMENTS

Drawing
PLOT 4,
FLOOR PLANS & ELEVATIONS

Job Ref.	Drawing No.
3655-20	06.
Date	Drawn
DECEMBER 2021.	SJD.

1/50 1/100

DO NOT SCALE FROM THIS DRAWING

[illegible]