


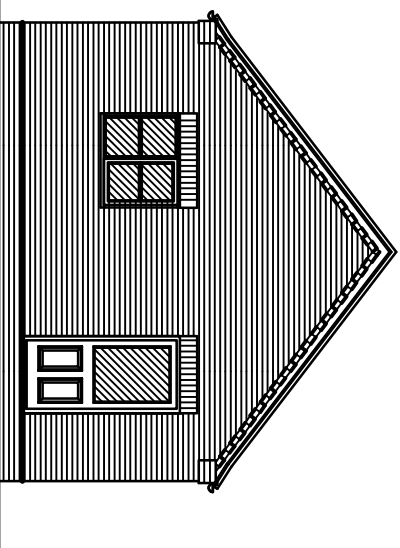


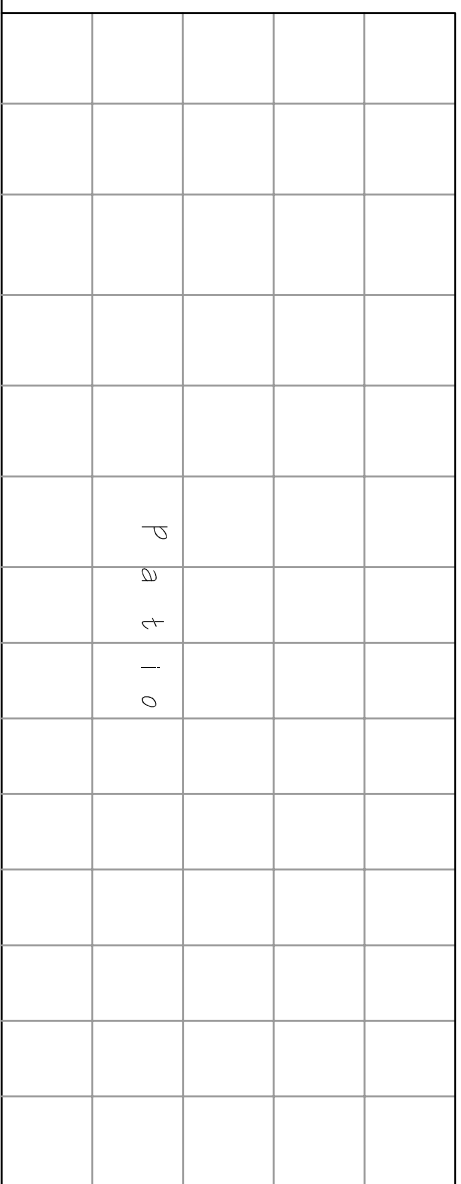


SIDE ELEVATION

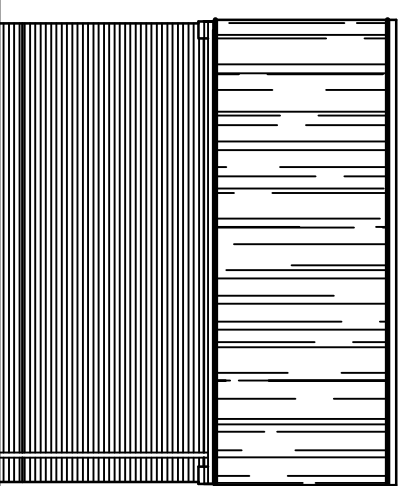


REAR ELEVATION

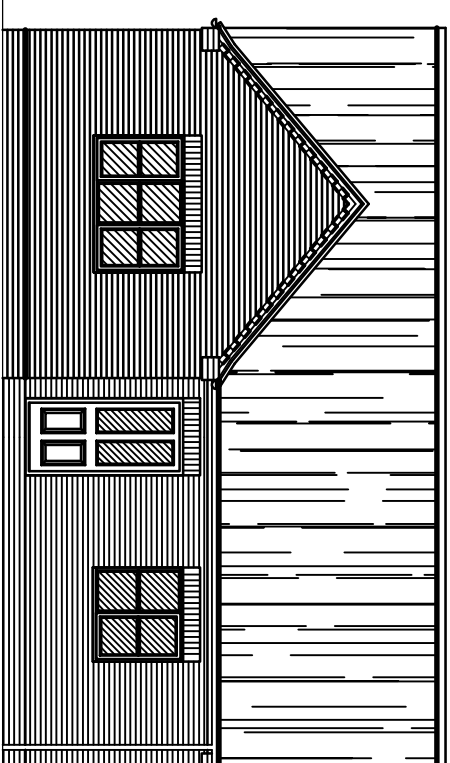


FRONT ELEVATION

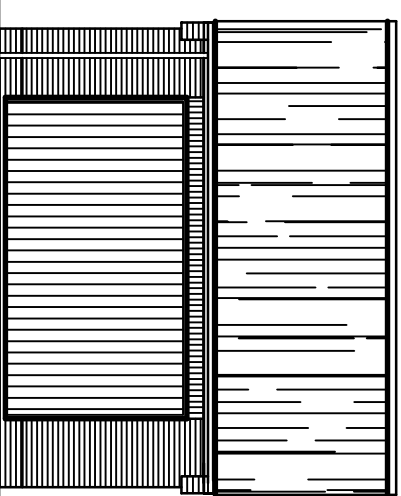


FRONT ELEVATION

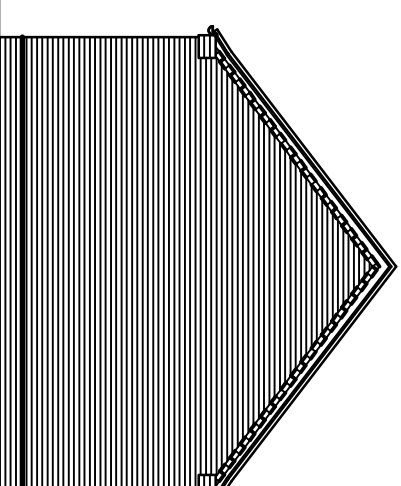


SIDE ELEVATION

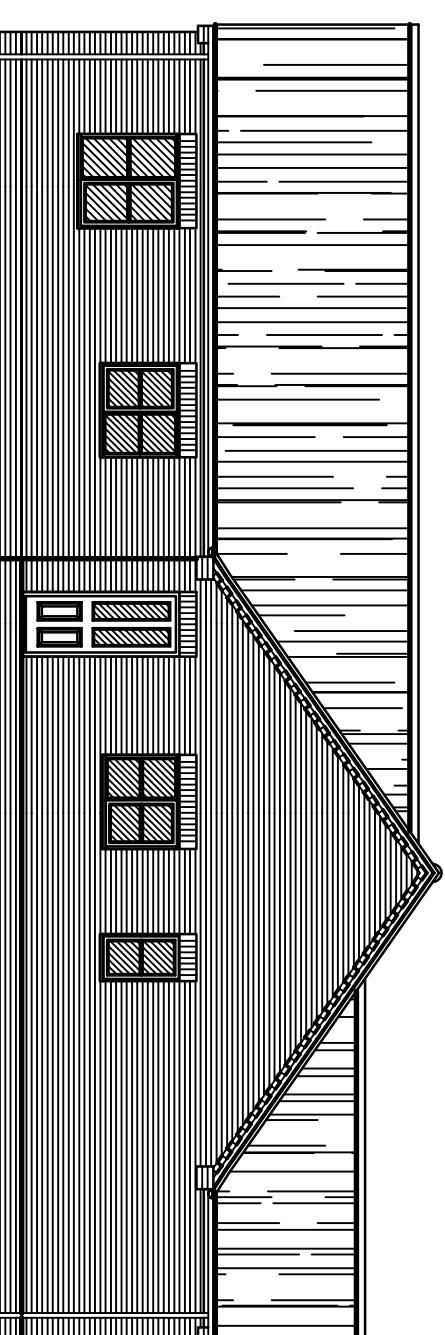


SIDE ELEVATION

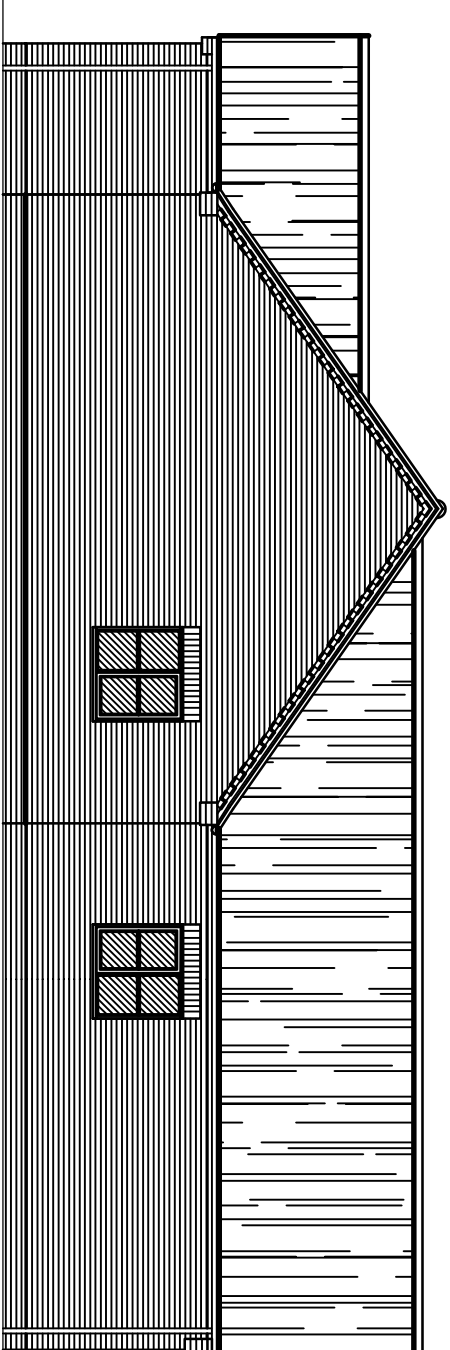


SIDE ELEVATION

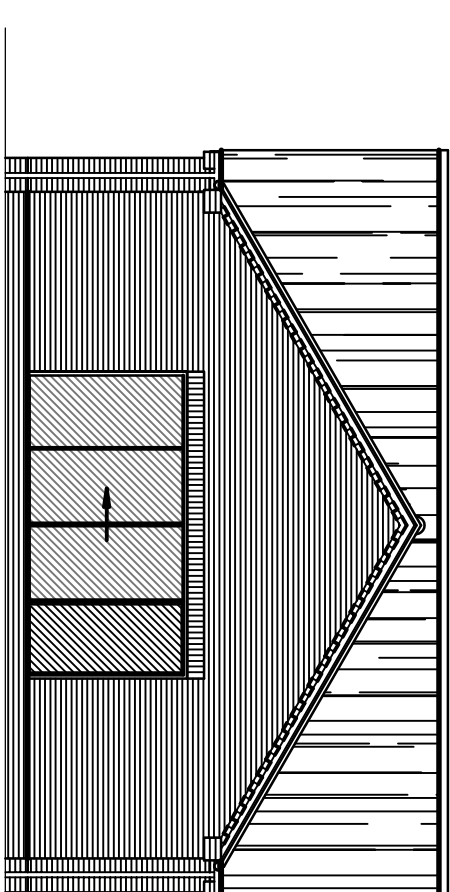

REAR ELEVATION

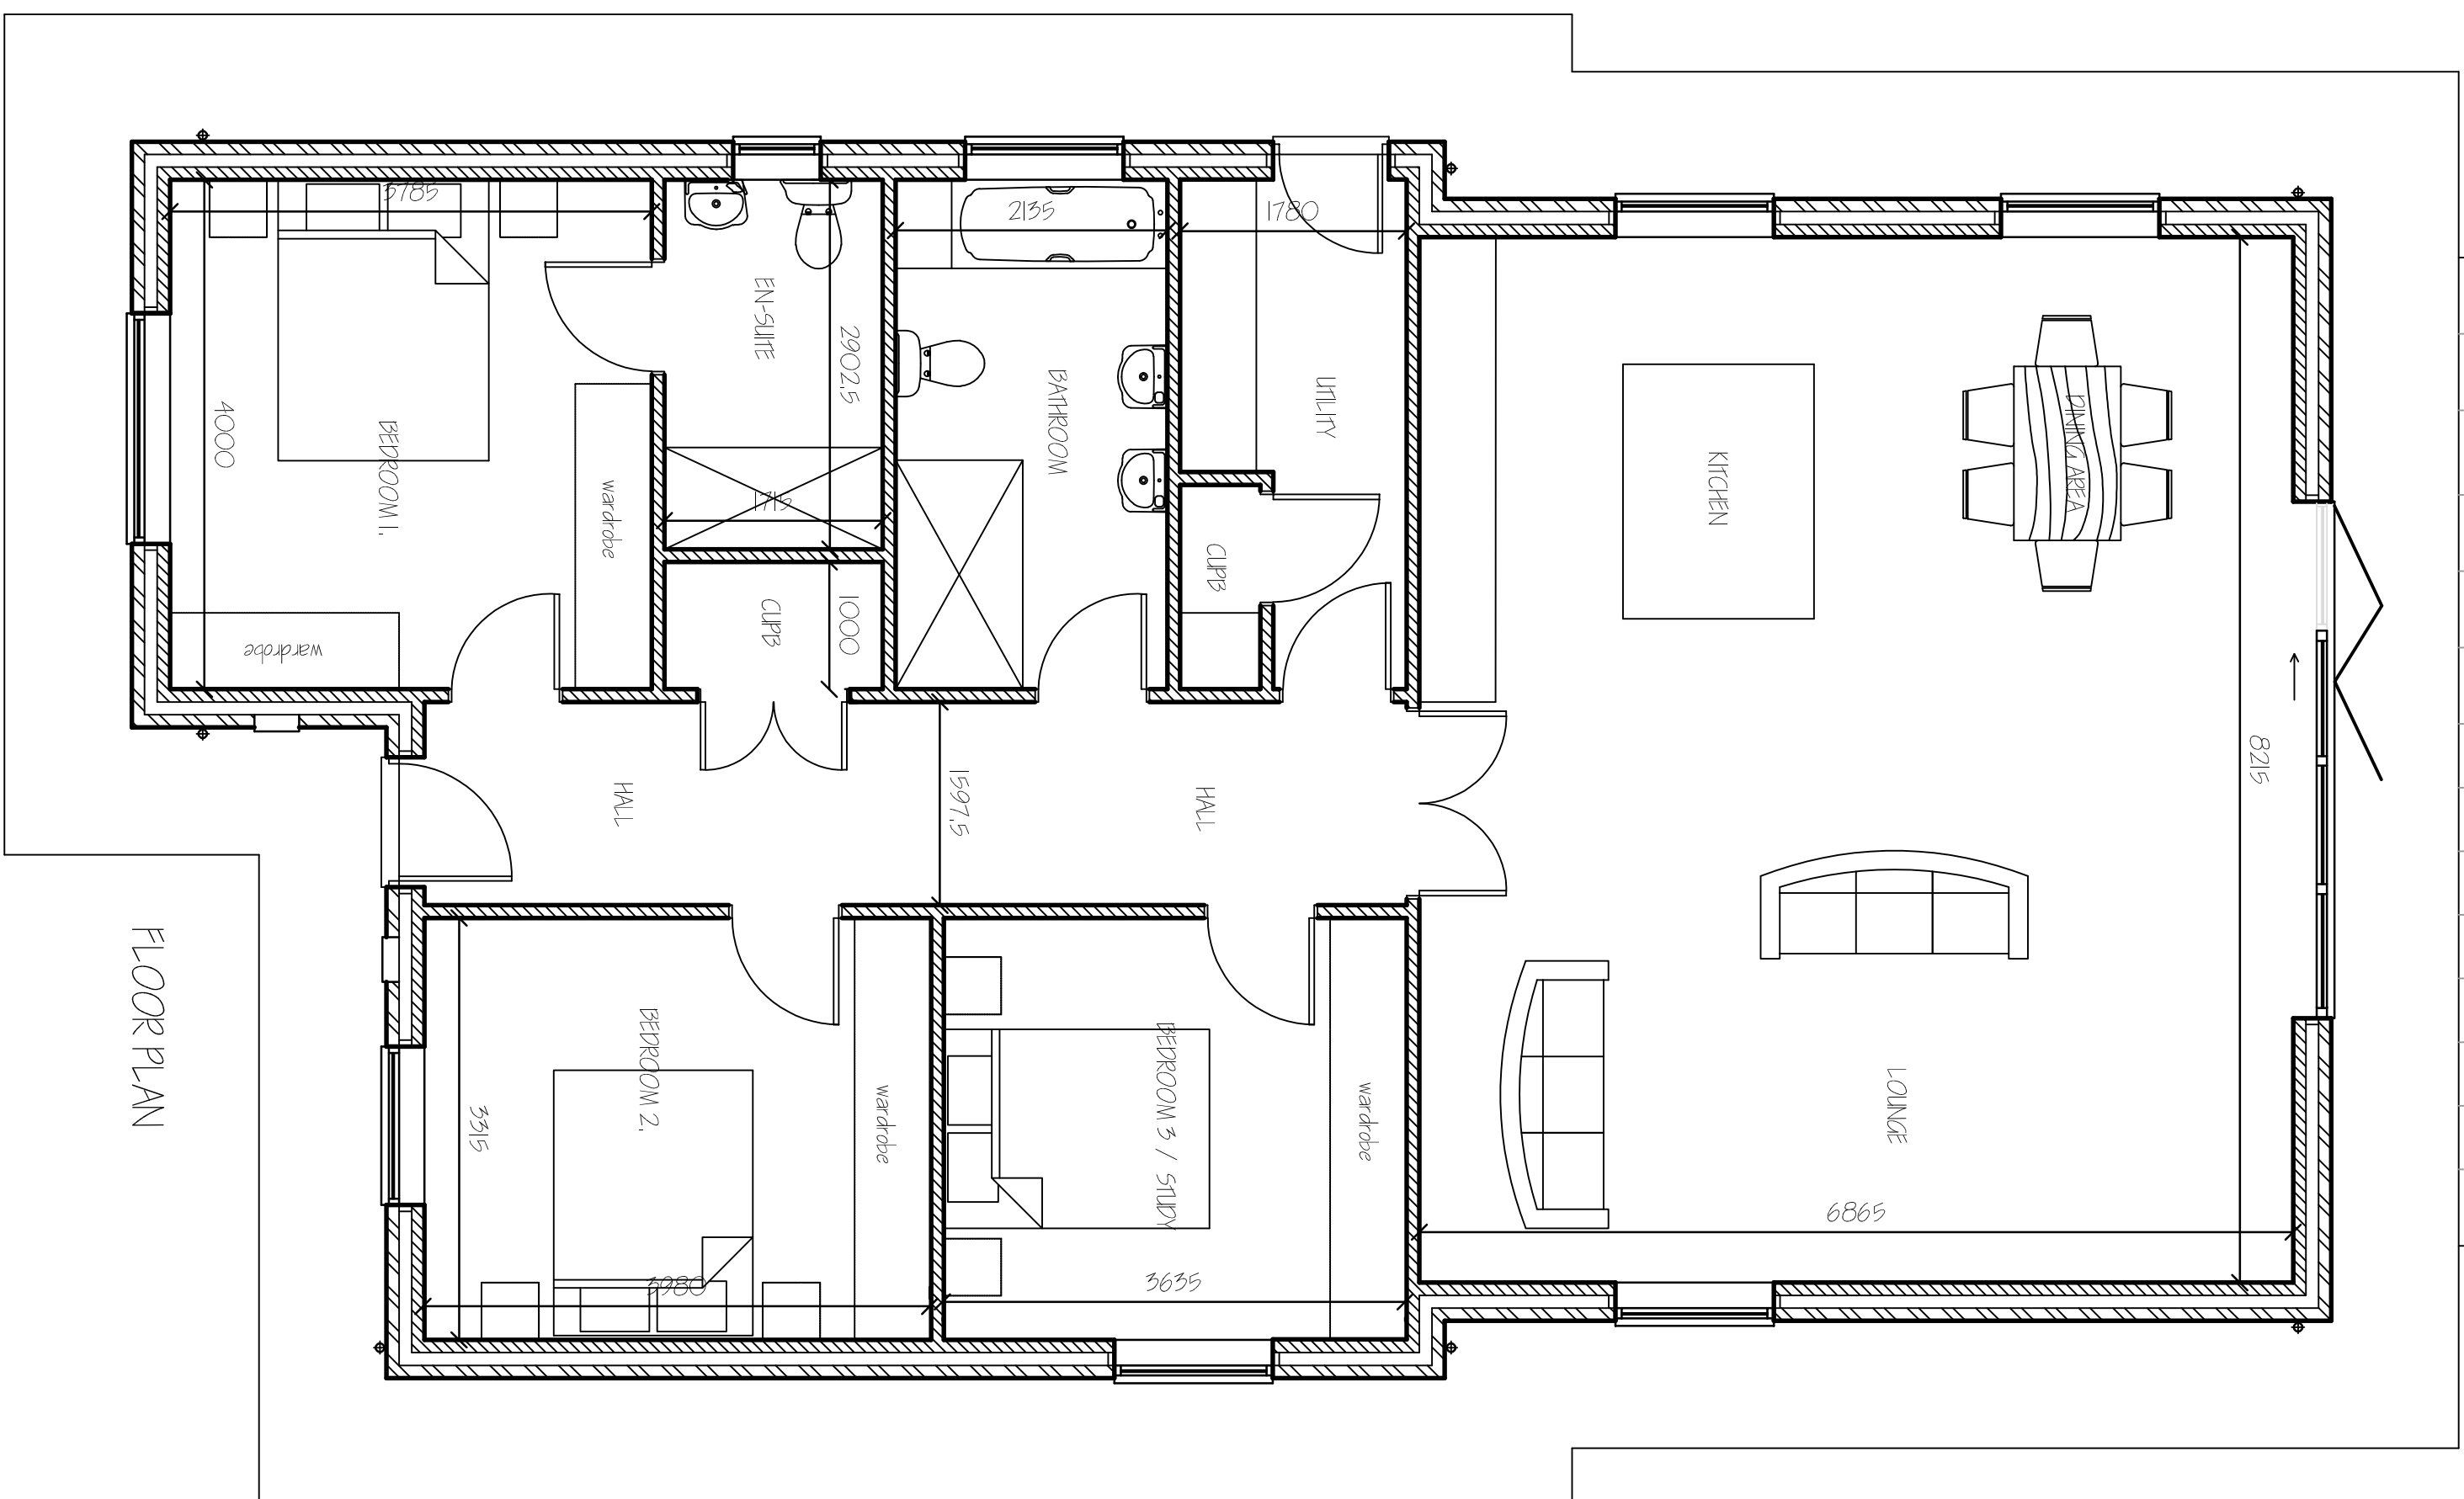

FLOOR PLAN

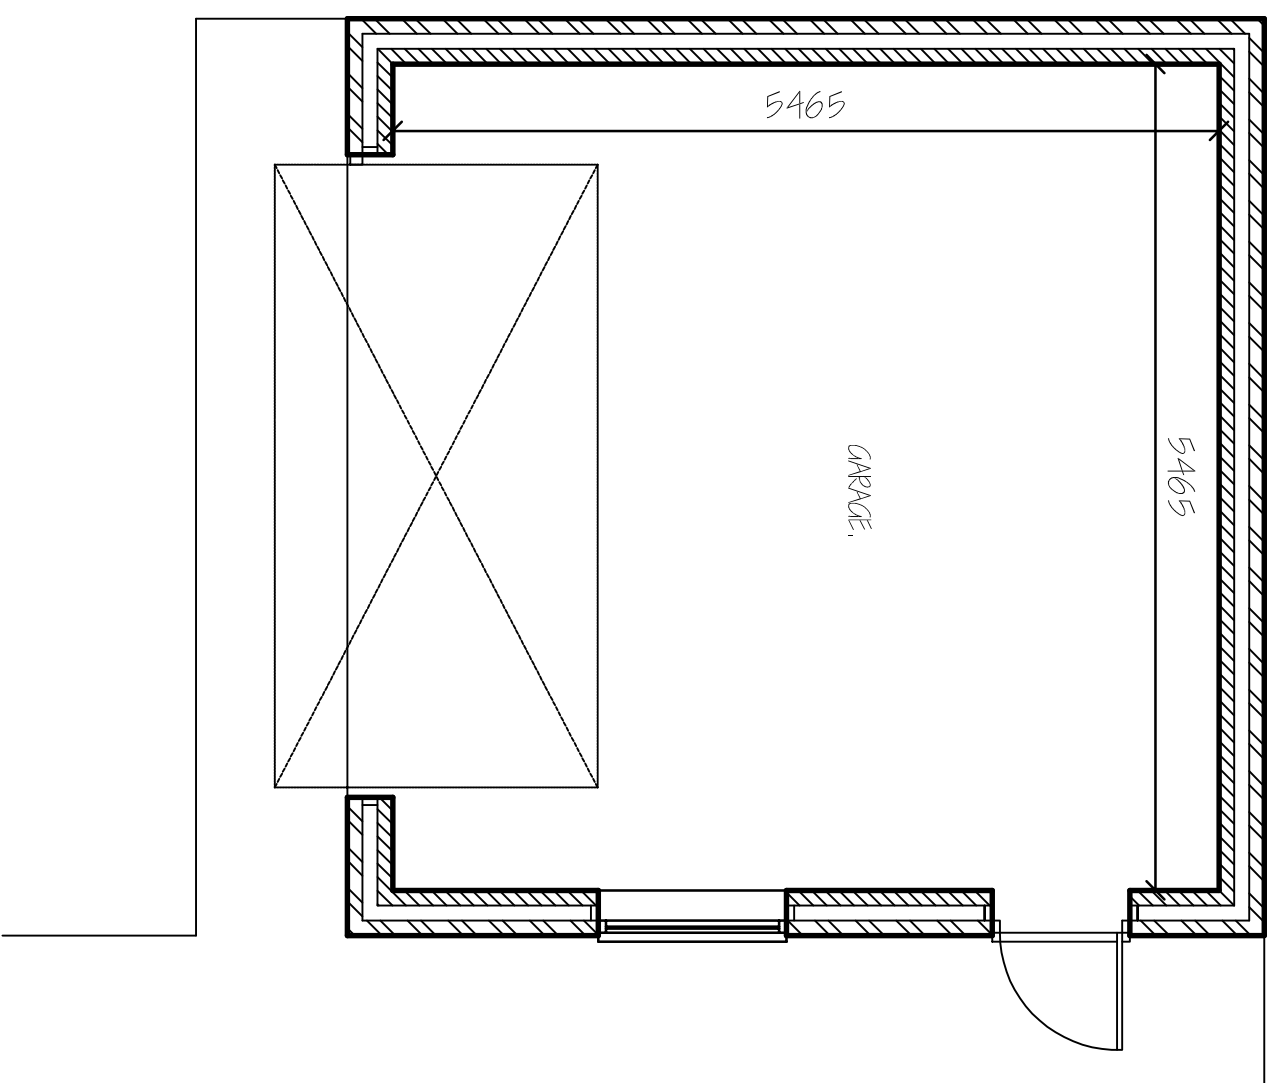

FLOOR PLAN

[illegible]

G. R. MERCHANT LTD. I.ENG AMICE FIMO ARCHITECTURAL, STRUCTURAL AND LAND DRAINAGE CONSULTANTS	REVISED 06.78
--	----------------------

4 Wrights Mews
12A Park Road, Holbeach,
Spalding, Lincs. PE12 7EE
Tel: 01406 490800
Fax: 01406 425744
E-Mail: gr.merchant@btconnect.com

Project
PROPOSED RESIDENTIAL DEVELOPMENT
OFF MAPLE WAY
DUNNINGTON
SPALDING Lincs

Client
LOOSEGATE DEVELOPMENTS

Drawing

PLOT 3.

FLOOR PLANS & ELEVATIONS

Job Ref.	Drawing No.
3655-20	07.
Date	Drawn
JANUARY 2022.	S.D.P.

Scales
1/50 1/100

DO NOT SCALE FROM THIS DRAWING

[illegible]