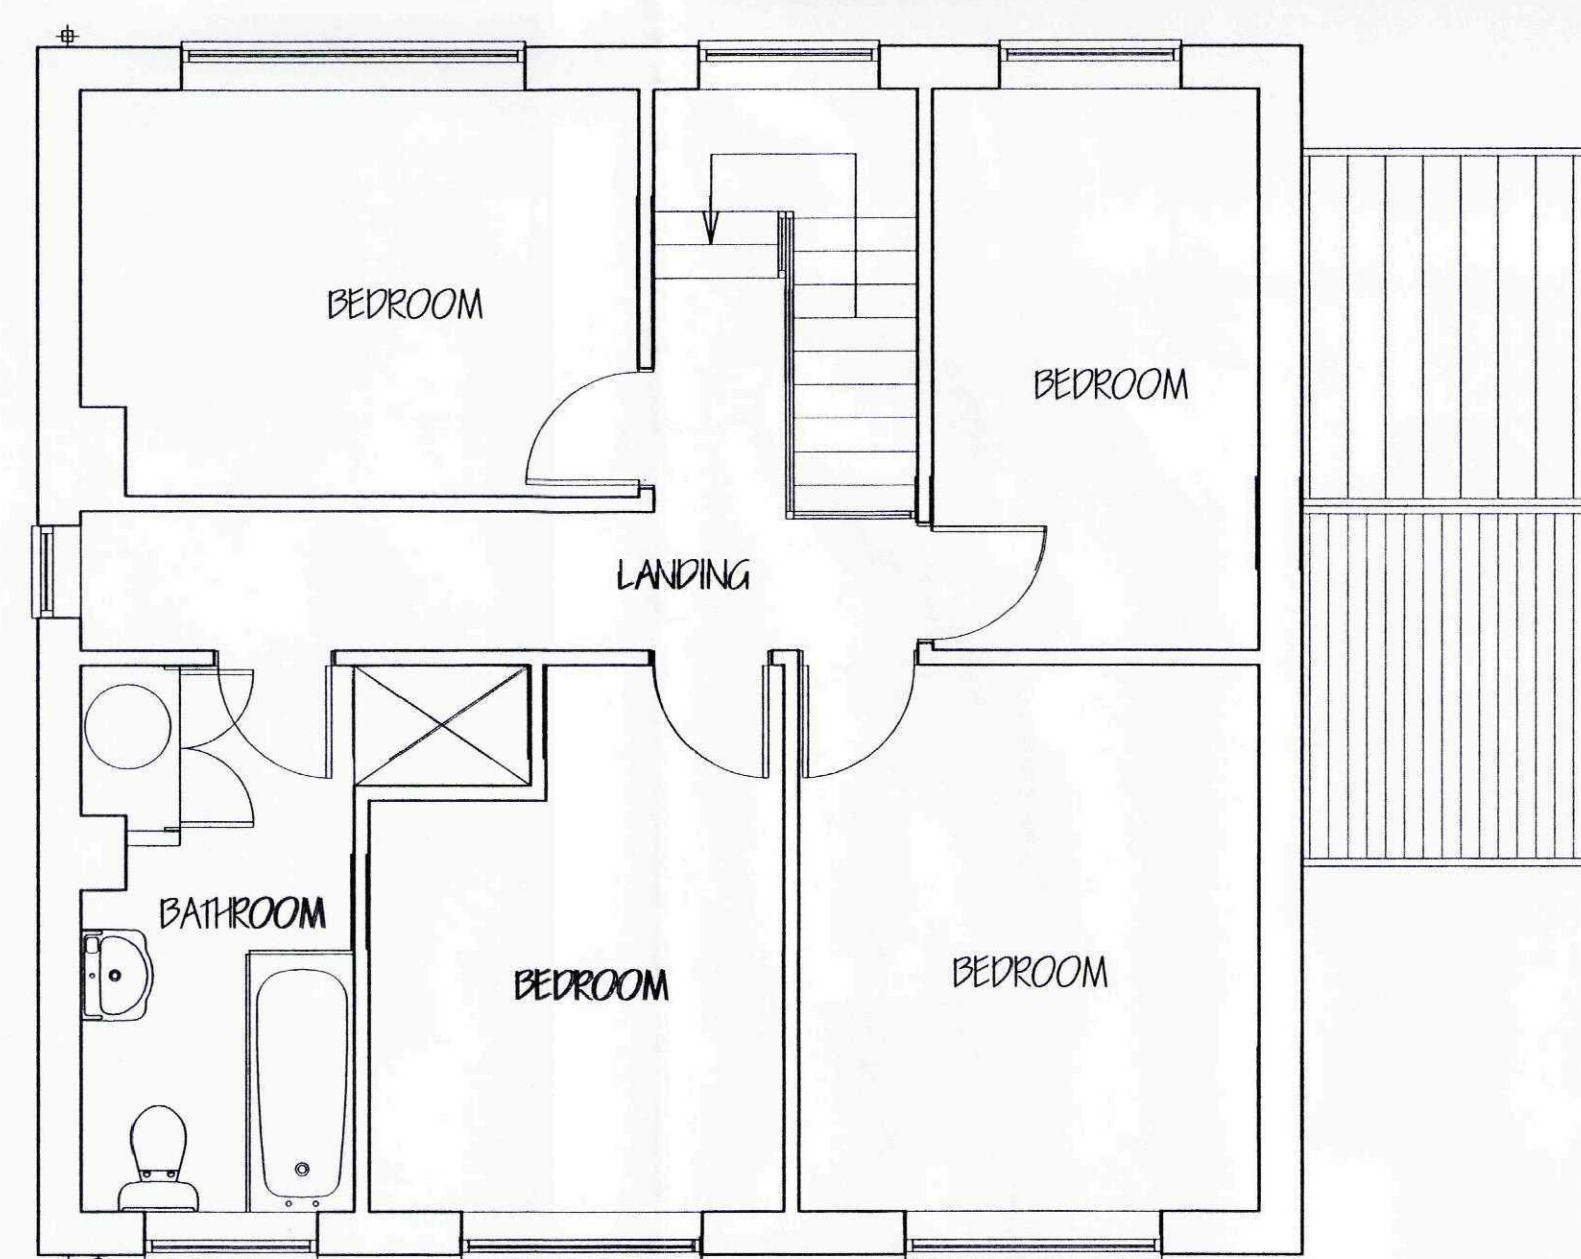
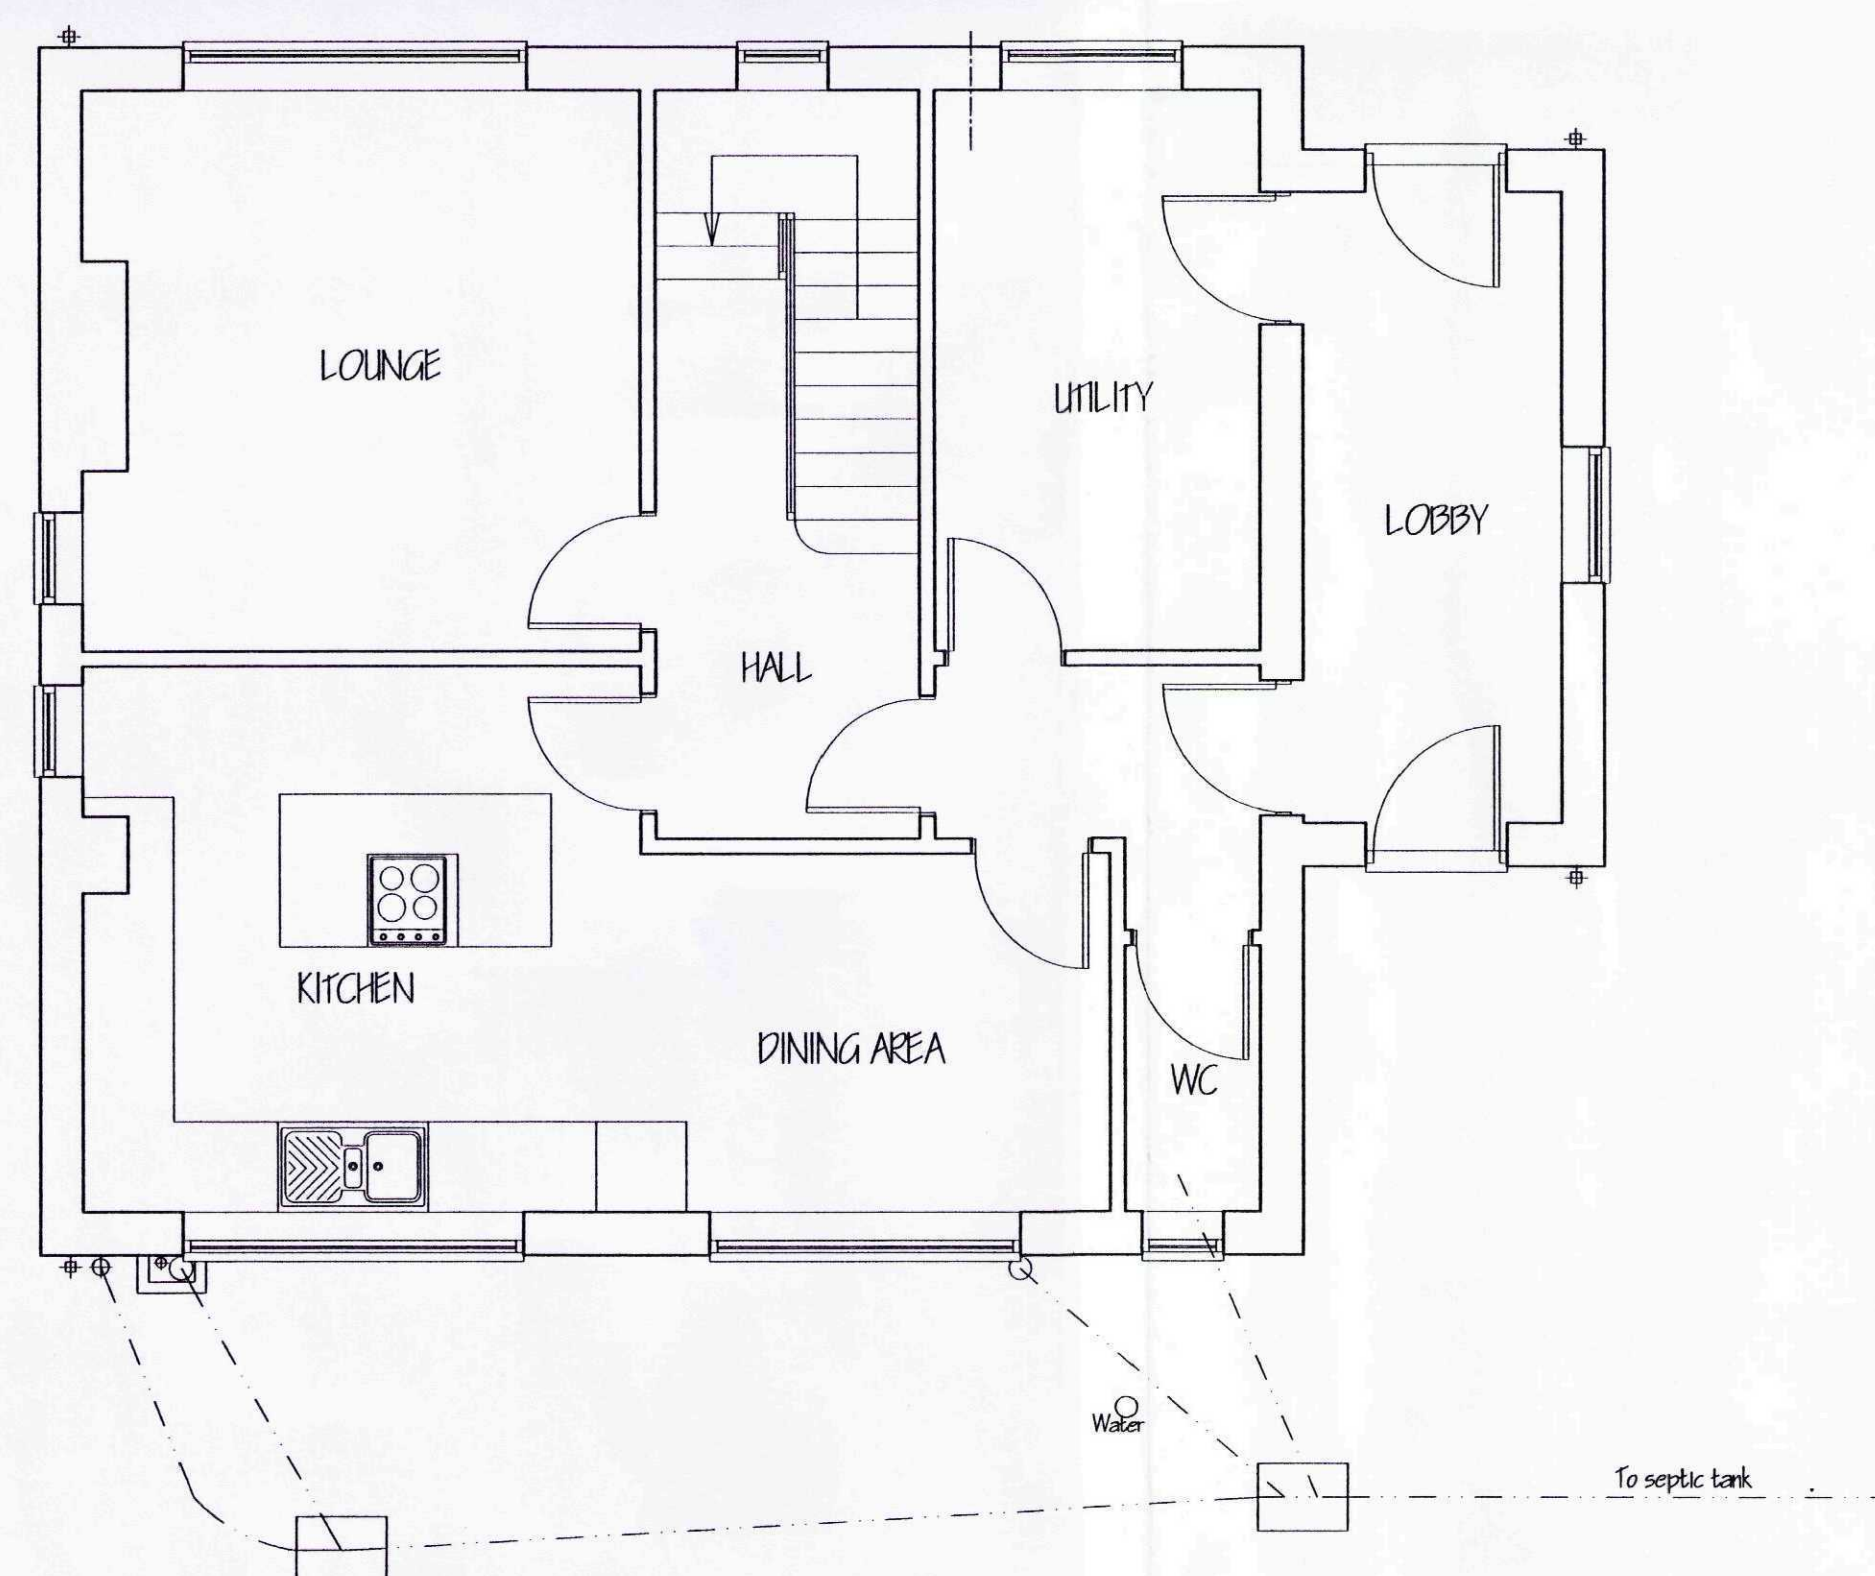
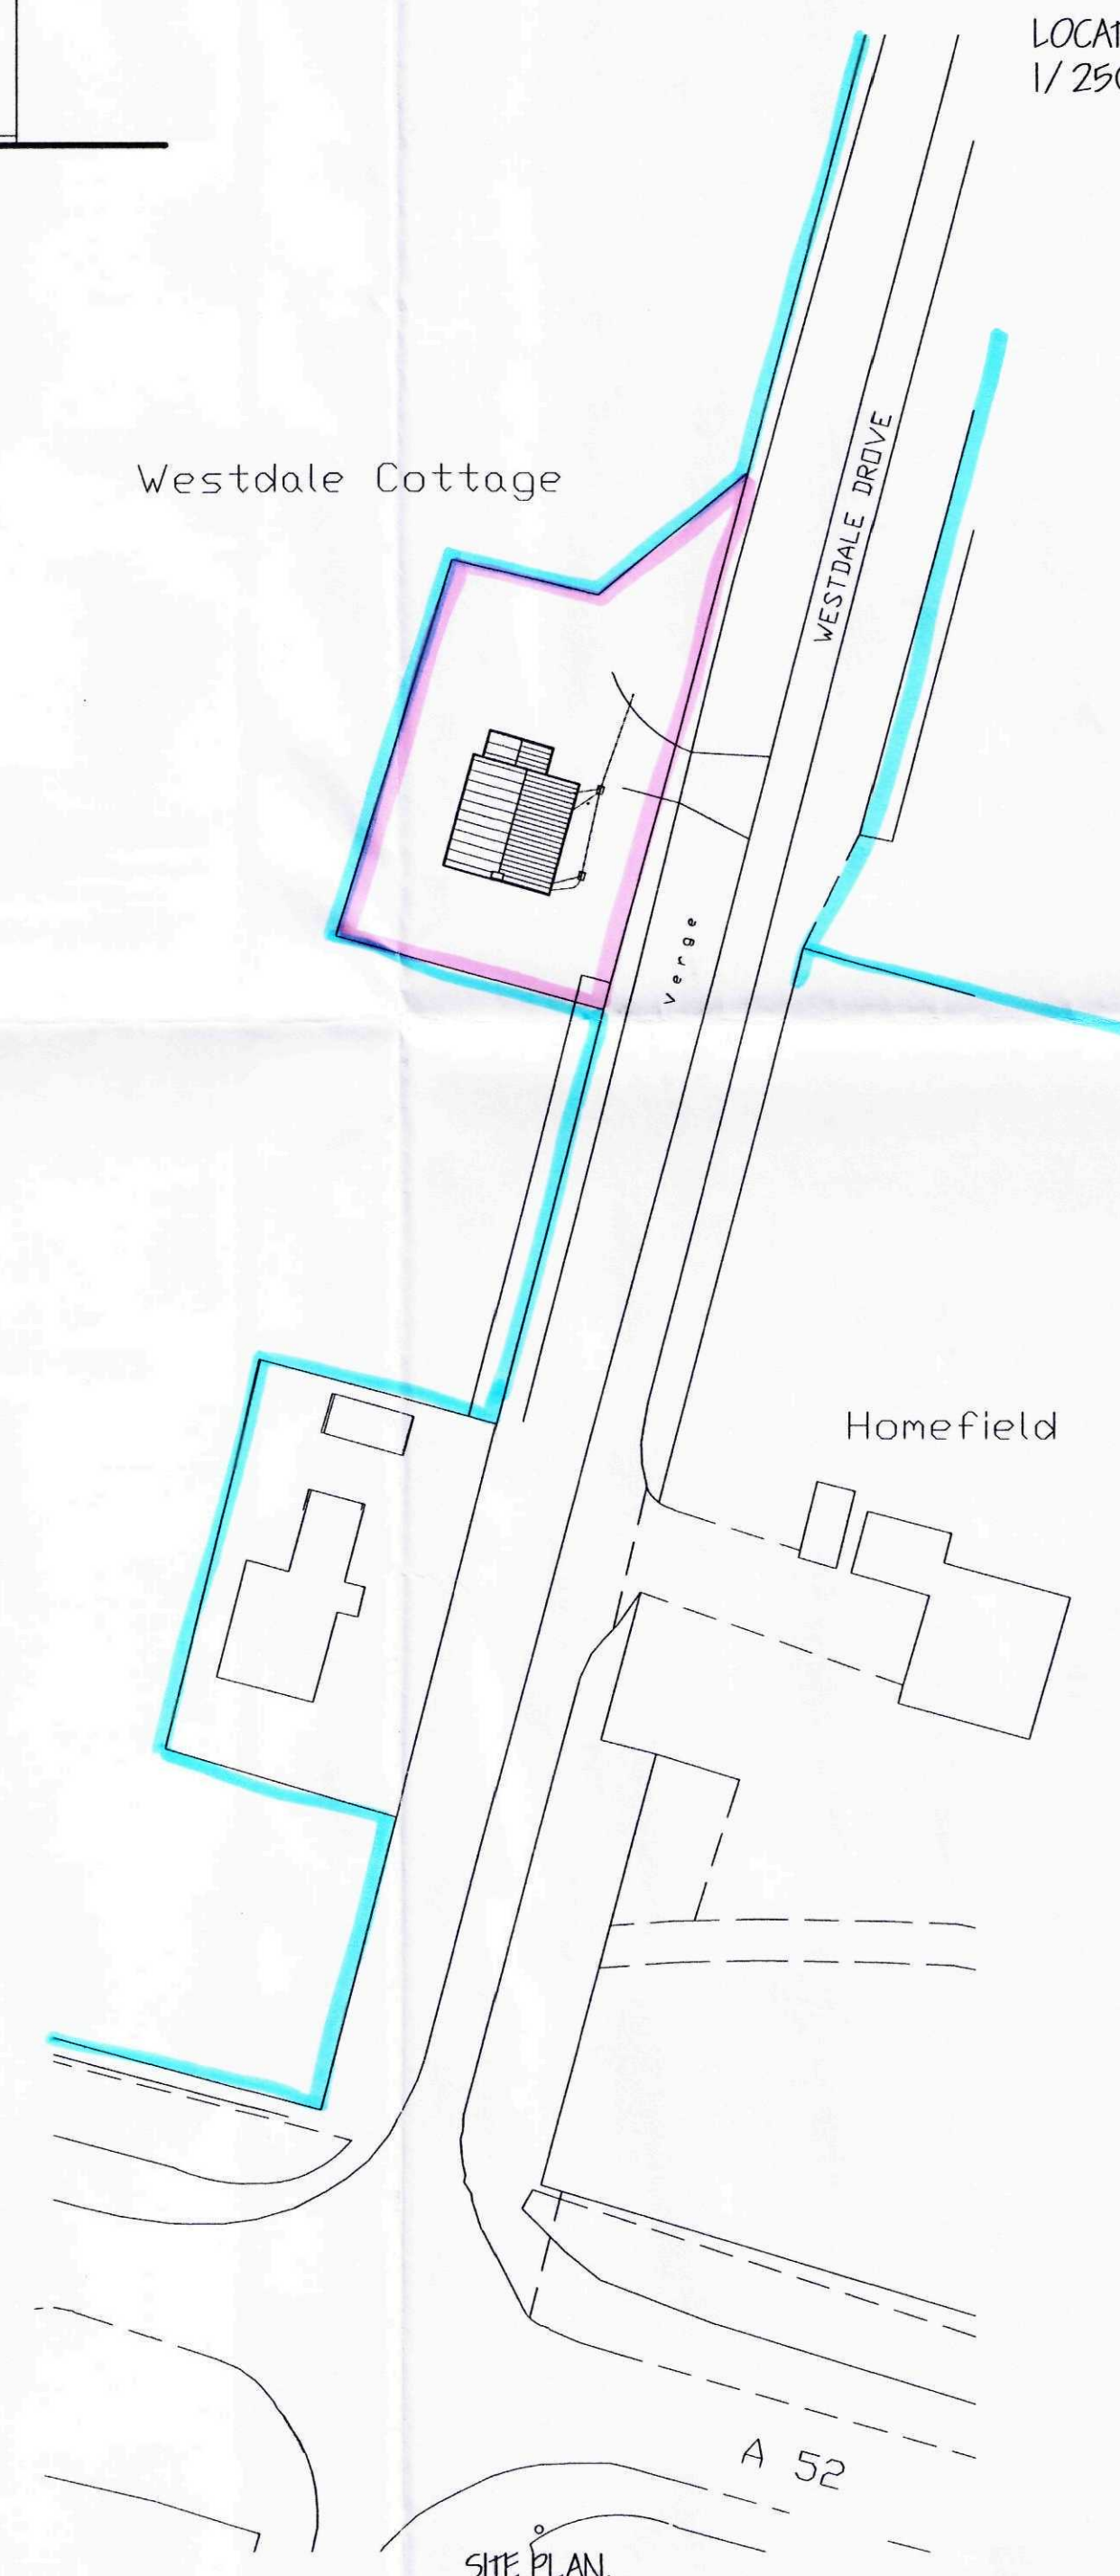
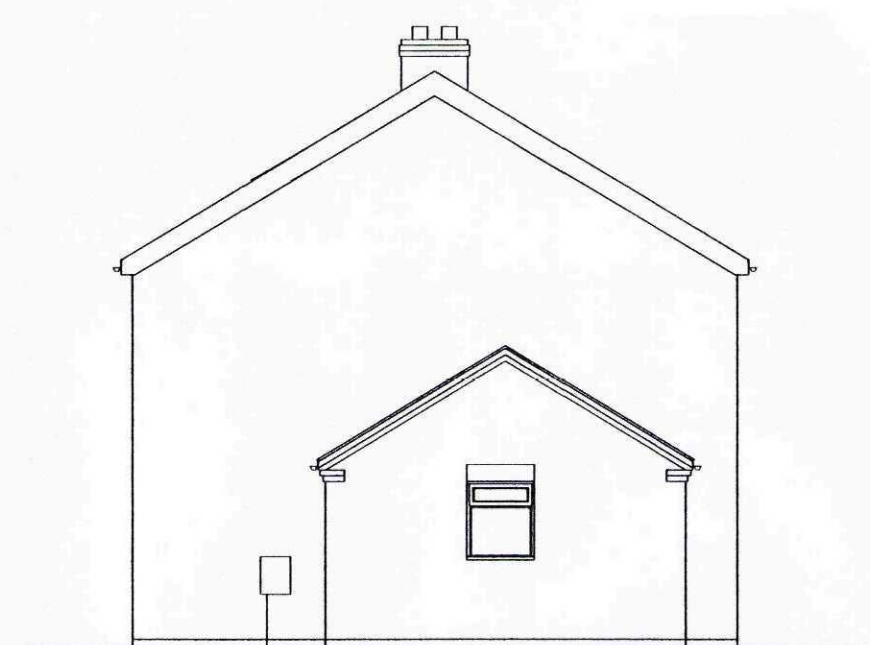
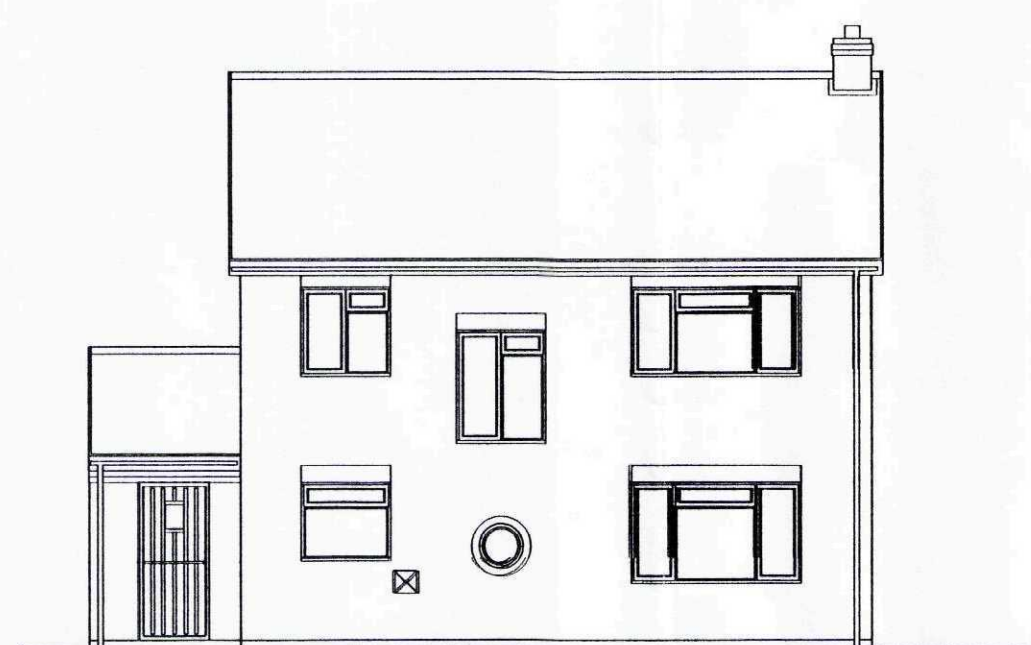
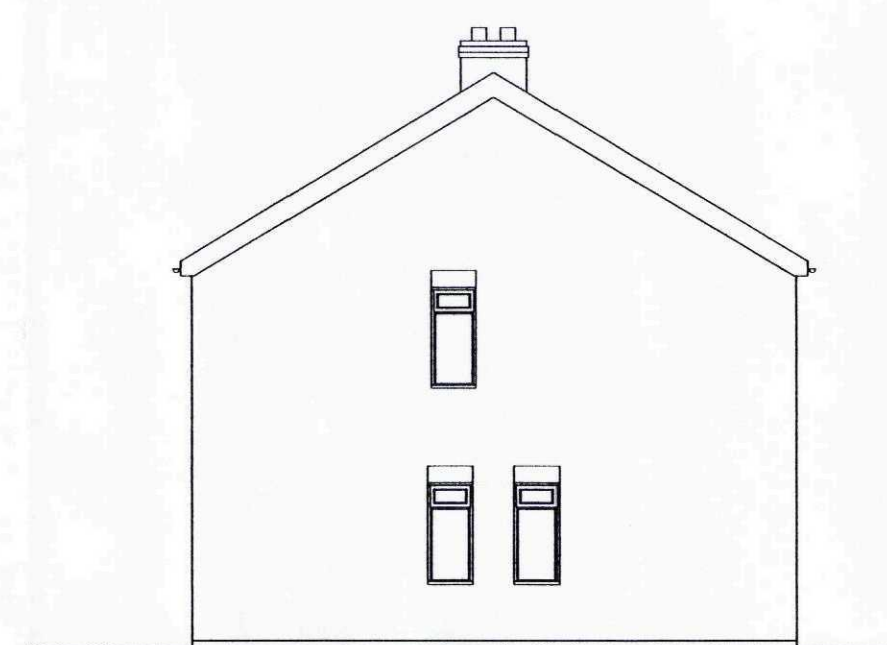
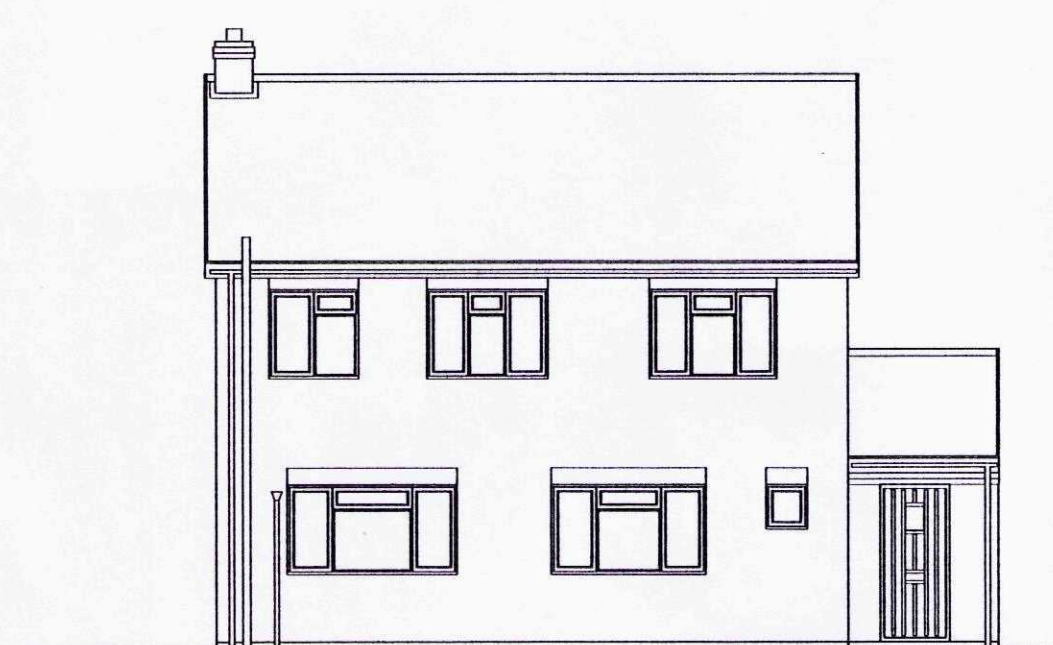


[illegible]

G. R. MERCHANT LTD. 
I.ENG AMICE FWO

**ARCHITECTURAL, STRUCTURAL
AND LAND DRAINAGE
CONSULTANTS**

4 Wrights Mews
12A Park Road, Holbeach,
Spalding, Lincs. PE12 7EE
Tel: 01406 490800
Fax: 01406 425744
E-Mail: gr.merchant@btconnect.com

Project

EXTENSION & ALTERATIONS,
'WESTDALE COTTAGE',
WESTDALE DRIVE, DONINGTON,
SPALDING, LINC'S, PE11 4XG.

Client
K. SAVIC & J. ARKLEY.

Drawing

FLOOR PLANS & ELEVATIONS - EXISTING.
SITE & LOCATION PLANS.

Job Ref. 2108-10.	Drawing No. 01.

Date MAY 2010.	Drawn GRM.
-------------------	---------------

[illegible]

