



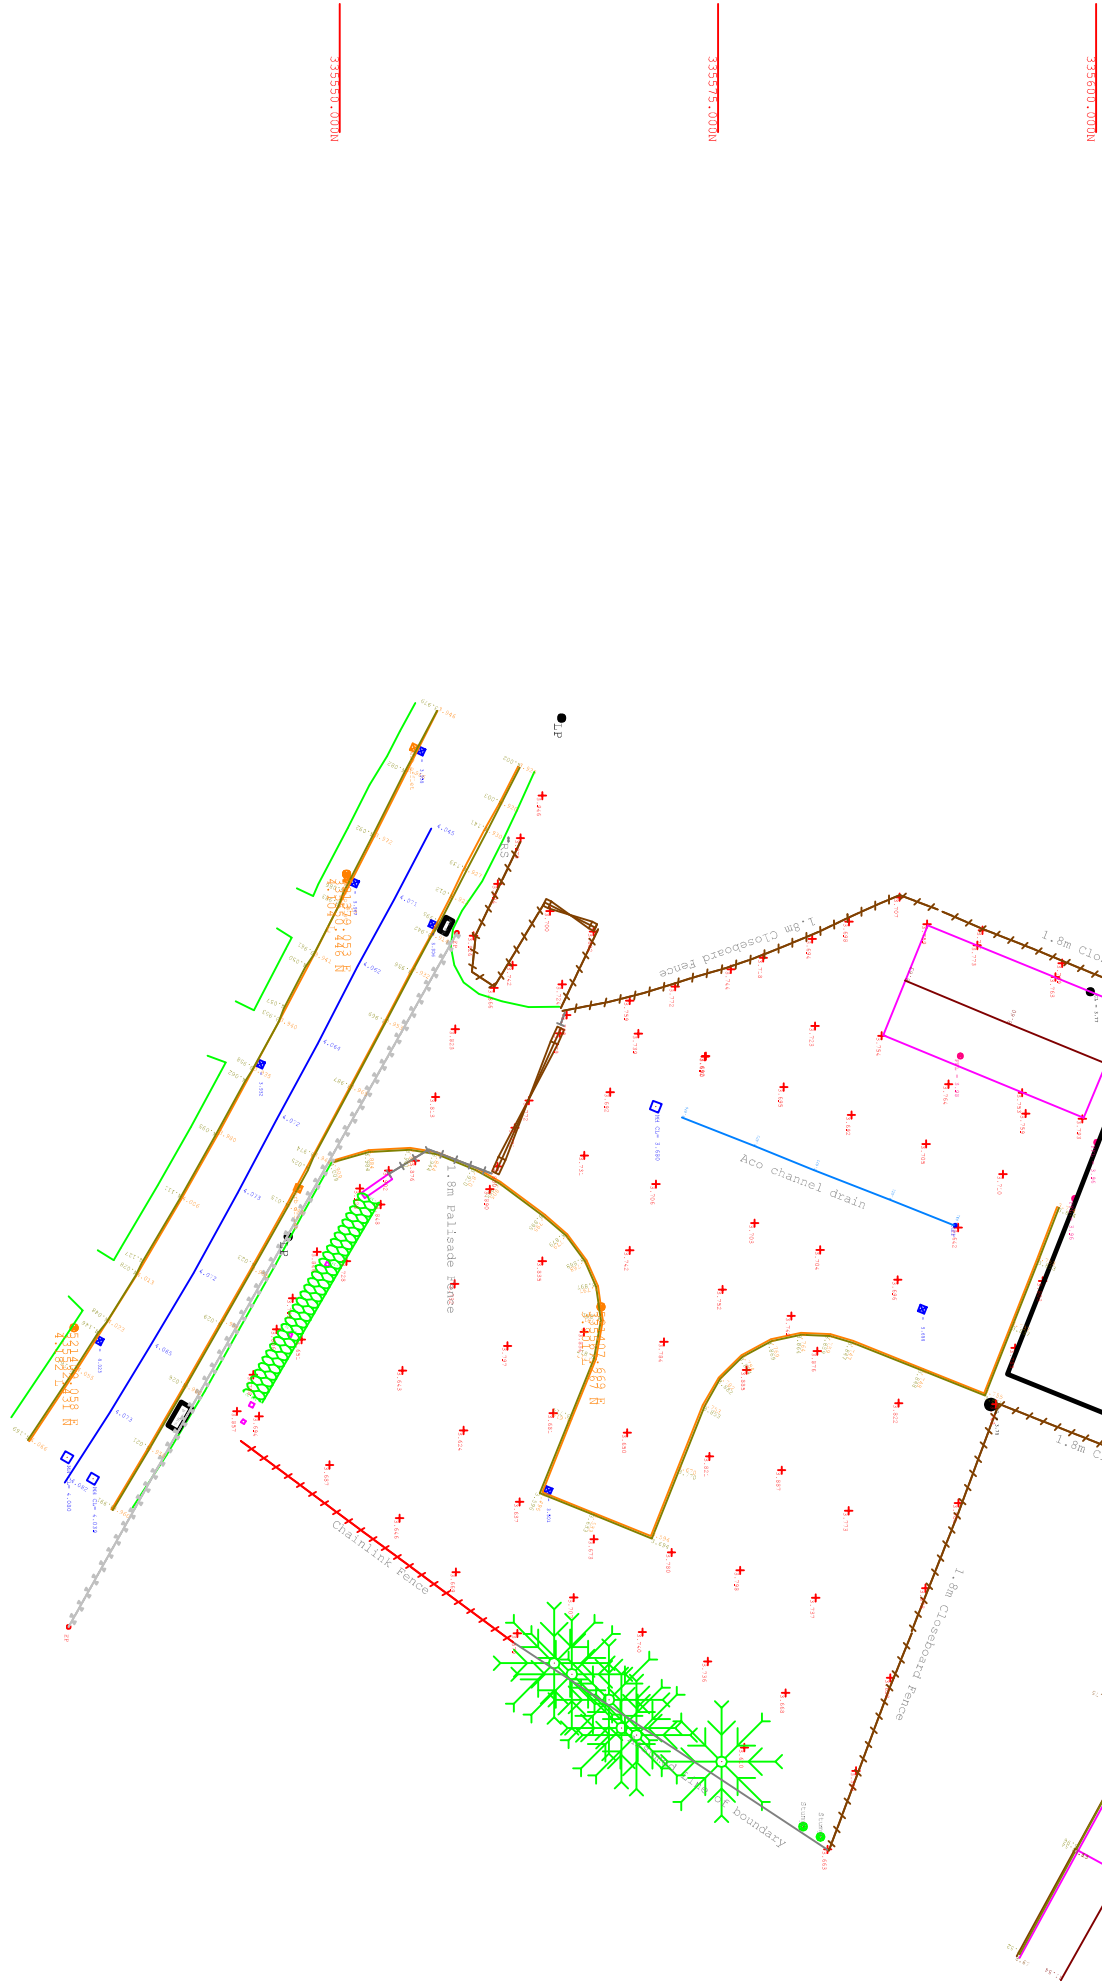

EXISTING SITE PLAN 1-500

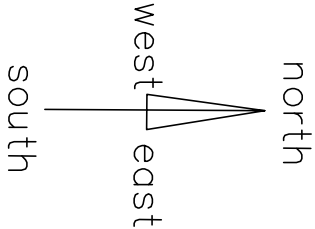

Rev	Date	Detail



INTERIOR DESIGN | ARCHITECTURE | PROJECT MANAGEMENT
28-29 Maxwell Road, Peterborough PE2 7JF
Tel: 01733 386181 info@i-hid.co.uk
www.i-hid.co.uk

Client: JON COOK
Job Title:
PROPOSED NEW DWELLINGS
LAND AT QUADRING ROAD
DONINGTON
Lincs

Scale: 1:500 @ A3 Date: 30/11/16
Drawing Title:
EXISTING SITE PLAN
Drawing No.: 235-01SD01 Revision: -

ALL DRAWINGS ARE THE COPYRIGHT OF I-HID DESIGN