

- PROPOSED CHANGE OF USE OF FIRST FLOOR AREA TO PROVIDE SELF CONTAINED FLAT.
- 13. MARKET PLACE. DONINGTON. SPALDING. Lincs. for MRS J. MORTON AND MRS. N. PETTIT.

LAYOUT PLANS.

WATERS/BATTERY OPERATED
SMOKE ALARM.
LINKED INTO GROUND FLOOR
SALON INSTALLATION.

ADD. 250 mm CROWN 75.
INSULATION QUOTED TO
ROOF VOID.

ADD. EAVES VENTILATION
TO ROOF VOID

ADD. FLOATING FLOOR
THROUGHOUT FOR SOUND REDUCTION

DISPLAY ROOM.


ADD. INSULATING 'CELOTEX' LINING
TO ALL EXTERNAL WALLS.

SHDC
Planning & Development


- 5 APR 2004

Ref: 045314

DETERMINED
PLAN

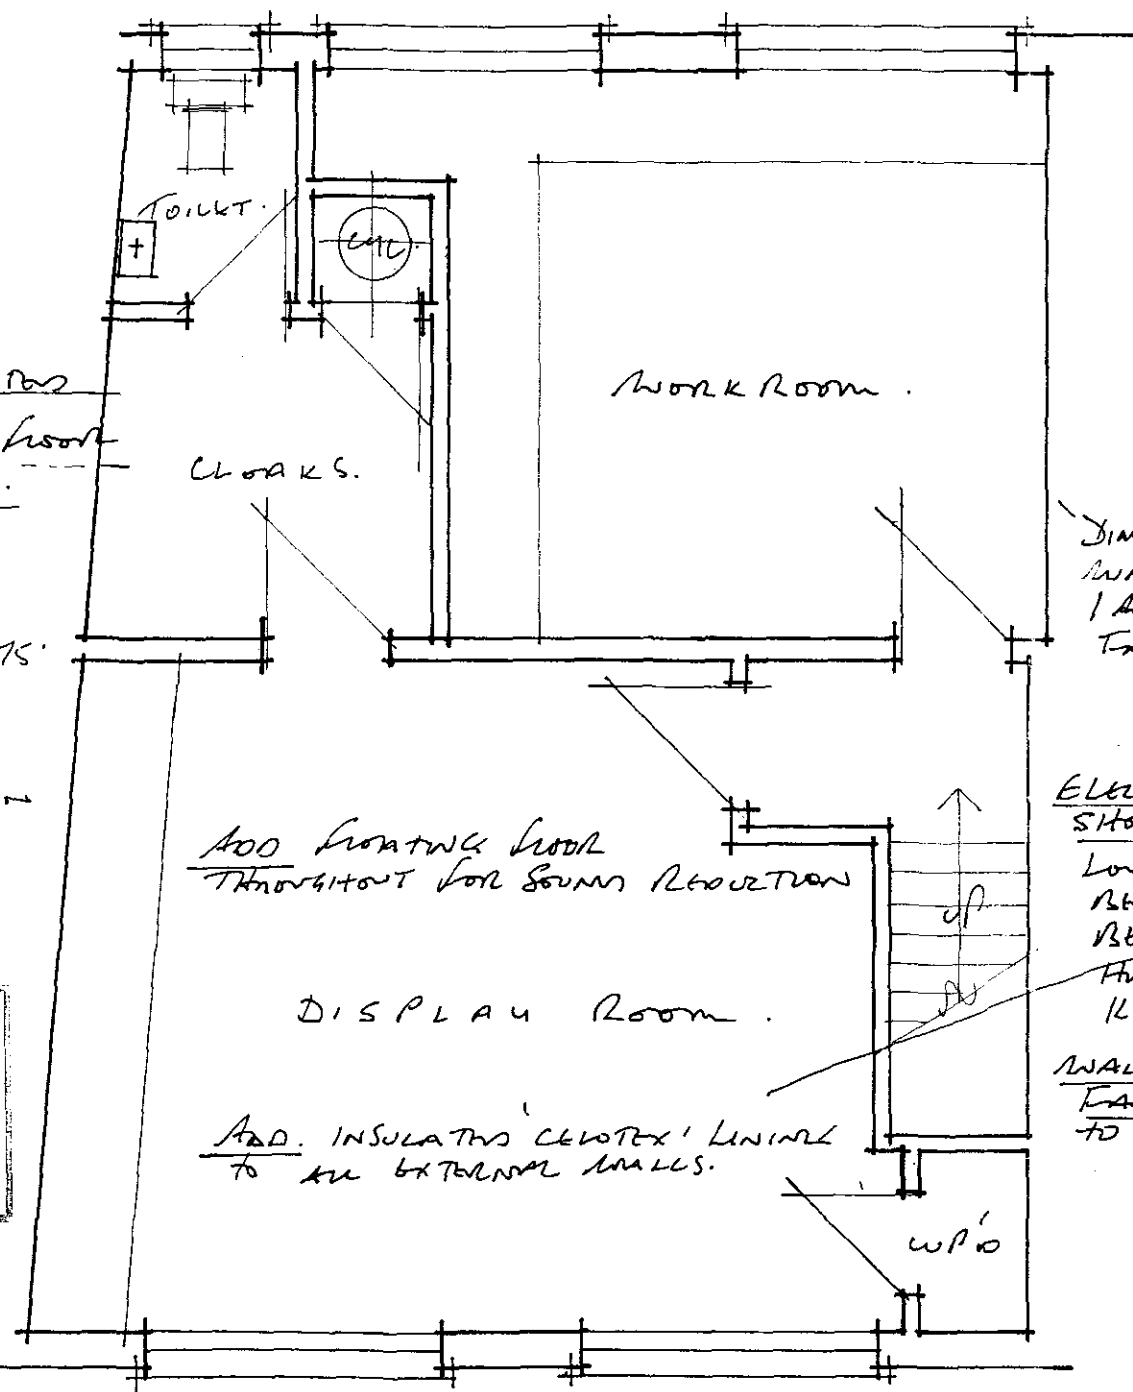

FIRST FLOOR PLAN AS EXISTING.

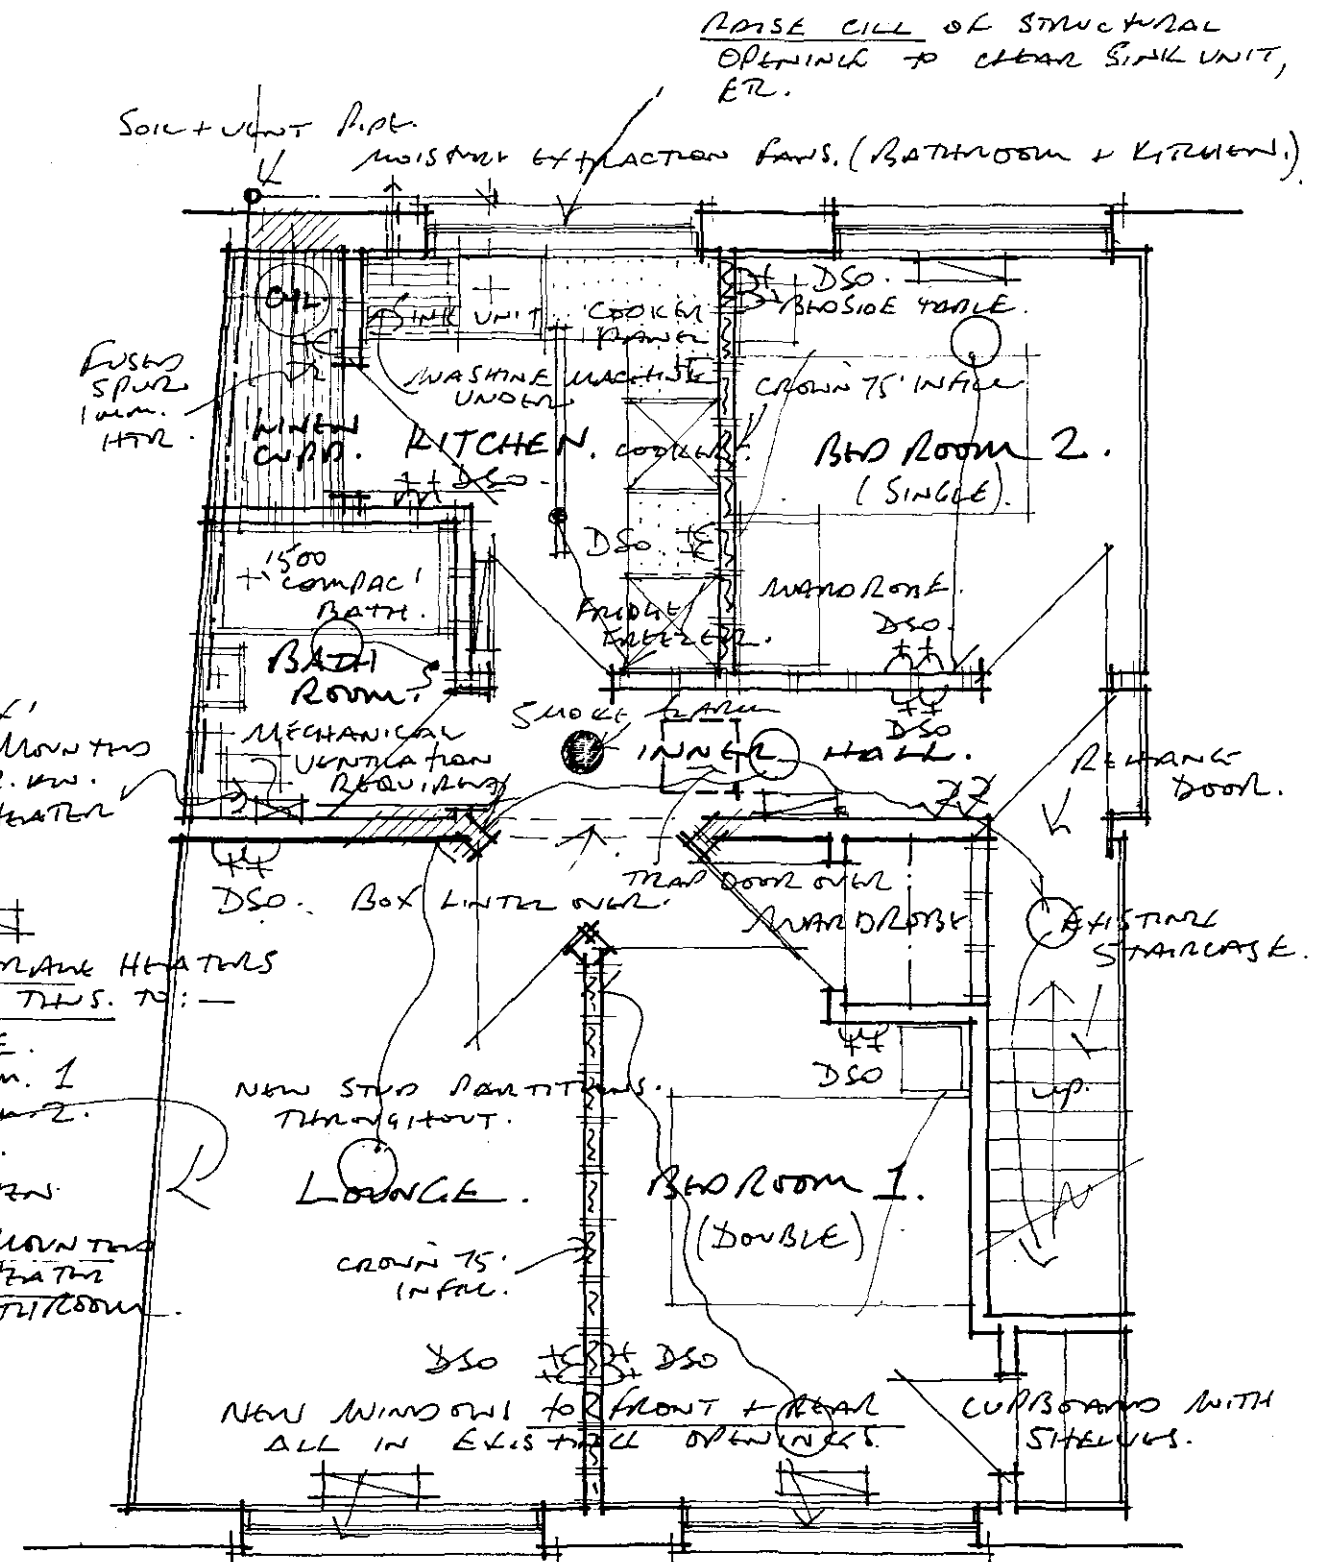

FIRST FLOOR PLAN AS PROPOSED.

DRAWING NO. 04/184/01A. SCALE 1:50.

R. N. LOWLING. ARCHT. ARCHITECTURAL TECHNOLOGIST.
9. GATWAY CLOSE. SPALDING PE13 4L. TEL. (01775) 723836.