




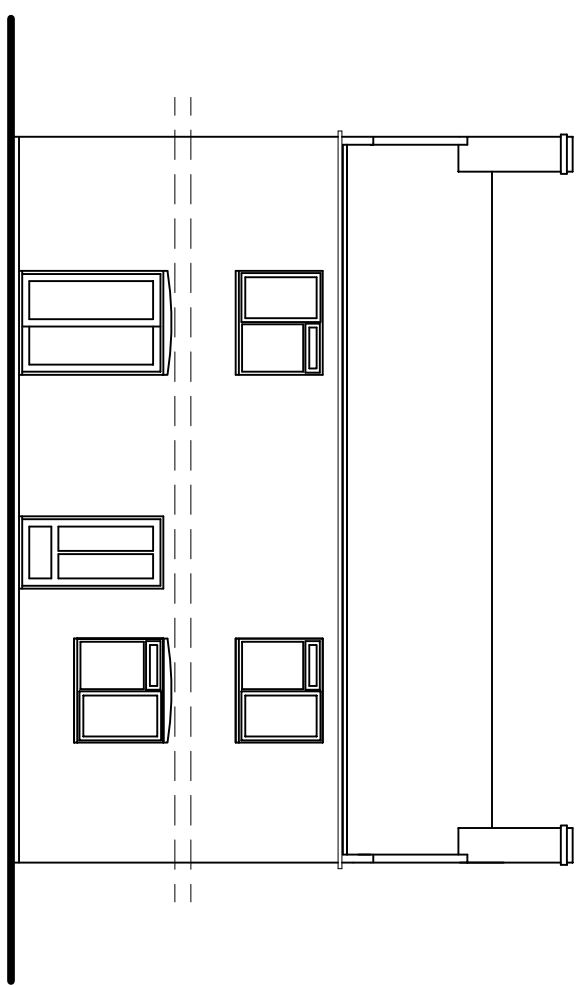


FRONT ELEVATION

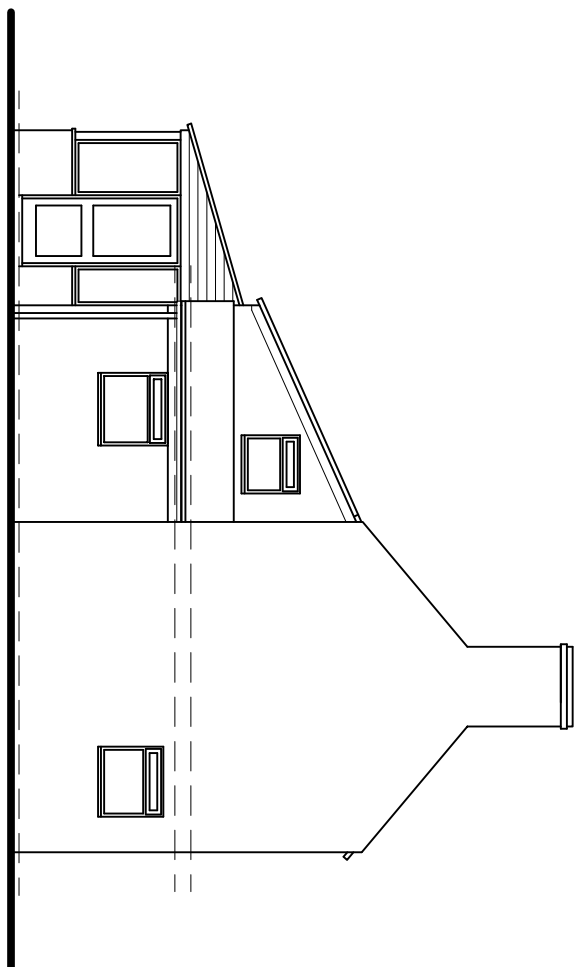


SIDE ELEVATION

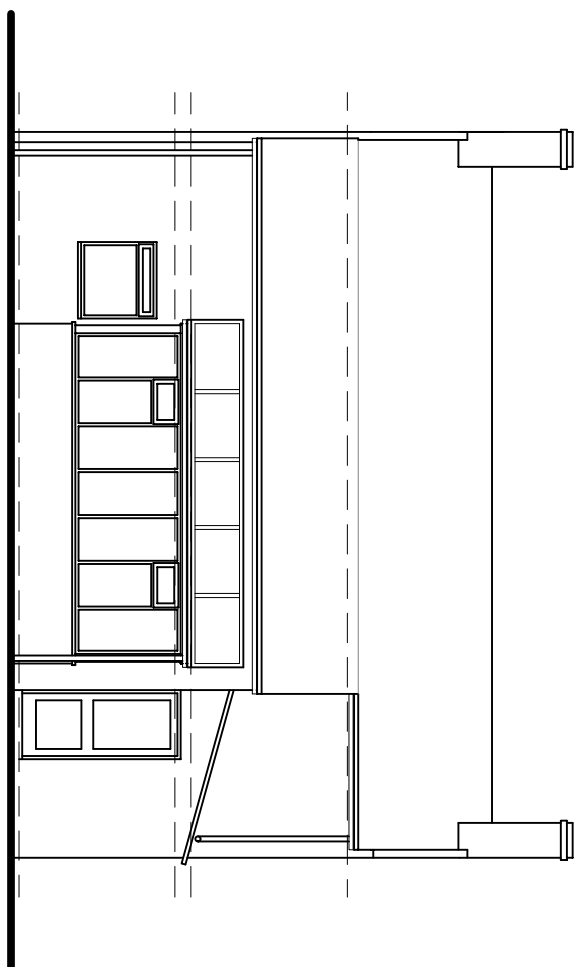

PEAR ELEVATION

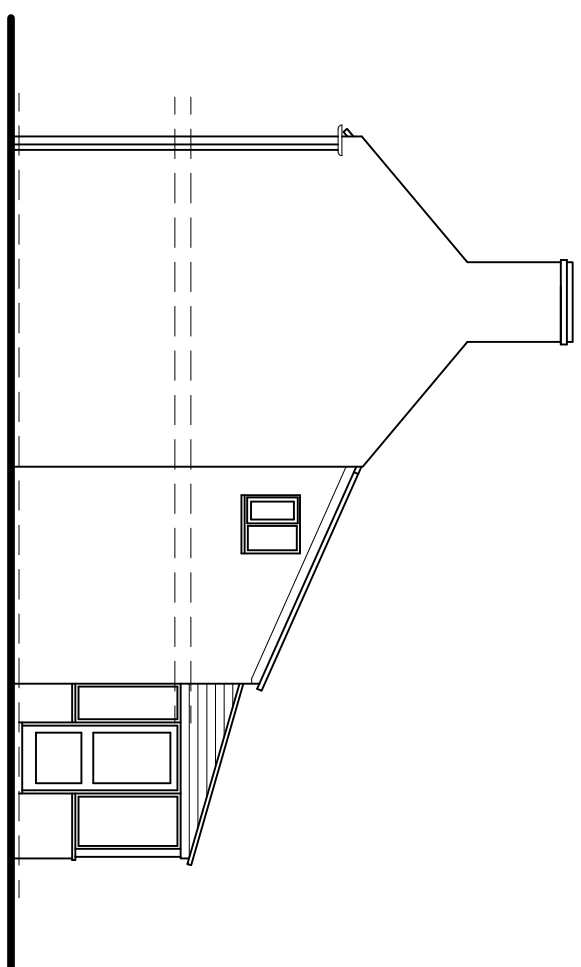


SIDE ELEVATION


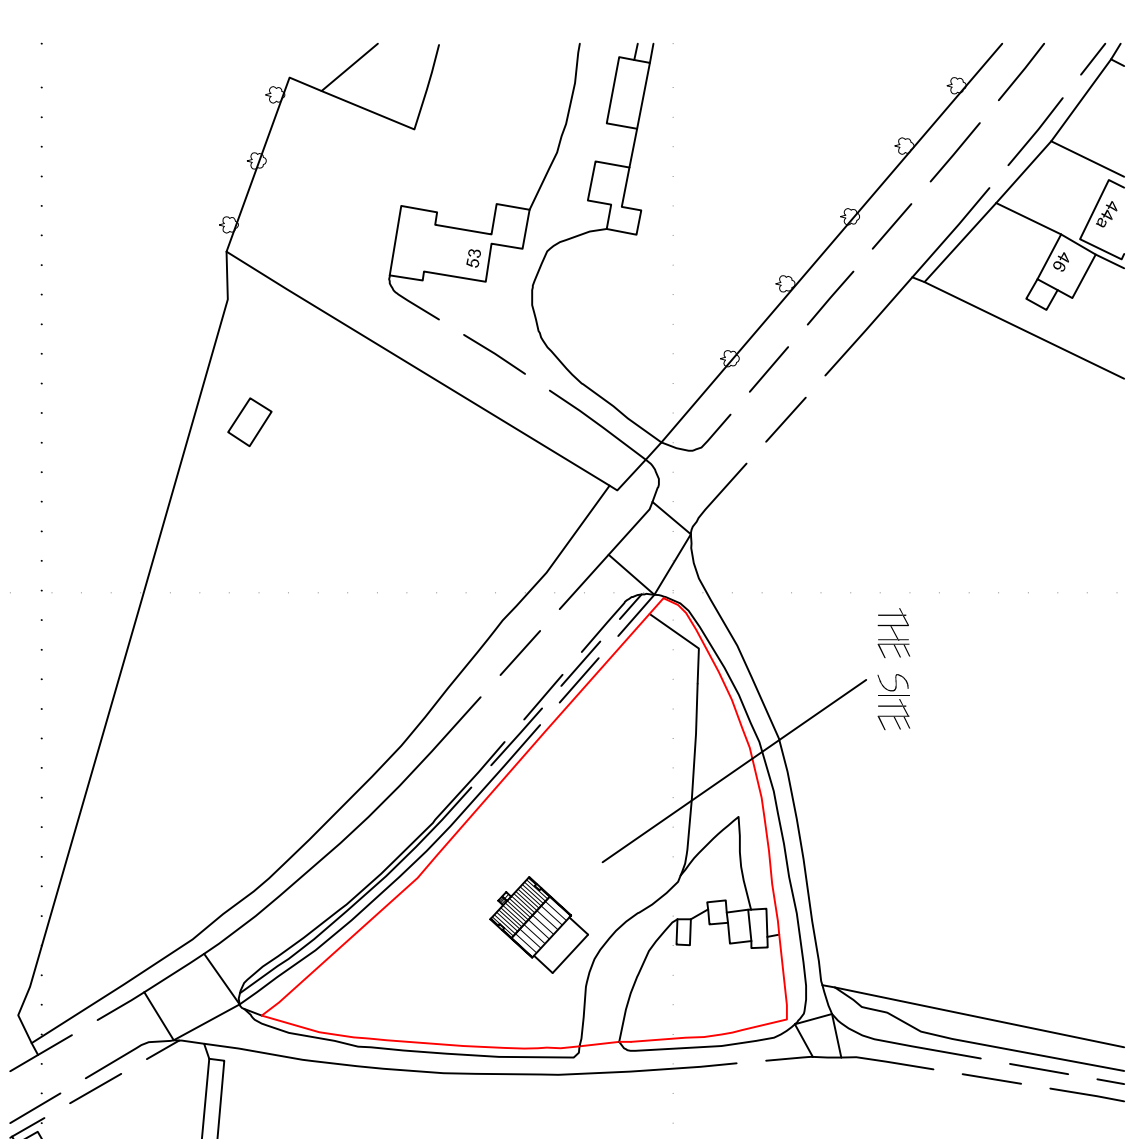


Ordnance Survey (c) Crown Copyright 2015. All rights reserved. Licence number 100022432

LOCATION PLAN 1:250

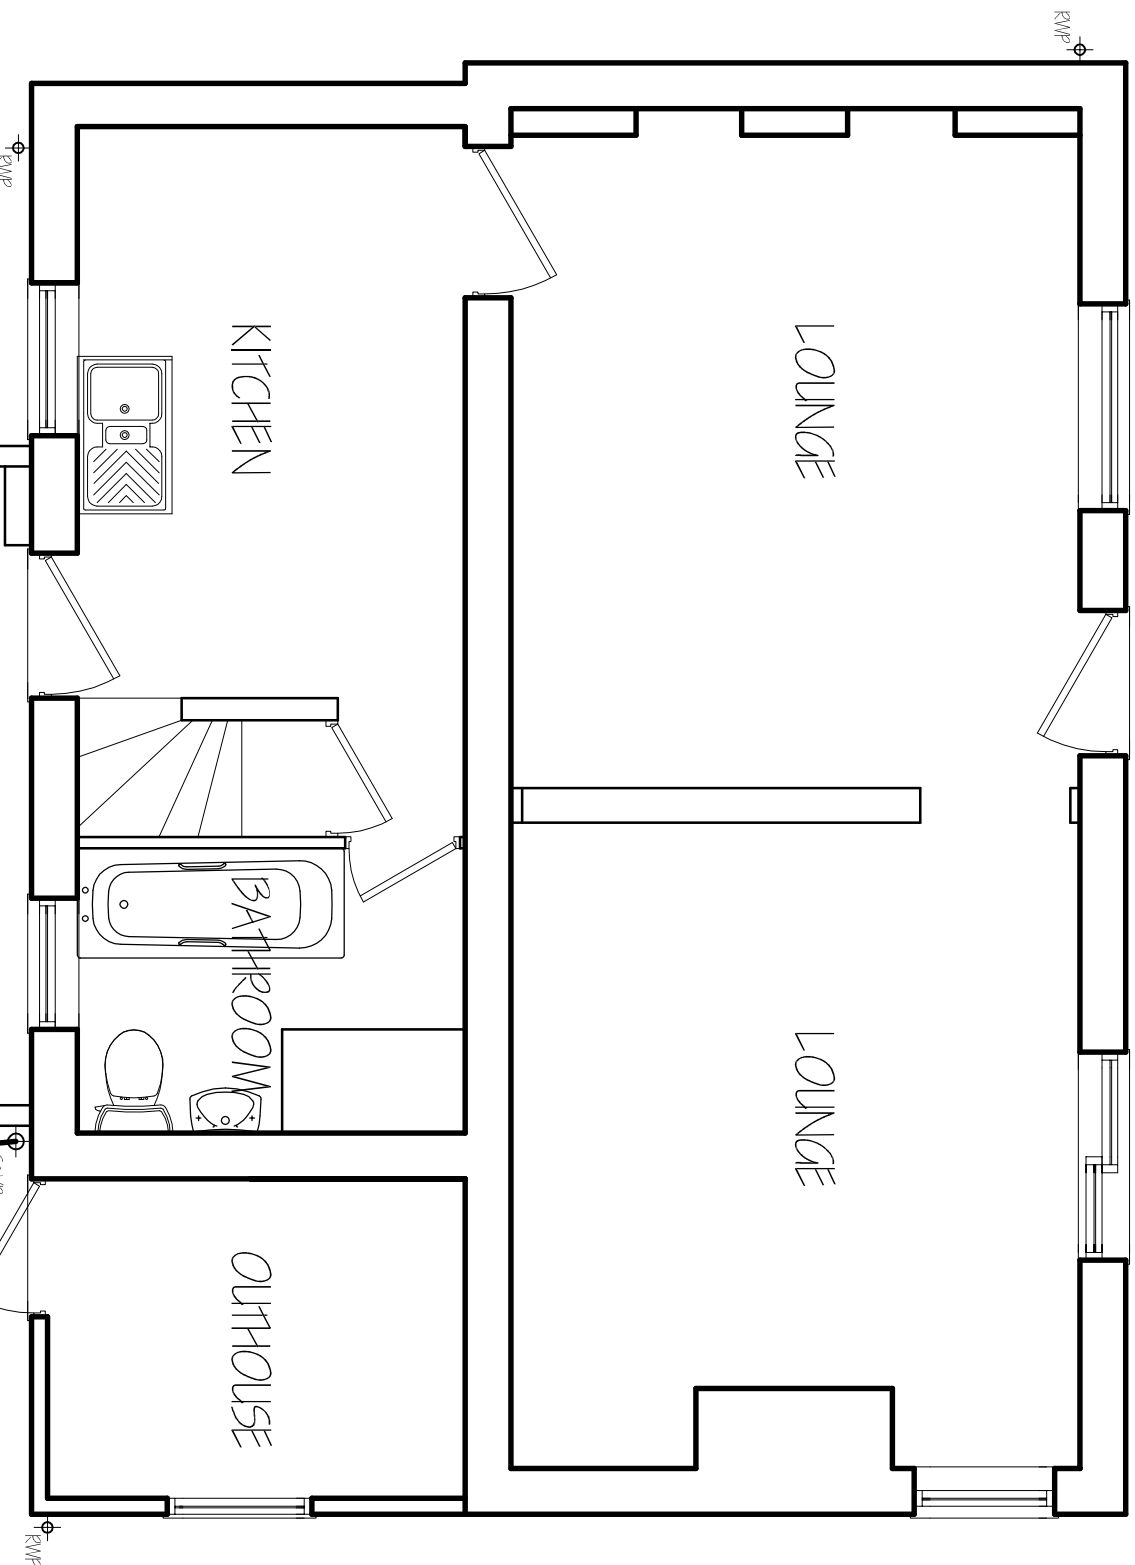

GROUND FLOOR PLAN

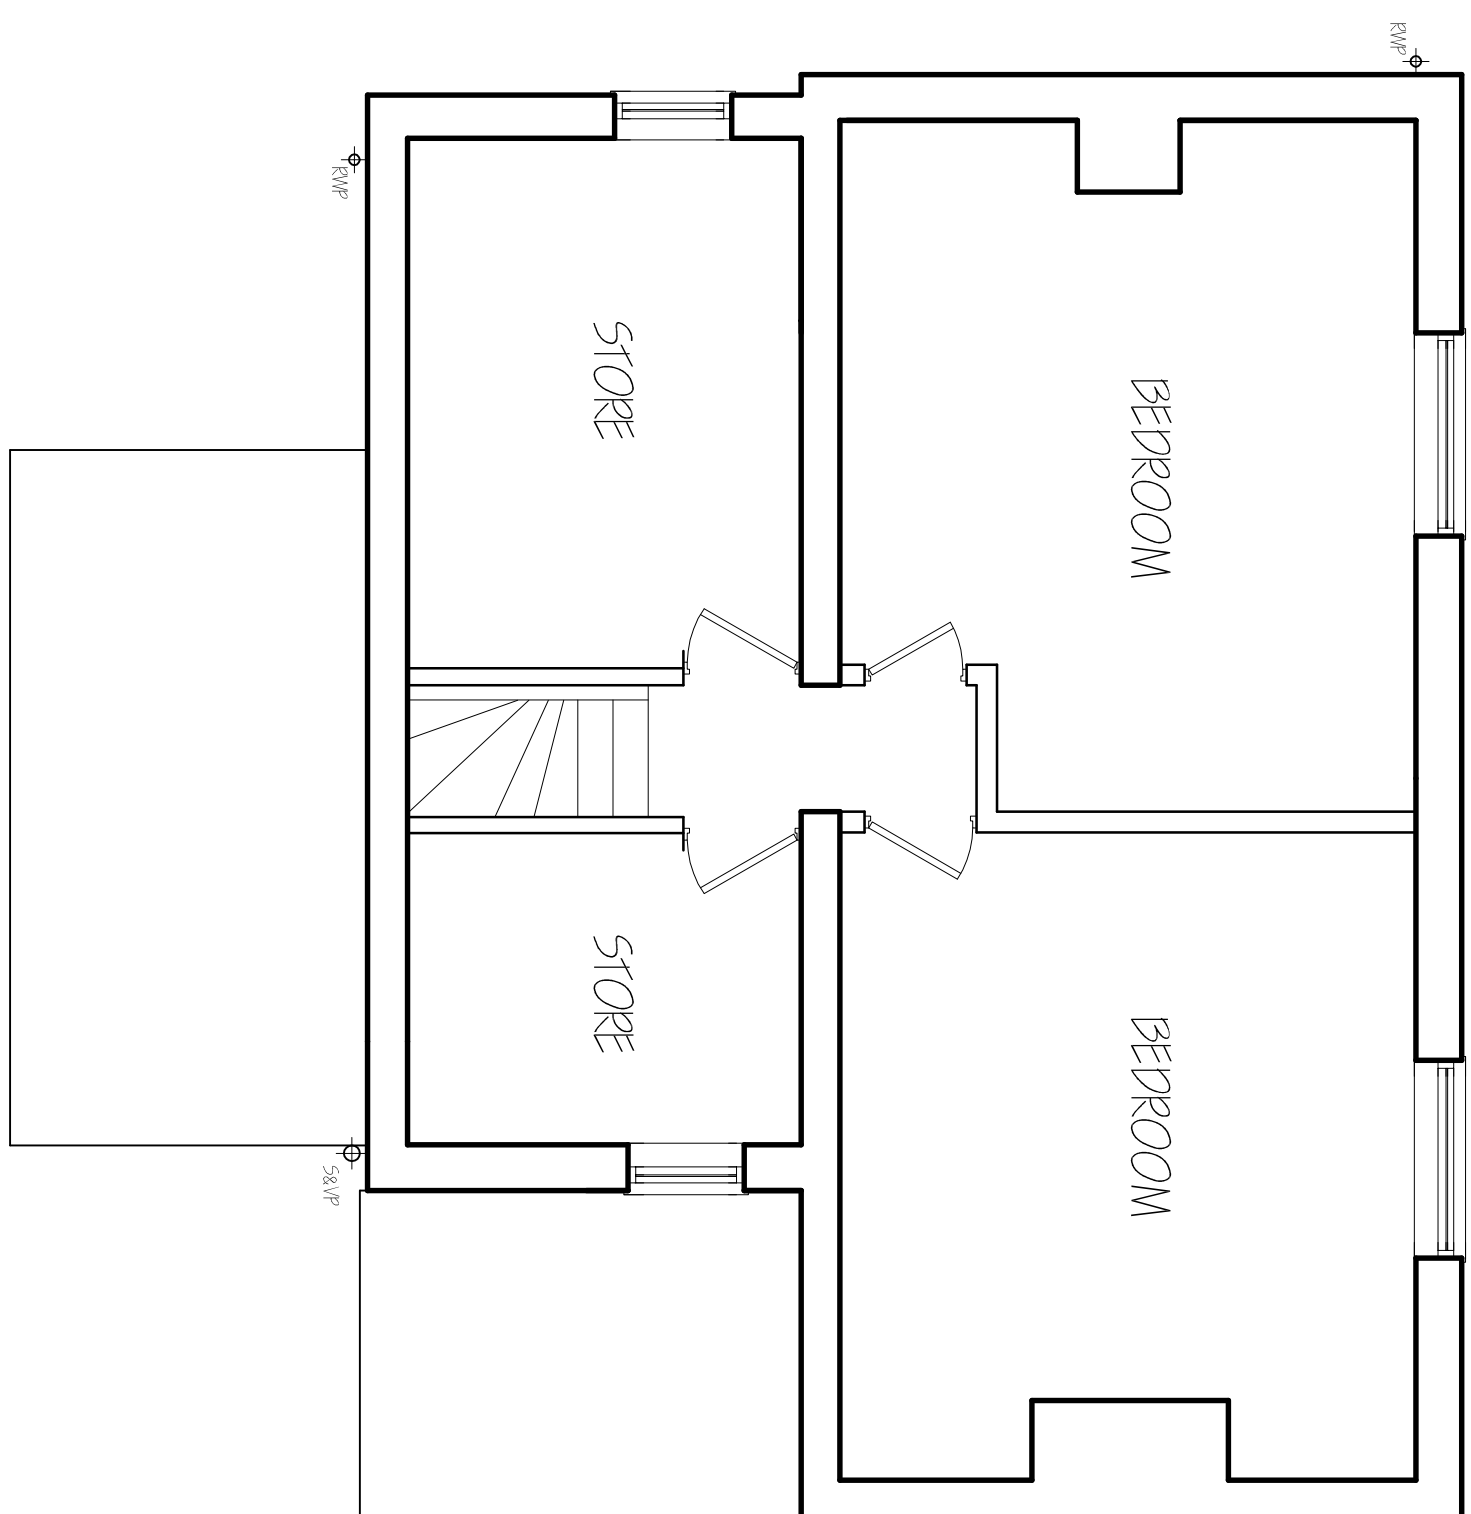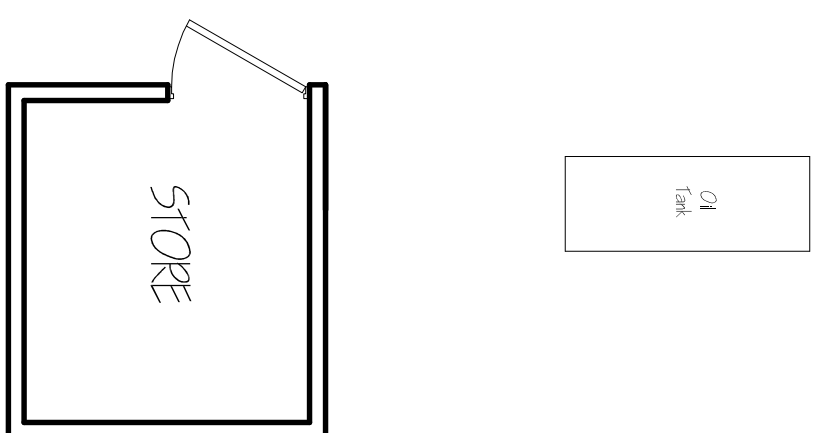

FIRST FLOOR PLAN

[illegible]

G. R. MERCHANT LTD.
1, LENG AMICE FWO
ARCHITECTURAL, STRUCTURAL
AND LAND DRAINAGE
CONSULTANTS

4 Wrights Mews
12A Park Road, Holbeach,
Spalding, Lincs. PE12 7EE
Tel: 01406 490800
Fax: 01406 425744

E-Mail: gr.merchant@btconnect.com

Project
EXTENSION & ALTERATIONS
56 QUACKING ROAD
DORNINGTON
SPALDING, Lincs. PE11 4SH

MR & MRS D HOLLINGTON

FLOOR PLANS - EXISTING
ELEVATIONS - EXISTING
LOCATION PLAN

Job Ref:	2784-15	Drawing No:	01
Date:	APR 2015	Drawn:	SLB

1/50 1/100 (unless other stated)

DO NOT SCALE FROM THIS DRAWING

[illegible]