
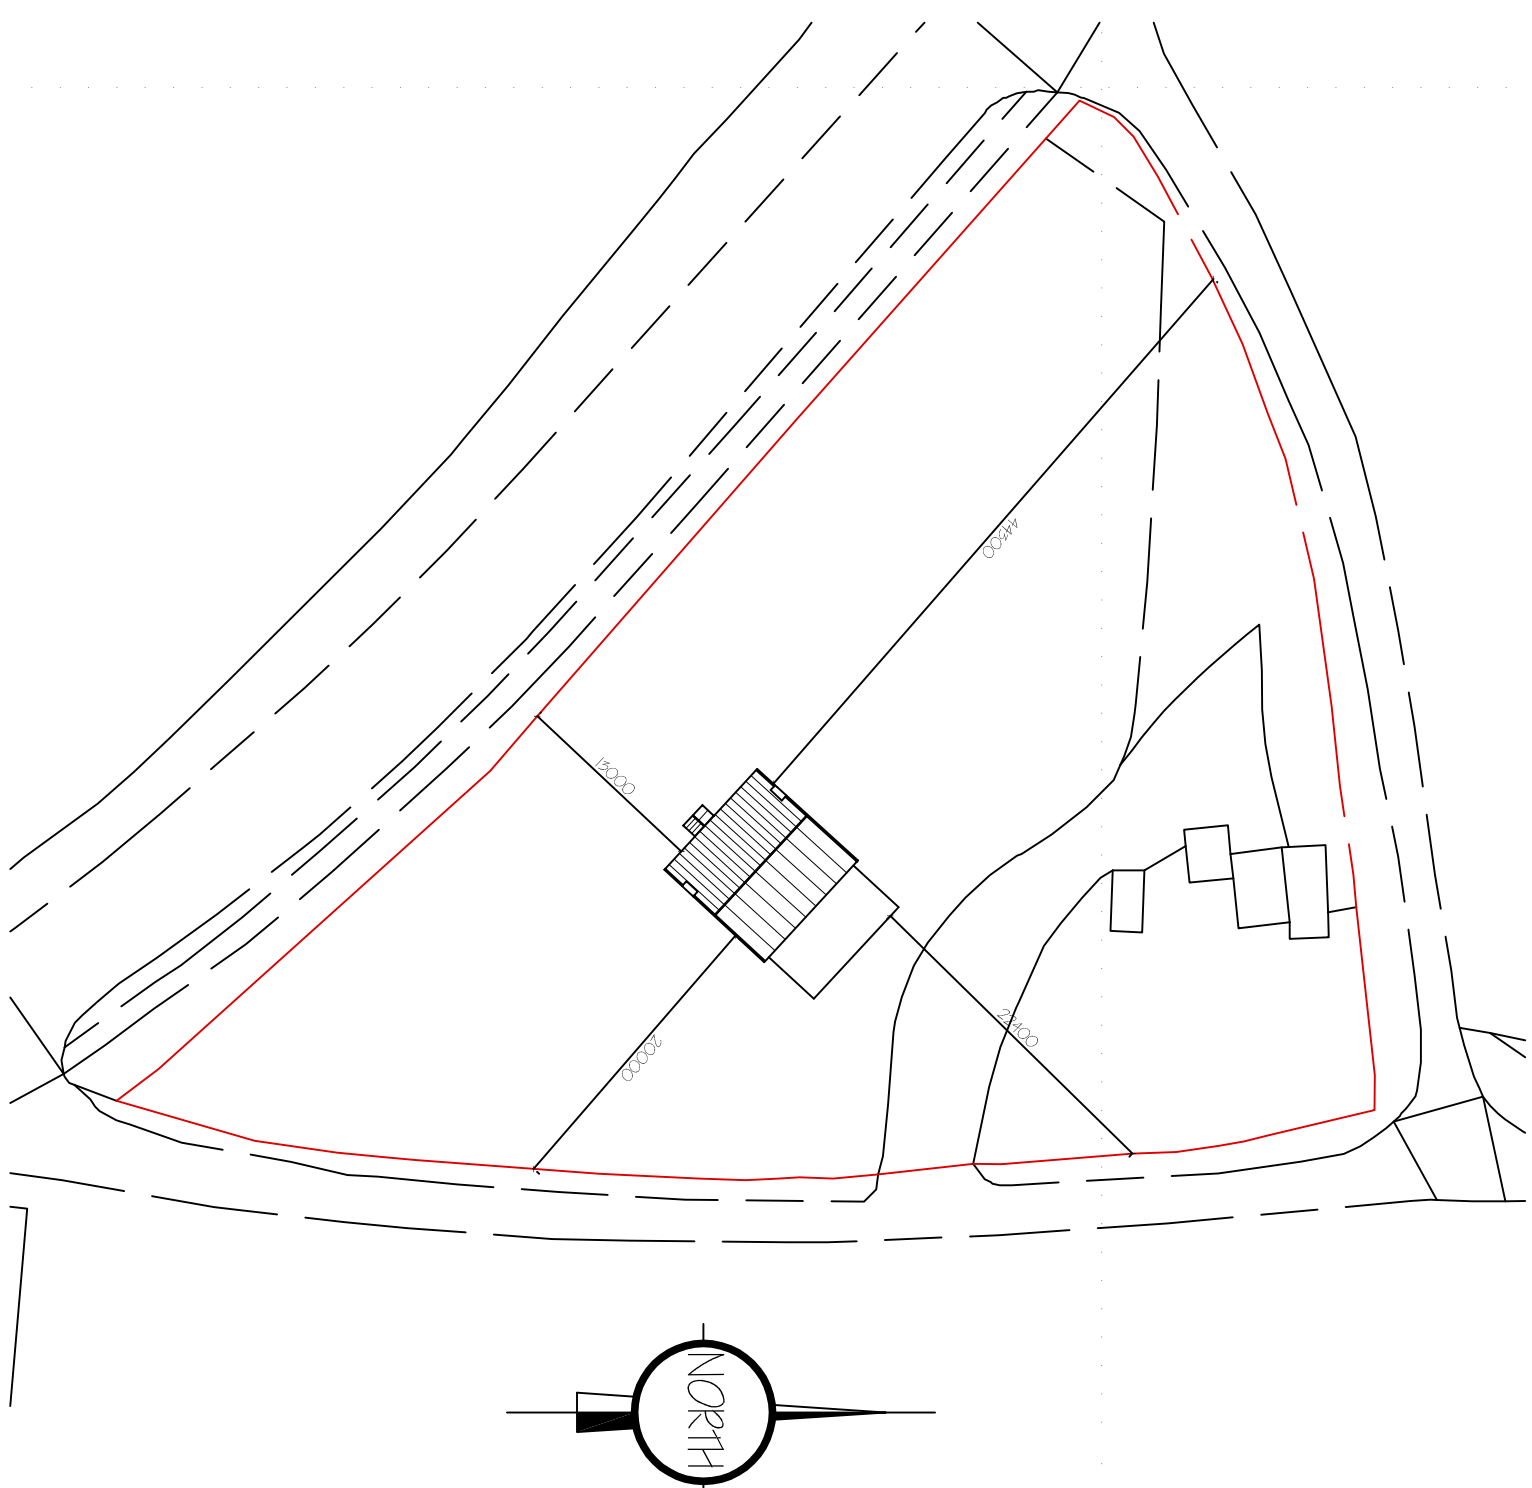
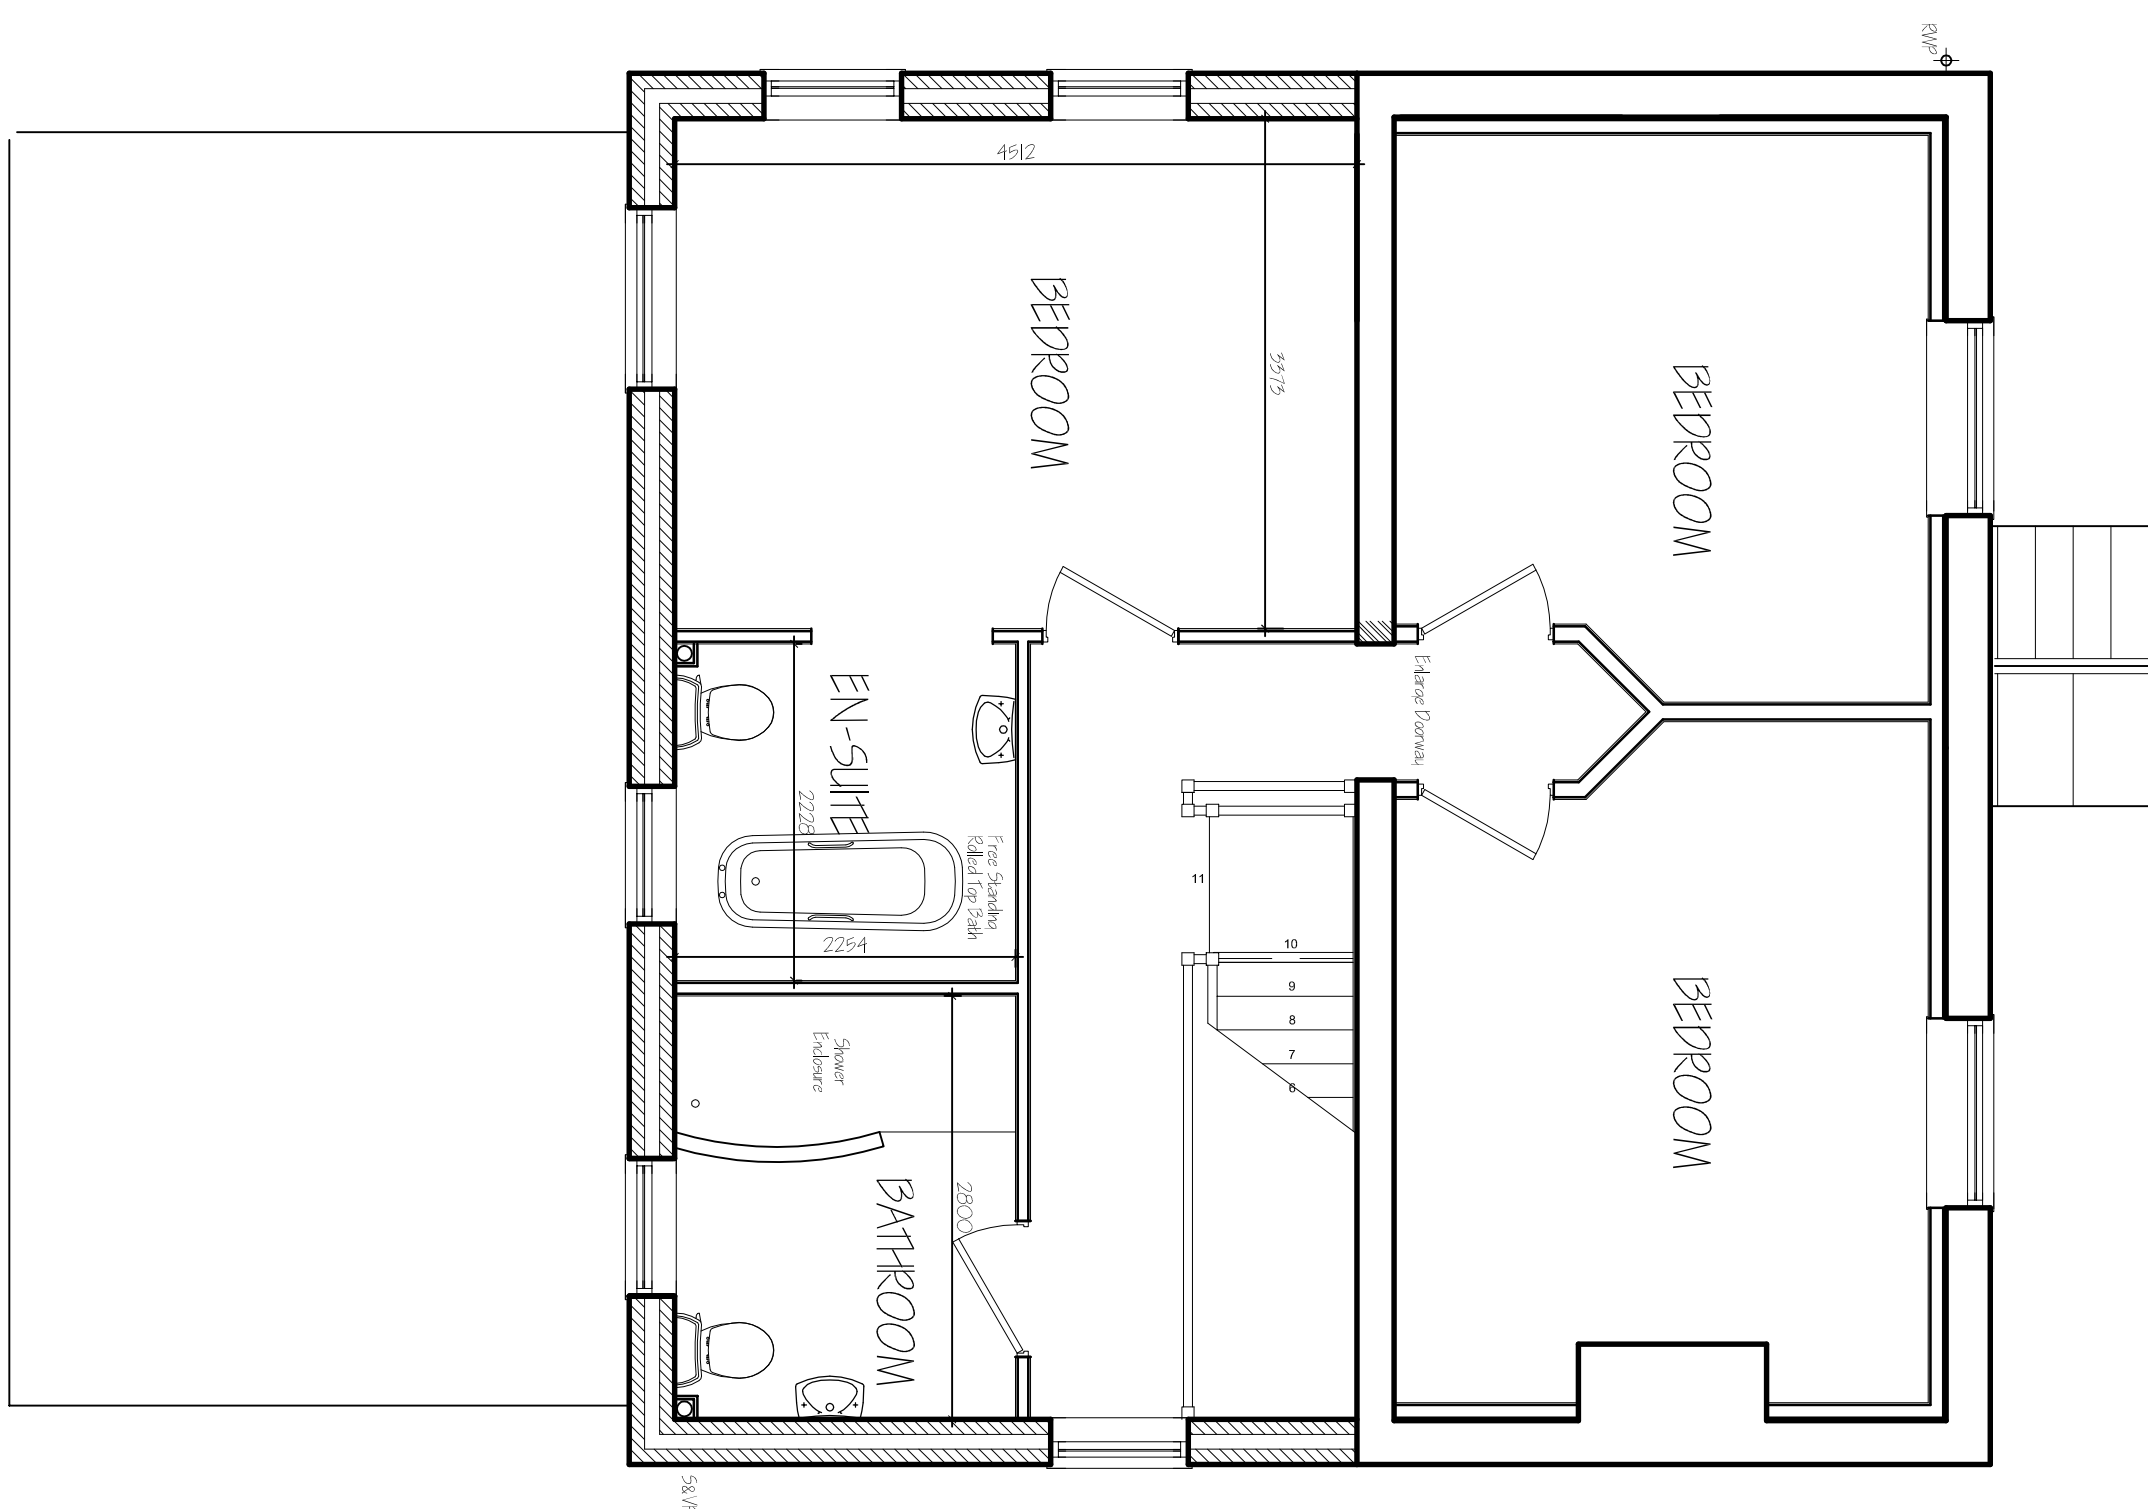
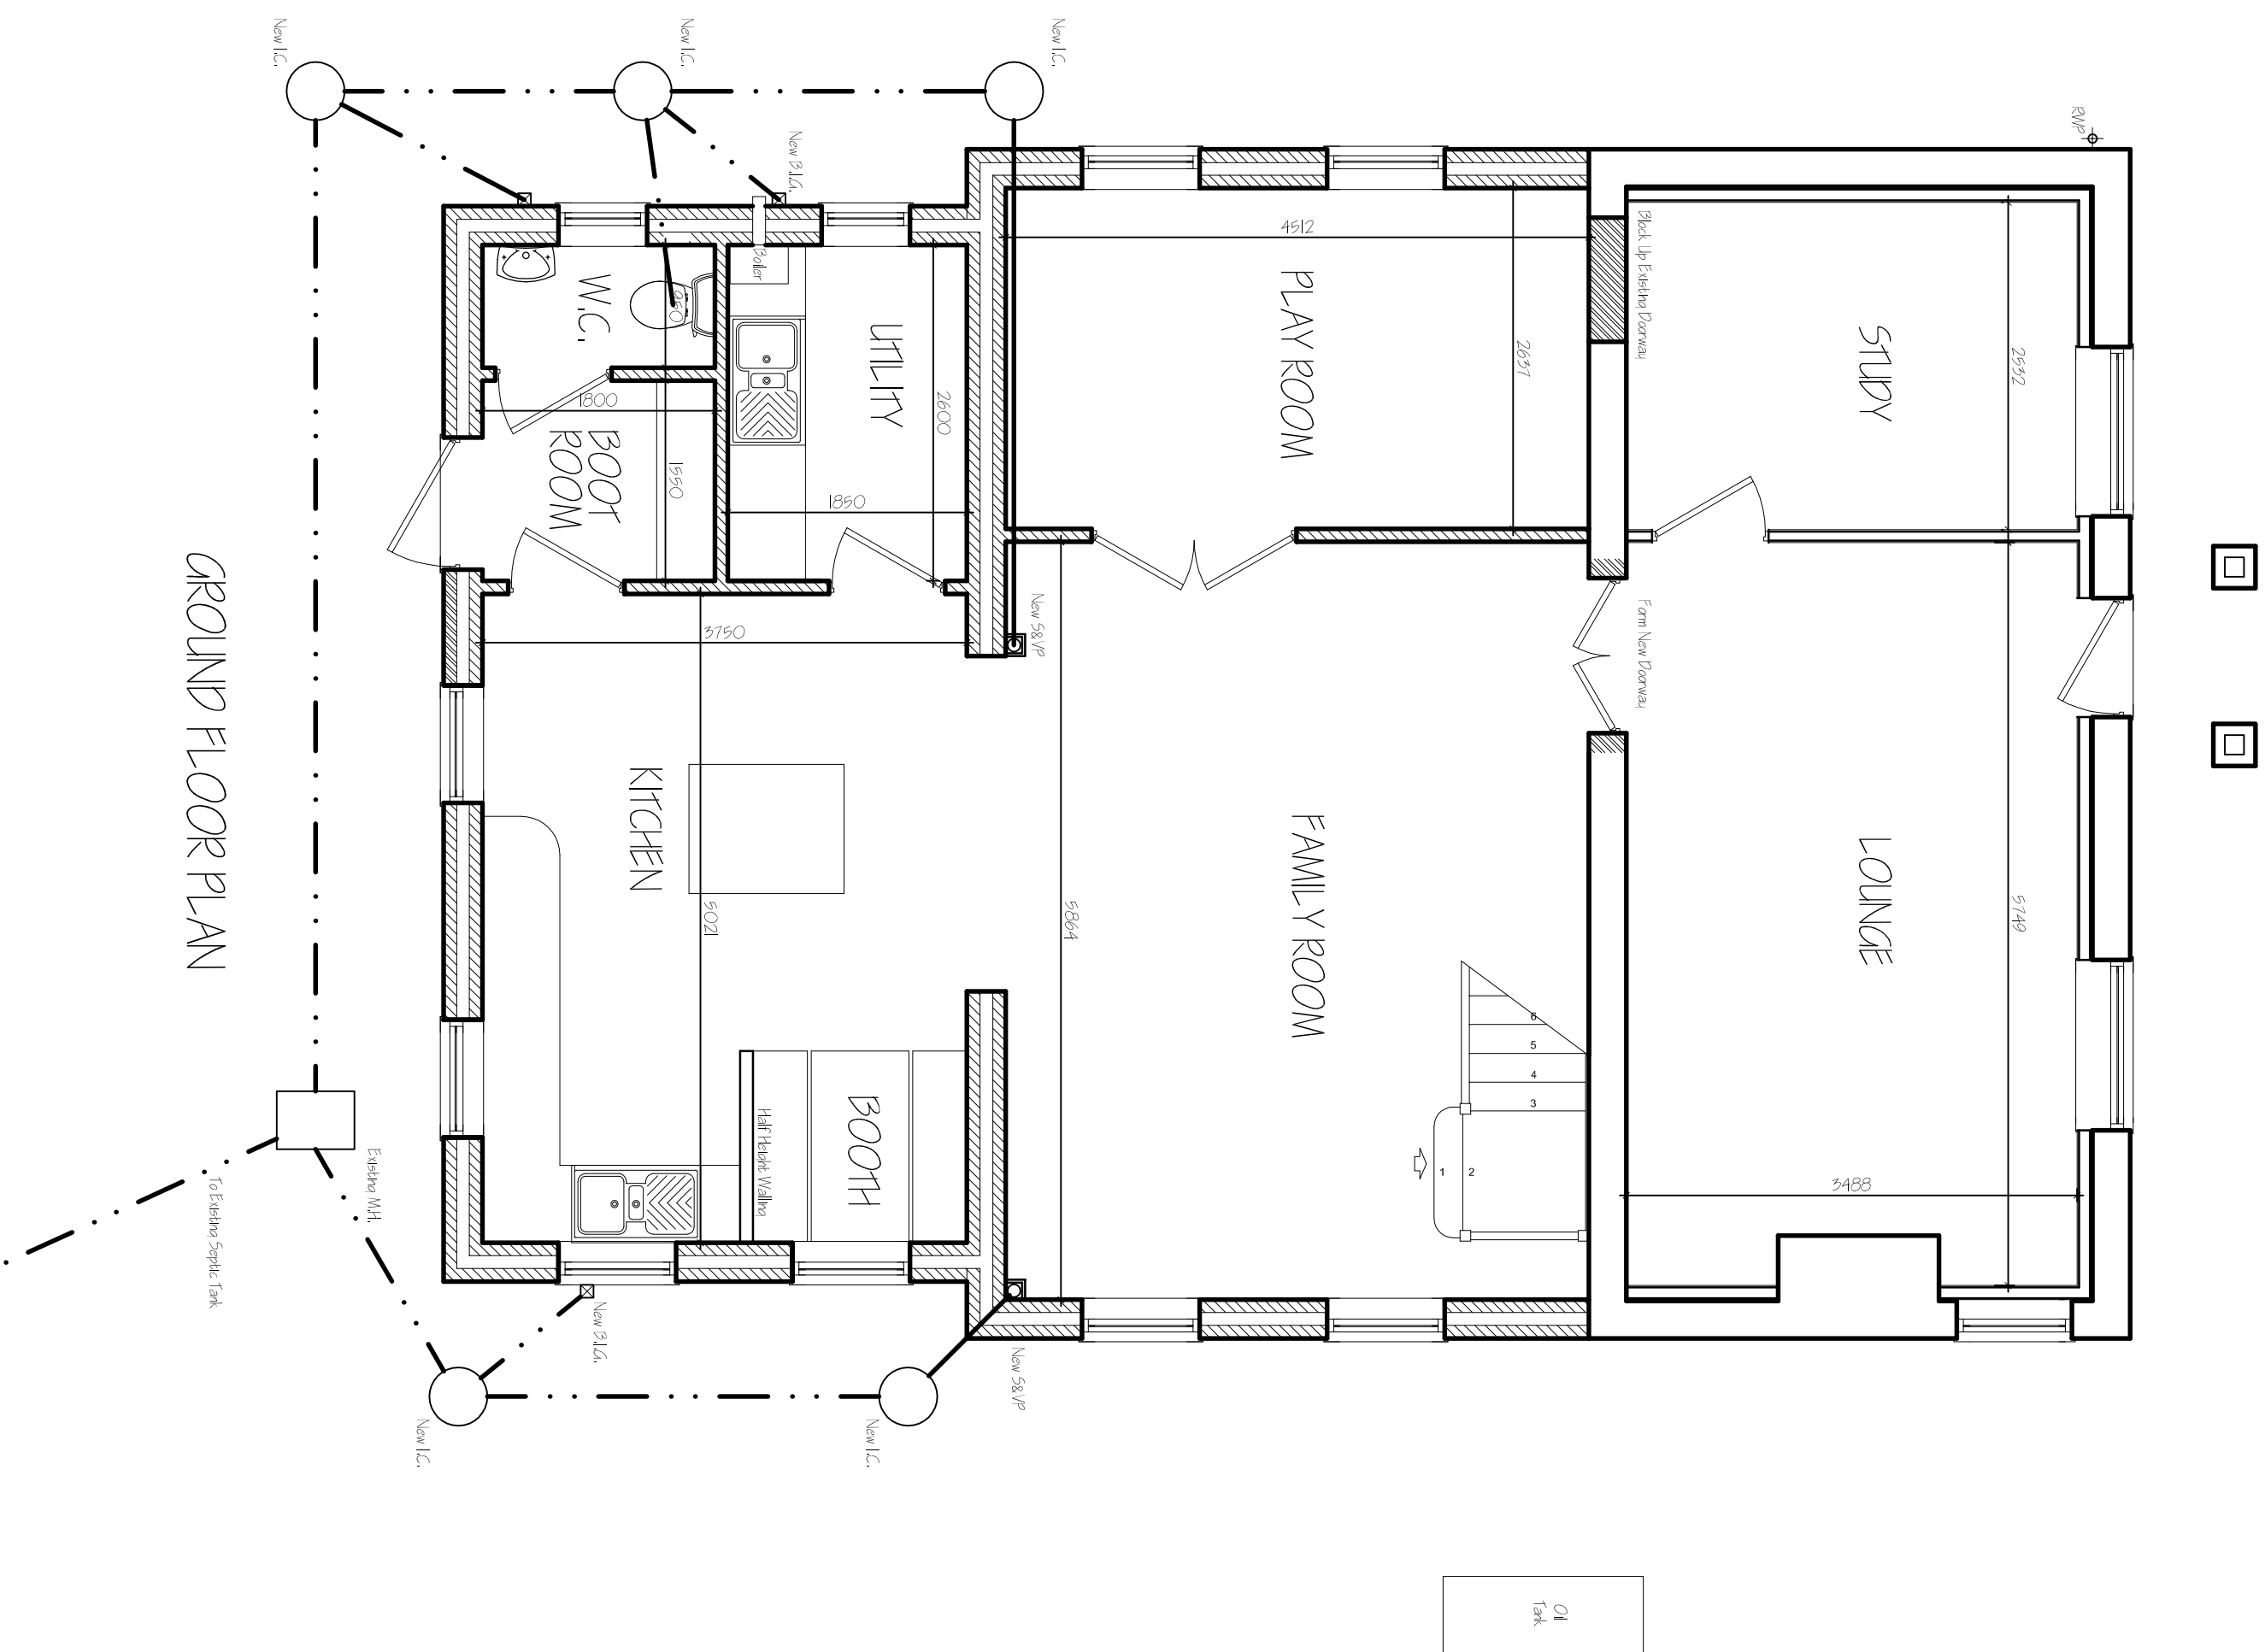
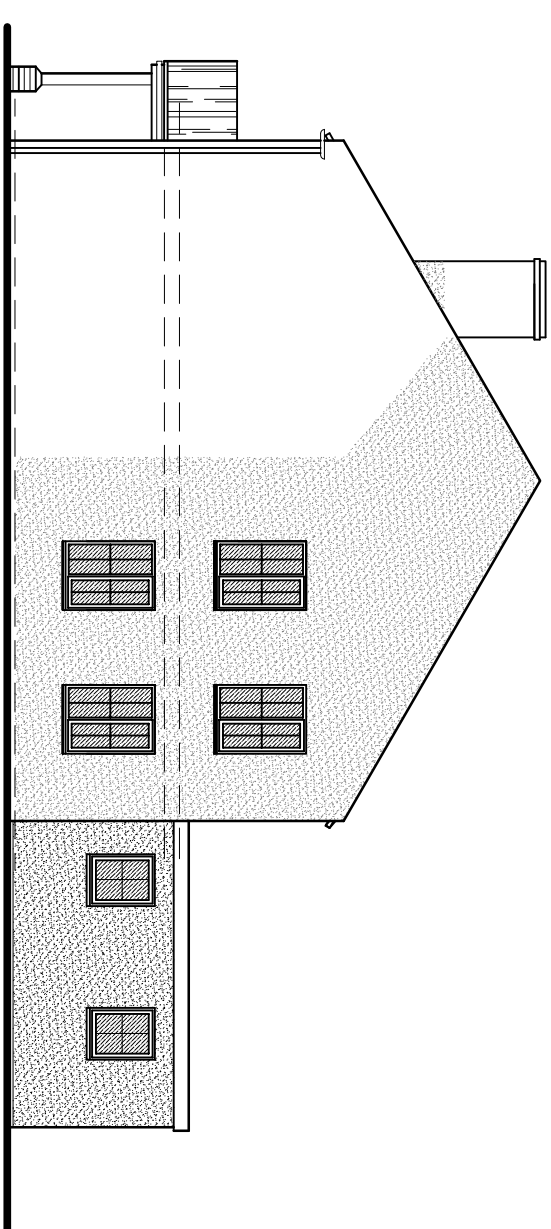
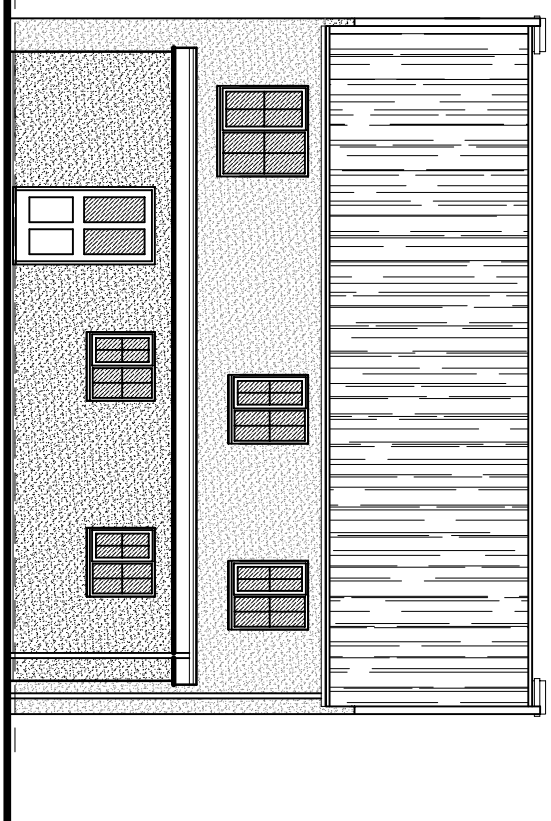
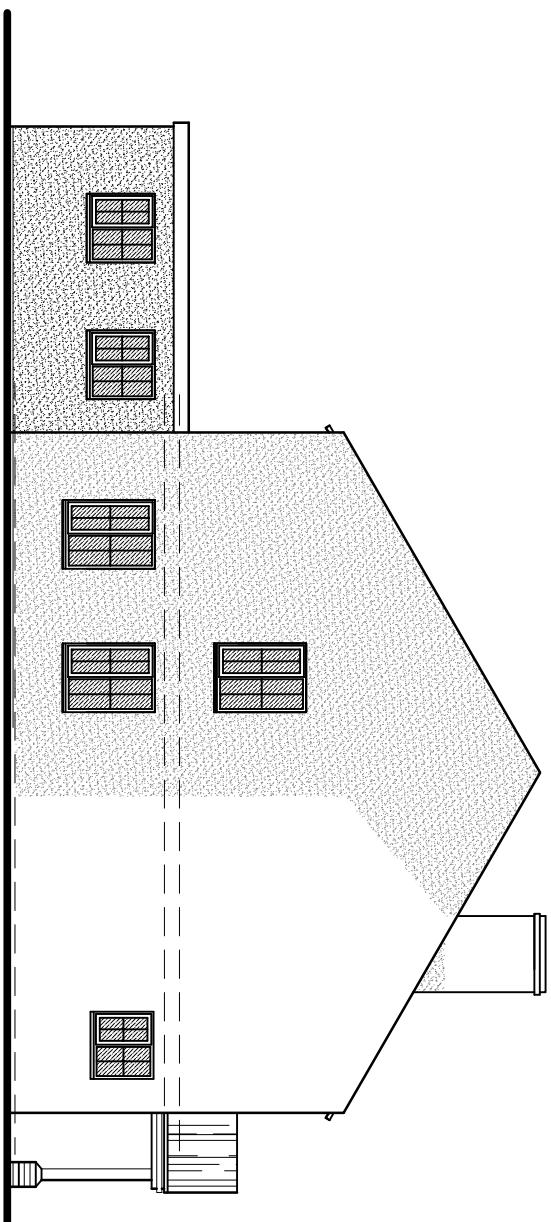


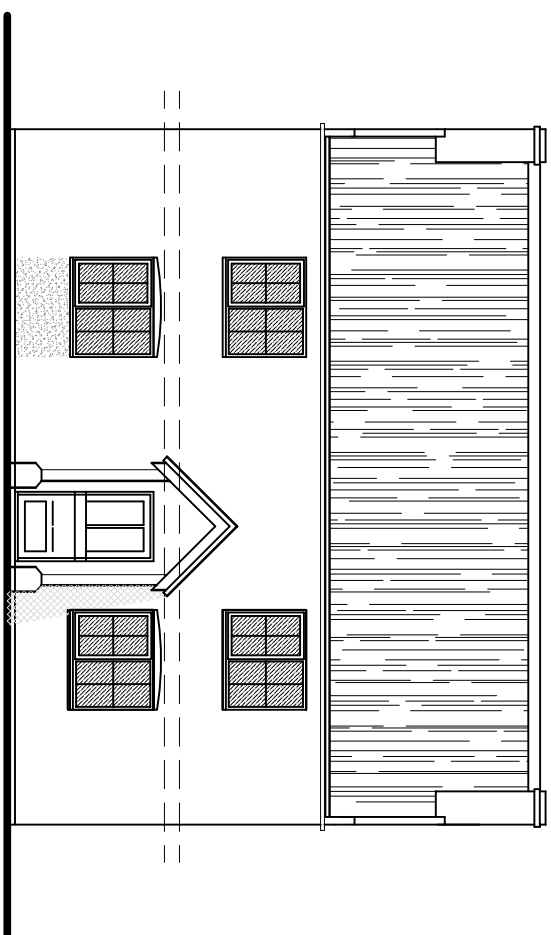

ref.	revision	date
C	CLIENT AGREEMENTS	MAY 2016
B	CLIENT AGREEMENTS	MAY 2016
A	CLIENT AGREEMENTS	MAY 2016

G. R. MERCHANT LTD.
I.ENG AMICE FIVO
ARCHITECTURAL, STRUCTURAL
AND LAND DRAINAGE
CONSULTANTS

4 Wrights Mews
12A Park Road, Holbeach,
Spalding, Lincs. PE12 7EE
Tel: 01406 490800
Fax: 01406 425744
E-Mail: gr.merchant@btconnect.com

EXTENSION & ALTERATIONS
56 QUADRING ROAD
DONNINGTON
SPALDING, Lincs. PE11 4SH

Client
MR & MRS D HOUGHTON

Drawing	FLOOR PLANS - PROPOSED ELEVATIONS - PROPOSED BLOCK PLAN
Joe Red	2784-15
Drawing No.	02C
Date	APR 2015
Drawing	SLB

1/50 1/100 (unless other stated)

DO NOT SCALE FROM THIS DRAWING

[illegible]