


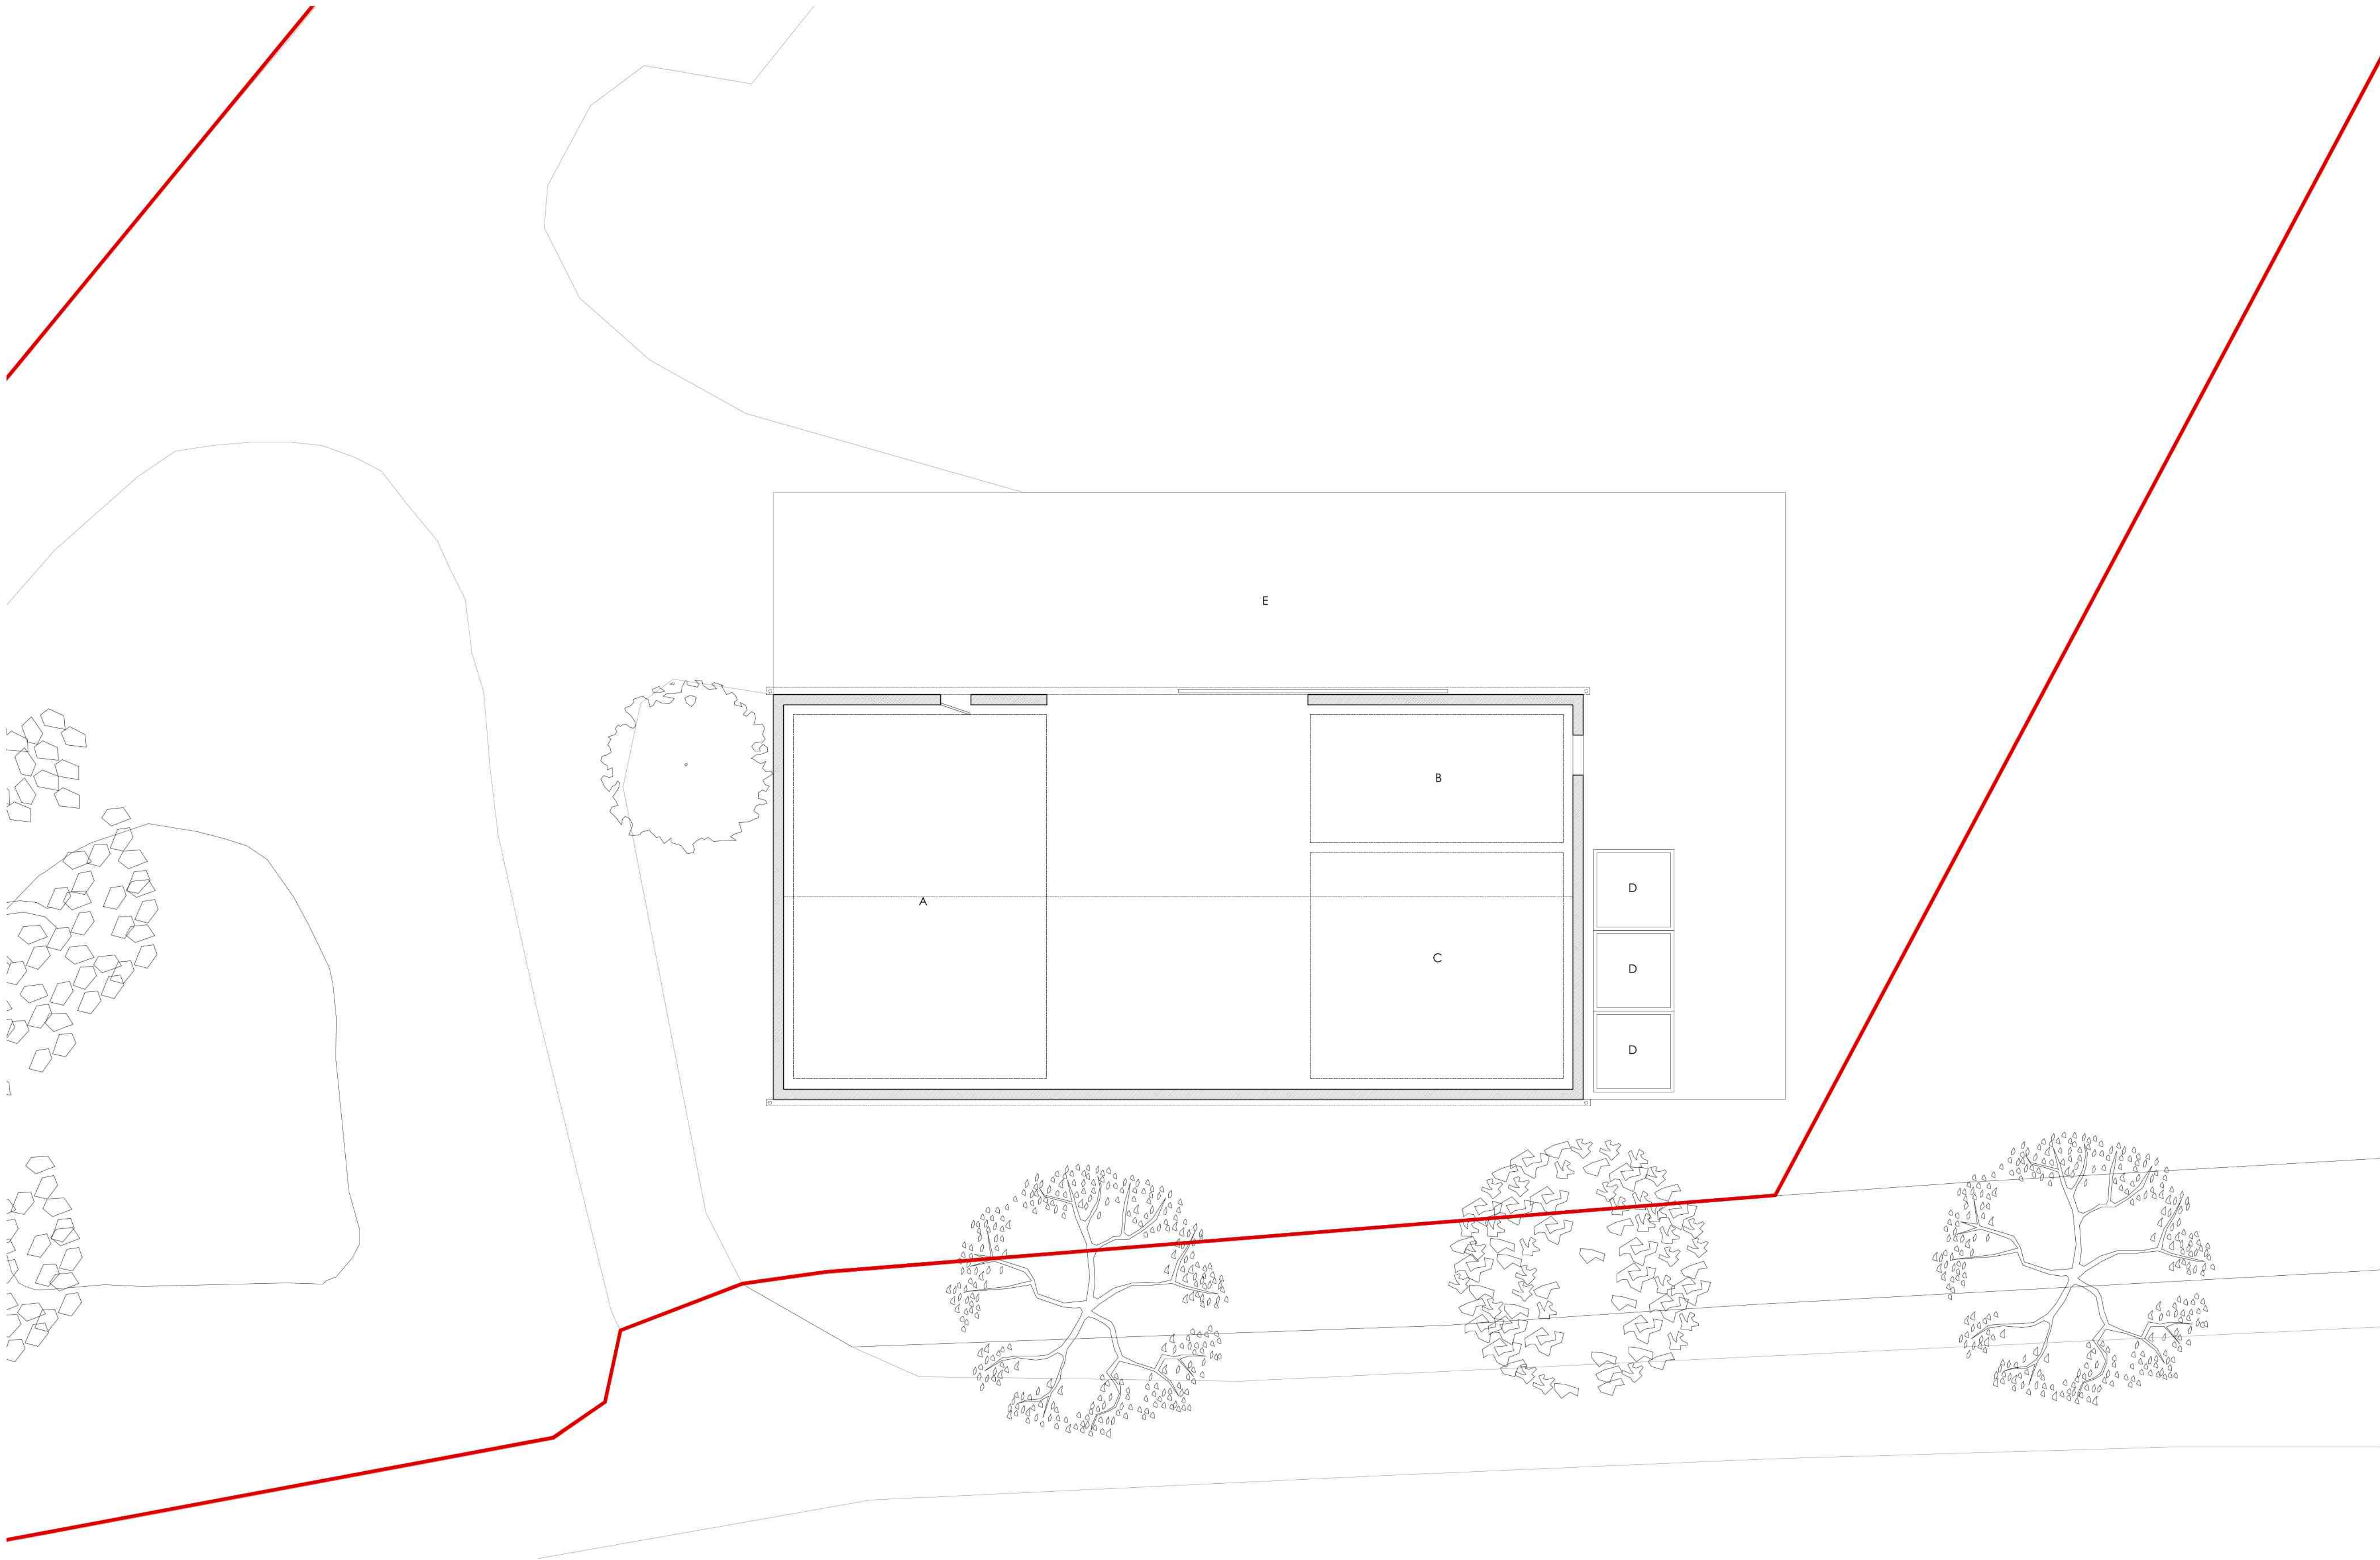

01 Proposed Ground Floor Plan
GA100

LEGEND

- A. EQUIPMENT
- B. LOG DRYING
- C. HAY / BEDDING
- D. COMPOSTING BUNKER
- E. CONCRETE SKIRT

Issued for Planning	31.05.2023	02
Issued for Information	17.05.2023	01
Issue - Amendment	Date	Rev

Project Wykes Barn, Wykes Ln, Donington,
Spalding, PE11 4SD

JONATHAN HENDRY ARCHITECTS LTD

10 Nickerson Way
Peacefields Business Park
Hotton-le-Clay
Lincolnshire
DN36 5HS

T. 01522 458100
W. www.jonathanhendryarchitects.com

Subject Proposed Plan

Scale 1:100 Date 17.05.2023

Original Size A1

Drawing No. GA_100 Revision 02

