


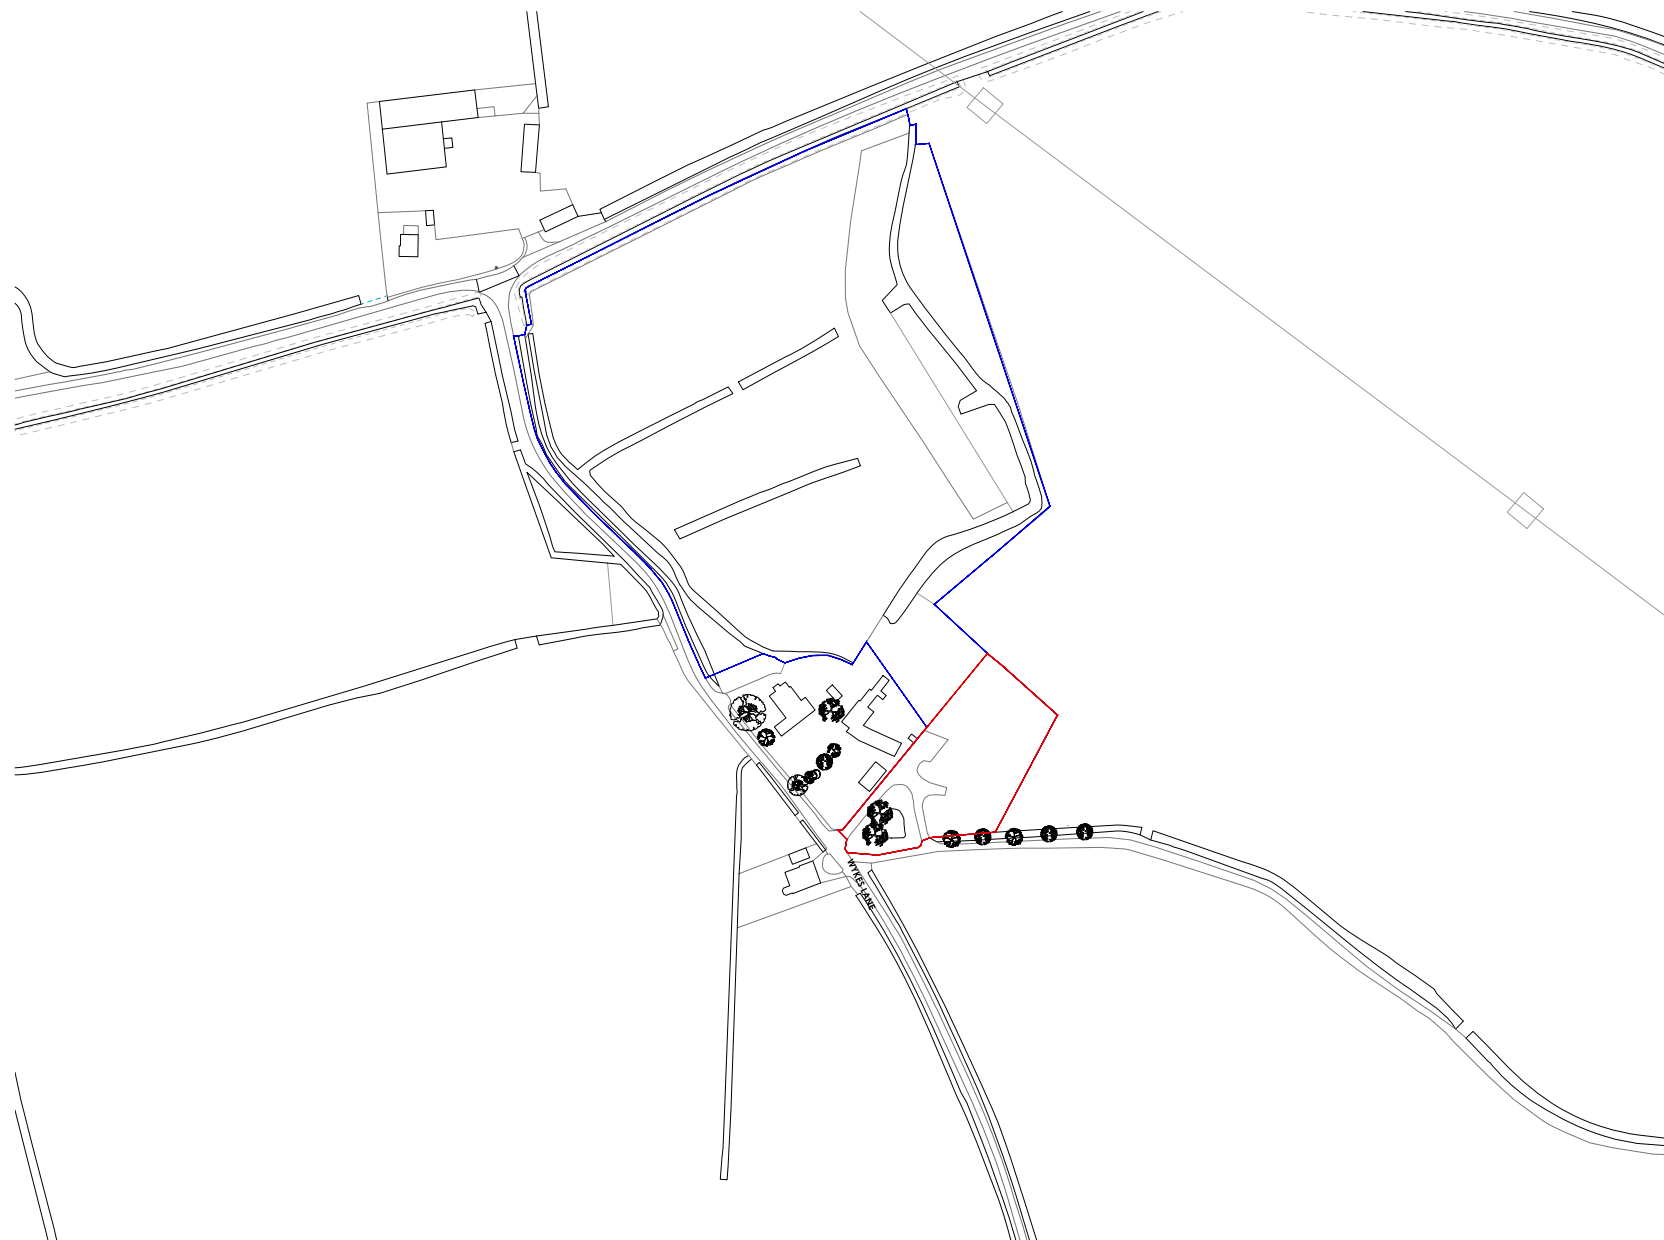

01 Existing Location Plan

Issued for Planning	30.05.2023	03
Issued for Planning	24.05.2023	02
Issued for Information	22.05.2023	01
Issue - Amendment	Date	Rev

Project Wykes Barn, Wykes Ln, Donington,
Spalding, PE11 4SD

JONATHAN HENDRY ARCHITECTS LTD
10 Hickerson Way
Heronfield Business Park
Horton in Clay
Lincolnshire
DN38 3JF

T: 01522 436100
W: www.jonathanhendryarchitects.com

Subject	Existing Site Plan		
Scale	1:1250	Date	22.05.2023
Original Size	A1		
Drawing No.	EX_000	Revision	03

