





AREA NOT SURVEYED

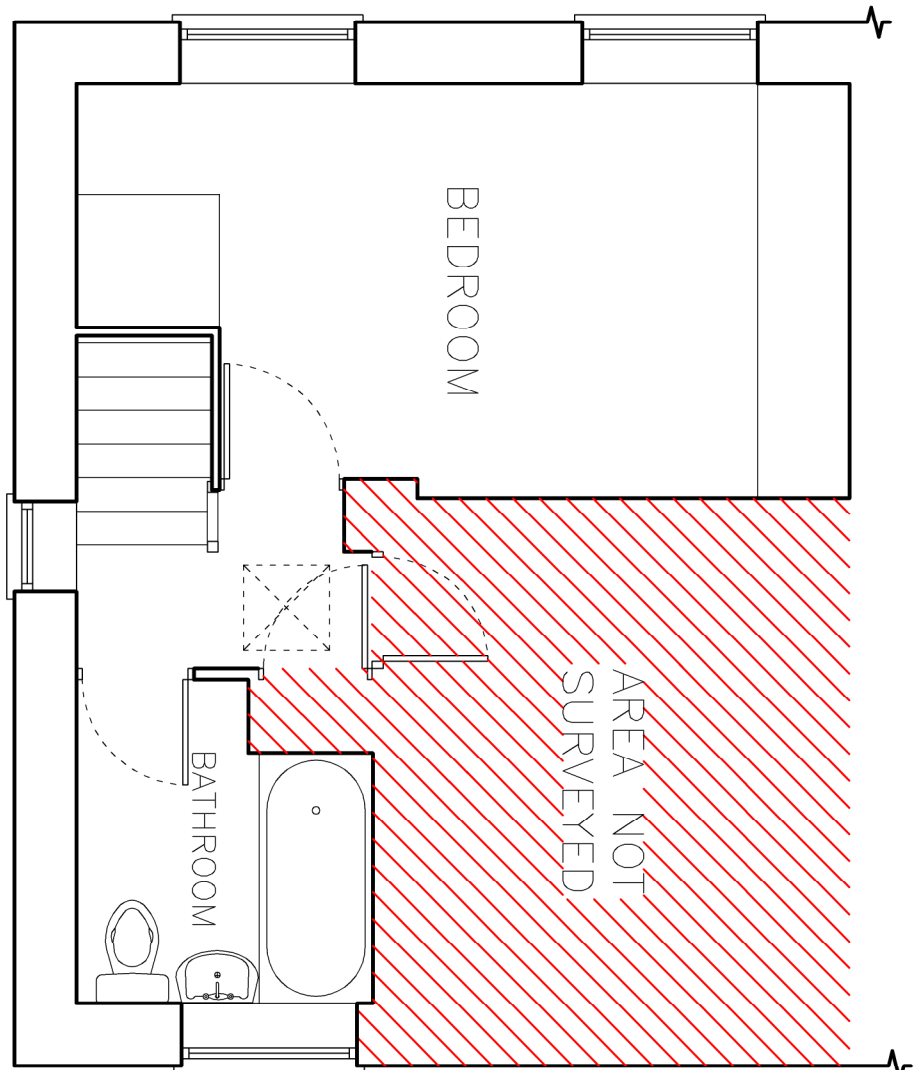


FIRST FLOOR PLAN
SCALE 1:50
0 0.5 1 1.5 2.5 m




GROUND FLOOR PLAN
SCALE 1:50
0 0.5 1 1.5 2.5 m

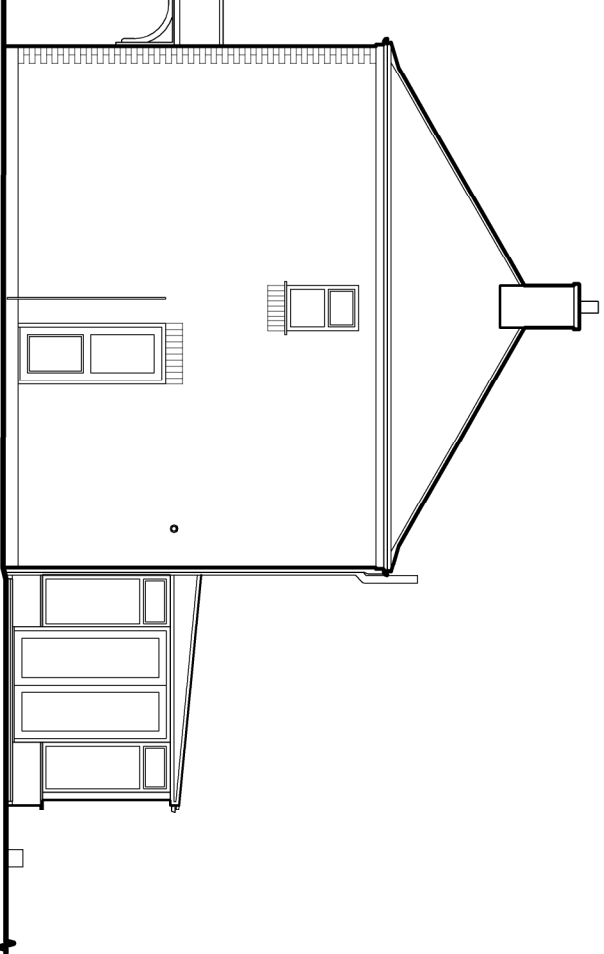


WEST ELEVATION
SCALE 1:100
0 1 2 3 4 5 m

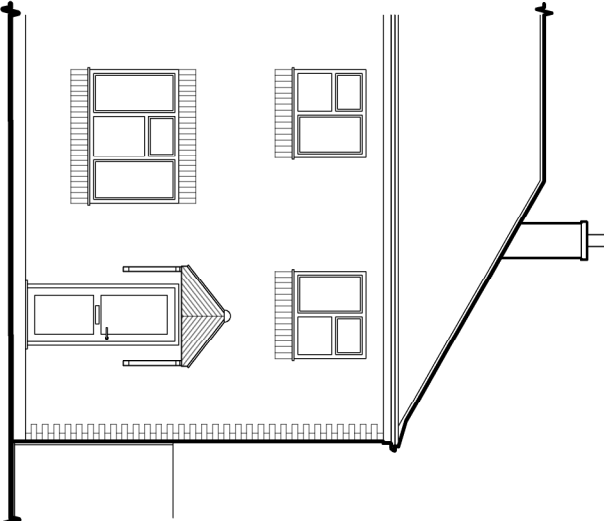


NORTH ELEVATION
SCALE 1:100
0 1 2 3 4 5 m

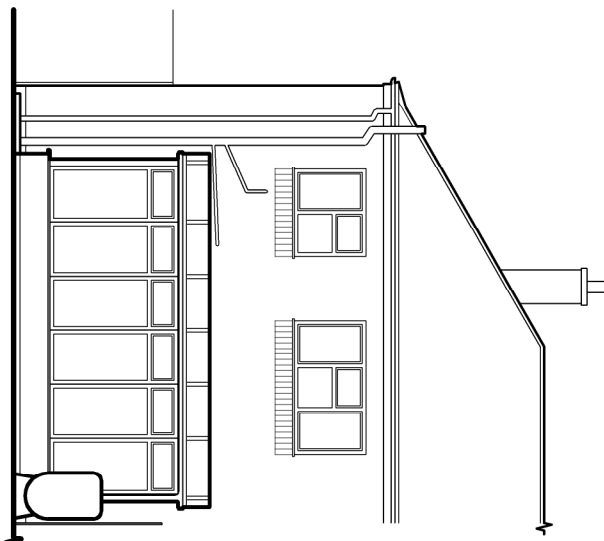


SOUTH ELEVATION
SCALE 1:100
0 1 2 3 4 5 m

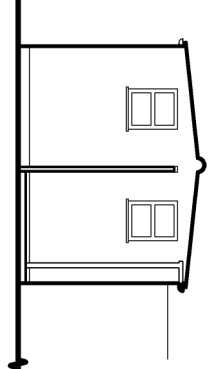

OUTBUILDING
SOUTH ELEVATION
SCALE 1:100
0 1 2 3 4 5 m

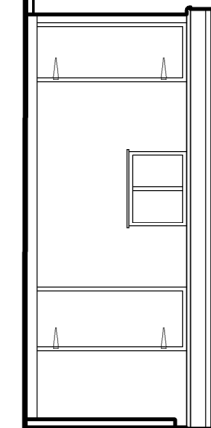

OUTBUILDING
EAST ELEVATION
SCALE 1:100
0 1 2 3 4 5 m

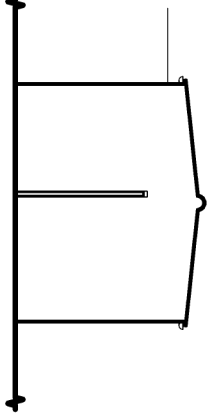

OUTBUILDING
NORTH ELEVATION
SCALE 1:100
0 1 2 3 4 5 m

BLOCK PLAN
SCALE 1:500
0 2.5 5 10 15 25 m



© Design Copyright Reserved. This drawing and design is the property of Neil Dowman Architecture Ltd. Written consent must be obtained from Neil Dowman Architecture Ltd before any part of this drawing is reproduced in any form or by any means. All rights reserved. No part of this drawing may be reproduced without the written consent of Neil Dowman Architecture Ltd. This drawing is the property of Neil Dowman Architecture Ltd and is not to be used for any other purpose without the written consent of Neil Dowman Architecture Ltd.

REVISION: A DESCRIPTION: Black corner bricks shown
MADE BY: HH DATE: April 2021

CLIENT: Mr & Mrs M. Granby

PROJECT: Proposed Extension to form Kitchen, Dining, Living Space, Wet Room.

TITLE: Bedroom & Ensuite etc. at Glead Avenue, Donnington PE11 4UF

SCALE: Existing Plans & Elevations


SCALE: Scale as Indicated (A1) REVISION LETTER: A

DRAWN: HH DRAWING NO: B3623-1001

CHECKED: ORIGINAL SIZE: A1

DATE: March 2021

Architectural Consultants

 

BOSTON 12-14 Main Ridge West, Boston PE21 6DU **T:** 01203 357 272 **E:** boston@neildowman-architecture.co.uk
STAFFORD 14 Barn Hill, Stafford PE3 2AE **T:** 01783 758 522 **E:** stafford@neildowman-architecture.co.uk
ALFORD 24-26 Church Street, Alford LE13 3EP **T:** 01507 683 863 **E:** alford@neildowman-architecture.co.uk
HOLN 25-27 Church Street, Holn LE13 3EP **T:** 01507 683 863 **E:** holn@neildowman-architecture.co.uk
LOUTH 62 Northgate, Louth LN10 1Y **T:** 01507 601 155 **E:** louth@neildowman-architecture.co.uk
SKEGNESS (Skegness Office) **T:** 01754 880 080 **E:** skegness@neildowman-architecture.co.uk
By appointment only
www.neildowman-architecture.co.uk



Neil Dowman Architecture

Planning | Design | Project Management