


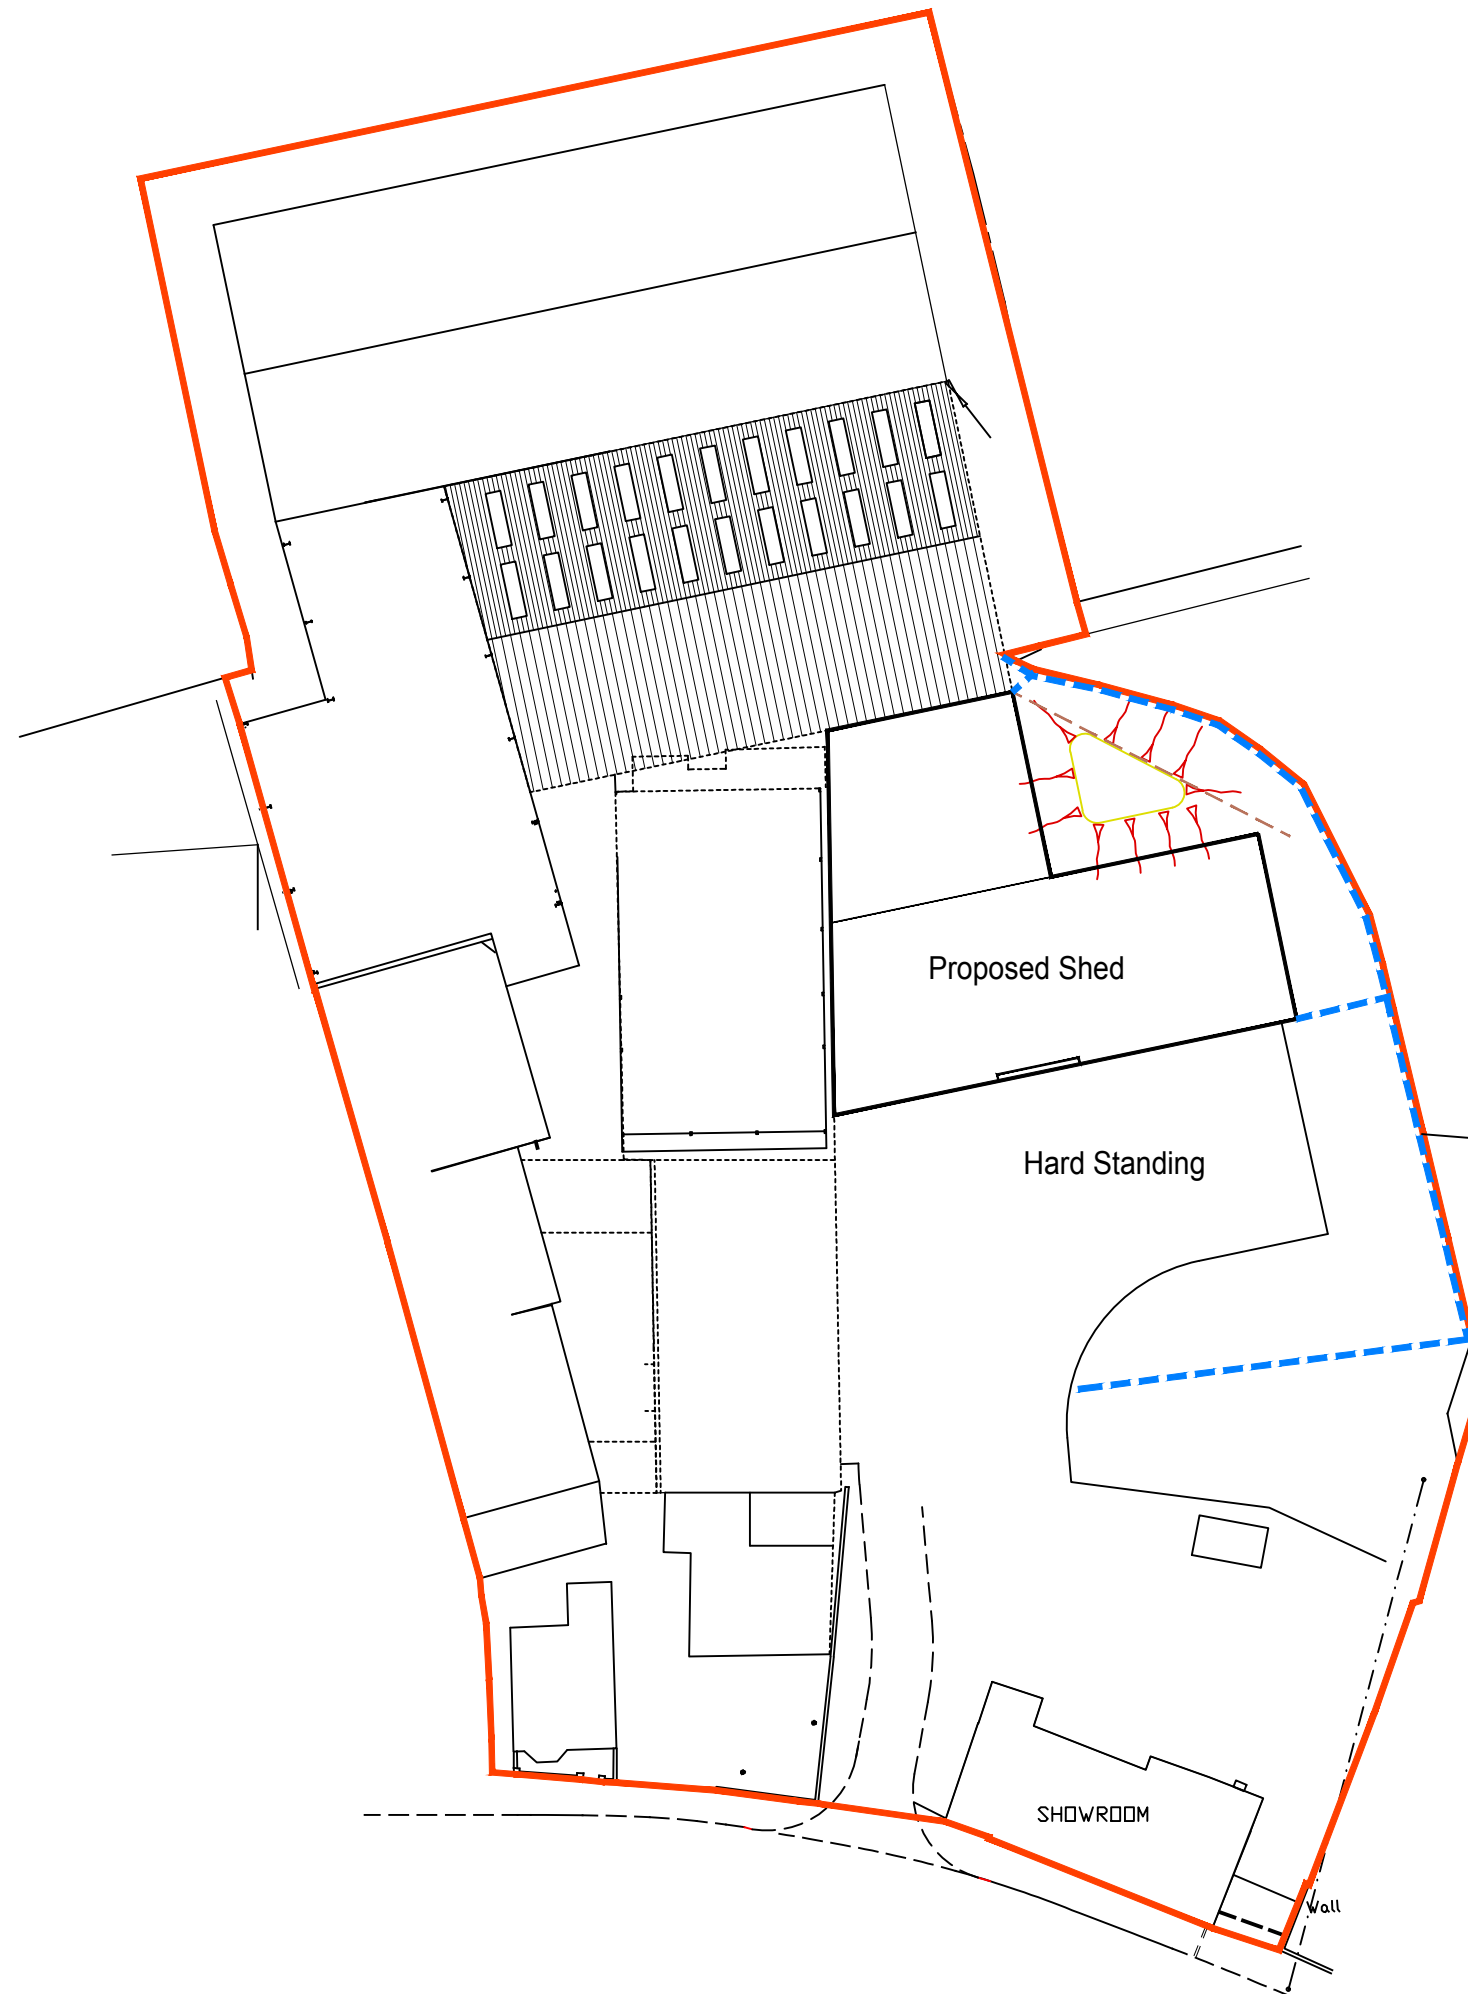

--- Indicates line of
new drainage soak
away run.


Perforated pipe in
gravel filled trench .

THIS DRAWING IS FOR THE
PURPOSE OF OBTAINING
PLANNING PERMISSION ONLY

CDM NOTE:

The design has been undertaken as far as possible to avoid risks to health and safety or to reduce and control the effects of any unavoidable risks.

Any relevant information identifying risks which are not able to be eliminated will be included within the project Health and Safety file.

 

Rev.	By	Notes	Date
------	----	-------	------

rdc
Robert Doughty
Consultancy

32 High Street, Helpringham
Sleaford, Lincolnshire NG34 0RA
Tel: 01529 421646
Fax: 01529 421358
Email: admin@rdc-landplan.co.uk
Web: www.rdc-landplan.co.uk

Client:
George Barnsdale & Sons Ltd

Project:
Soak away, High Street, Donington

Drawing title:
Site Plan

Drawing No. 641-9-SP01- R	Rev.	Drawn NMC
------------------------------	------	--------------

Scale 1:500 @A3	Date 20/05/19	Checked JS
--------------------	------------------	---------------

All measurements should be checked against on site conditions and any discrepancies should be brought to the attention of the Robert Doughty Consultancy.