

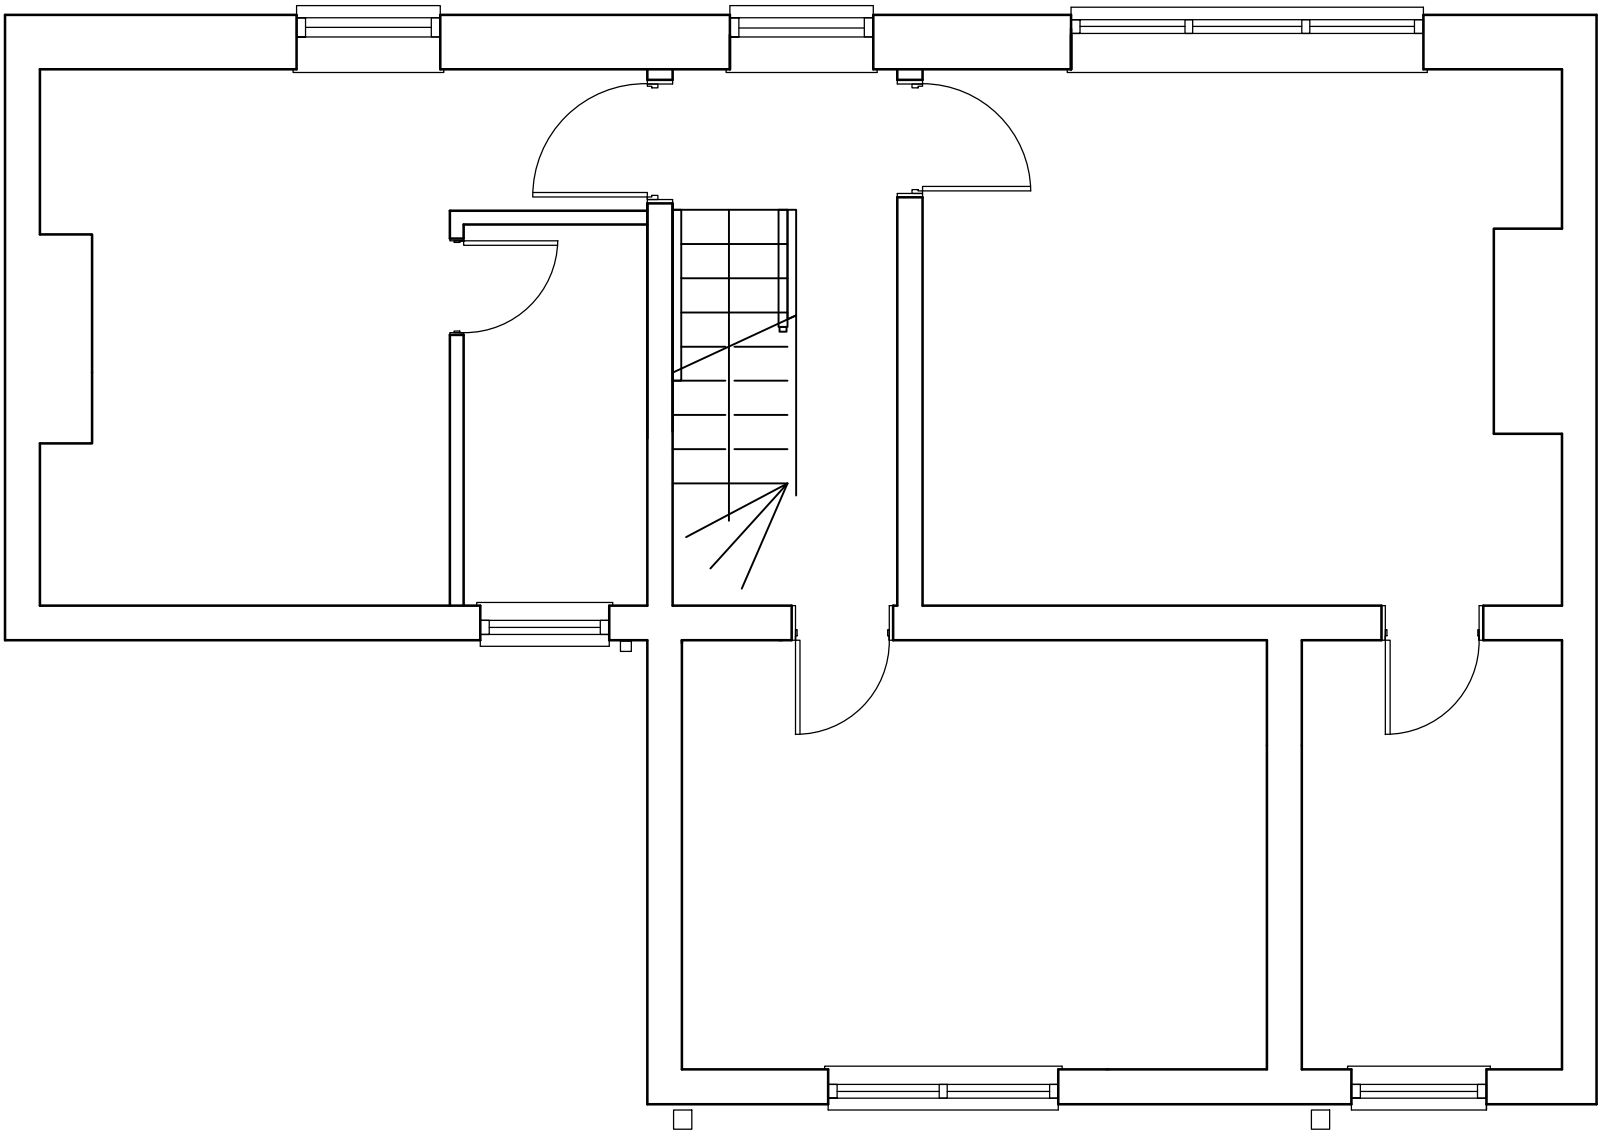


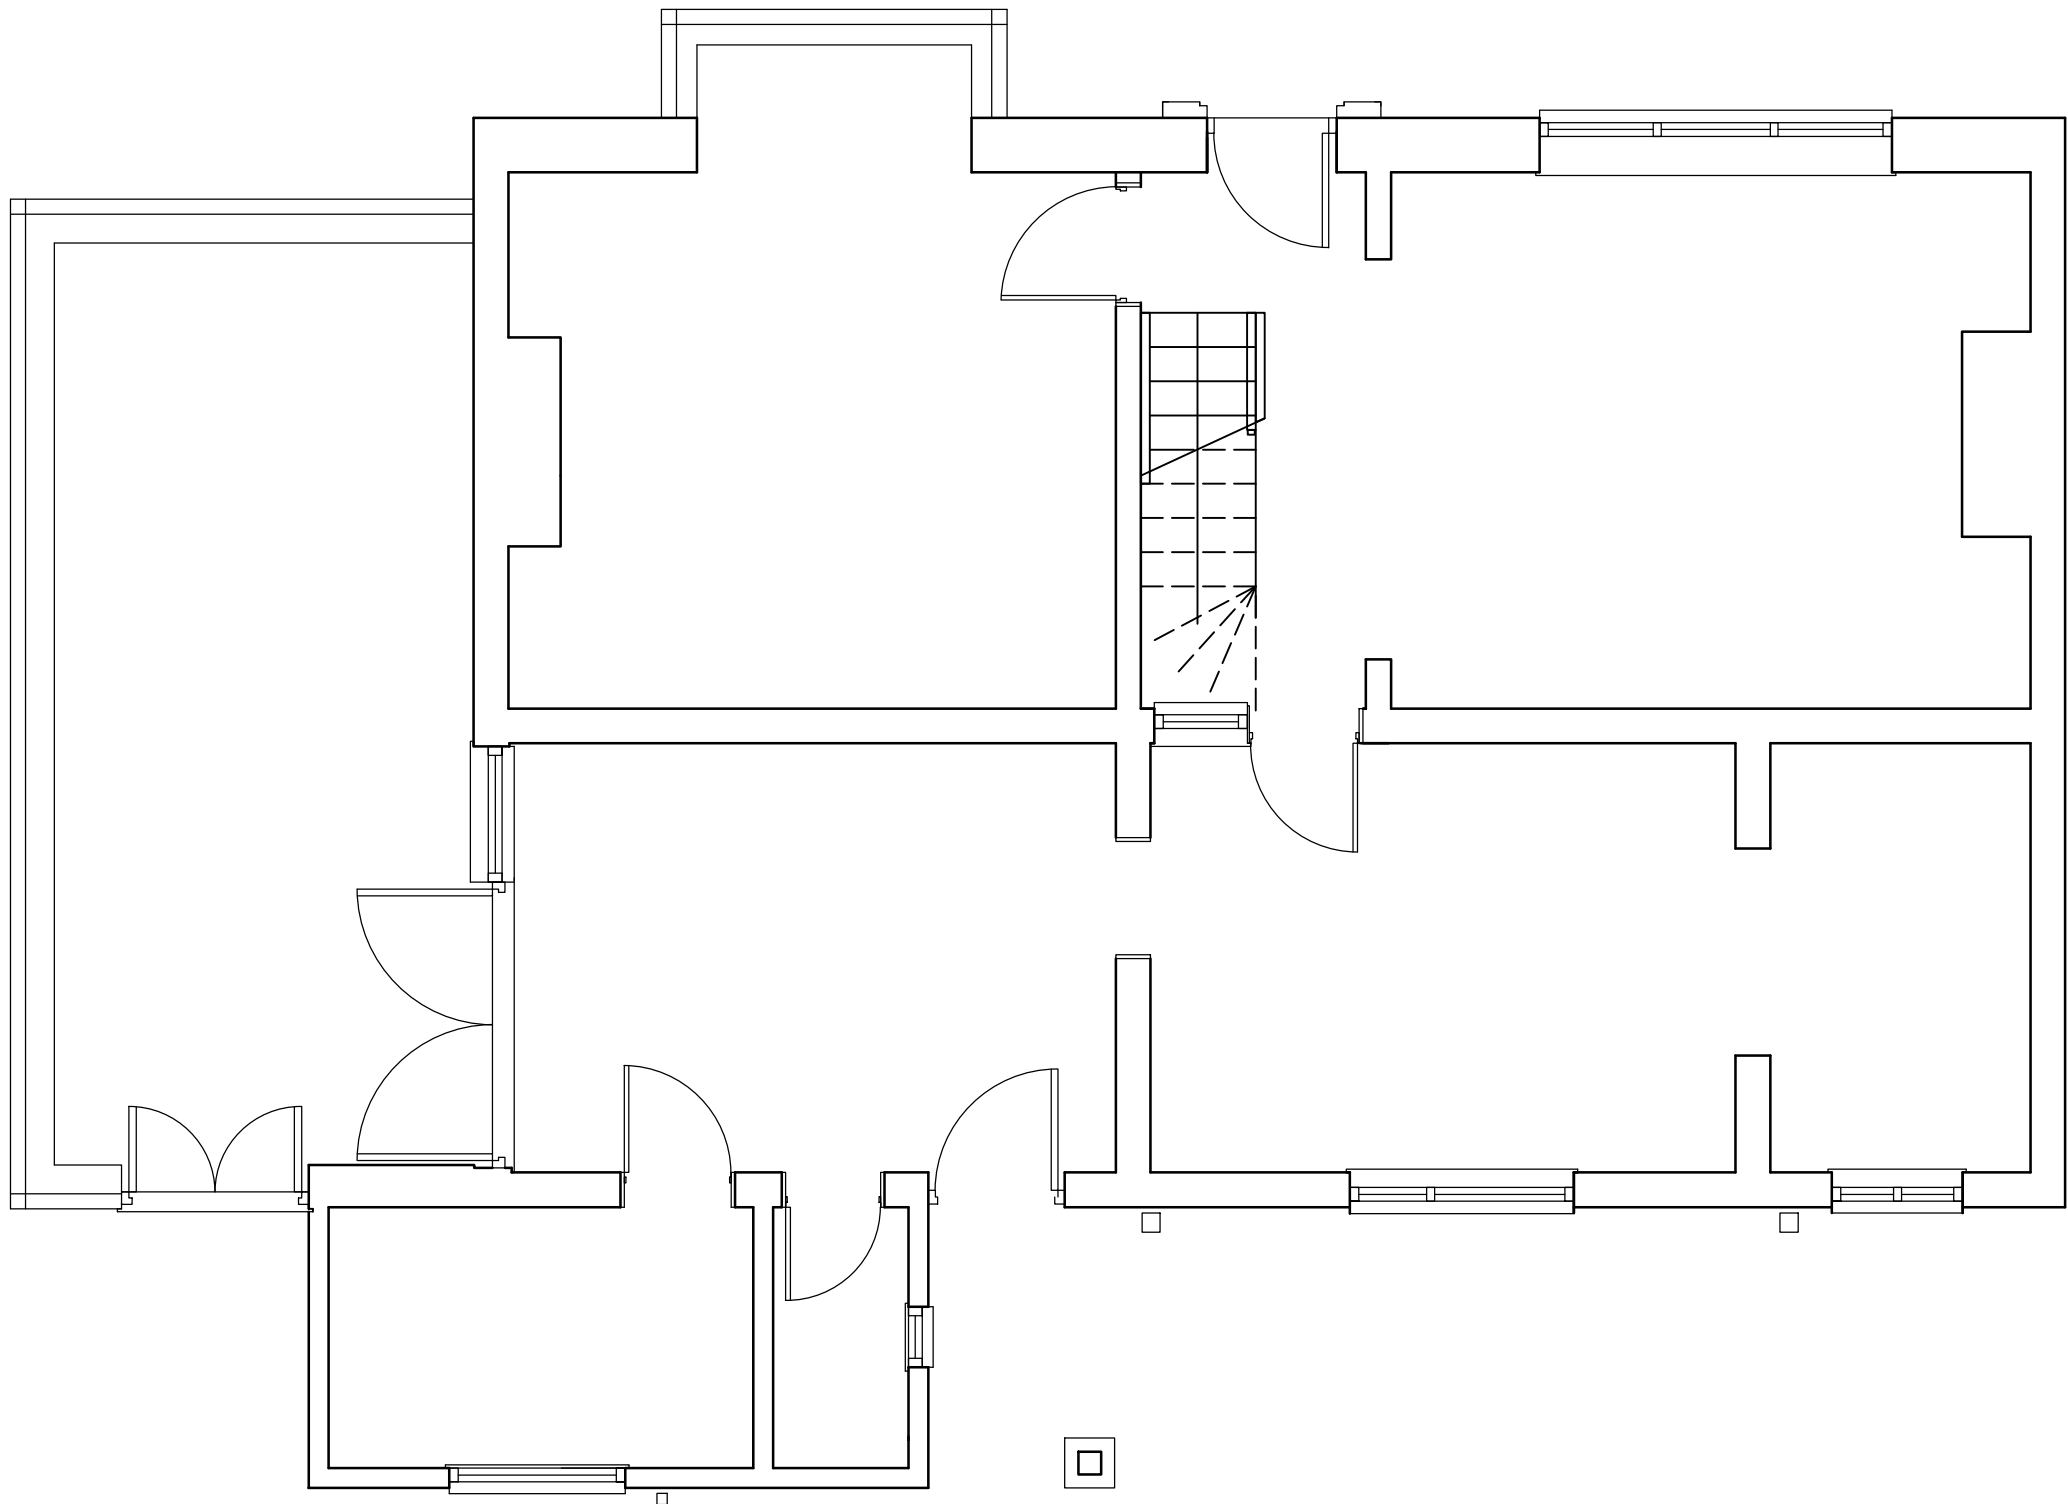

EXISTING FIRST FLOR PLAN

SCALE 1:50

1:50 0 0.5 1 1.5 2.5 m

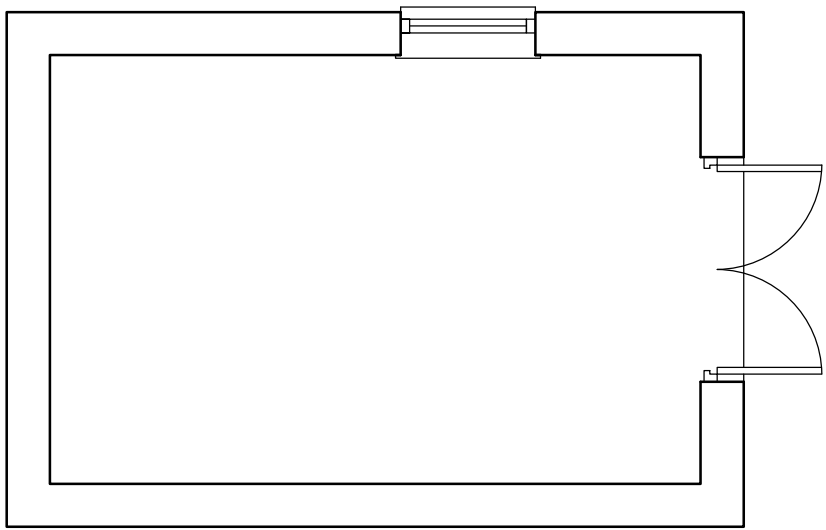

EXISTING GROUND FLOOR PLAN

SCALE 1:50


1:50 0 0.5 1 1.5 2.5 m



EXISTING FRONT ELEVATION

SCALE 1:100

1:100 0 1 2 3 4 5 m

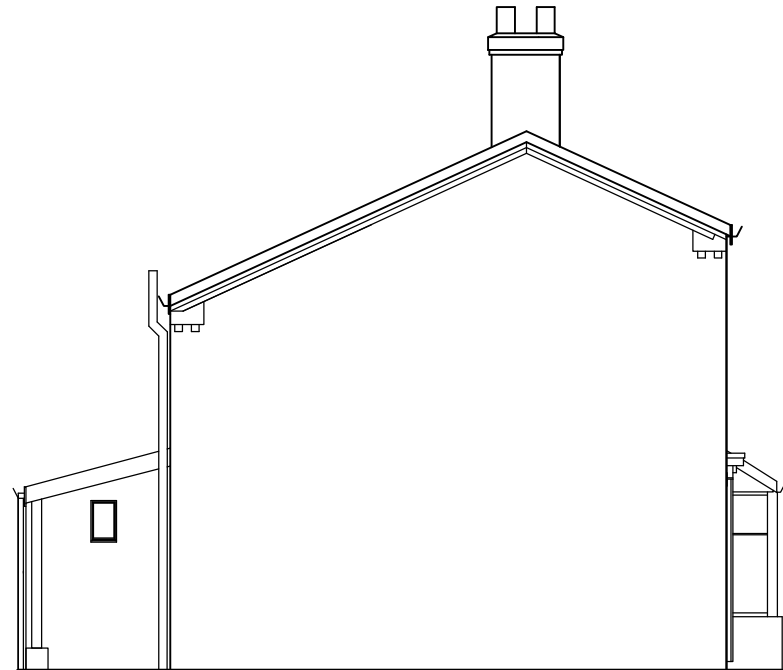


EXISTING SIDE(1) ELEVATION

SCALE 1:100



EXISTING REAR ELEVATION

SCALE 1:100

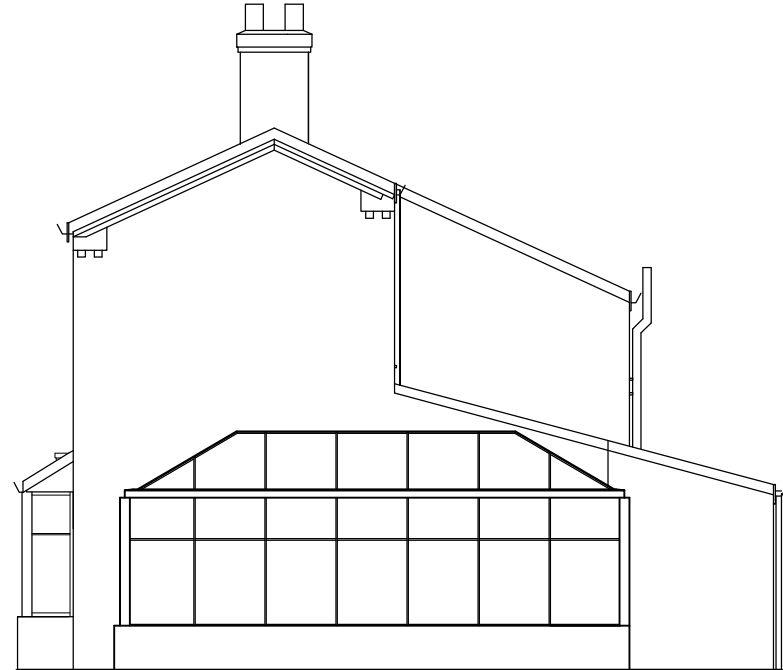

EXISTING SIDE(2) ELEVATION

SCALE 1:100

CLIENT: Mr & Mrs Dormer

PROJECT: Proposed extension & alterations at:-

80 Station Street, Donington, Lincolnshire PE11 4UJ

TITLE: Floor Plans and Elevations - As Existing

SCALE: 1:50 @ A1

REVISION LETTER: -

DRAWN: EW

DRAWING NO: B/3859-1



ORIGINAL SIZE: A1

CHECKED:

DATE: DEC 23

Architectural Consultants



BOSTON 12-14 Main Ridge West, Boston PE21 6QQ t: (01205) 357 272 e: boston@neildowdman-architecture.co.uk
STAMFORD 14 Barn Hill, Stamford PE9 2AE t: (01780) 758 522 e: stamford@neildowdman-architecture.co.uk
ALFORD 4-5 Church Street, Alford LN13 9EP t: (01507) 463 983 e: alford@neildowdman-architecture.co.uk
HORNCASTLE 28 St Lawrence Street, Horncastle LN9 5DN t: (01507) 522 899 e: horncastle@neildowdman-architecture.co.uk
LOUTH 62 Northgate, Louth LN11 0LY t: (01507) 601 155 e: louth@neildowdman-architecture.co.uk
SKEGNESS (Satellite Office) t: (01754) 880 080 e: skegness@neildowdman-architecture.co.uk
*By appointment only

www.neildowdman-architecture.co.uk