

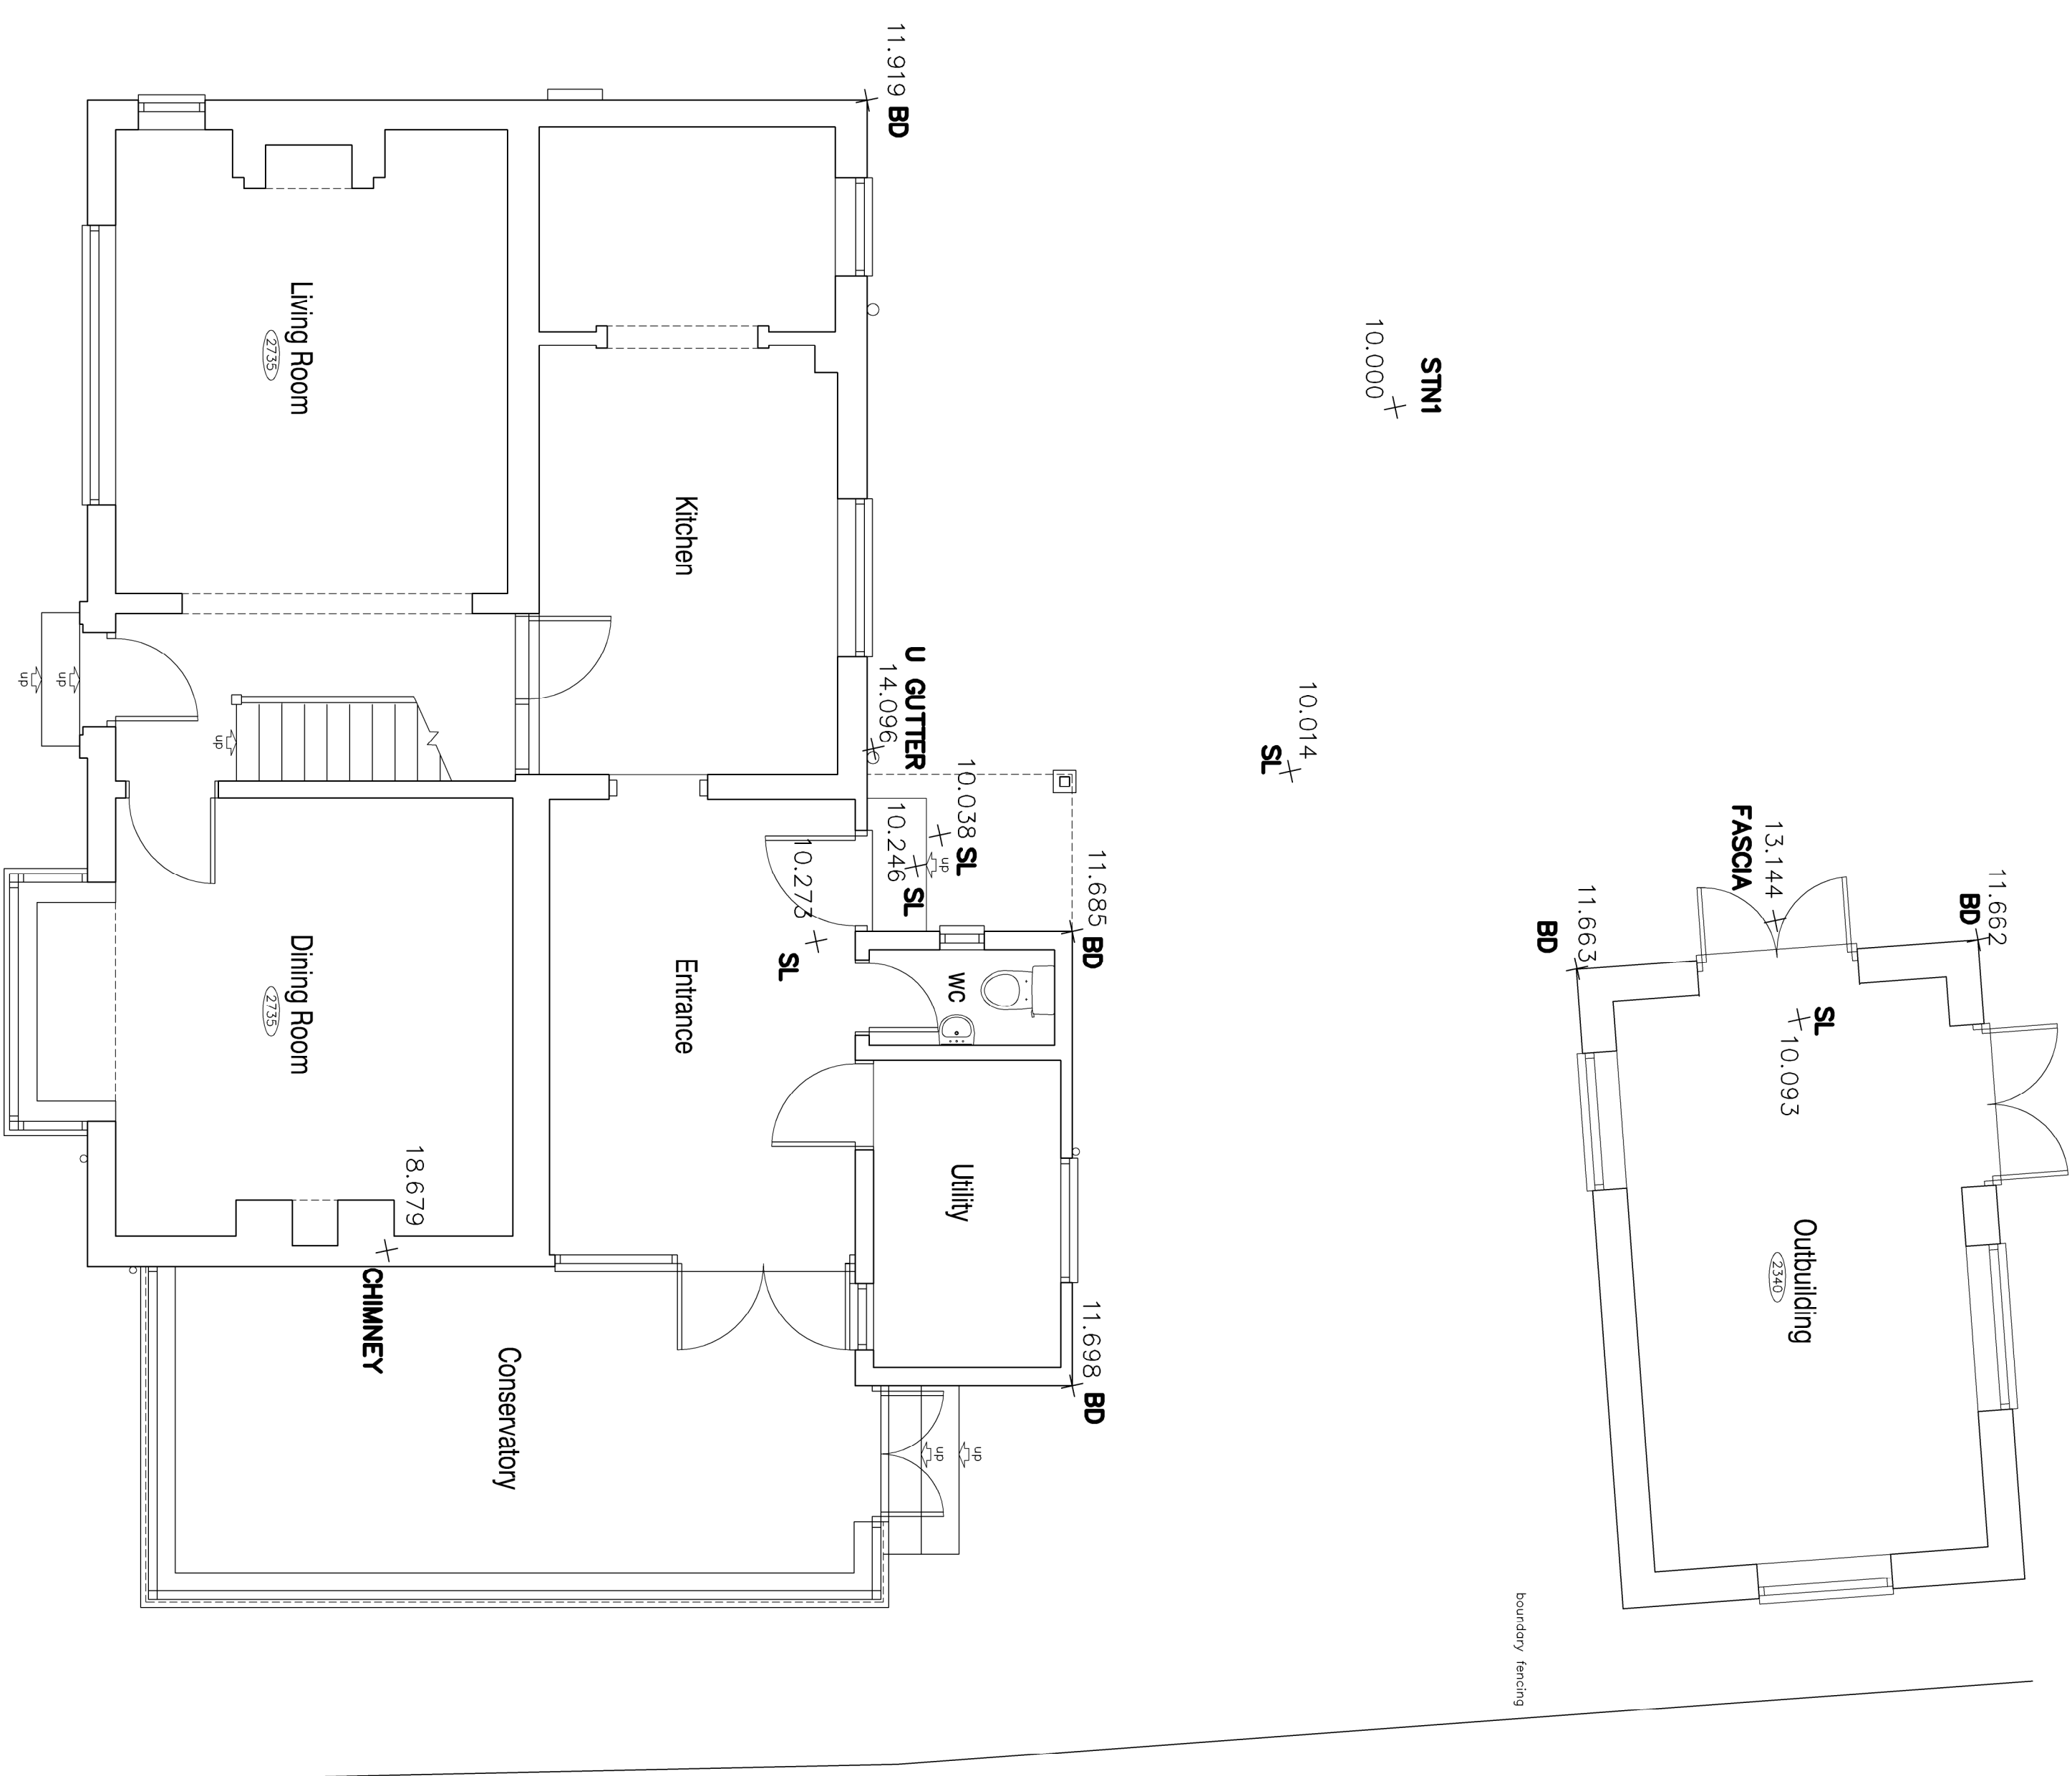


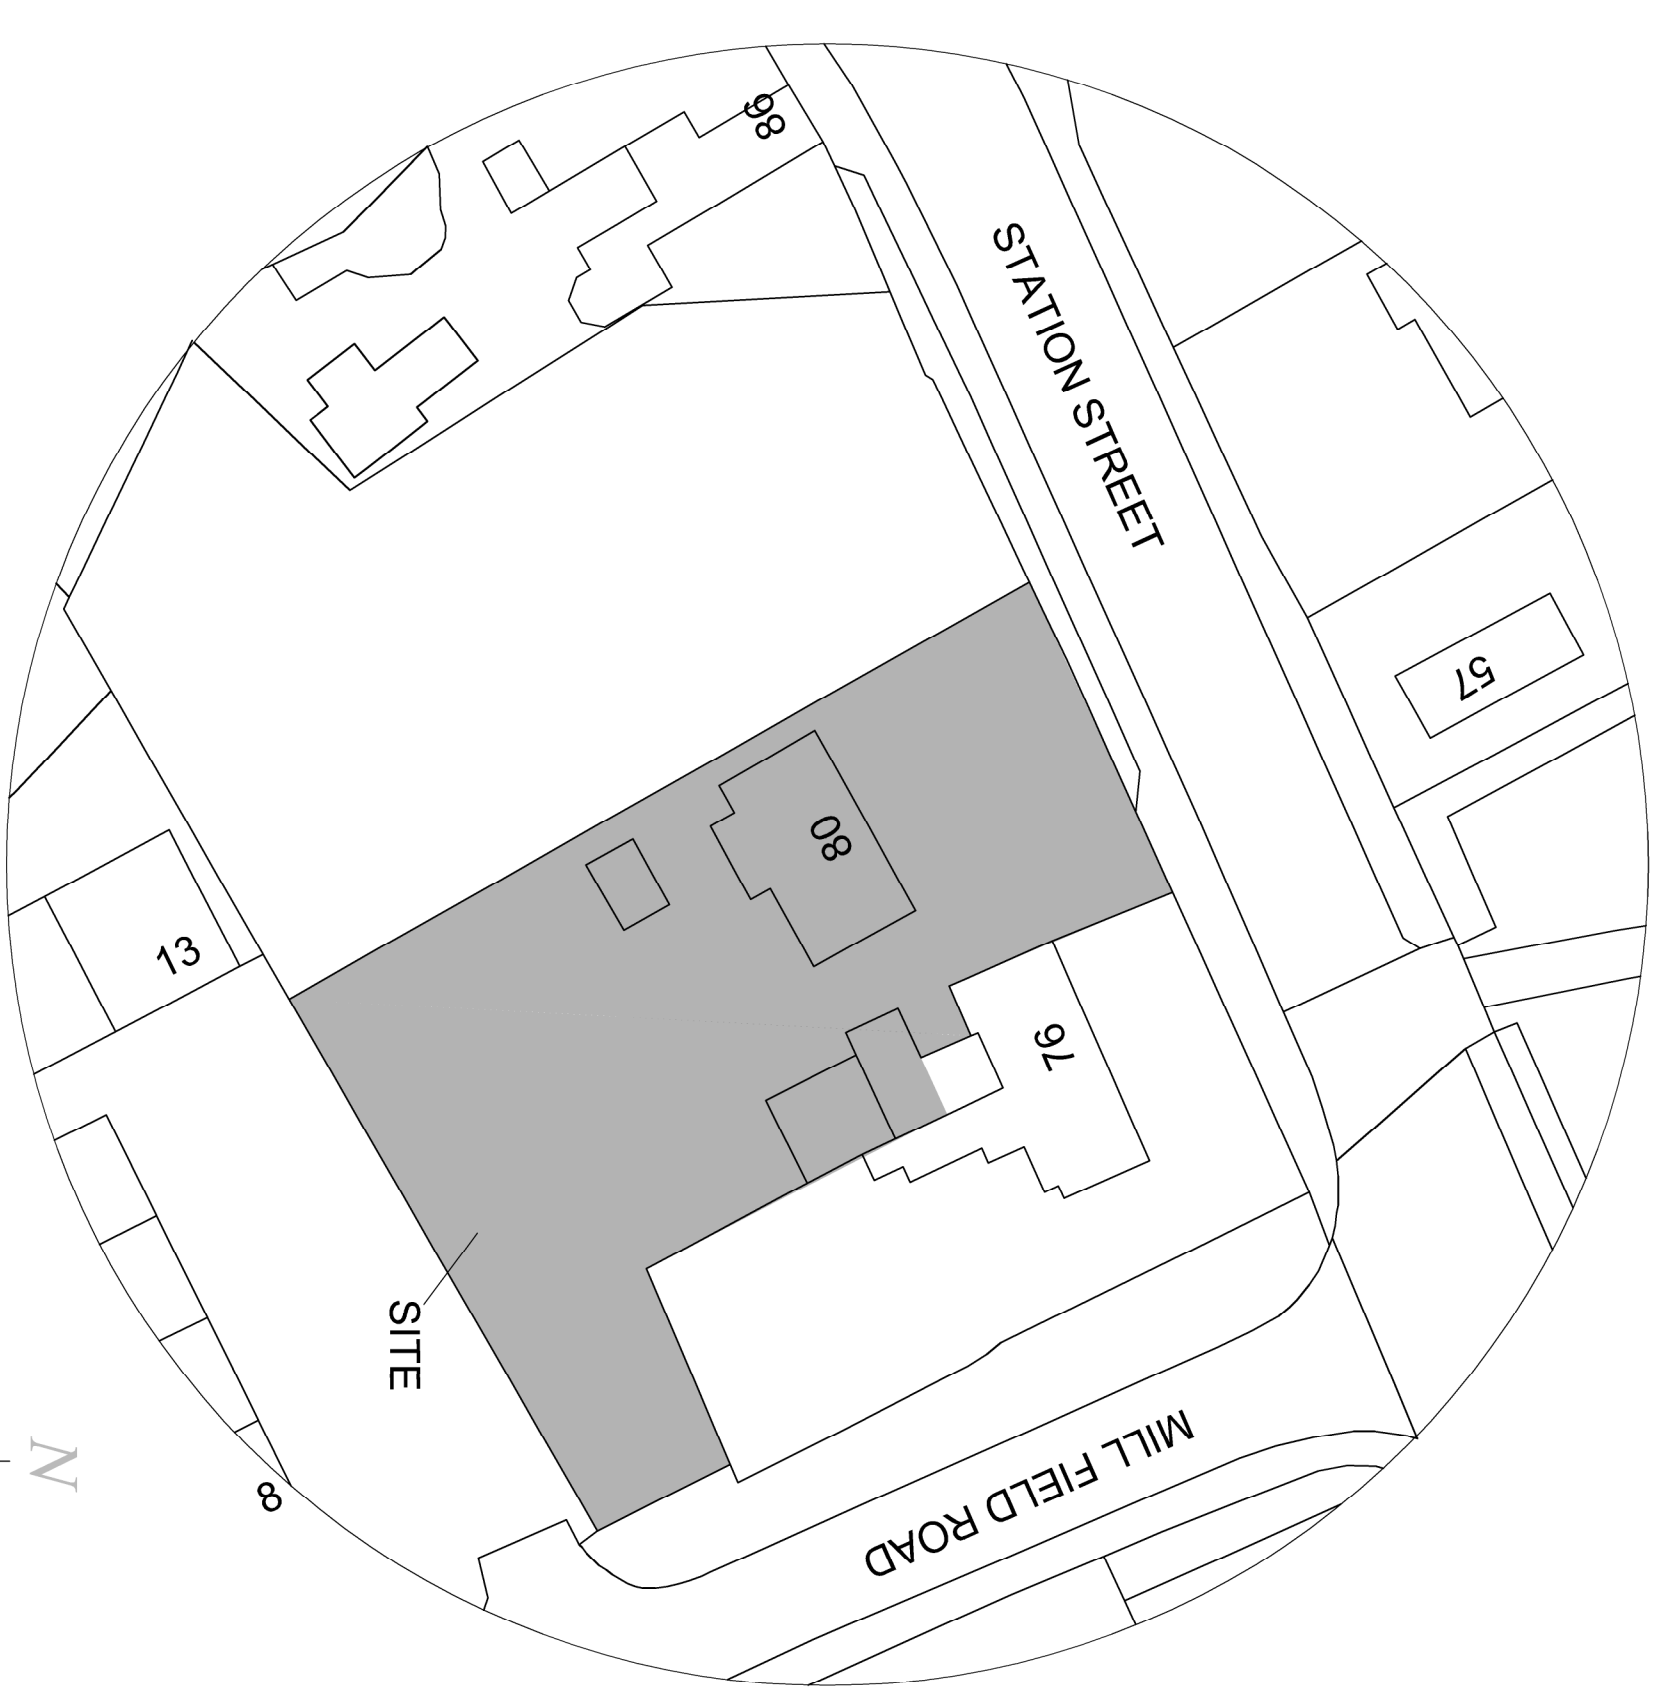

GROUND FLOOR PLAN
SCALE 1:50

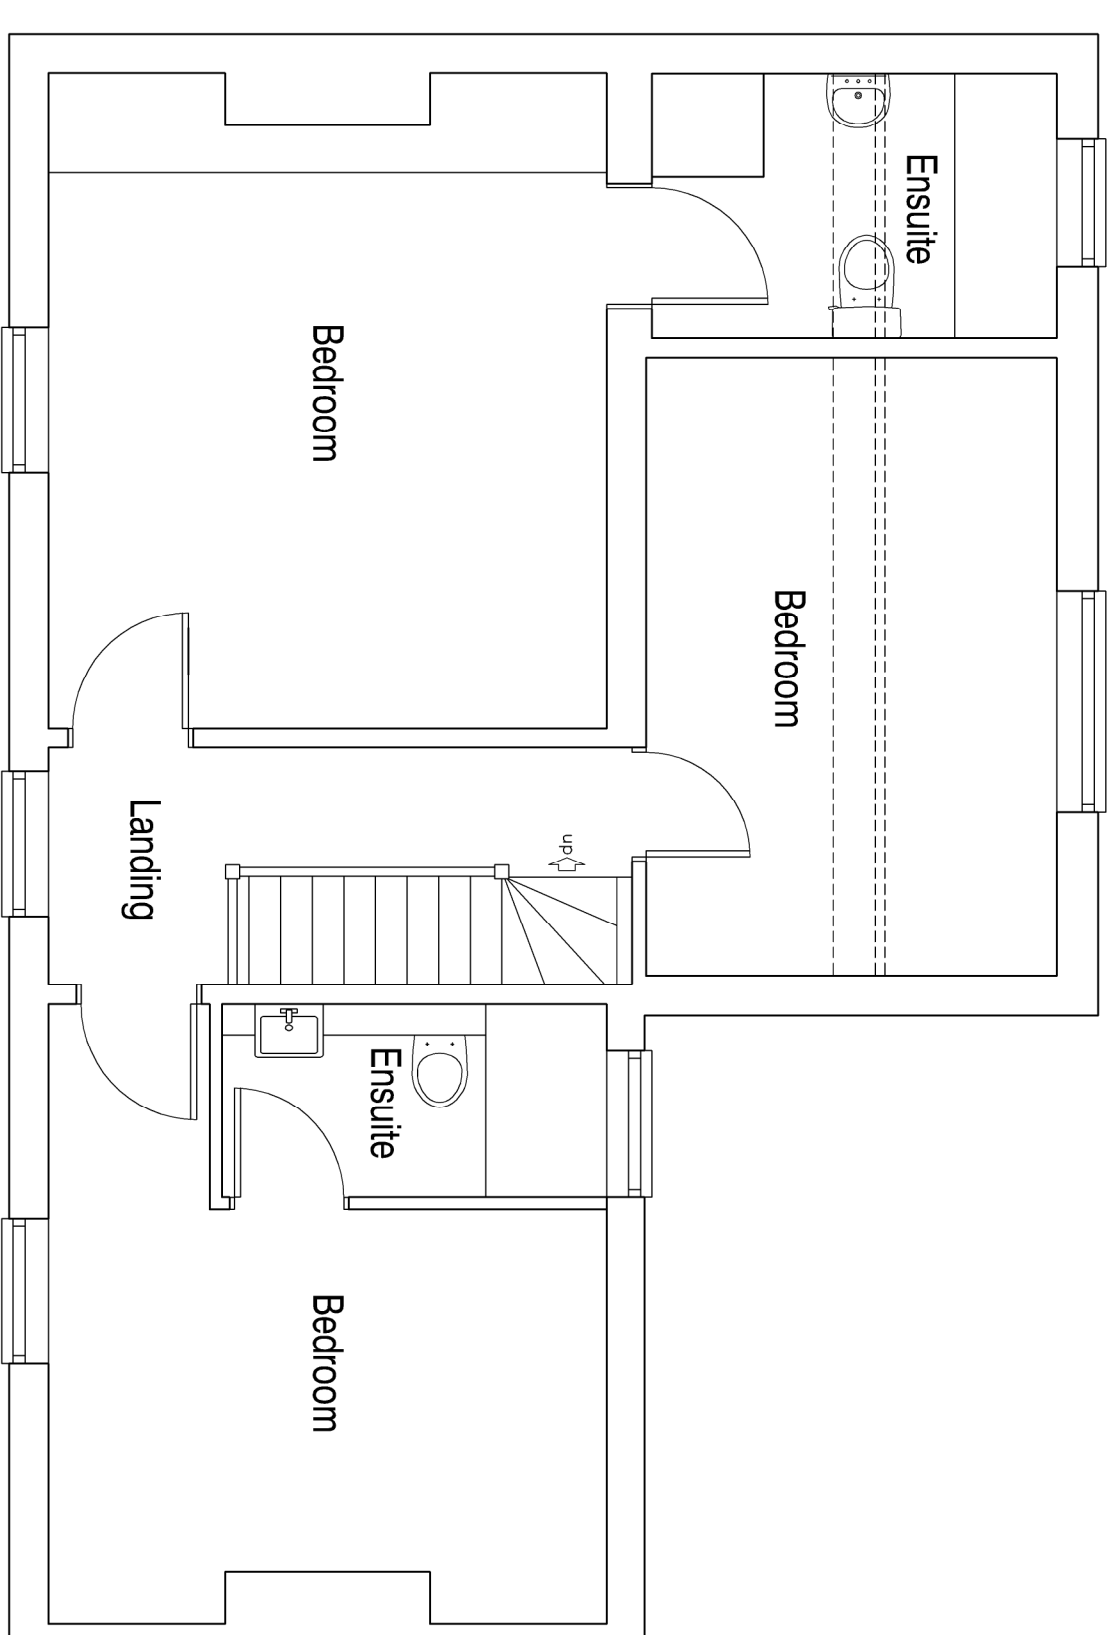


FIRST FLOOR PLAN
SCALE 1:50

BLOCK/ ROOF PLAN

SCALE 1:500


(c) Crown Copyright and Database Rights 2023 OS 100060020

 

1:500

CUSTOMER:	Mr. & Mrs. Demmer
PROJECT:	Alterations & extensions
TITLE:	80 Station Street Donnington Lincolnshire PE11 4LU
SCALE:	Plans as existing
DRAWN:	NH
REVISION LETTER:	
DRAWING NO.:	B/3359 - 1002
ORIGINAL SIZE:	A1
DATE:	February 2024

Architectural Consultants

 

BOSON 14 Main Ridge West, Boston PE2 6JZ (0)203 357 727 boson-architectural-architecture.co.uk
STAMPFORD 14 Barn Hill, Stamford PE9 2AE (0)1753 622 022 stamford-architectural-architecture.co.uk
ALCOTON 45 Church Street, Aluton NN1 0EF (0)1507 453 666 alutonarchitectural-architecture.co.uk
HORNCASTLE 28.5, Lawrence Street, Horncastle NN5 5DN (0)1507 532 999 horncastlearchitectural-architecture.co.uk
LOUTH 62 Northgate, Louth LN10 1L (0)1507 601 155 louth-architectural-architecture.co.uk
SKEGNESS Islewite Office (0)1754 080 090 skagnessarchitectural-architecture.co.uk
By appointment only