




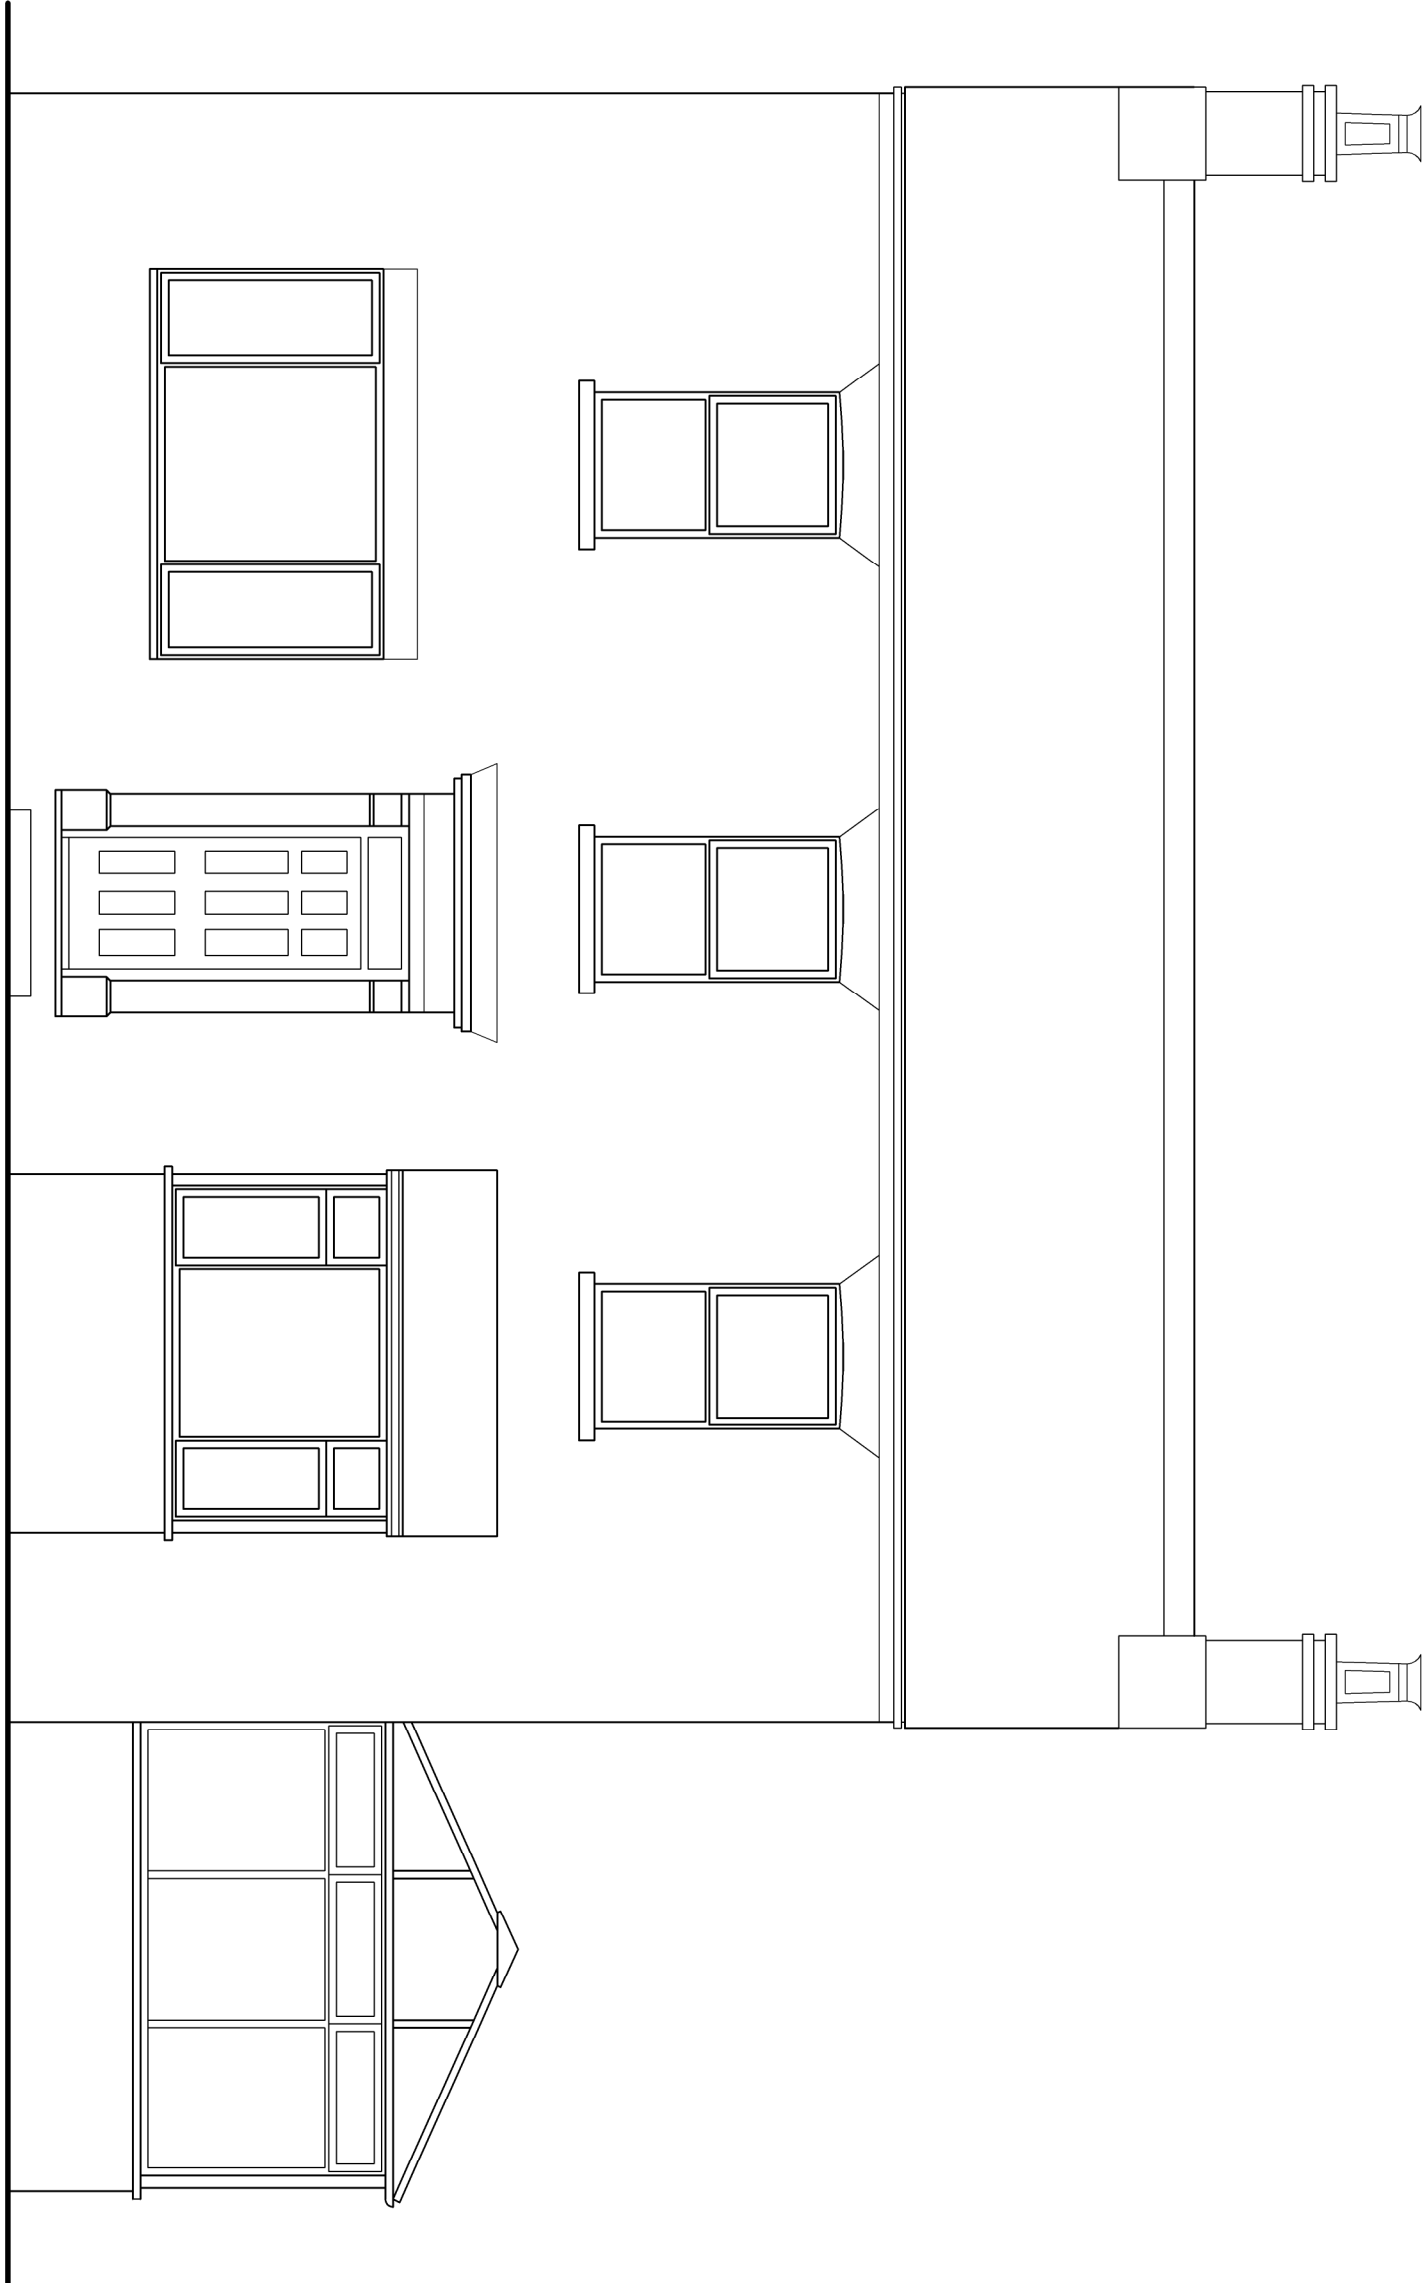


NORTH ELEVATION
SCALE 1:50

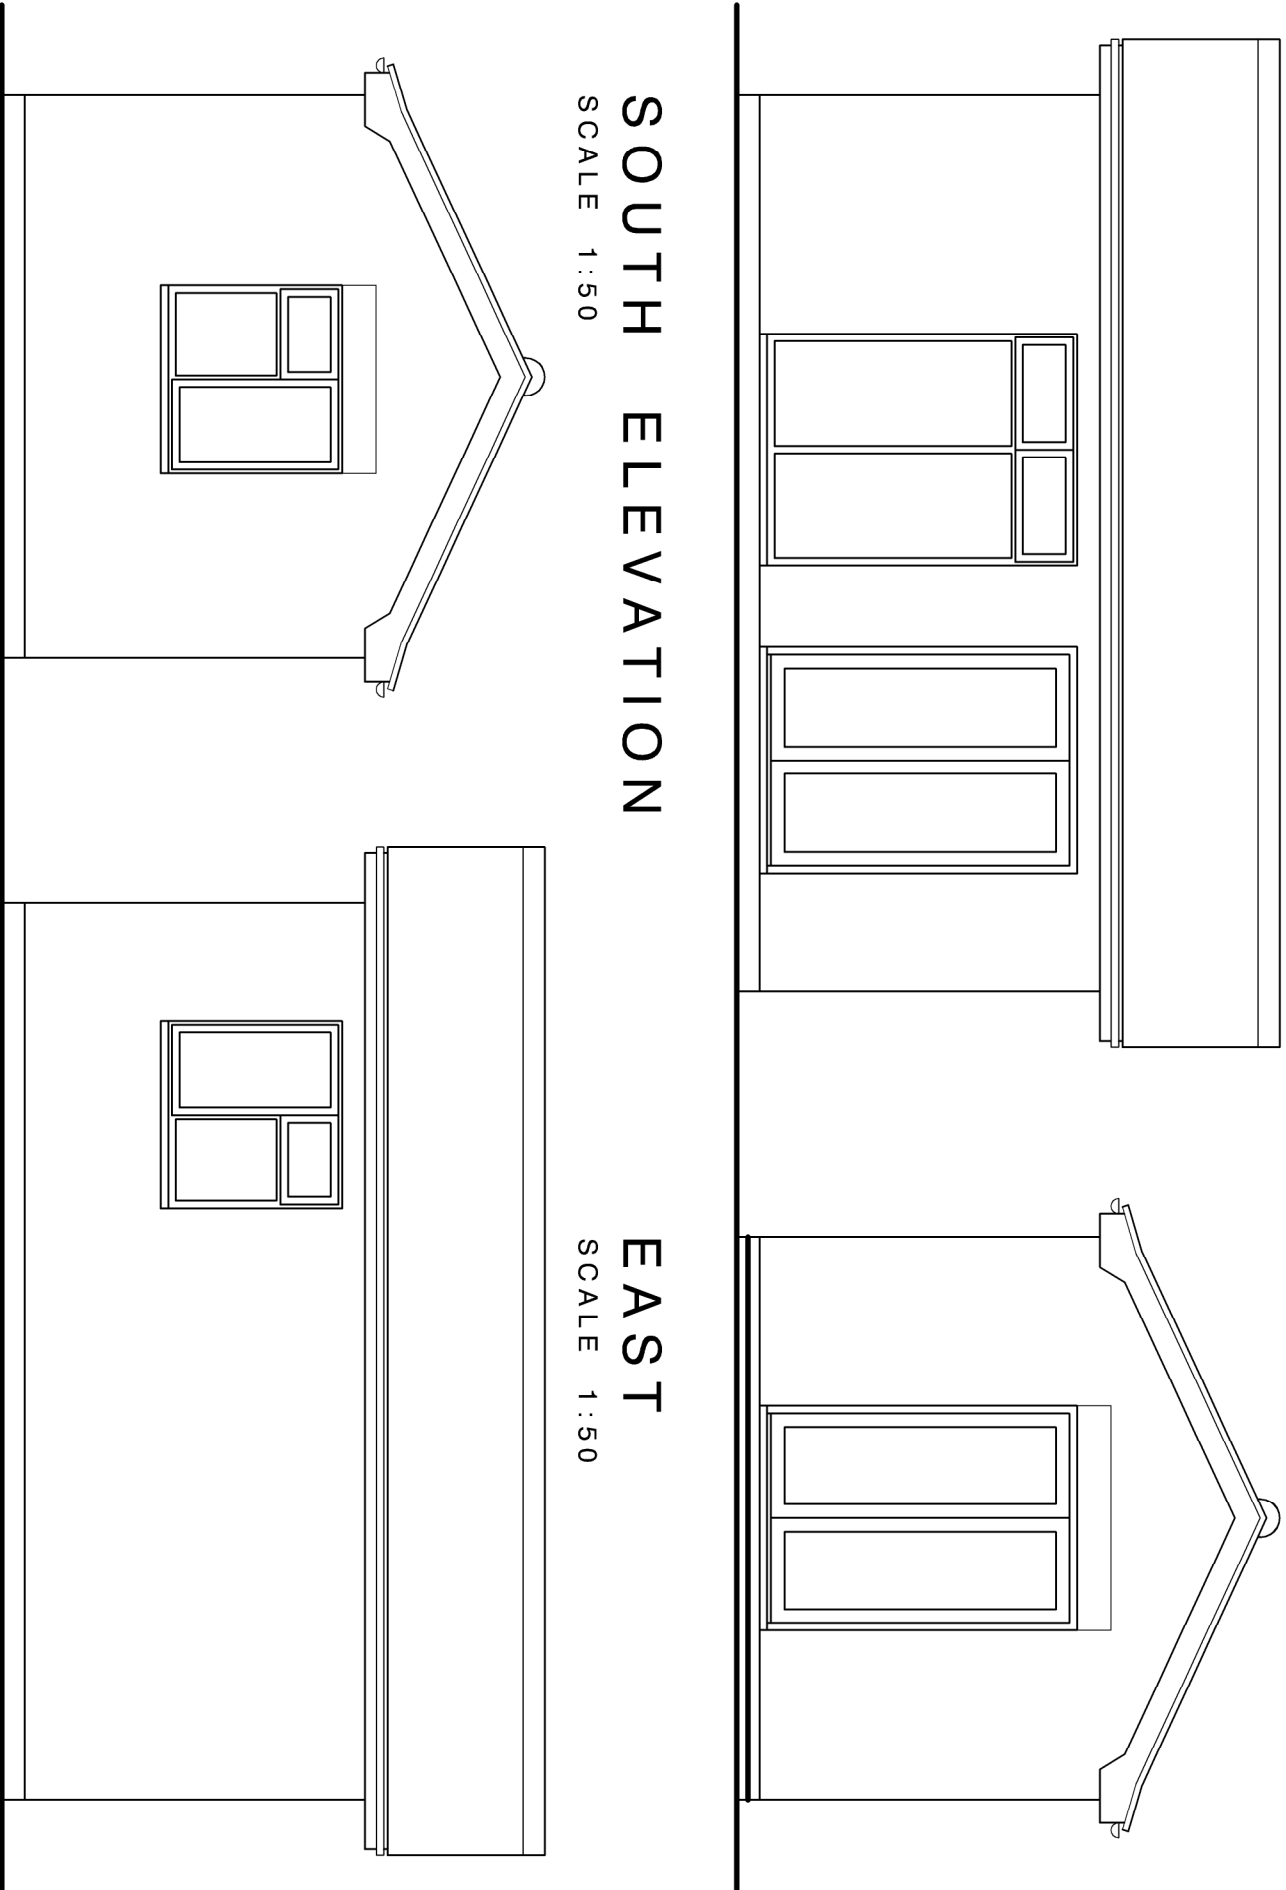


SOUTH ELEVATION
SCALE 1:50

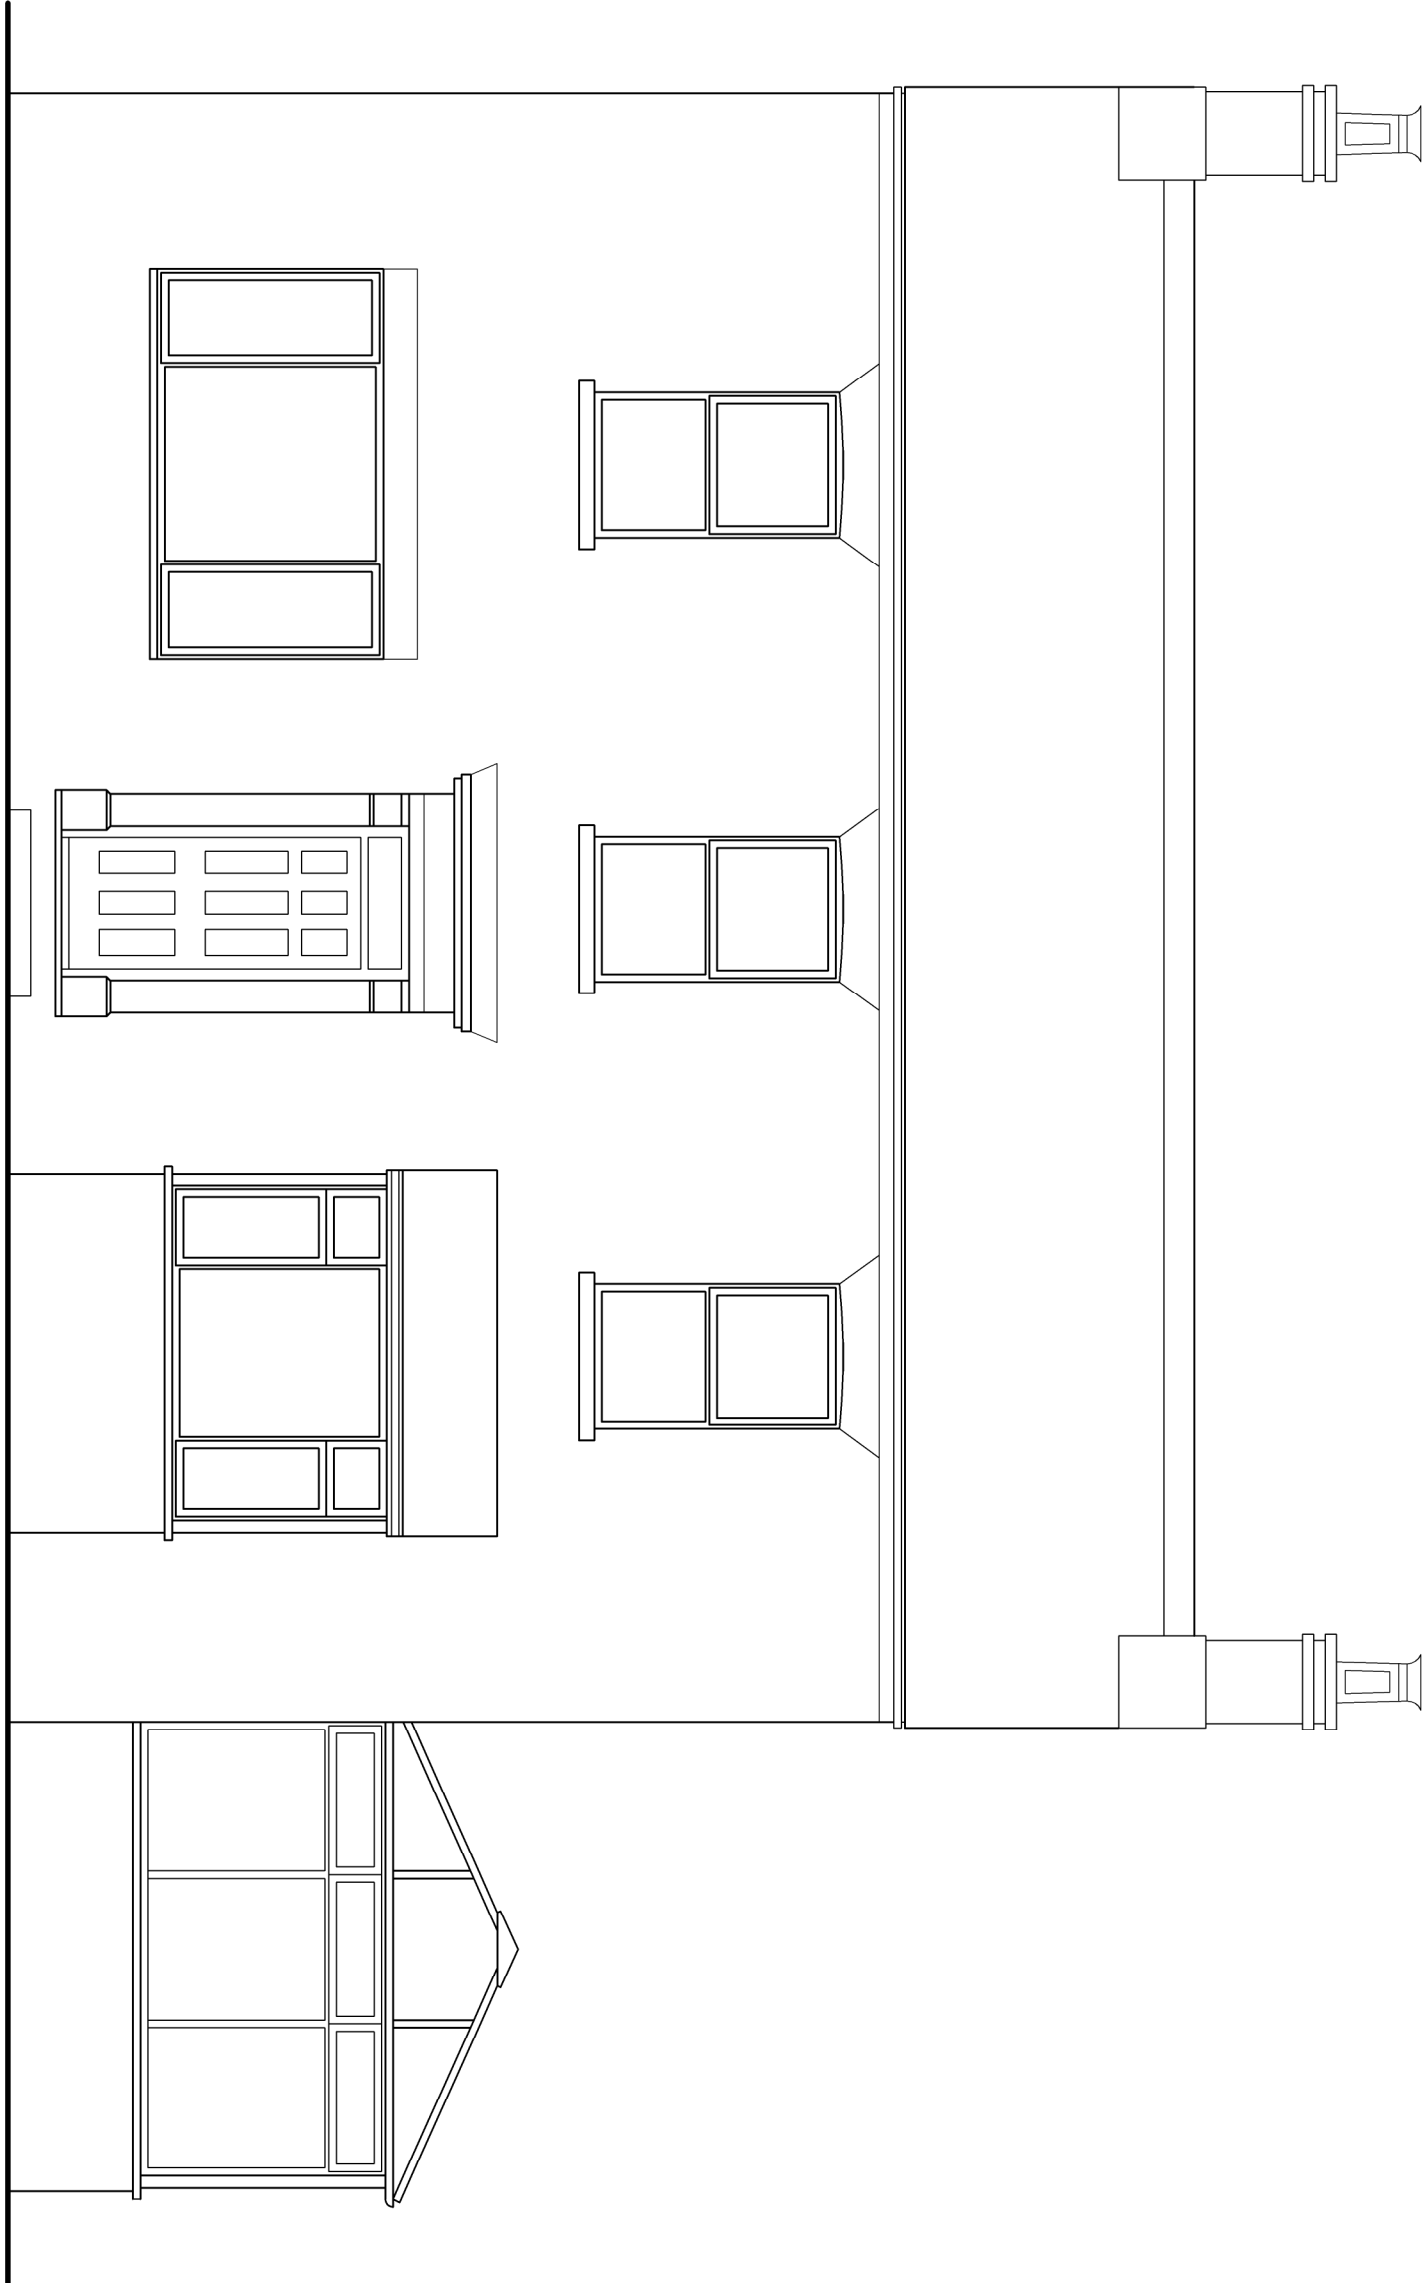


WEST ELEVATION
SCALE 1:50

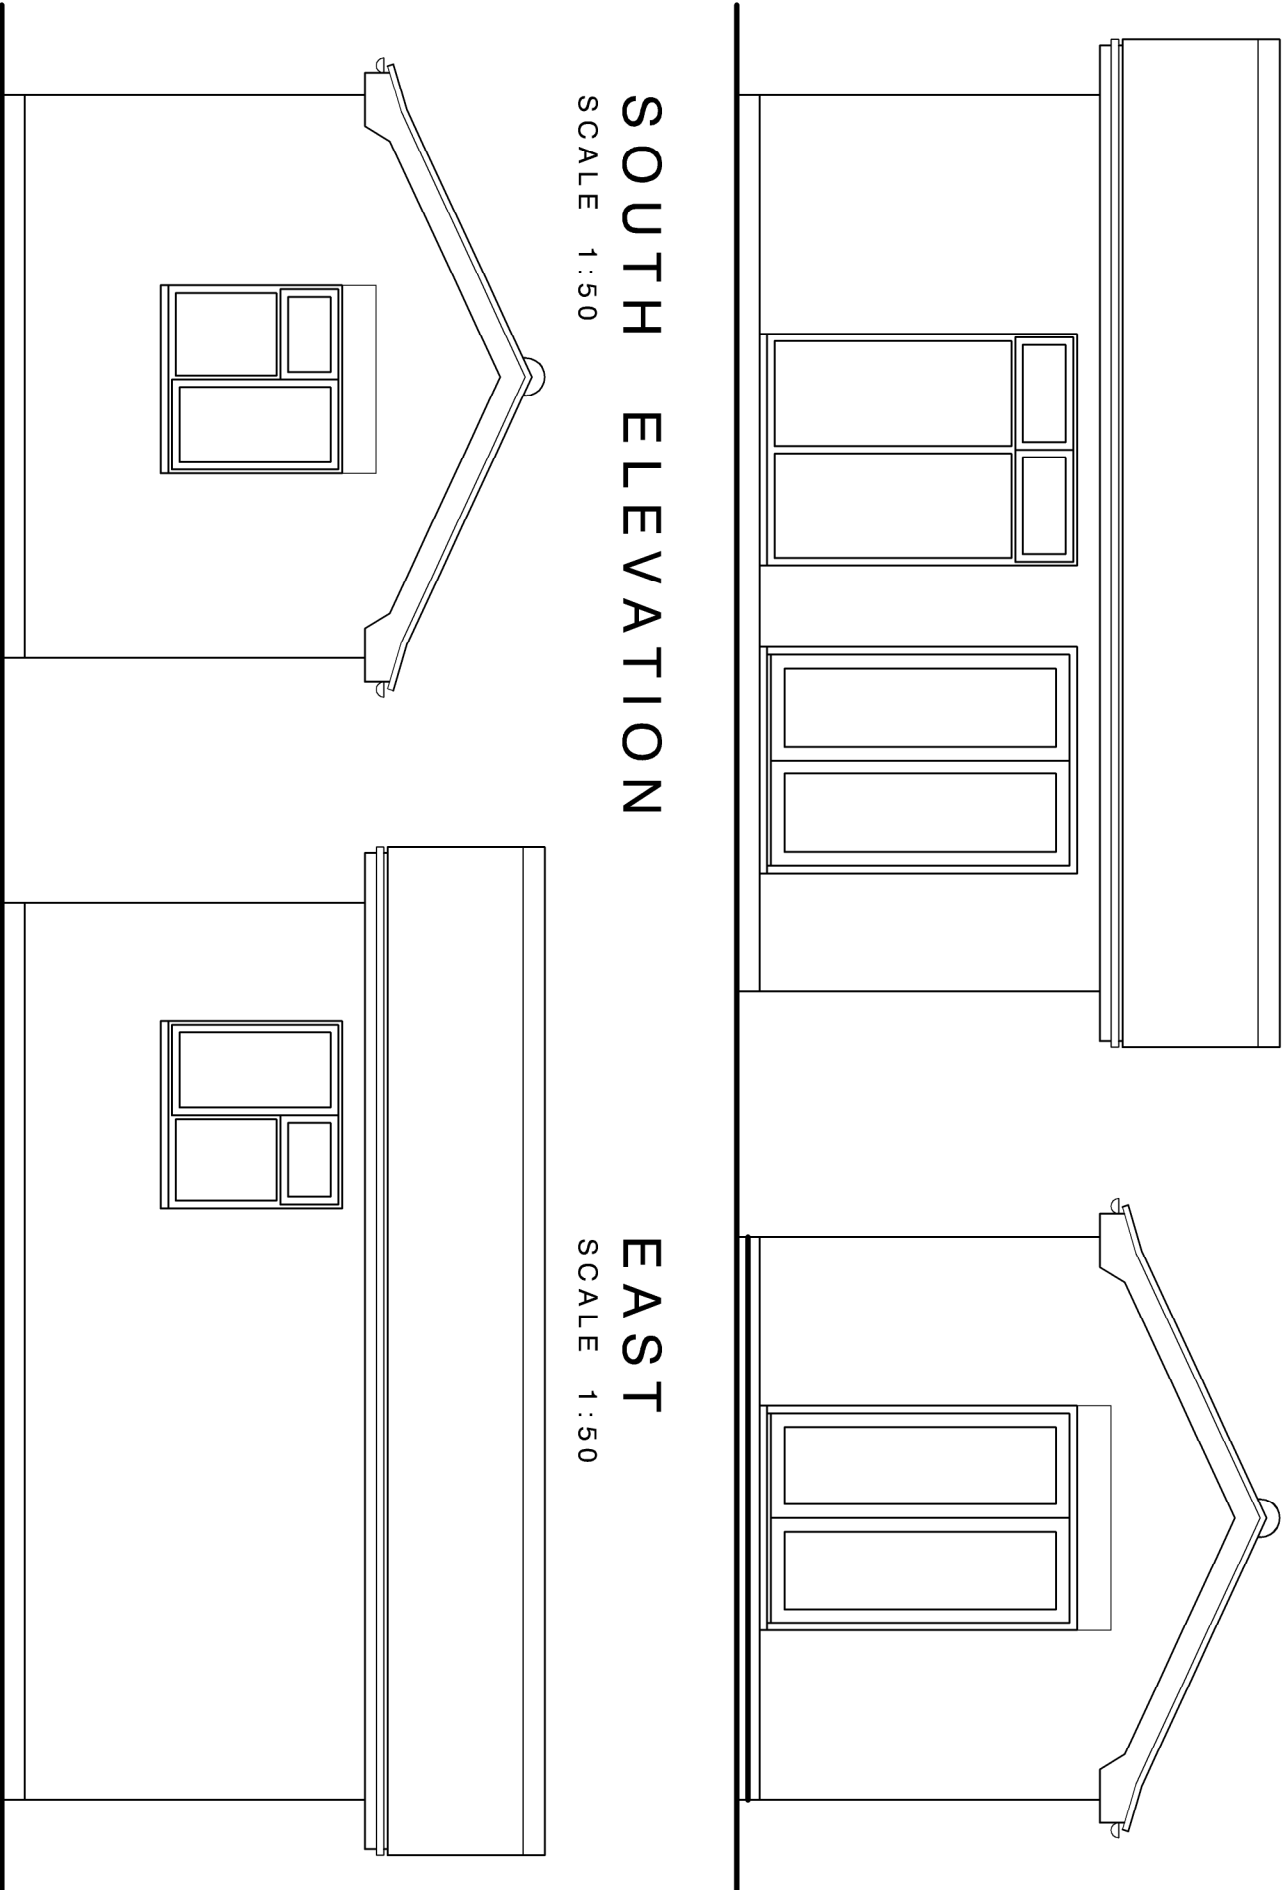

NORTH ELEVATION
SCALE 1:50

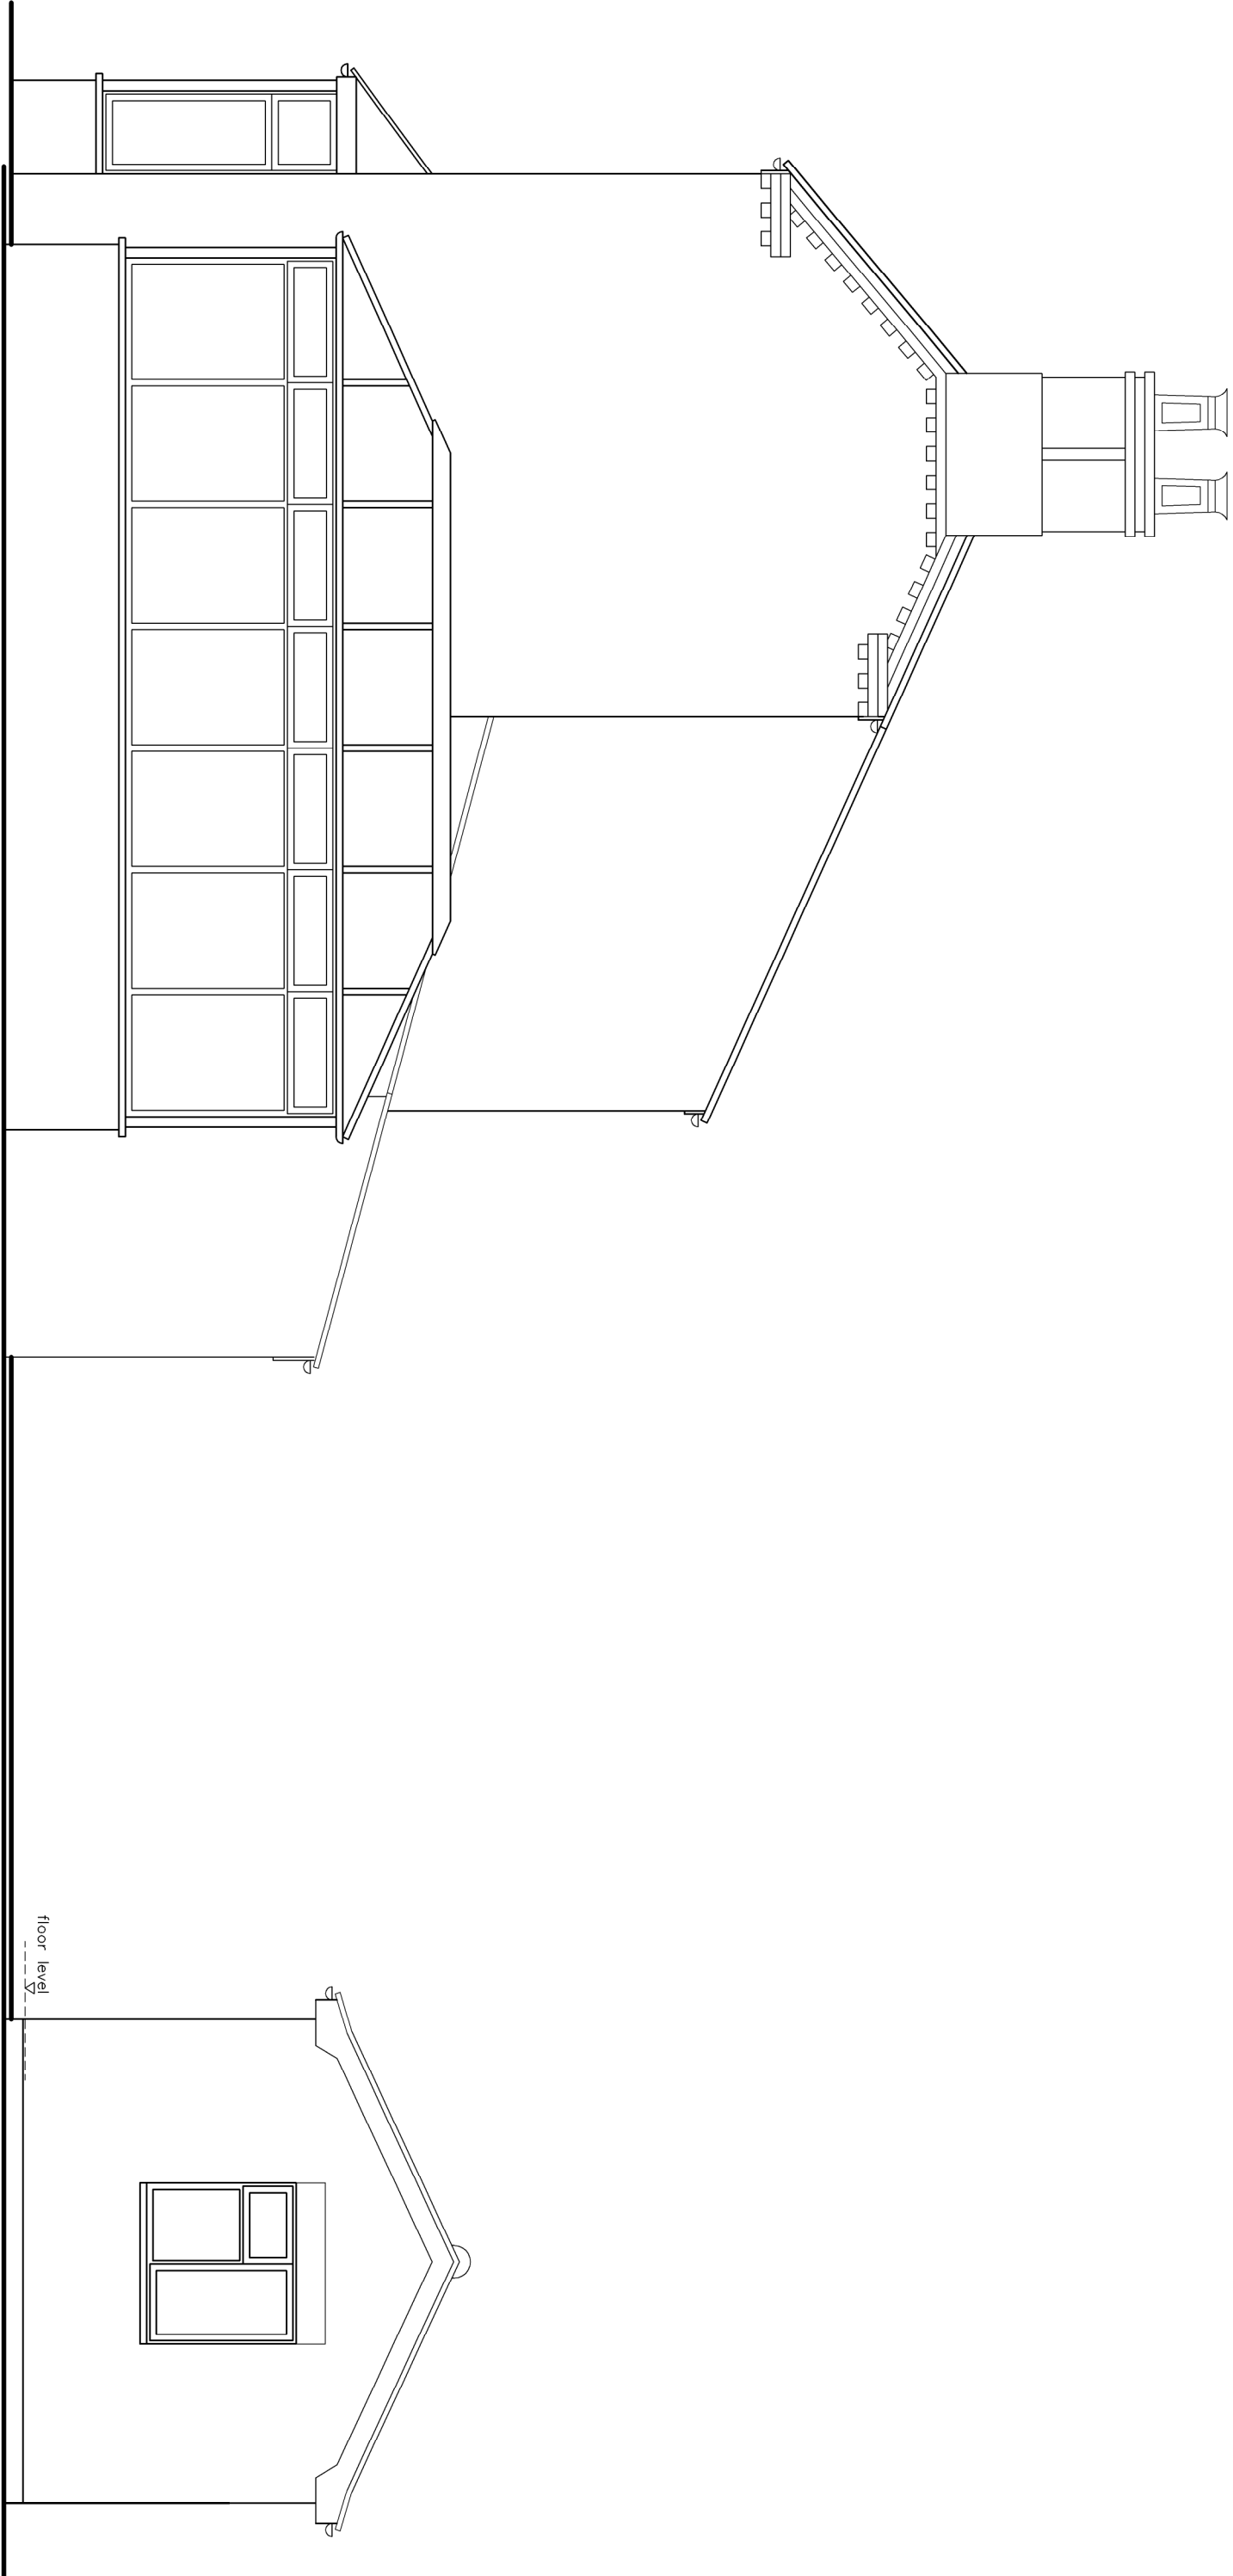

WEST ELEVATION
SCALE 1:50

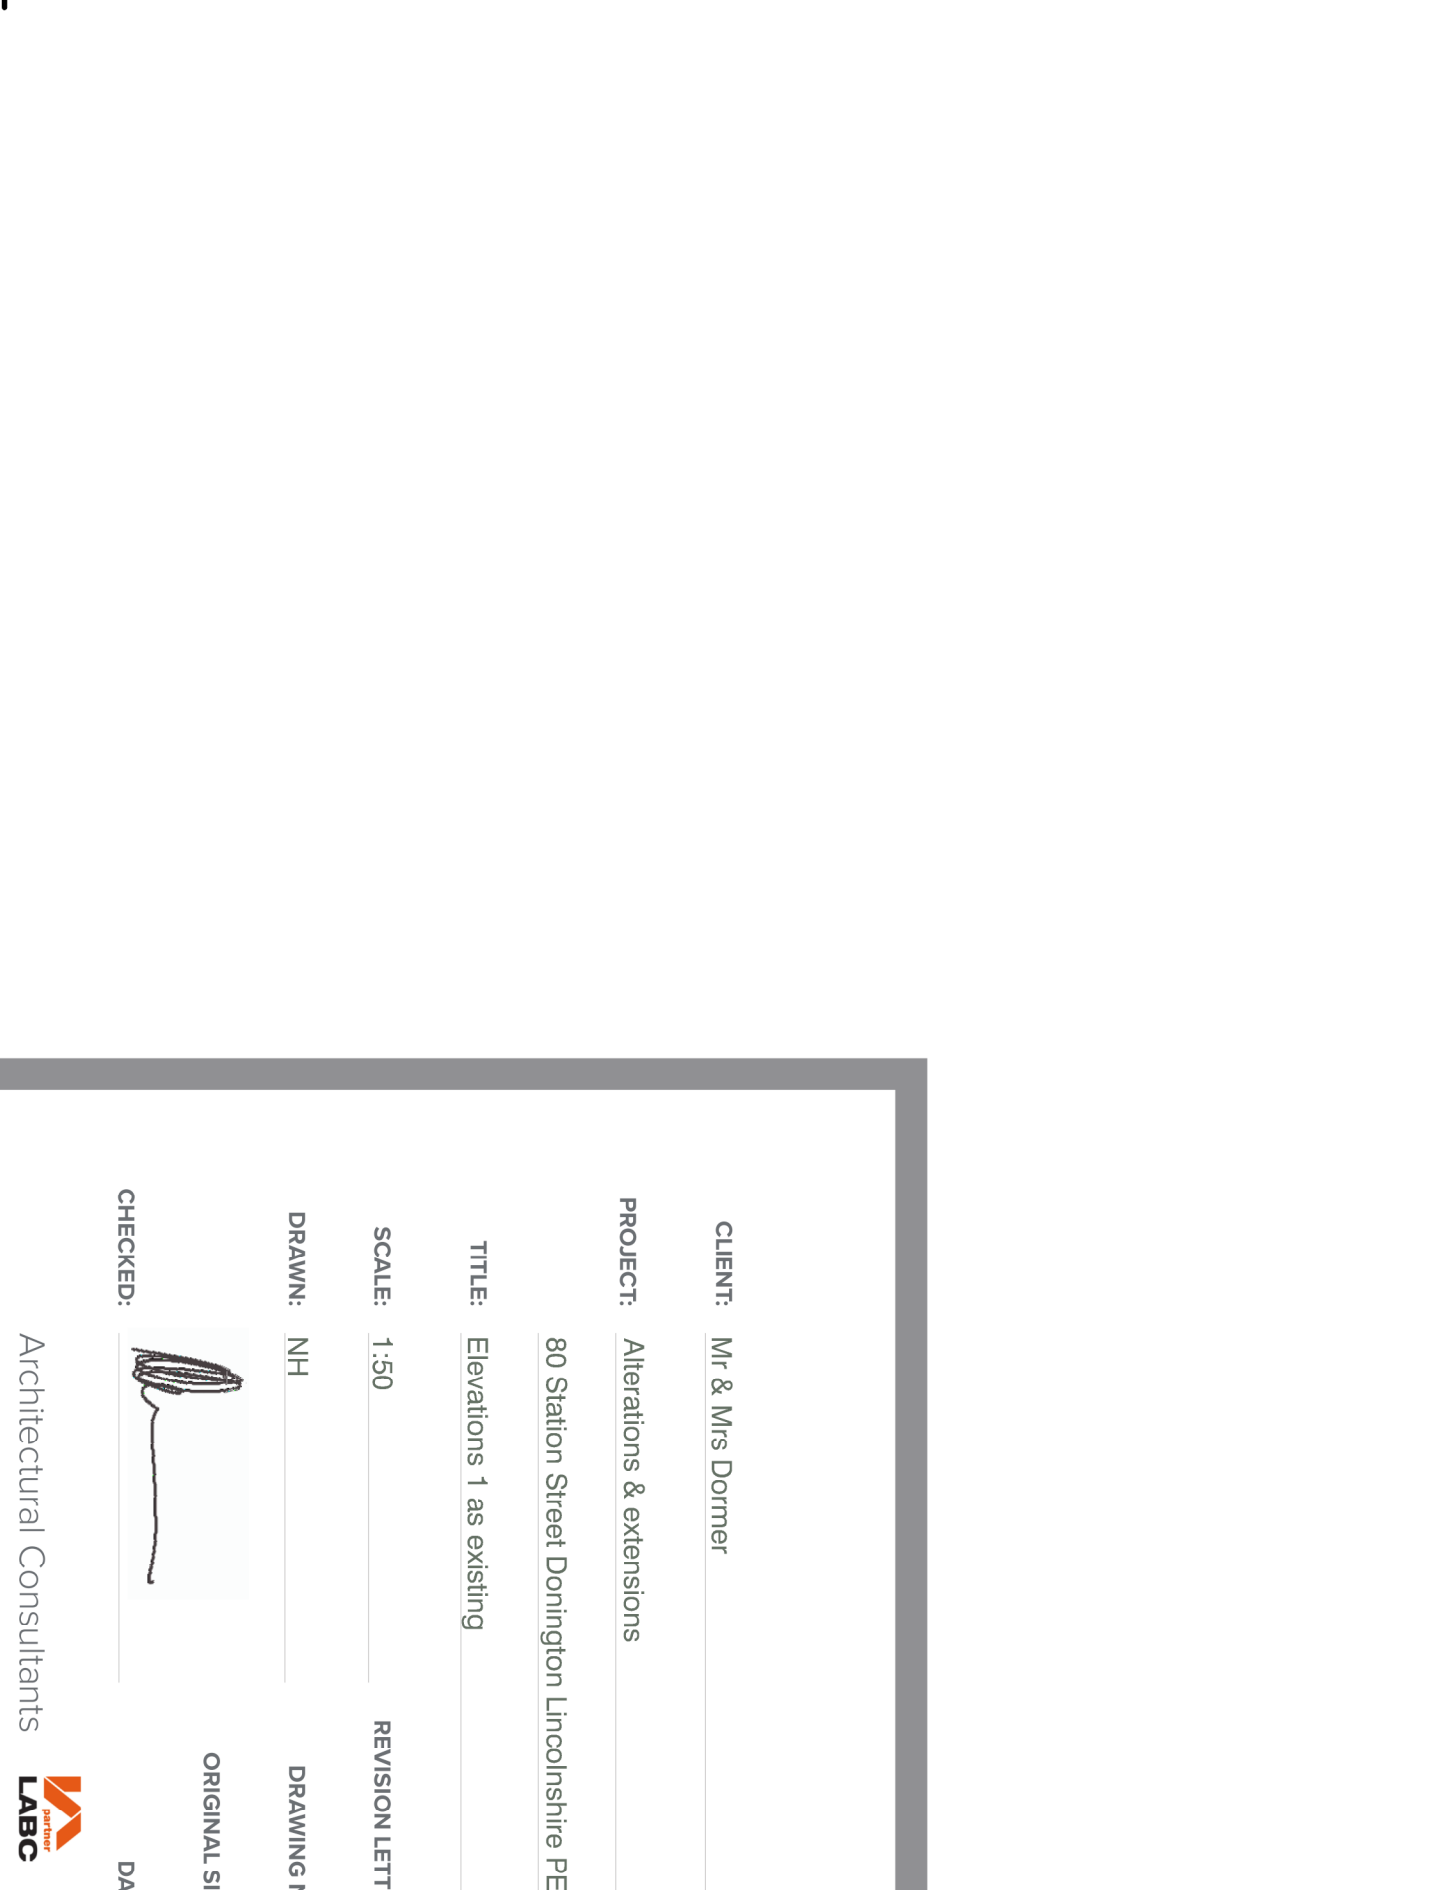

OUTBUILDING

CLIENT: Mr & Mrs Dorrer
PROJECT: Alterations & extensions
80 Station Street Donington Lincolnshire PE11 4UU
TITLE: Elevations 1 as existing
SCALE: 1:50
DRAWN: NH
CHECKED: 
DATE: February 2024
REVISION LETTER:
DRAWING NO: B/3859 - 1003
ORIGINAL SIZE: A1
Architectural Consultants
Laec
Cabe
Bosworth
Horncastle
Skegness
12-14 Main Road West, Boston PE21 6DU
14 Barn Hill, Skegness PE23 2AE
28 St Lawrence Street, Horncliffe, Lincs LN9 5DN
62 Northgate, Louth LN10 4LY
f: 01507 522 899
e: info@neildowlman-architecture.co.uk
www.neildowlman-architecture.co.uk