




REVISION:	DESCRIPTION:	MADE BY:	DATE:
-----------	--------------	----------	-------

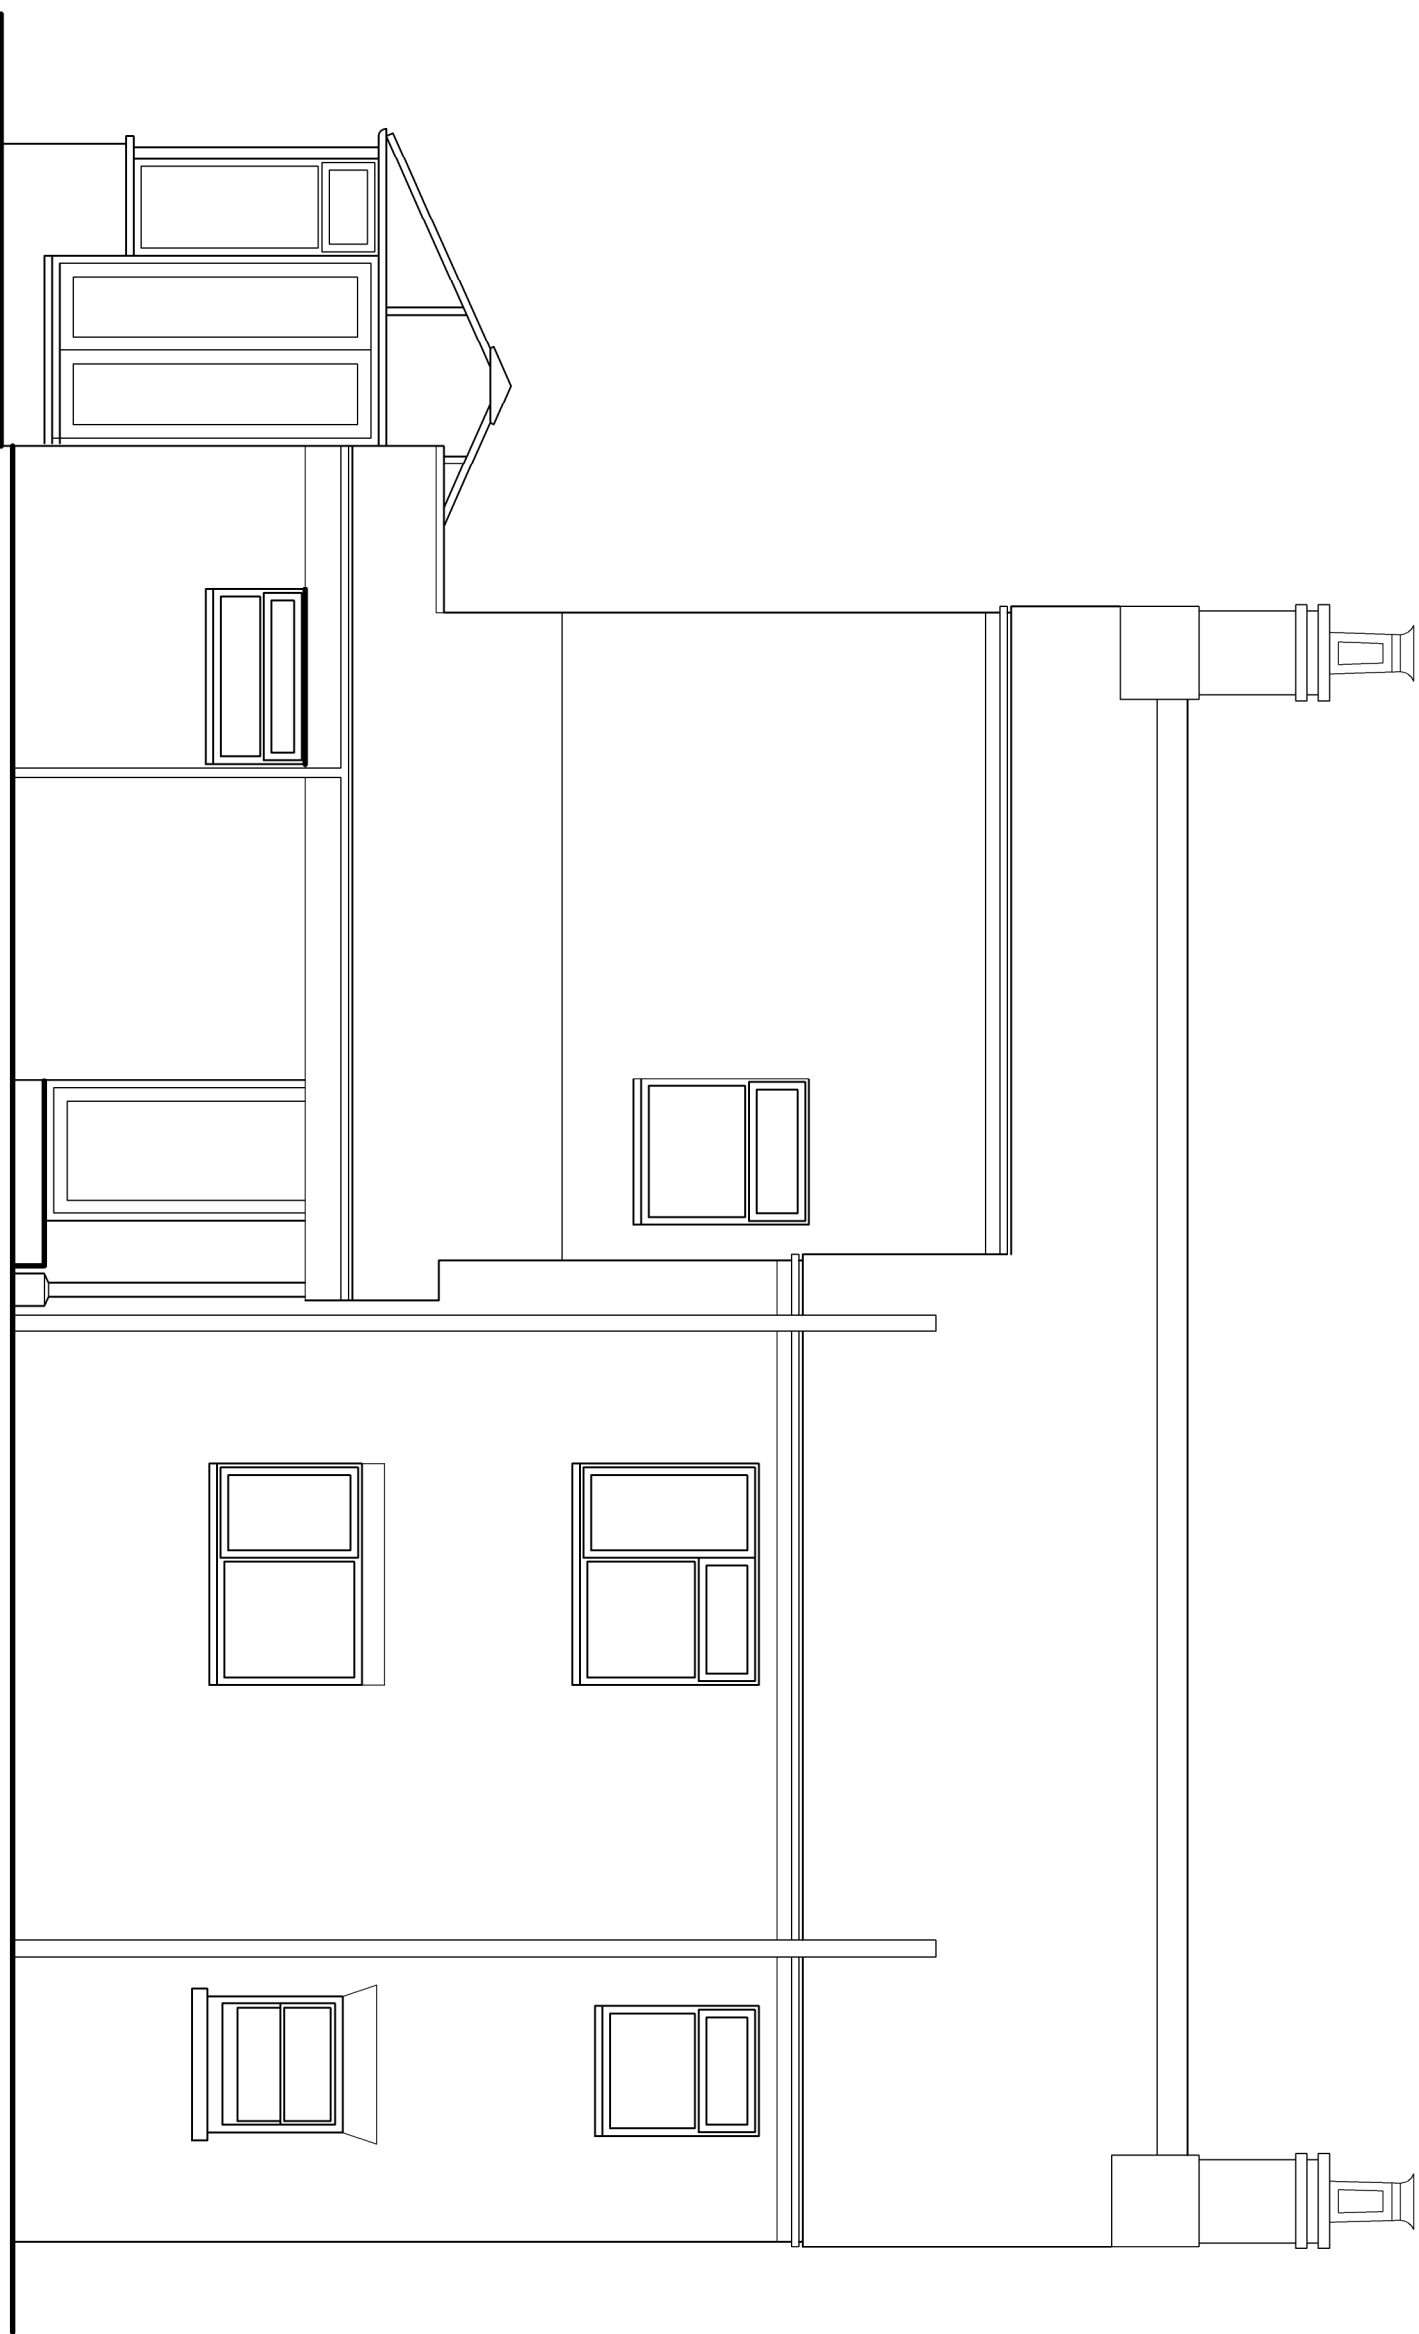


SOUTH ELEVATION
SCALE 1:50

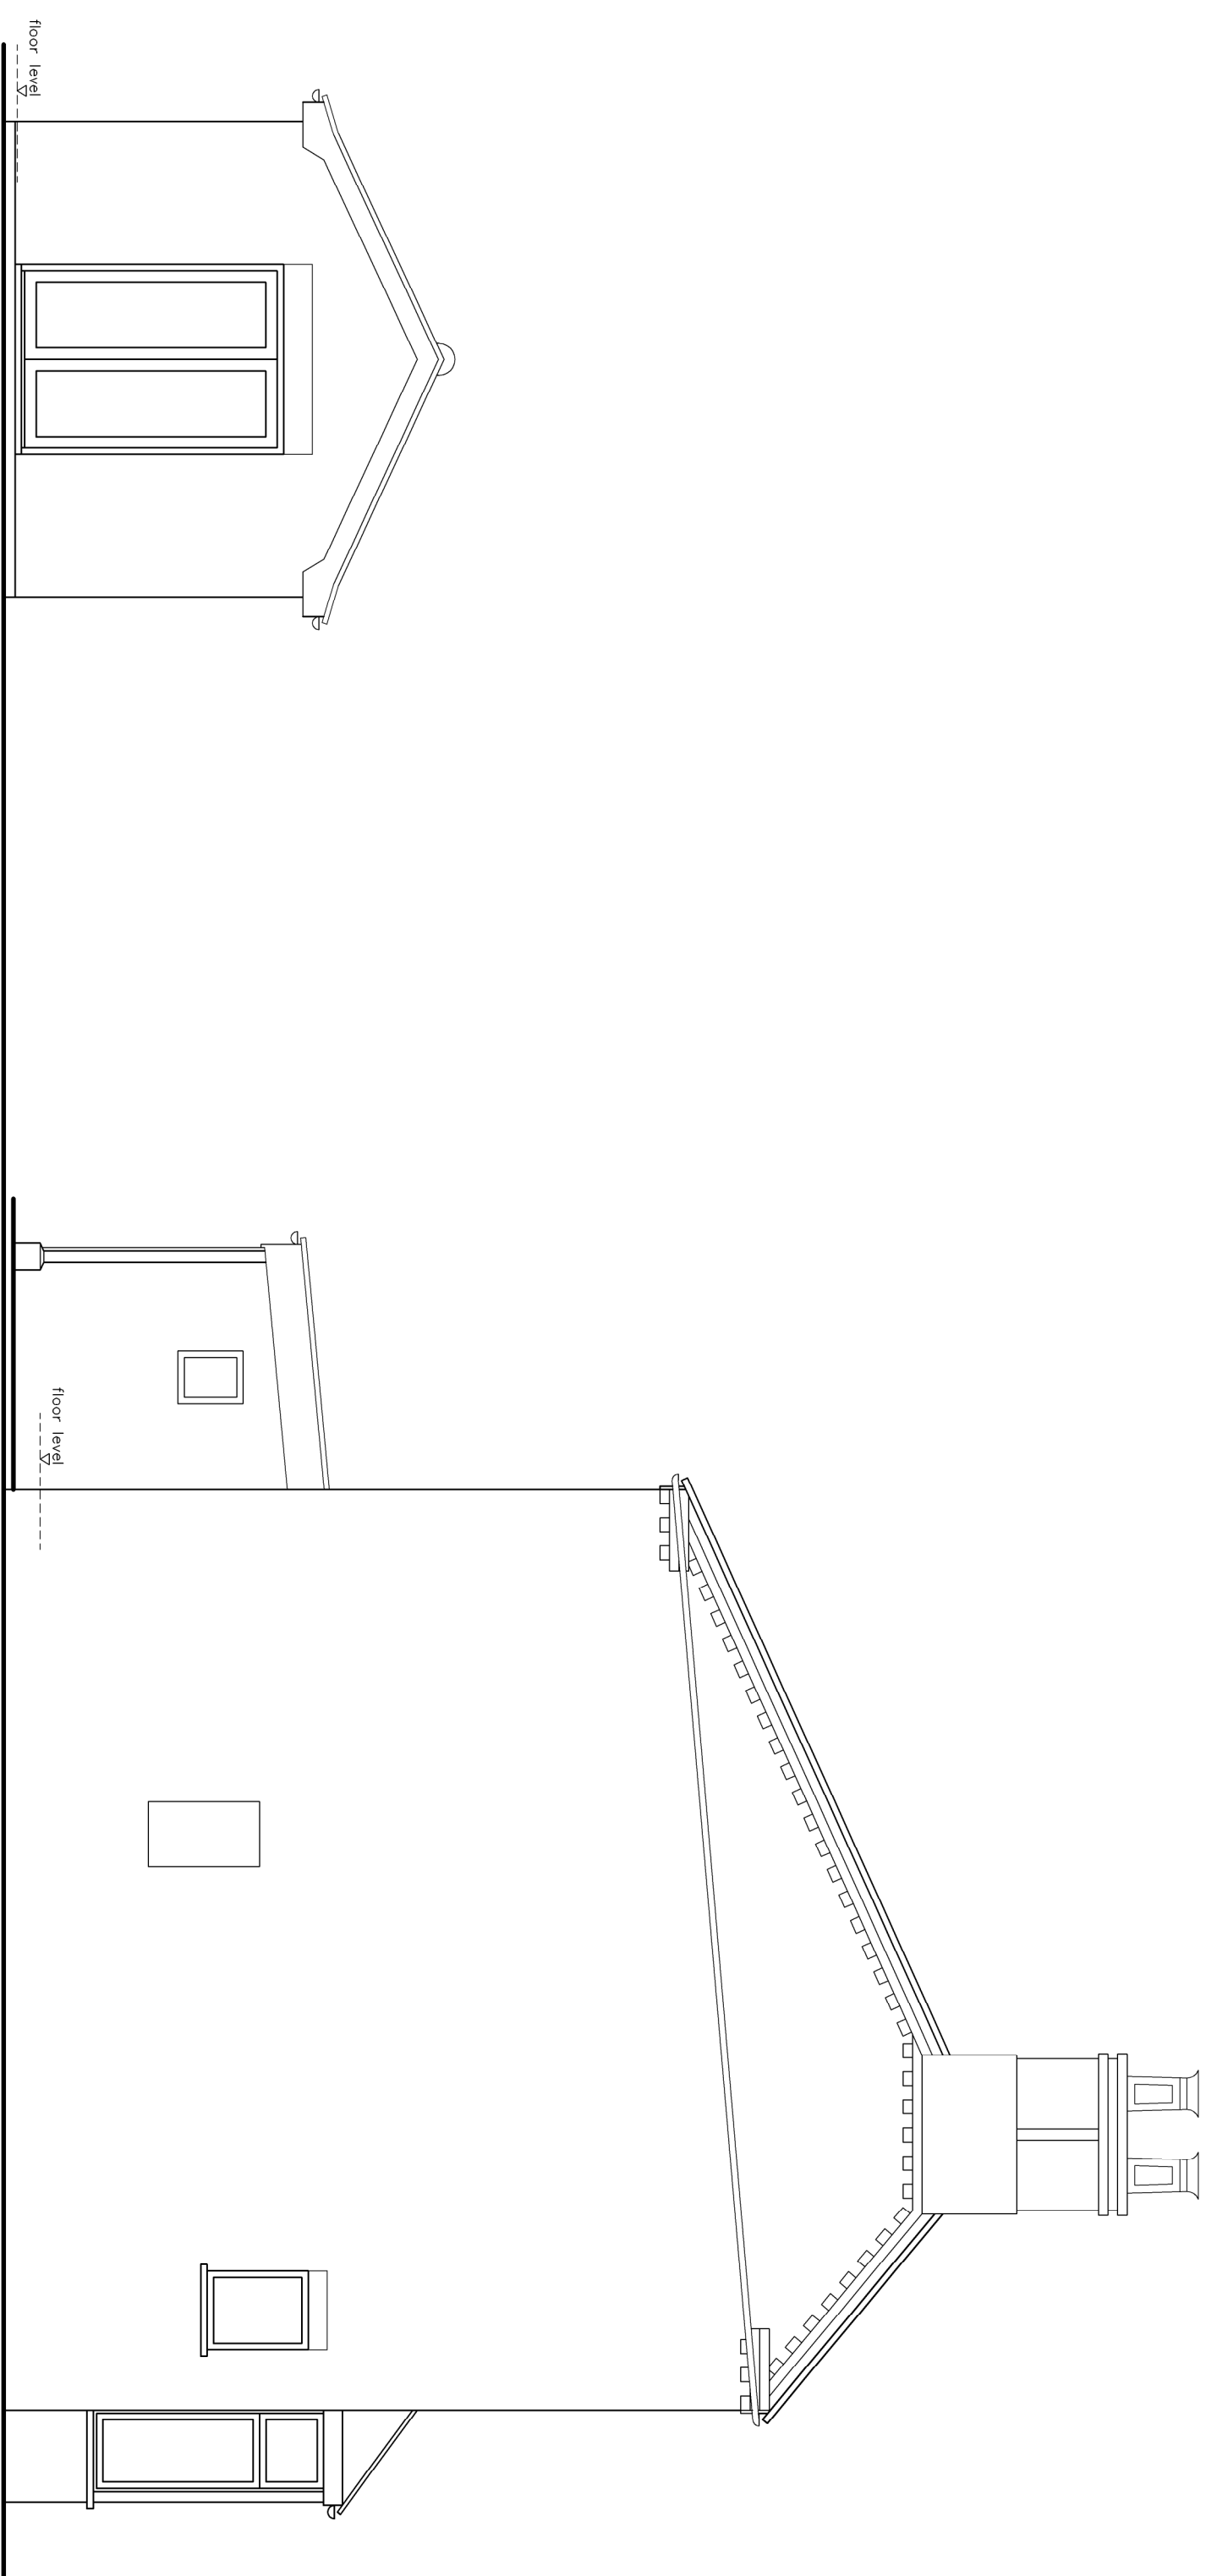


EAST ELEVATION
SCALE 1:50

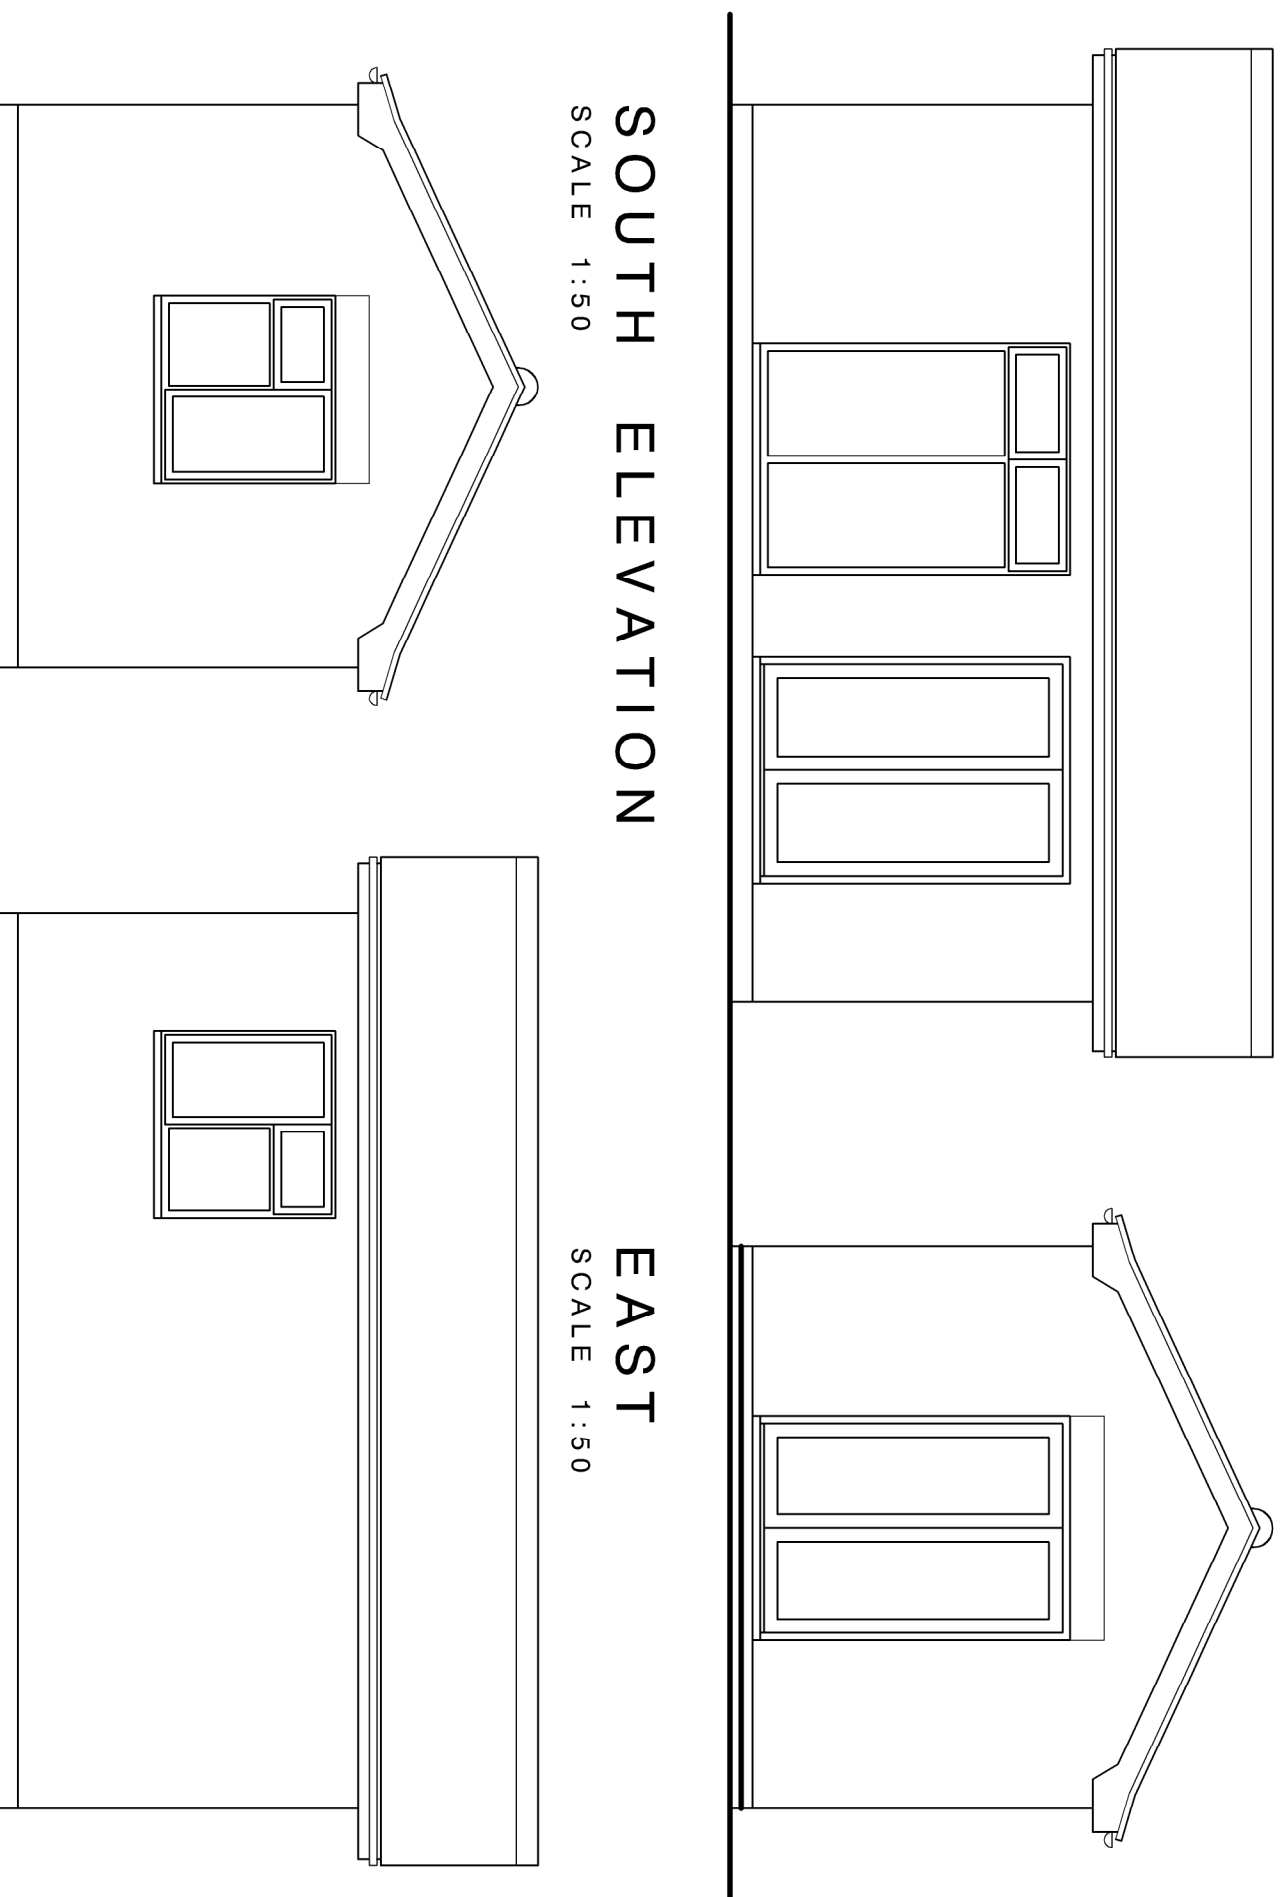


SOUTH ELEVATION
SCALE 1:50

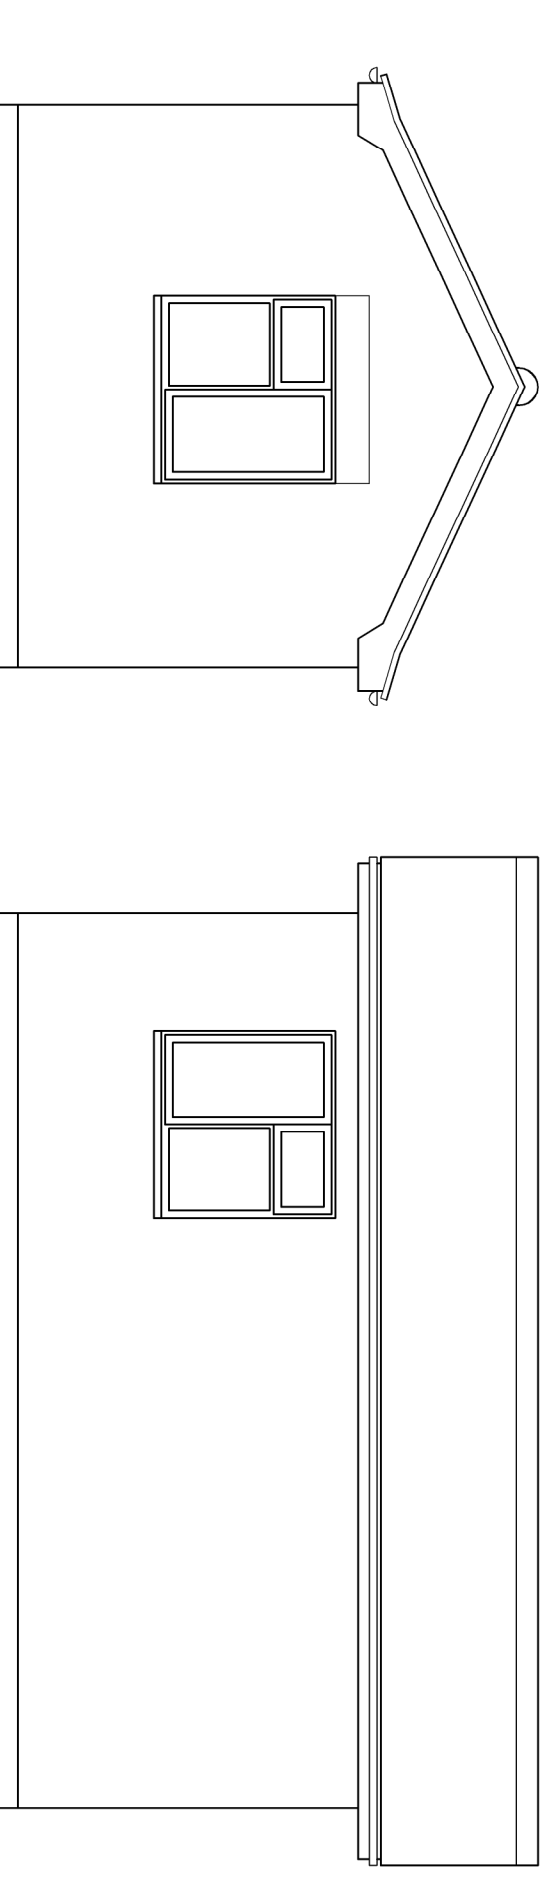

EAST
SCALE 1:50

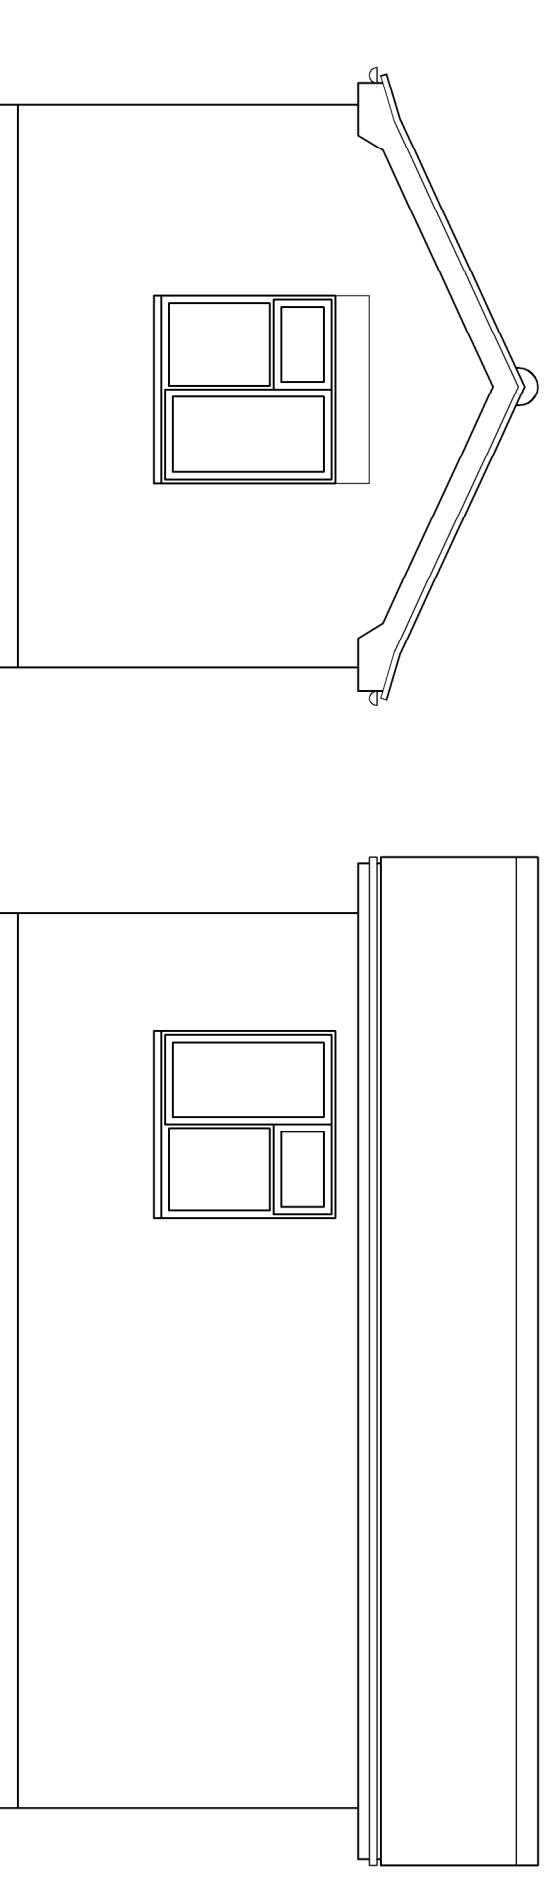

WEST
SCALE 1:50

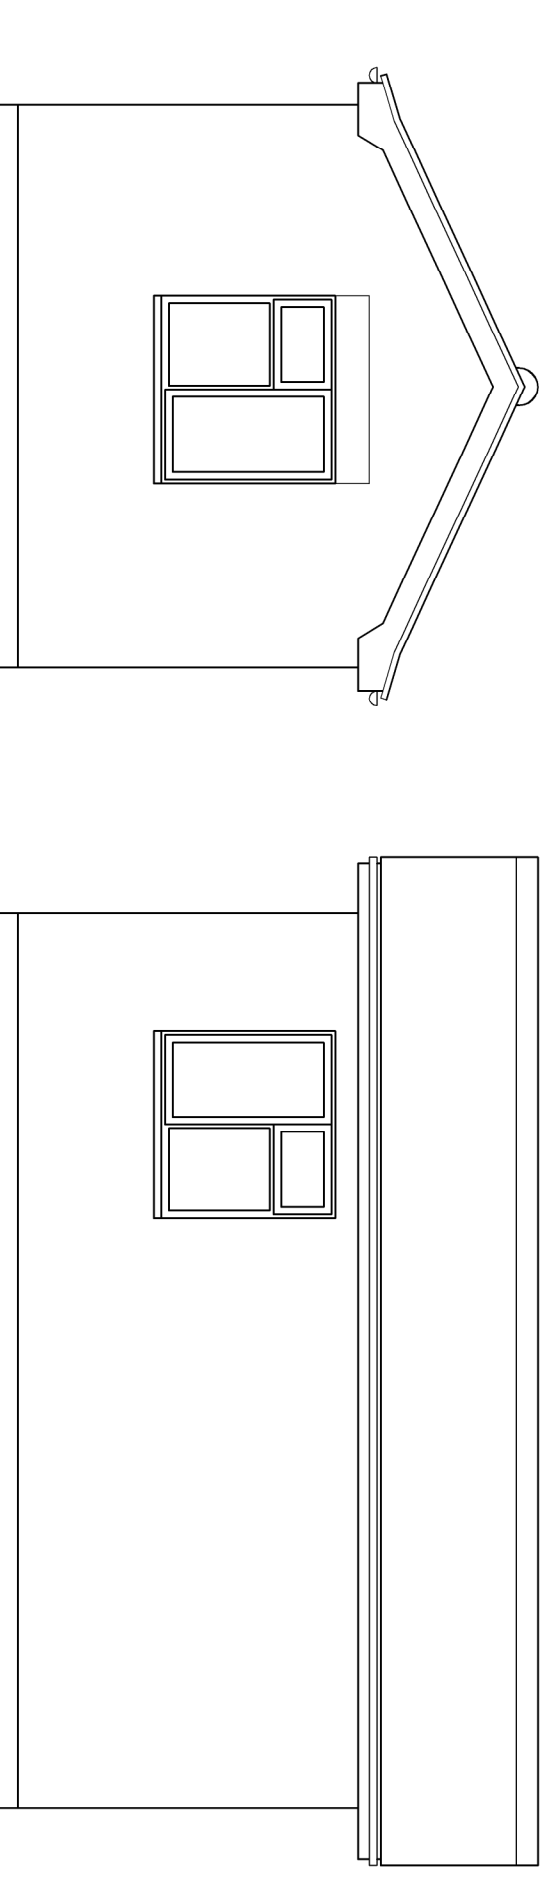


NORTH
SCALE 1:50

OUTBUILDING

CLIENT:	Mr & Mrs Dorrer
PROJECT:	Alterations & extensions
TITLE:	80 Station Street Dornington Lincolnshire PE11 4UU
SCALE:	1:50
REVISION LETTER:	
DRAWN:	NH
DRAWING NO:	B/3859 - 1004
ORIGINAL SIZE:	A1
CHECKED:	
DATE:	February 2024

Architectural Consultants

 

BOSTON 12-14 Main Ridge West, Boston PE21 6QQ **T** 0203 357 272 **E** boston@neildowdman-architecture.co.uk
STAMPED 4.5 Church Street, Aldenham, Wiltshire BA11 1JH **T** 01207 462 863 **E** aldendham@neildowdman-architecture.co.uk
HORNCASTLE 28 & Lawrence Street, Horncliffe, LNU 5DN **T** 01507 222 399 **E** horncliffe@neildowdman-architecture.co.uk
LOUTH 62 Northgate, Louth LN11 0LY **T** 01507 601 755 **E** louth@neildowdman-architecture.co.uk
SKENES 65a Main Street, Skenes, LNU 5DN **T** 01507 222 399 **E** skenes@neildowdman-architecture.co.uk
by neildowdman.co.uk

www.neildowdman-architecture.co.uk



Neil Dowdman Architecture

Planning | Design | Project Management