




REVISION:	DESCRIPTION:	MADE BY:	DATE:
A	Amendments made to extension	EW	06/08/24

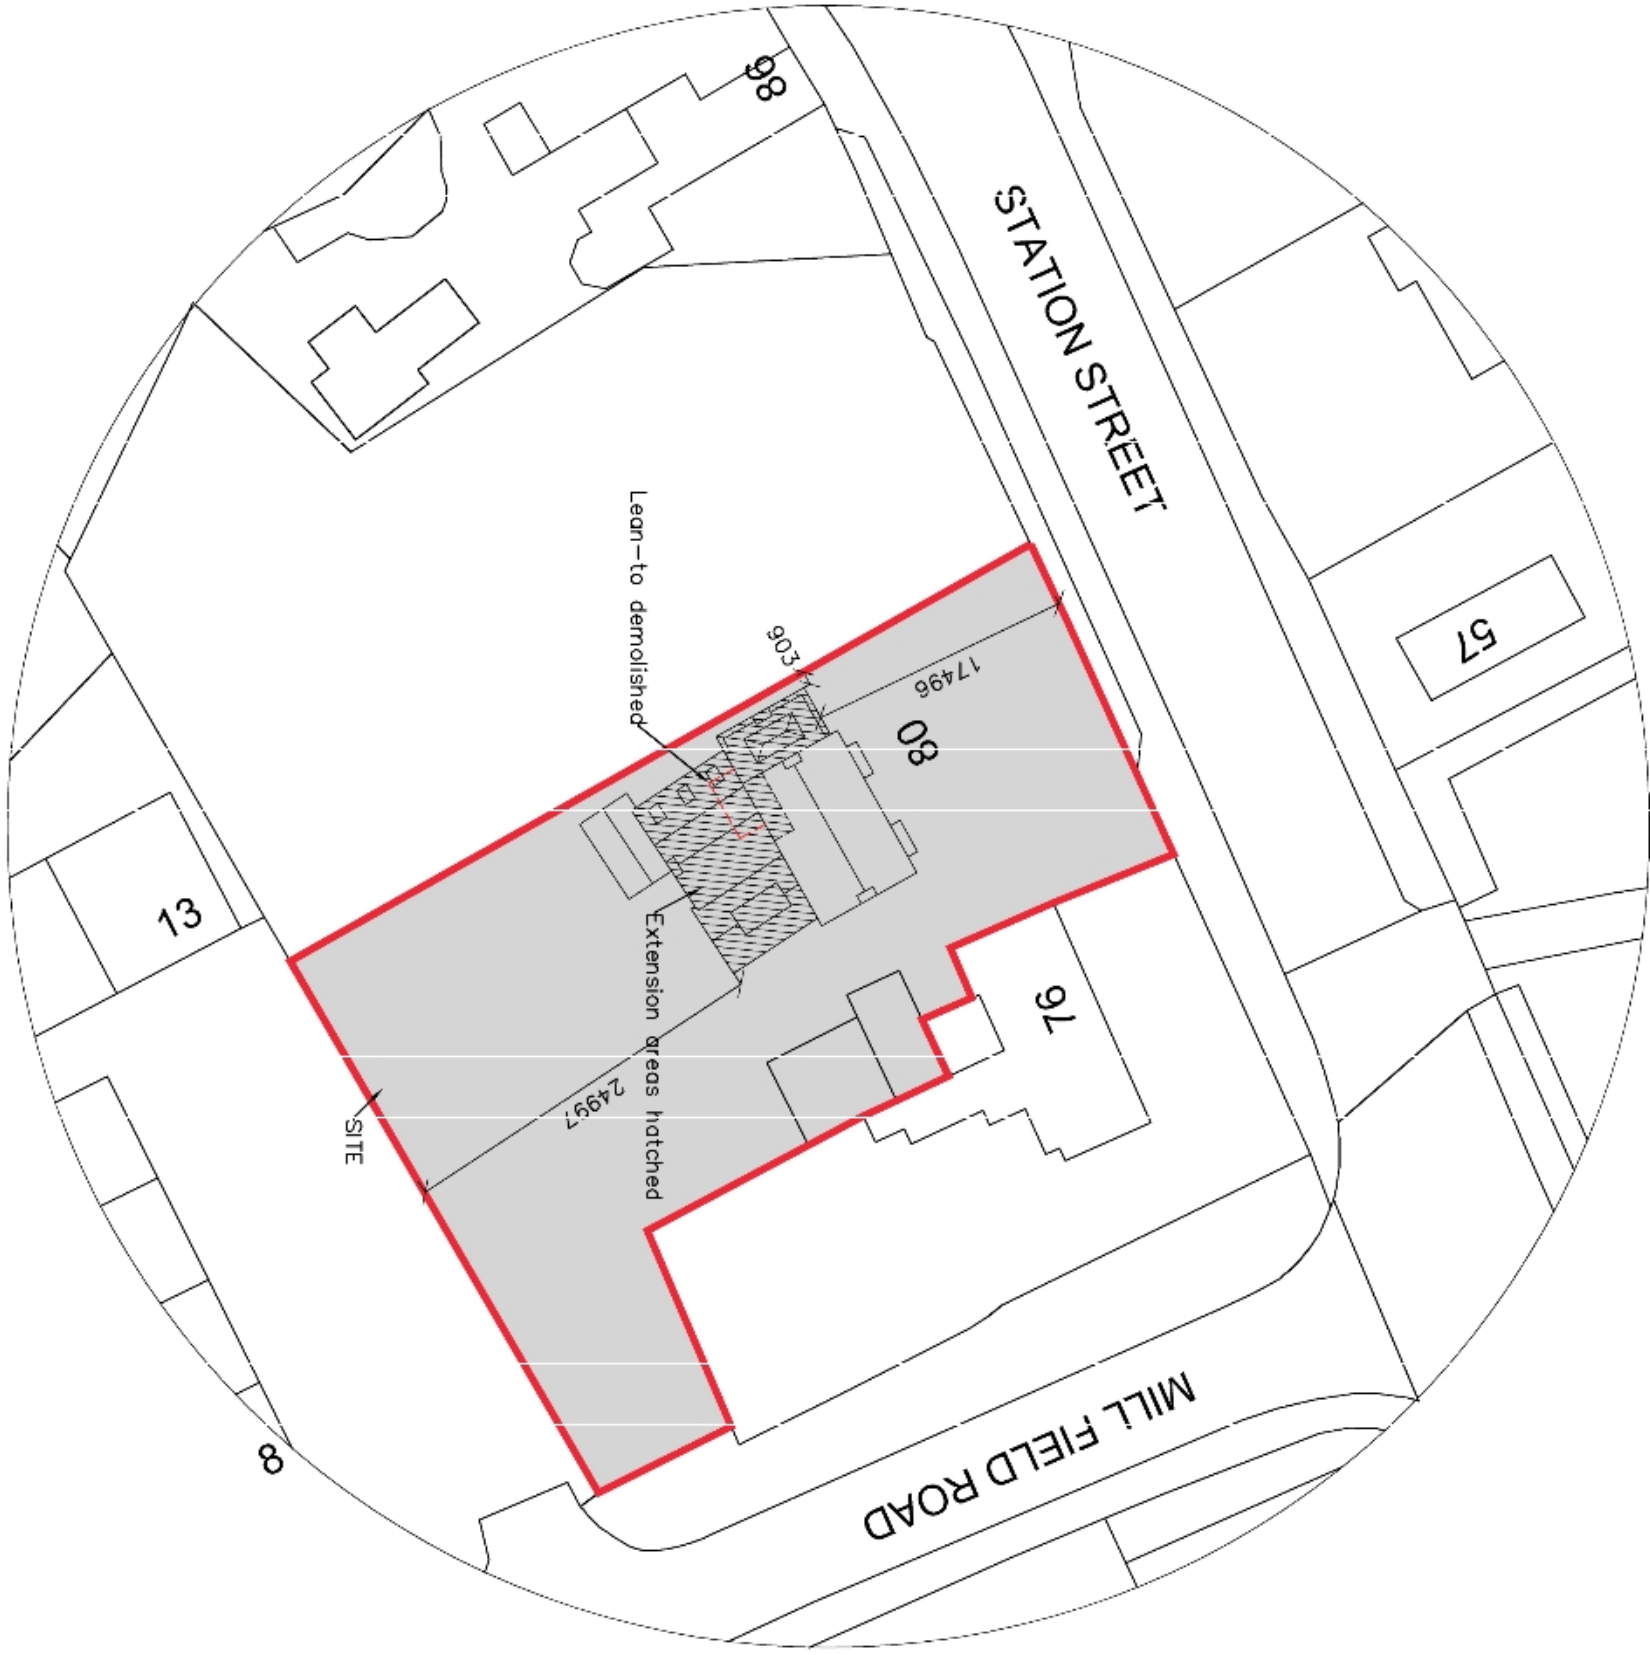

BLOCK/ROOF PLAN

SCALE 1:500


0 0.5 1 1.5 2.5 m

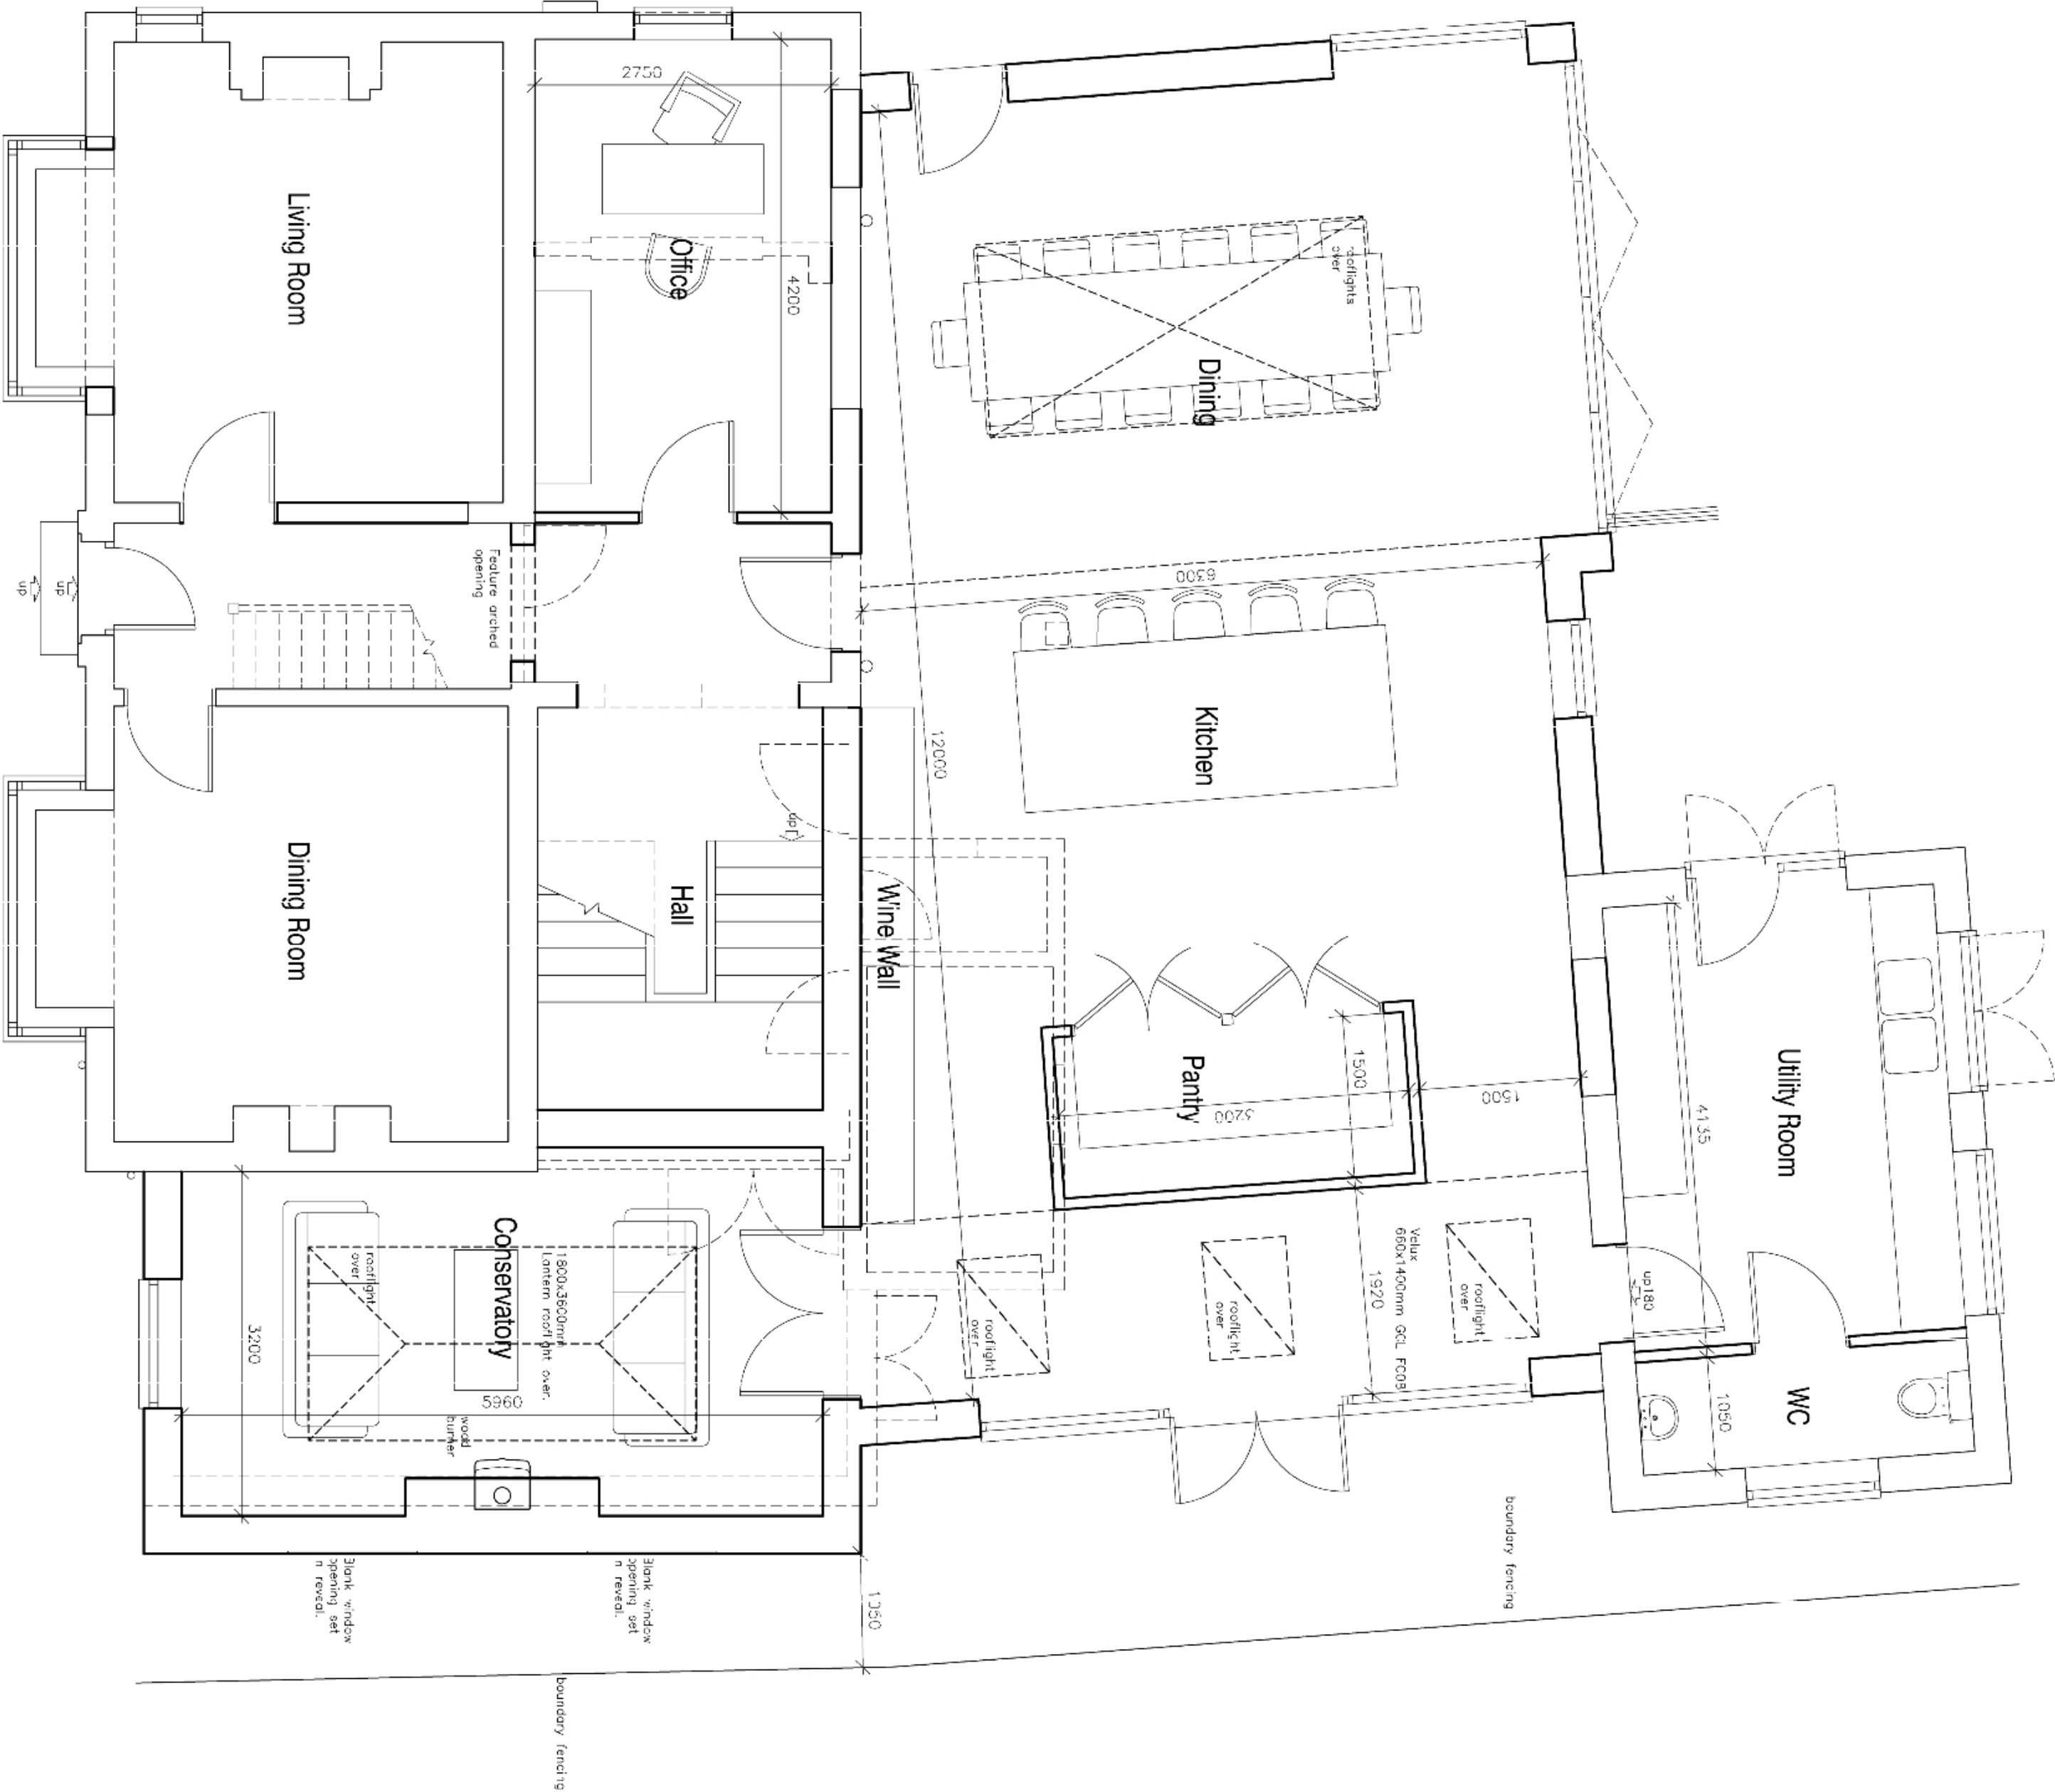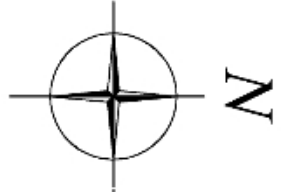

GROUND FLOOR PLAN

SCALE 1:50

0 0.5 1 1.5 2.5 m

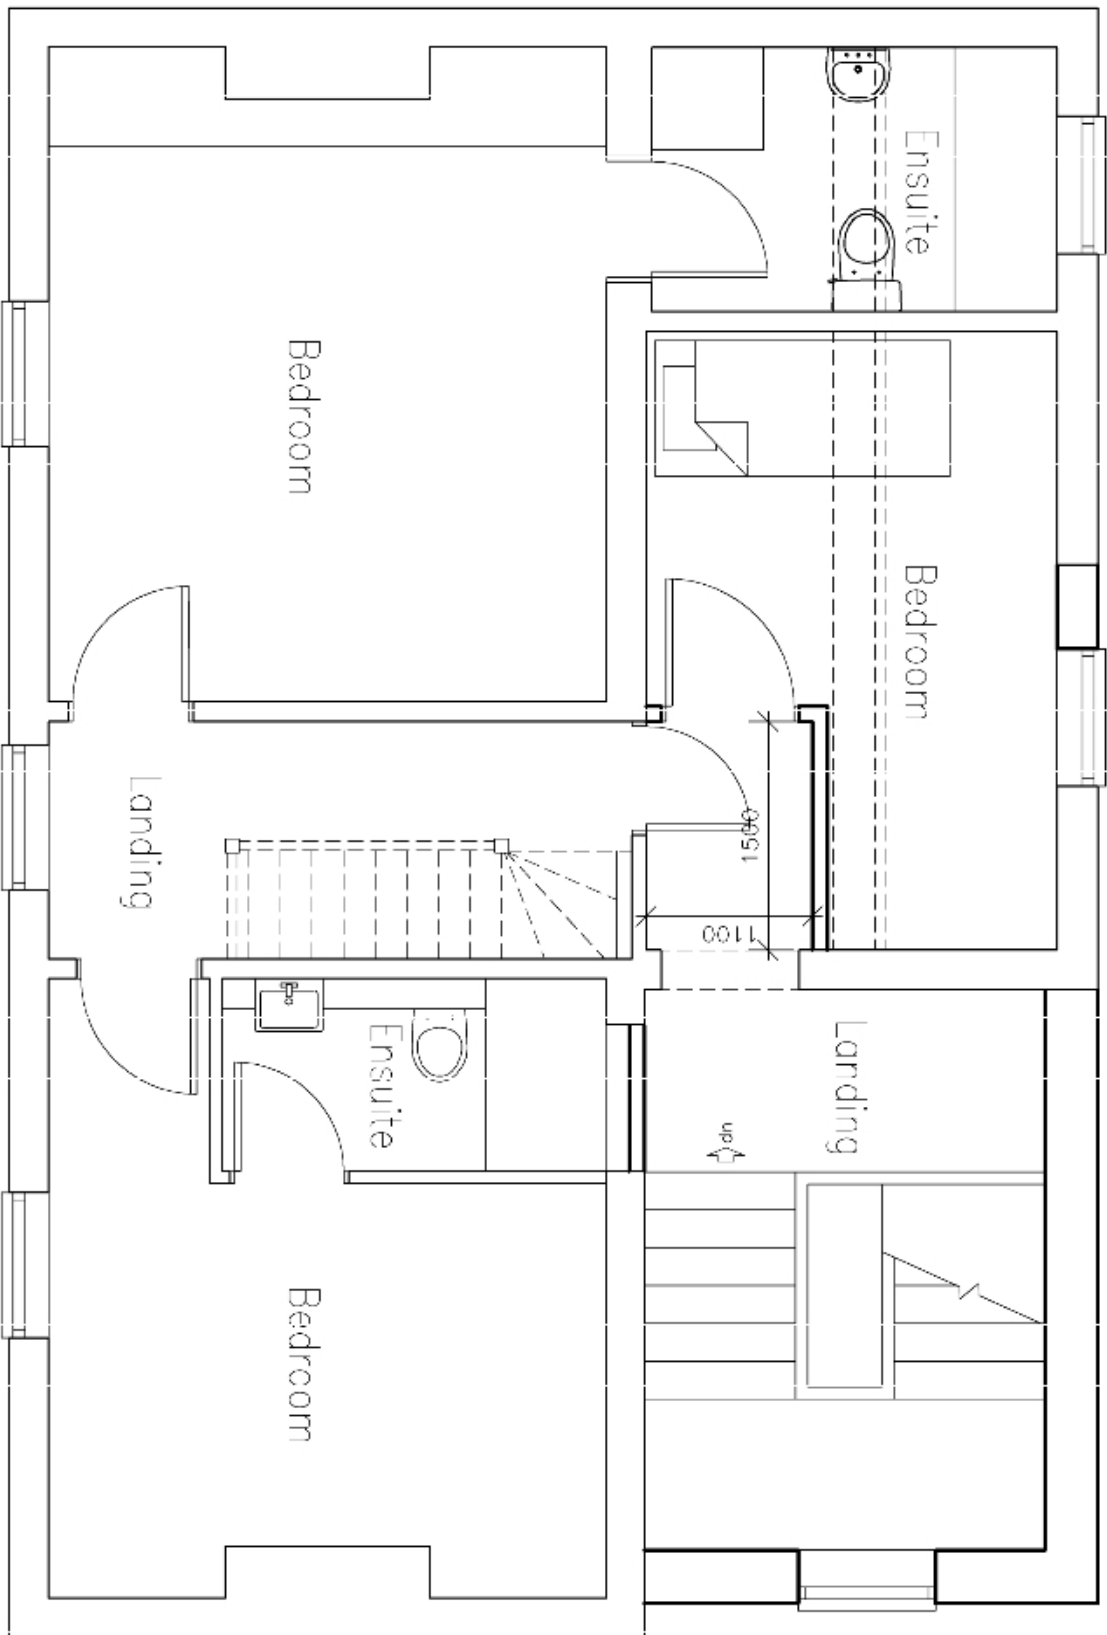

FIRST FLOOR PLAN


SCALE 1:50

0 0.5 1 1.5 2.5 m

www.neildowlman-architecture.co.uk

BOSTON 12-14 Main Road, Boston PE21 6DU. T: 01203 357 272. E: info@neildowlman-architecture.co.uk
STAMFORD 14 Barn Hill, Stamford PE9 2AE. T: 01938 758 522. E: sarah@neildowlman-architecture.co.uk
HOLKHAM 28 St Lawrence Street, Holkham, Norfolk PE11 4UJ. T: 01507 522 899. E: tracy@neildowlman-architecture.co.uk
LOUTH 62 Northgate, Louth L10 1LY. T: 01507 801 155. E: niall@neildowlman-architecture.co.uk
SKEGNESS 150a The Green, Skegness PE14 6BB. T: 01754 880 080. E: skegness@neildowlman-architecture.co.uk

Architectural Consultants

 

CHECKED:

DATE: AUG 24

DRAWN:

EW

ORIGINAL SIZE: A1

SCALE:

1:50 and 1:500 @ A1

REVISION LETTER: A

TITLE:

Ground Floor Plan, First Floor Plan and Block / Roof Plan - As Proposed

PROJECT:

Proposed Alterations and Extensions at:-

80 Station Street, Donington, Lincolnshire, PE11 4UJ

CLIENT:

Mr and Mrs Dorrer



Planning | Design | Project Management