


REVISION:	DESCRIPTION:	MADE BY:	DATE:
A	Amendments made to extension	EW	06/08/24

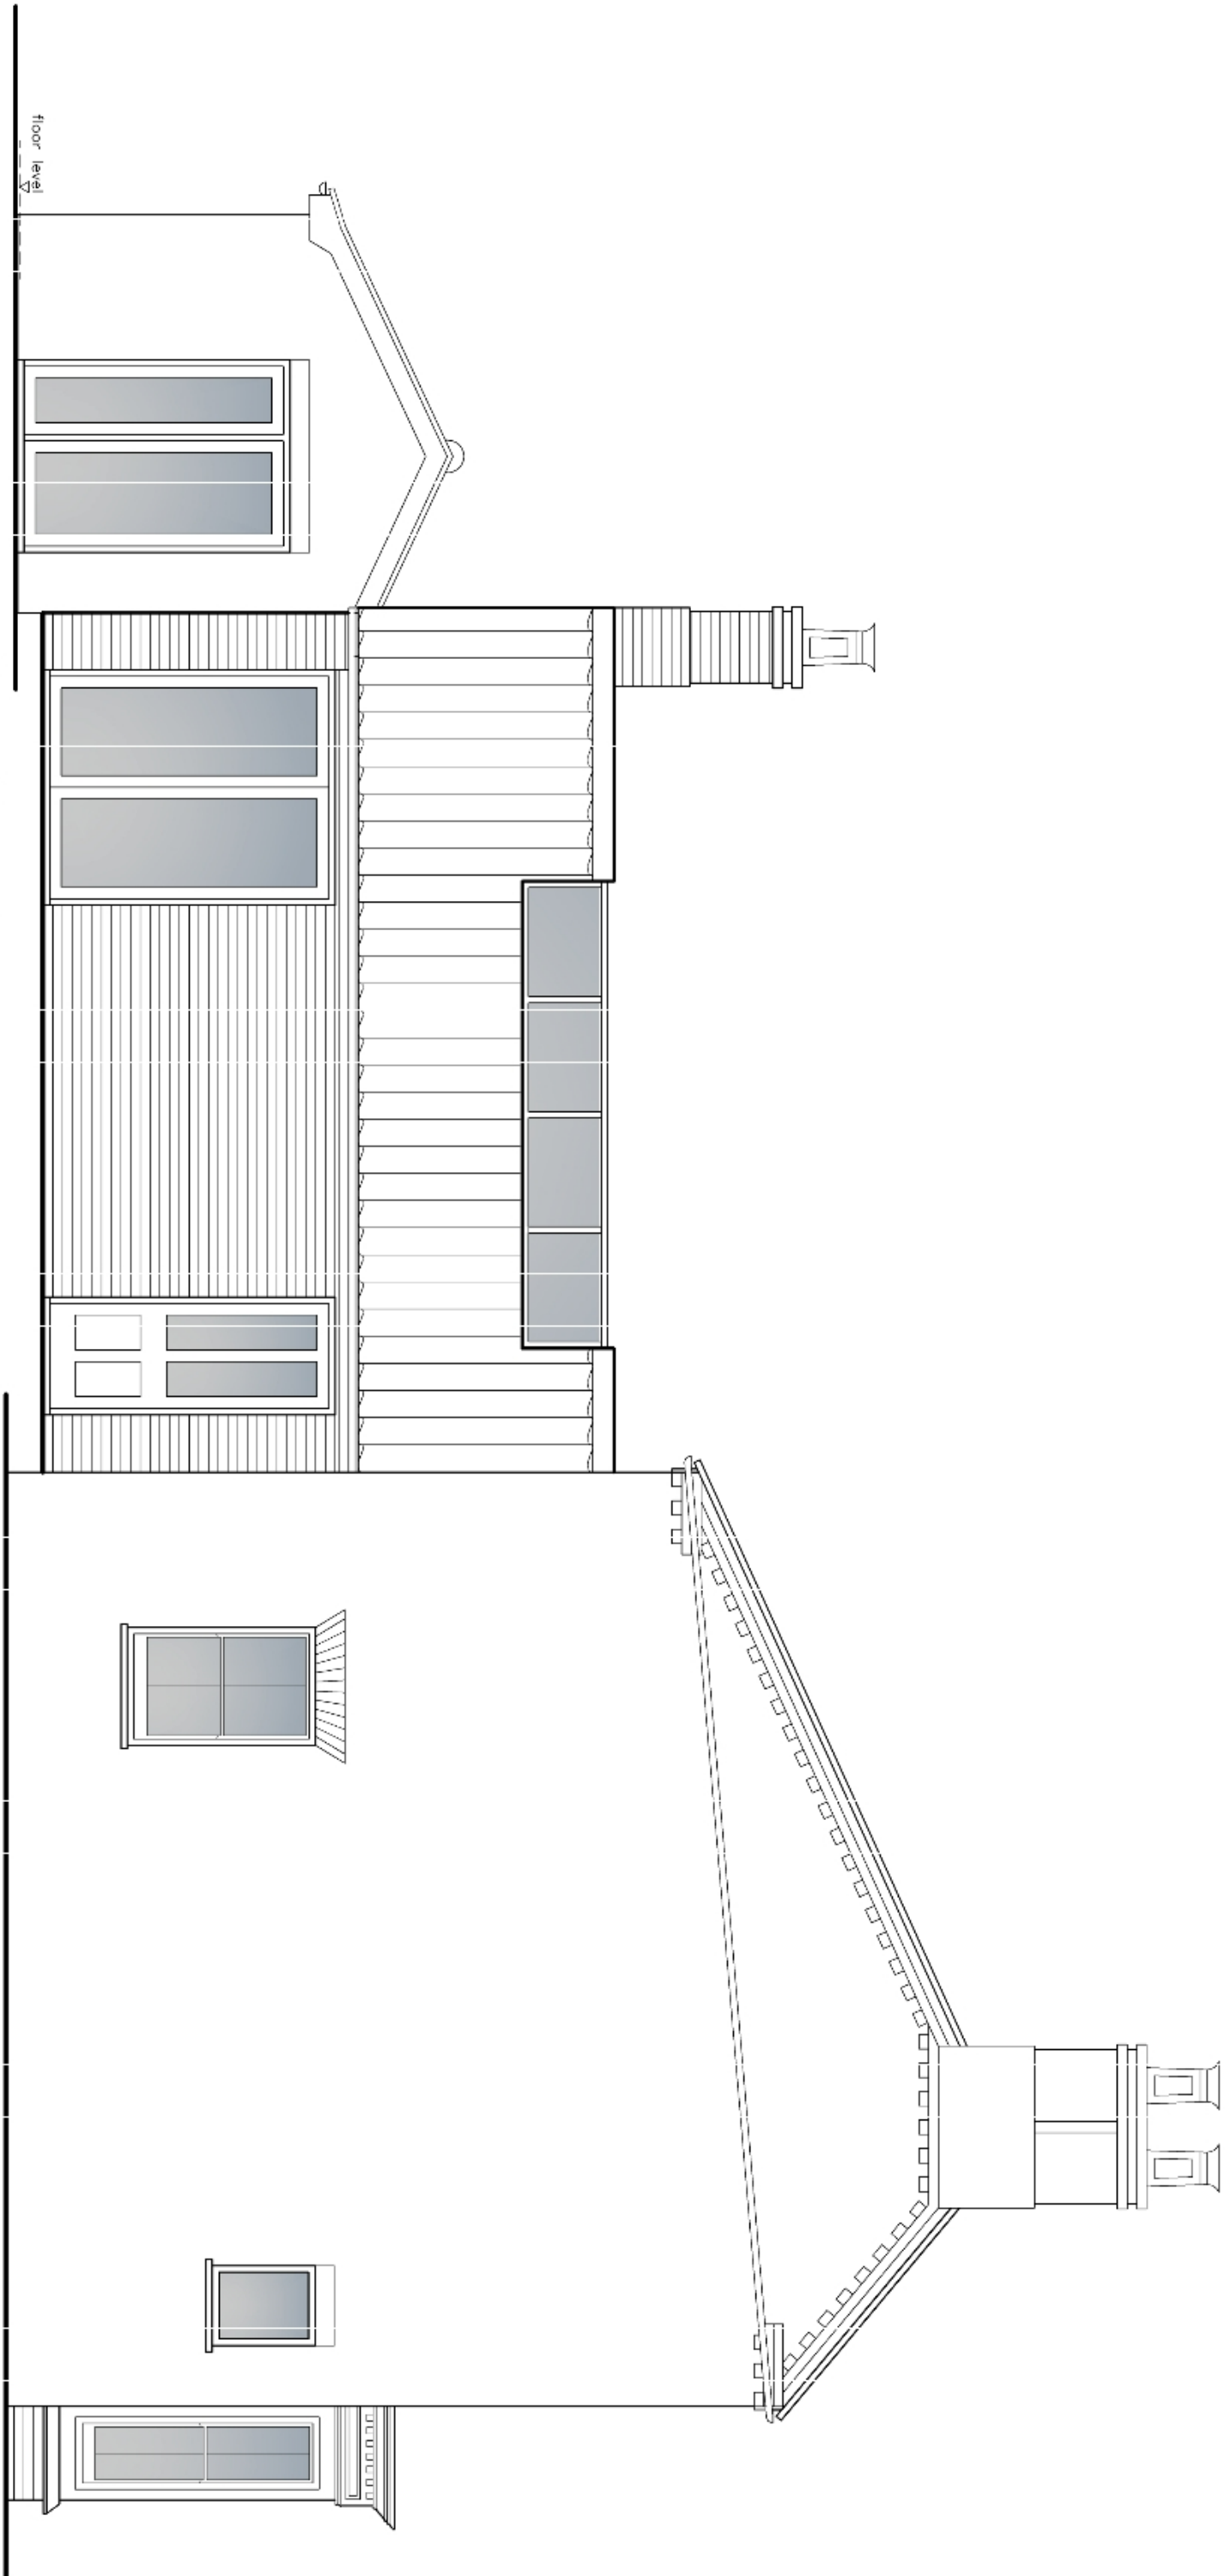

NORTH ELEVATION
SCALE 1:50



EAST ELEVATION
SCALE 1:50
0 0.5 1 1.5 2.5 m
1:50

www.neildowlman-architecture.co.uk

BOSTON 12-14 Main Ridge West, Boston PE27 6DU **T:** 01203 357 272 **E:** info@neildowlman-architecture.co.uk
STAFFORD 14 Barn Hill, Stafford ST5 2AE **T:** 01928 758 522 **E:** stafford@neildowlman-architecture.co.uk
HORNCASTLE 28 St Lawrence Street, Horncastle, N7 5DN **T:** 01957 522 899 **E:** horncastle@neildowlman-architecture.co.uk
LOUTH 62 Northgate, Louth L91 0LY **T:** 01507 807 155 **E:** louth@neildowlman-architecture.co.uk
SKEGNESS 150a The Green, Skegness PE14 6BB **T:** 01754 880 080 **E:** skegness@neildowlman-architecture.co.uk
by appointment only

Architectural Consultants



CHECKED:

DATE: AUG 24

DRAWN: EW

DRAWING NO: B/3859-3002A

ORIGINAL SIZE: A1

SCALE: 1:50 @ A1

REVISION LETTER: A

TITLE: North and East Elevations - As Proposed

PROJECT: Proposed Alterations and Extensions at:-

80 Street Station, Donington, Lincolnshire, PE11 4UJ

CLIENT: Mr & Mrs Dorrer

PROJECT: Proposed Alterations and Extensions at:-

80 Street Station, Donington, Lincolnshire, PE11 4UJ