



REVISION:	DESCRIPTION:	MADE BY:	DATE:
-----------	--------------	----------	-------

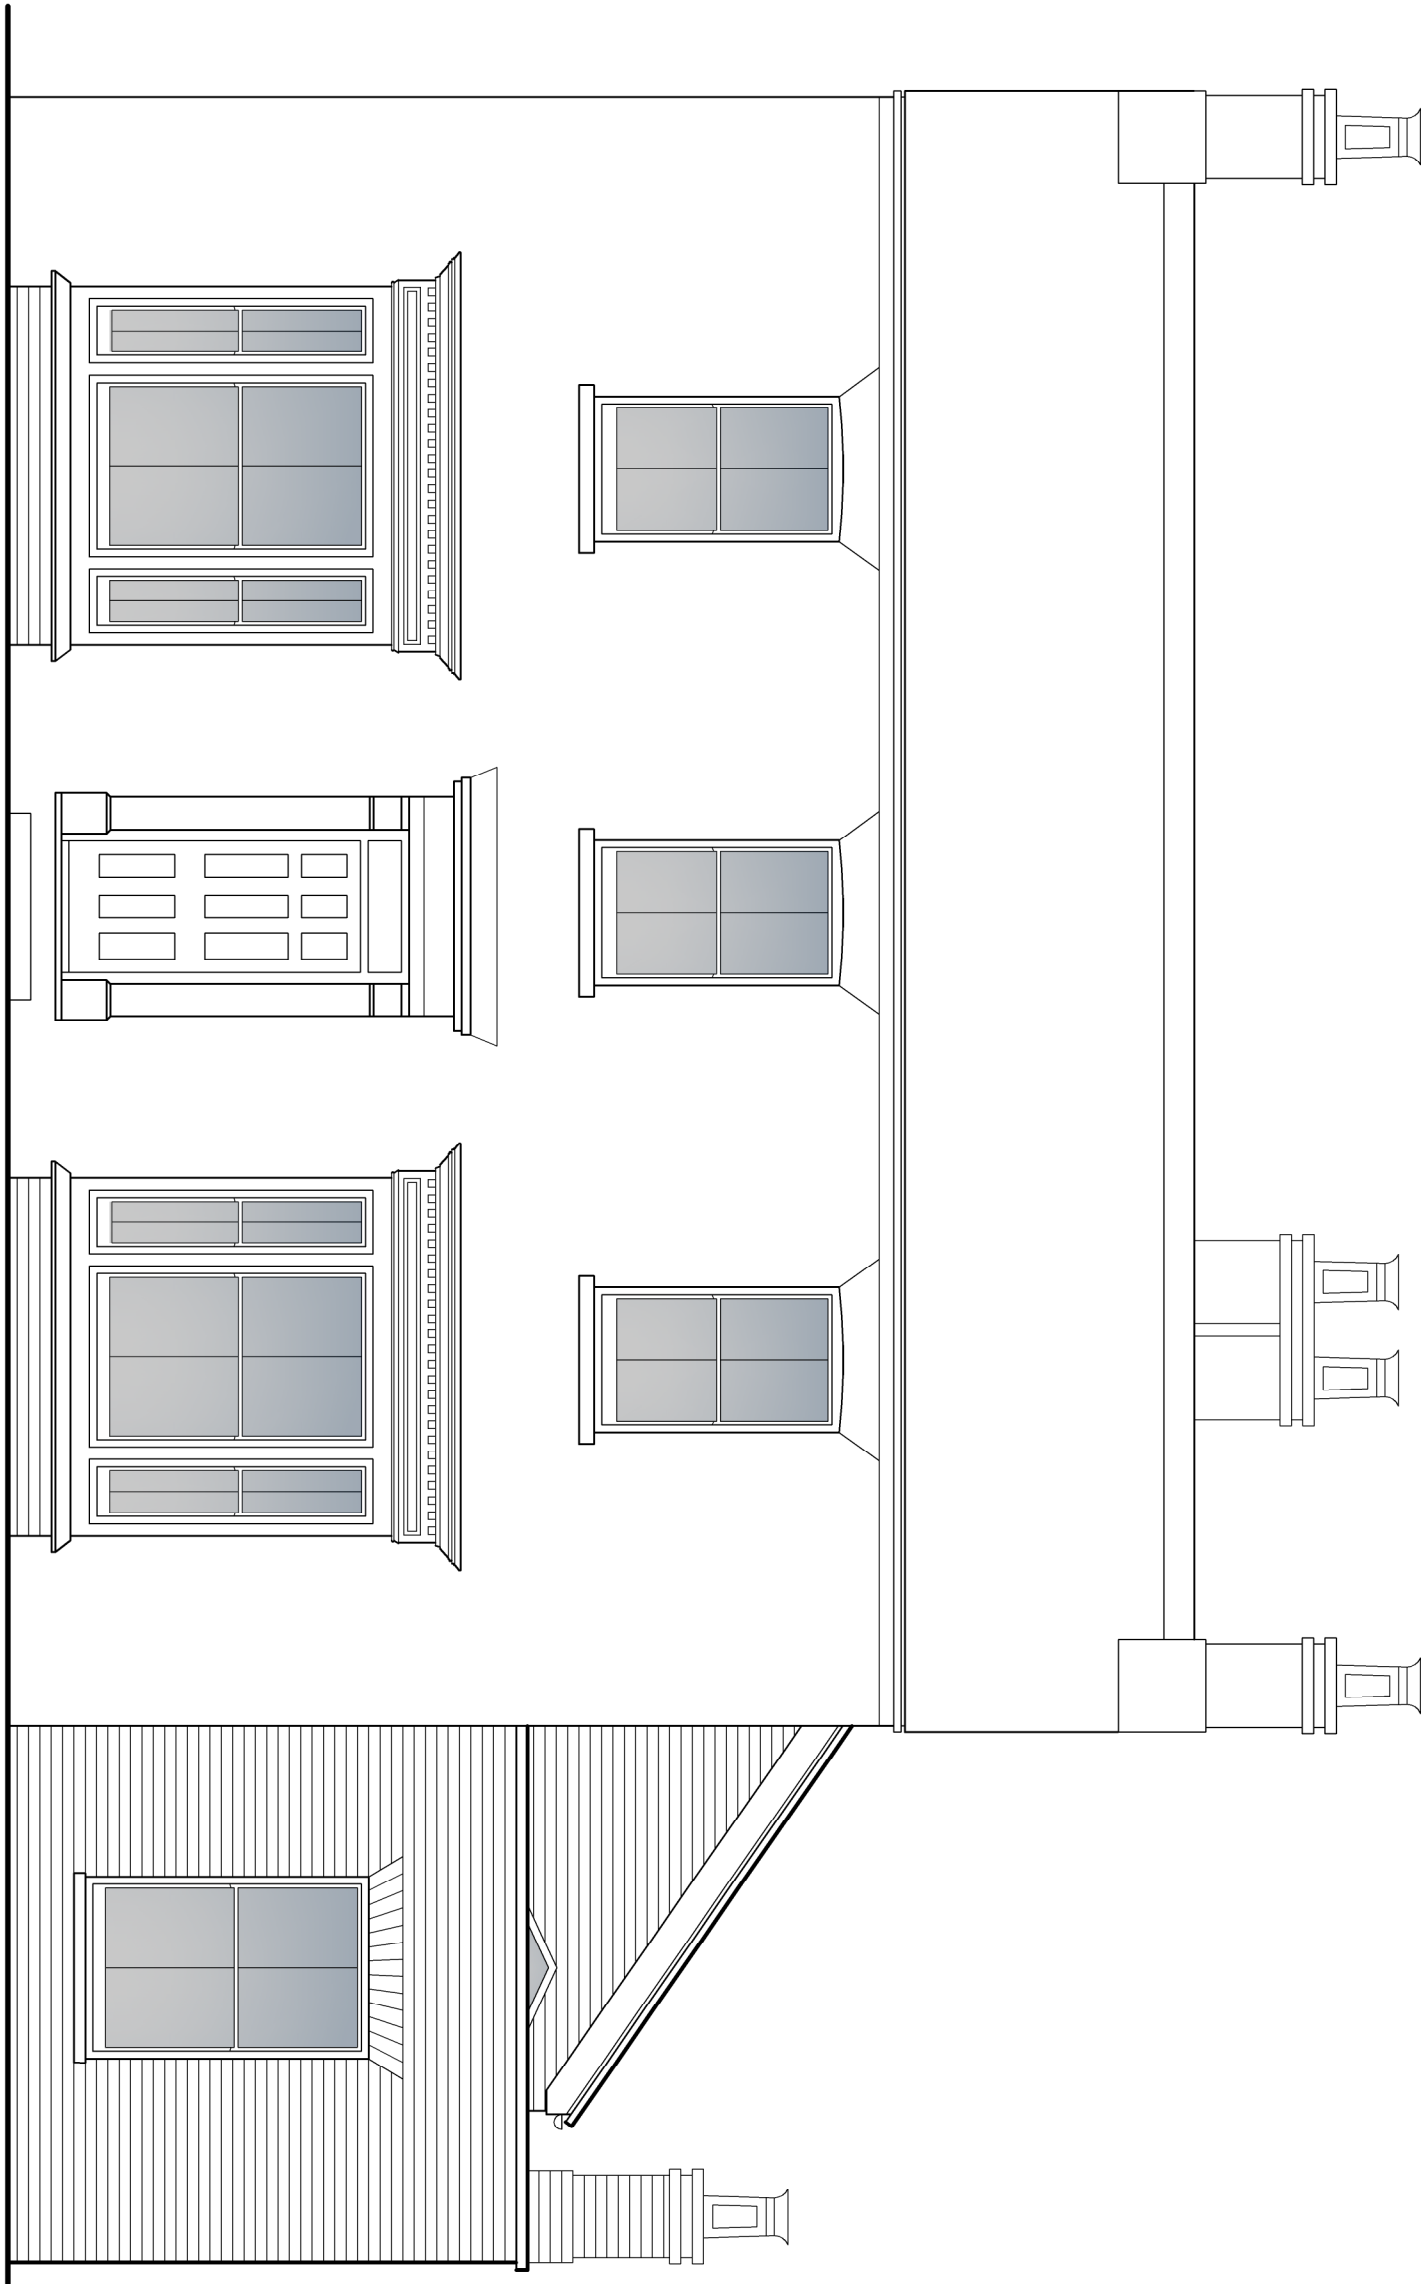

NORTH ELEVATION
SCALE 1:50

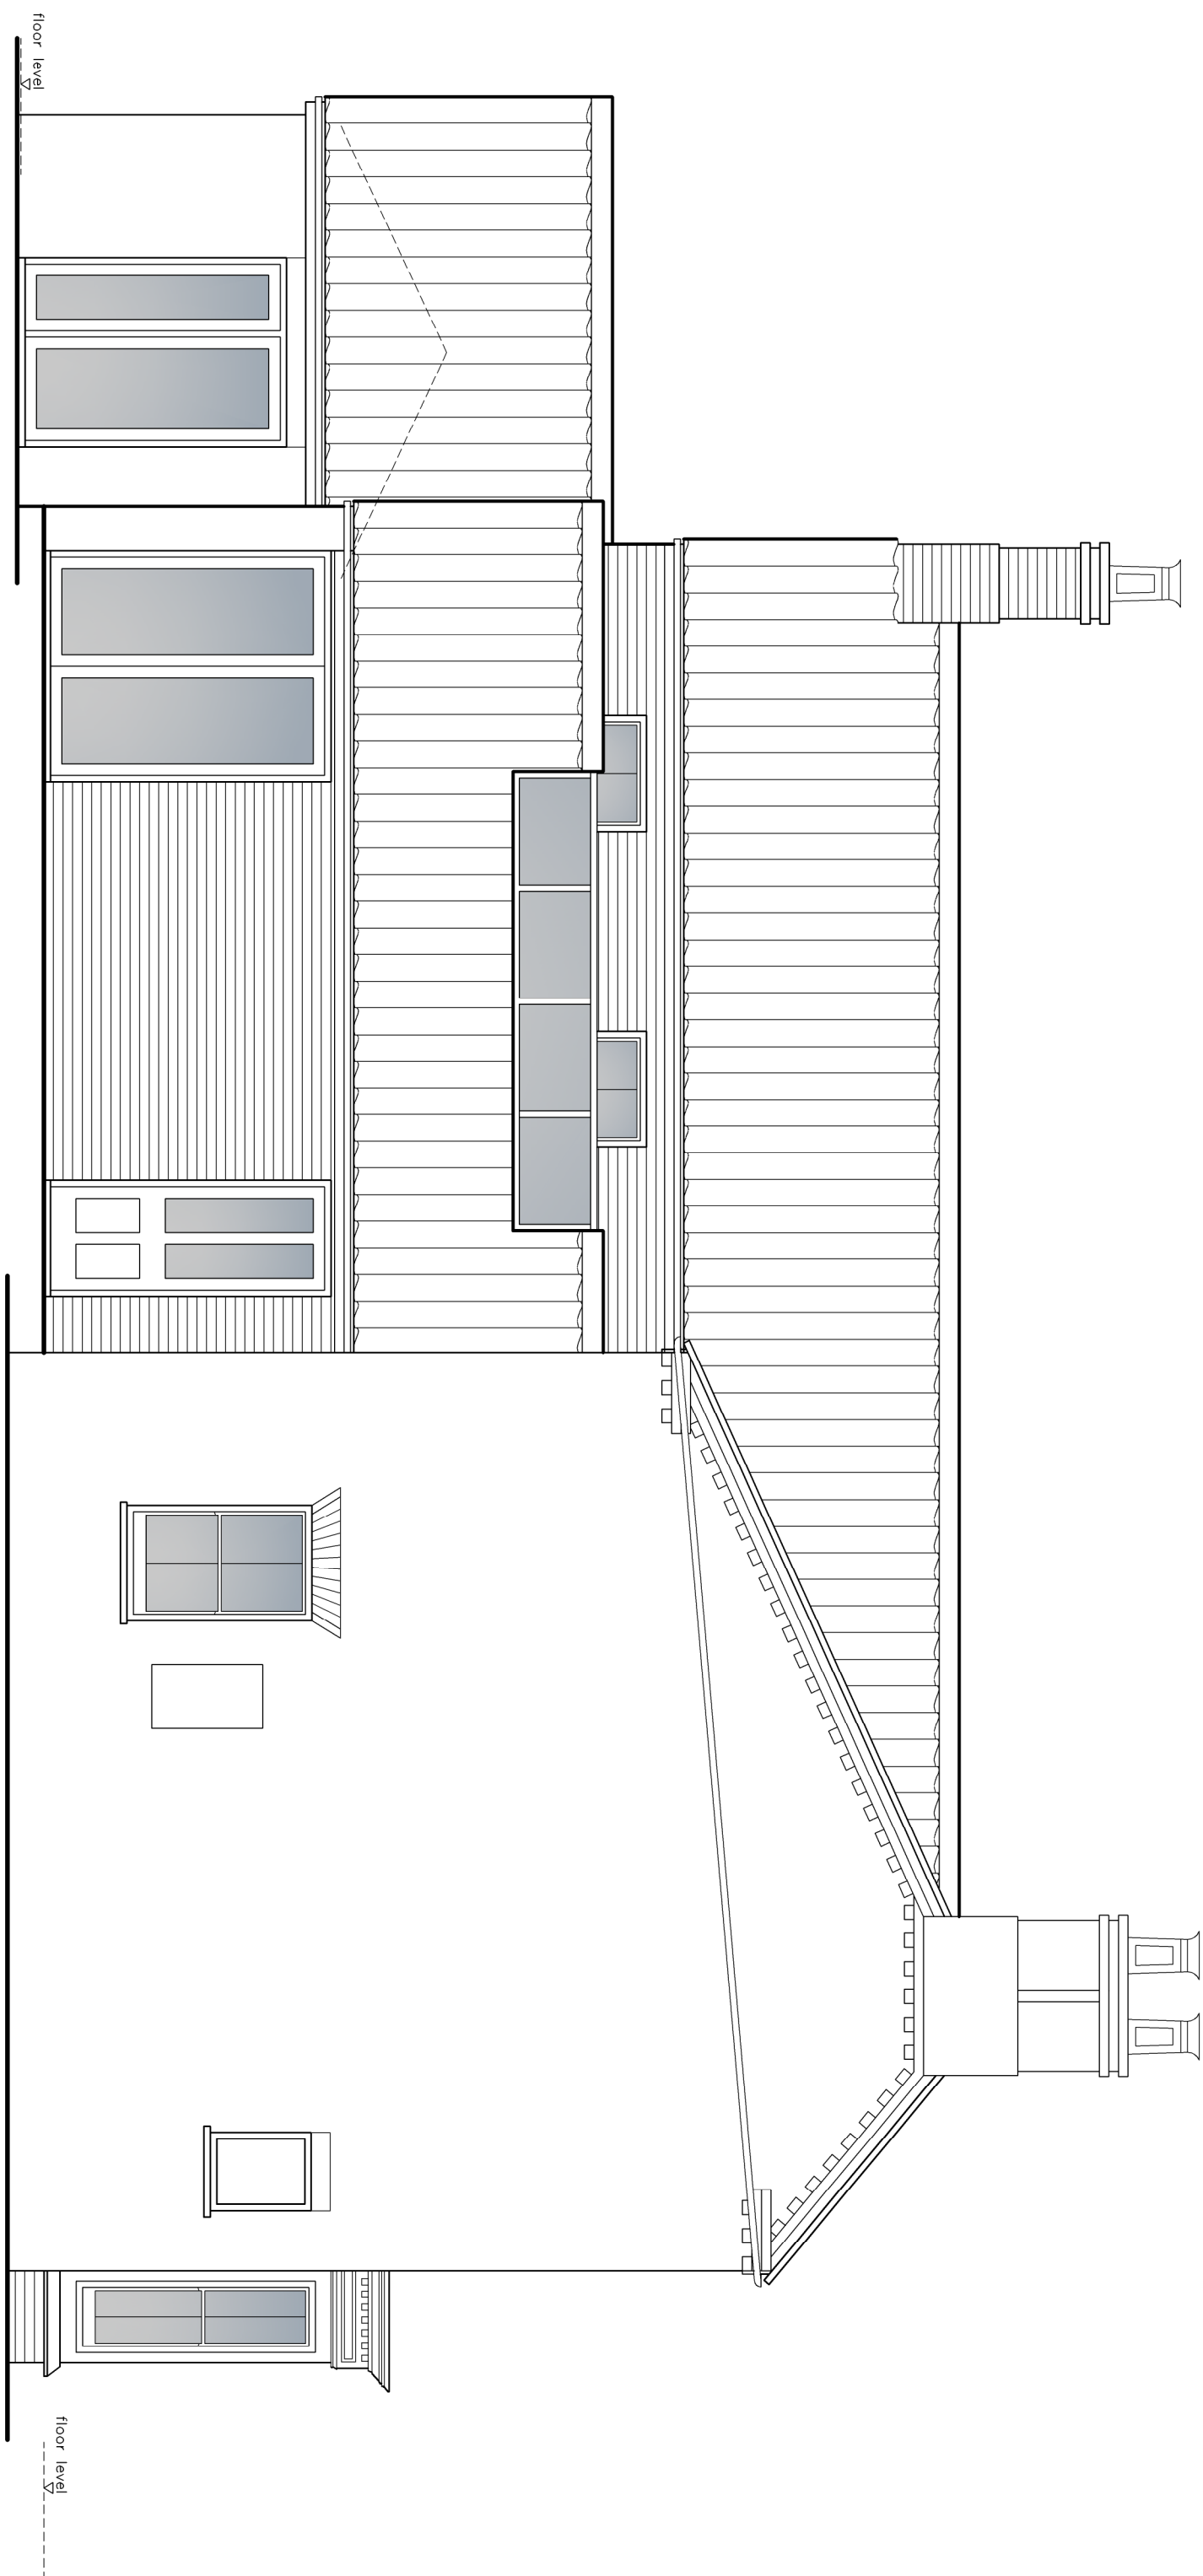

EAST ELEVATION
SCALE 1:50

CLIENT: Mr. & Mrs Dormer

PROJECT: Alterations & extensions

80 Station Street Dornington Lincolnshire PE11 4UU

TITLE: Elevations 1

SCALE: 1:50

REVISION LETTER:

DRAWN: NH


DRAWING NO.: B/3859 - 3003

ORIGINAL SIZE: A1

CHECKED:

DATE: February 2024

Architectural Consultants

 

BOSTON 12-14 Main Ridge West, Boston PE21 6QD **T:** (01509) 357 272 **E:** boston@neildowman-architecture.co.uk
STAMFORD 14 Bent Hill, Stamford PE9 2LE **T:** (01832) 753 522 **E:** stamford@neildowman-architecture.co.uk
HORNCASTLE 28 St Lawrence Street, Horncliffe LN9 5DN **T:** (01507) 522 899 **E:** horncliffe@neildowman-architecture.co.uk
LOUTH 62 Northgate, Louth LN11 0LY **T:** (01507) 601 155 **E:** louth@neildowman-architecture.co.uk
SKEGNESS (Skegness Office) **T:** (01754) 880 080 **E:** skegness@neildowman-architecture.co.uk
By appointment only

www.neildowman-architecture.co.uk