



REVISION:	DESCRIPTION:	MADE BY:	DATE:
A	Amendments made to extension	EW	06/08/24

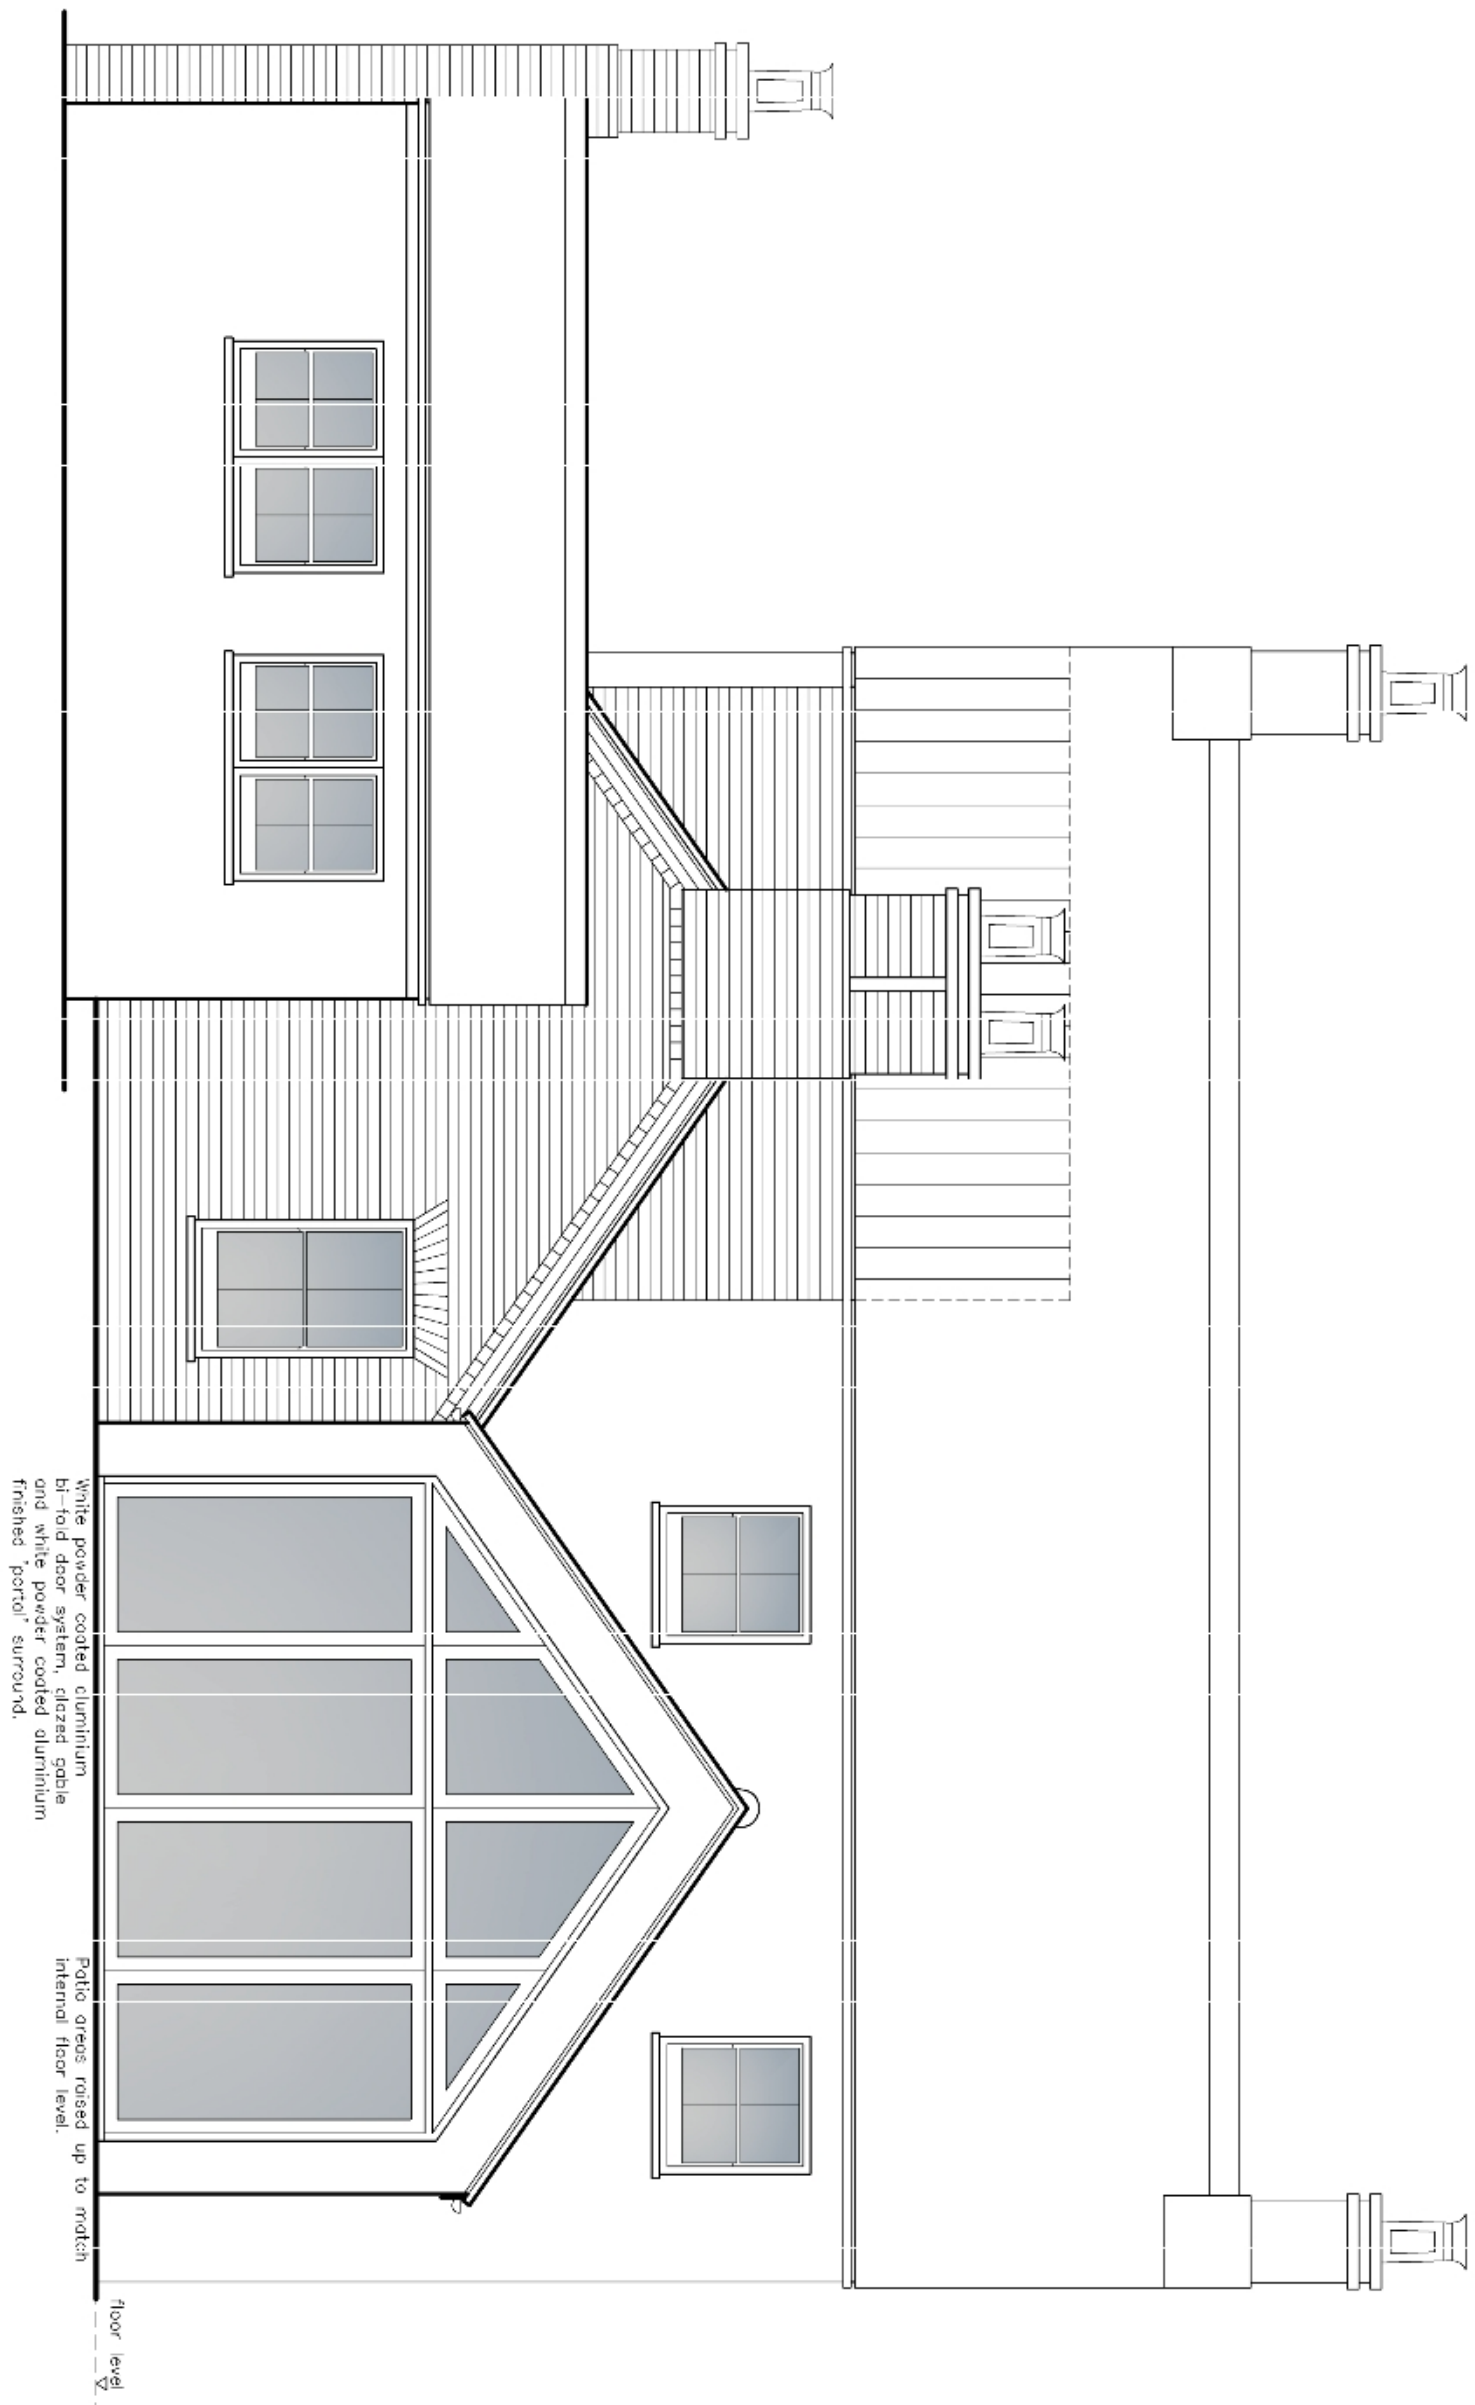

SOUTH ELEVATION
SCALE 1:50

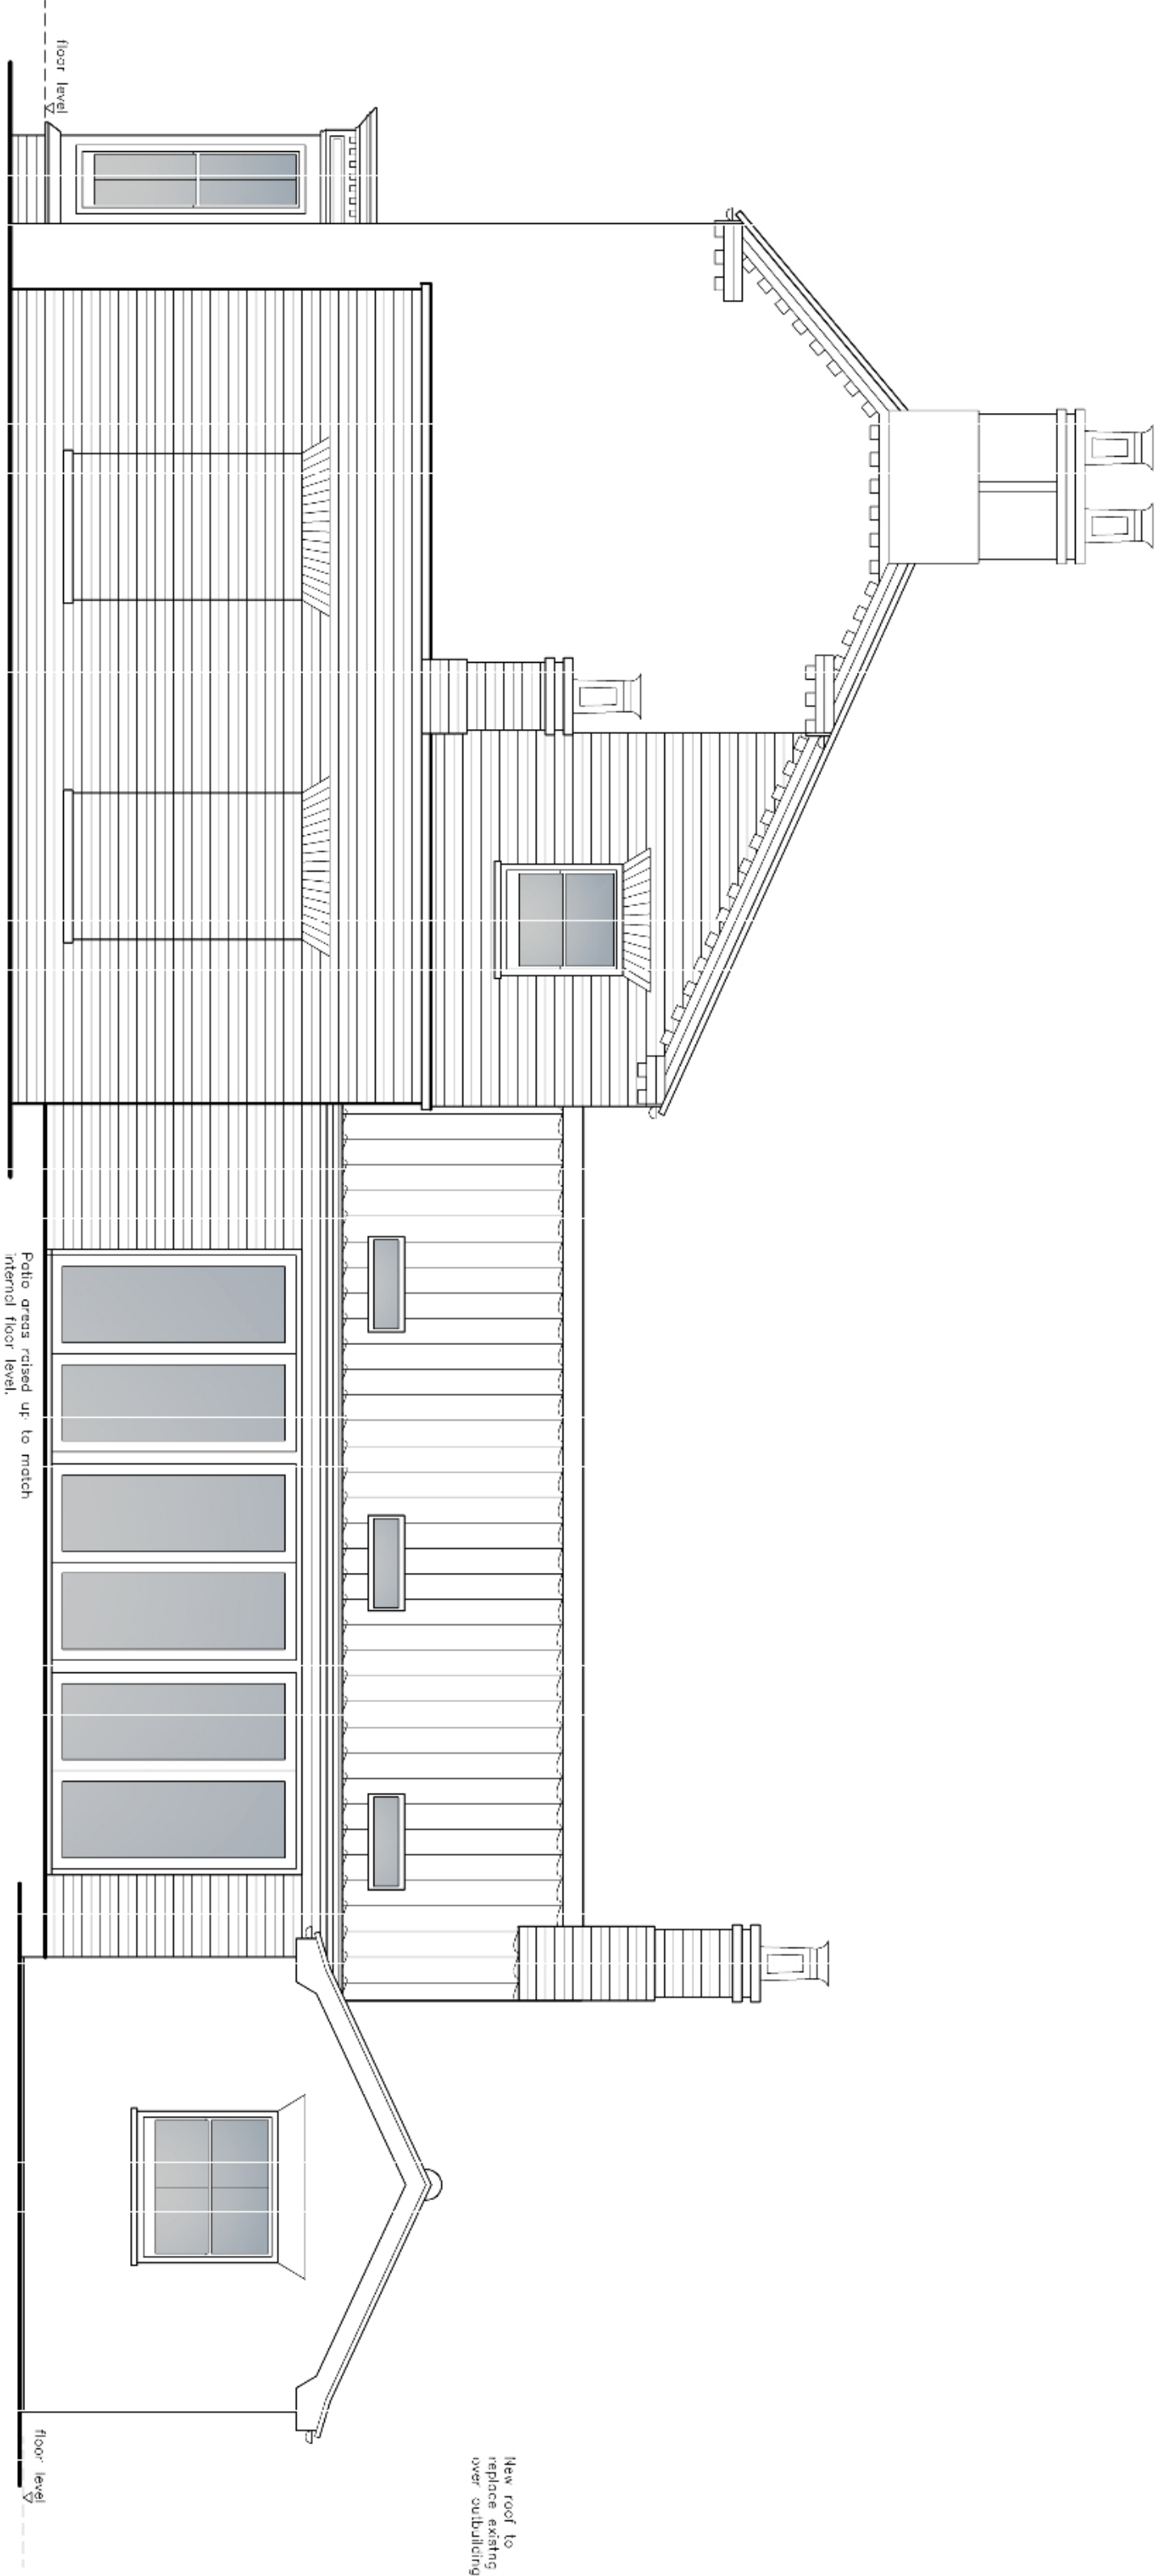

WEST ELEVATION

SCALE 1:50
0 0.5 1 1.5 2.5 m
1:50

www.neildowlman-architecture.co.uk

BOSTON 12-14 Main Ridge West, Boston PE21 6DU **T:** 01203 357 272 **E:** info@neildowlman-architecture.co.uk
STAMFORD 14 Barn Hill, Stamford SG5 2AE **T:** 01938 758 522 **E:** sarah@neildowlman-architecture.co.uk
HOLKASTLE 28 St Lawrence Street, Holkham, Norfolk NG1 5DN **T:** 01507 522 899 **E:** tony@neildowlman-architecture.co.uk
LOUTH 62 Northgate, Louth LN10 1LY **T:** 01507 807 155 **E:** neil@neildowlman-architecture.co.uk
SKEGNESS 150a Skegness Road, Skegness, Lincolnshire NG21 1JY **T:** 01754 880 080 **E:** sarah@neildowlman-architecture.co.uk
by appointment only

Architectural Consultants



CHECKED:



DATE: AUG 24

ORIGINAL SIZE: A1

DRAWN: EW

DRAWING NO: B/3859-3003

SCALE: 1:50 @ A1

REVISION LETTER: A

TITLE: South and West Elevations - As Proposed

PROJECT: Proposed Alterations and Extensions at:-

80 Station Street, Donington, Lincolnshire, PE11 4JU

CLIENT: Mr and Mrs Dorrer

PROJECT: Proposed Alterations and Extensions at:-

80 Station Street, Donington, Lincolnshire, PE11 4JU