



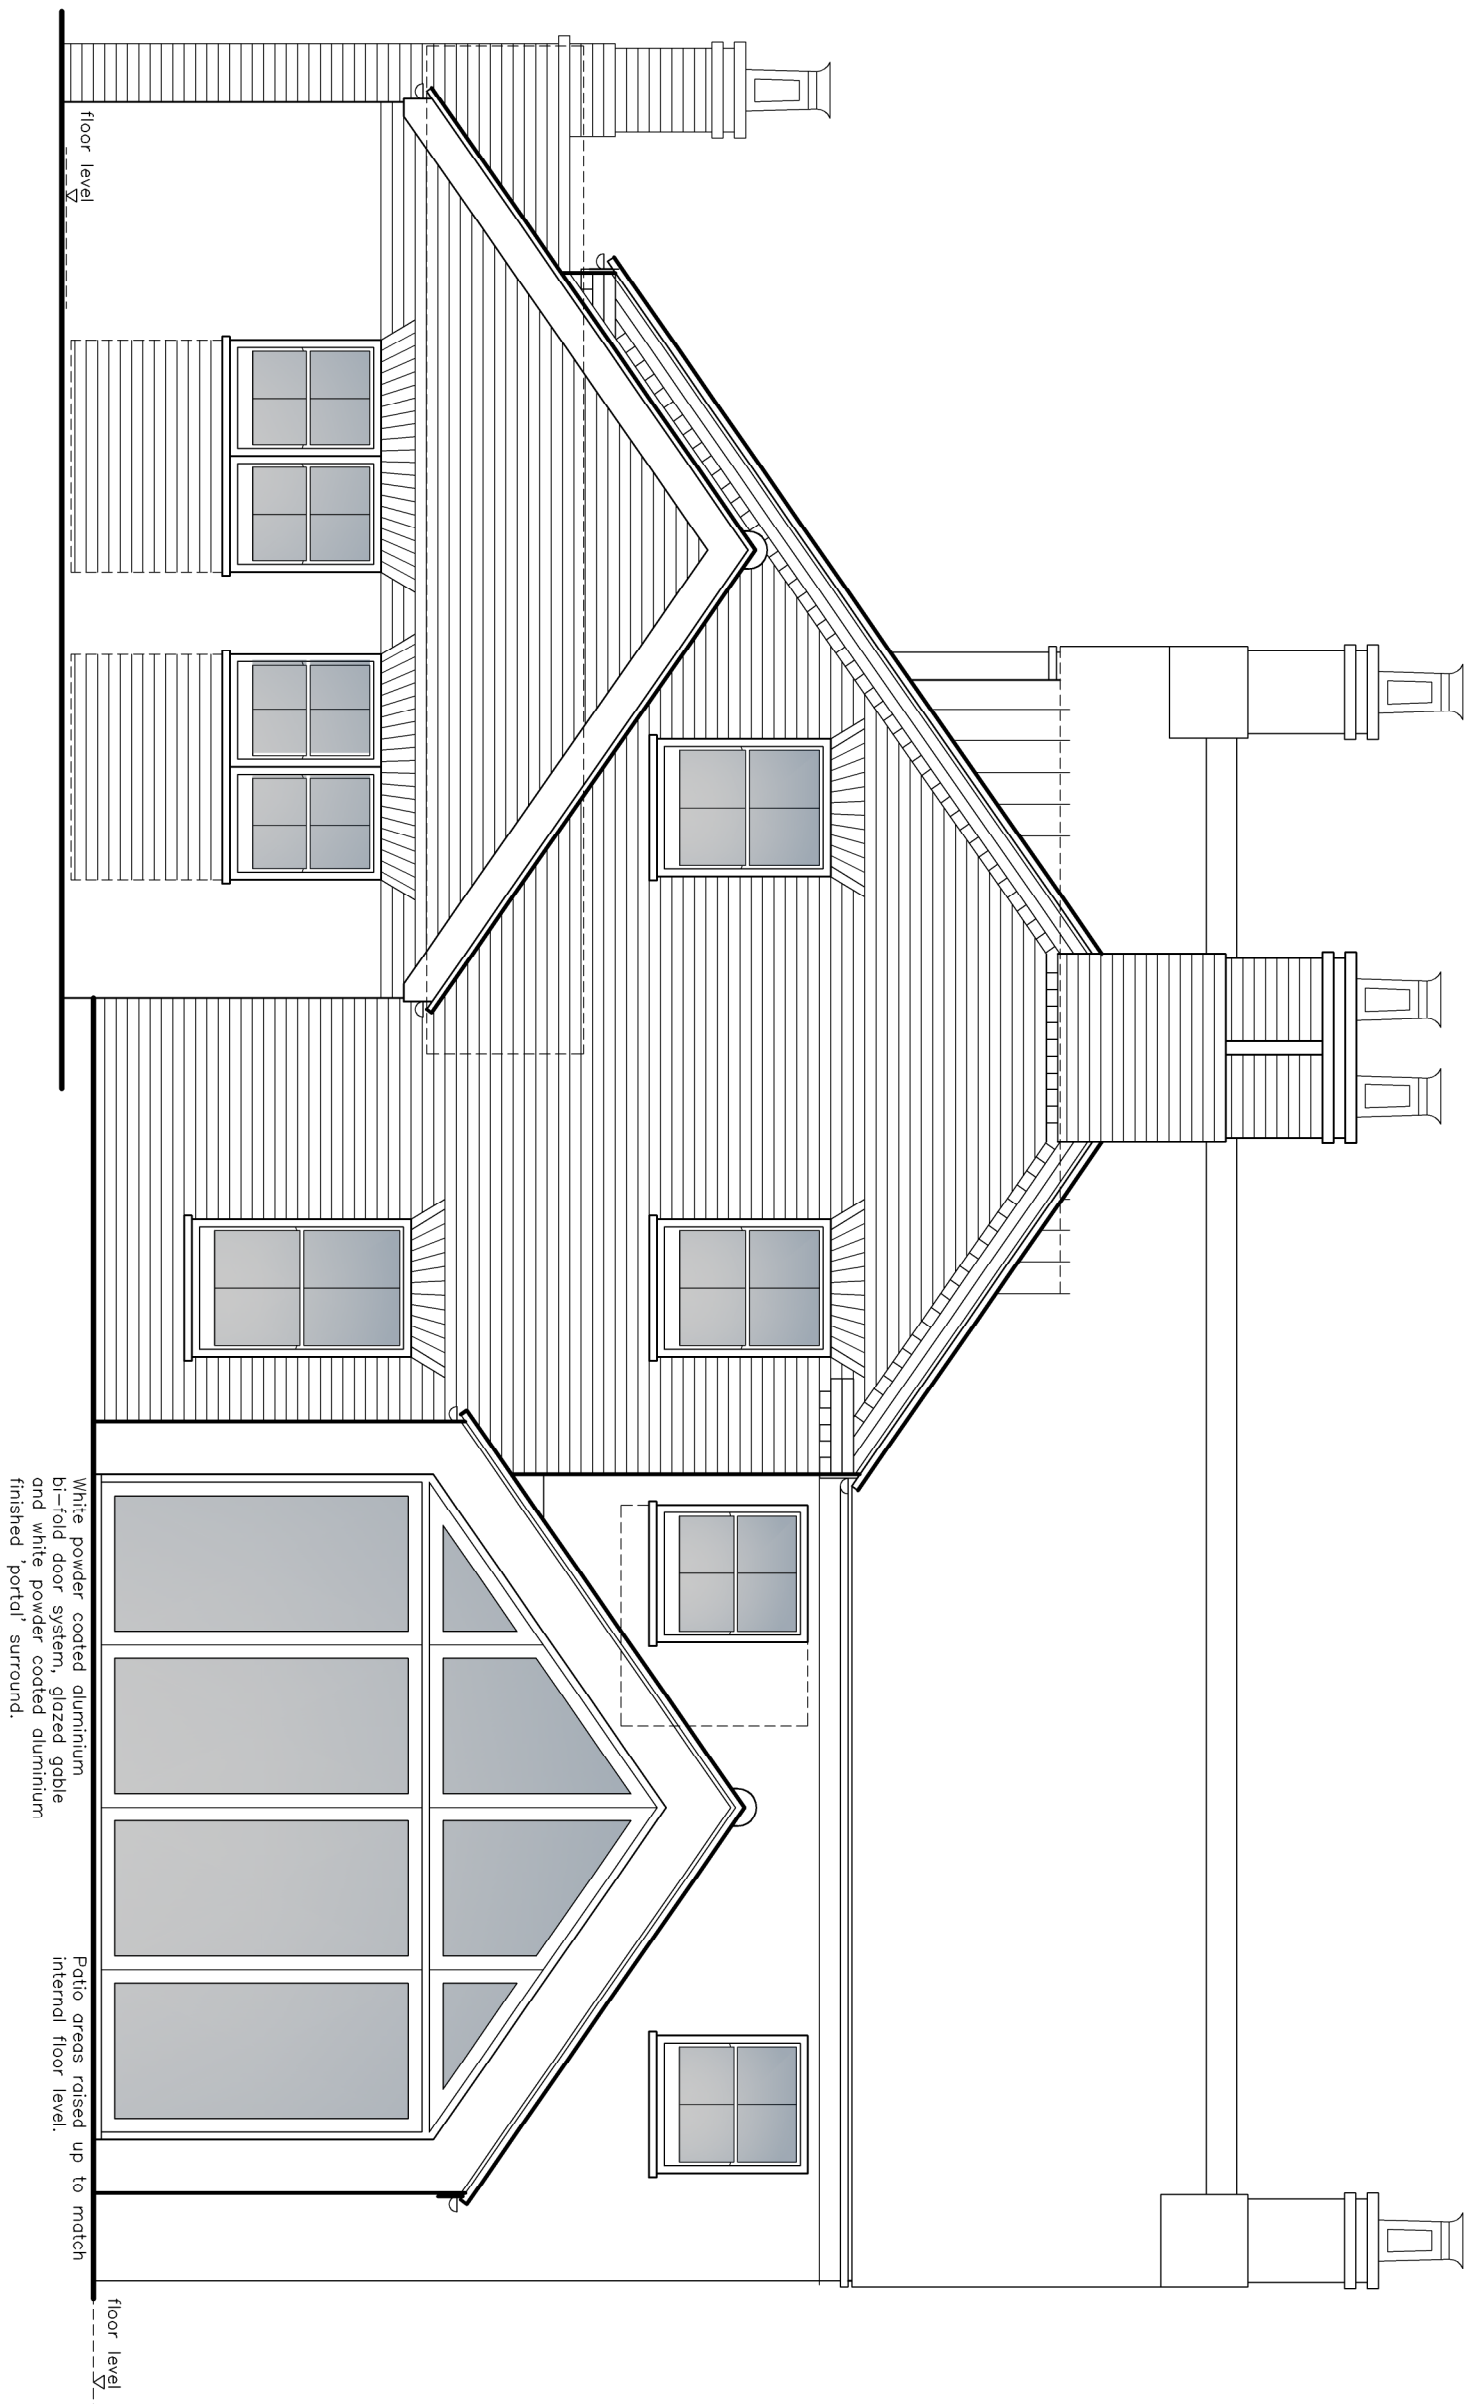

SOUTH ELEVATION
SCALE 1:50

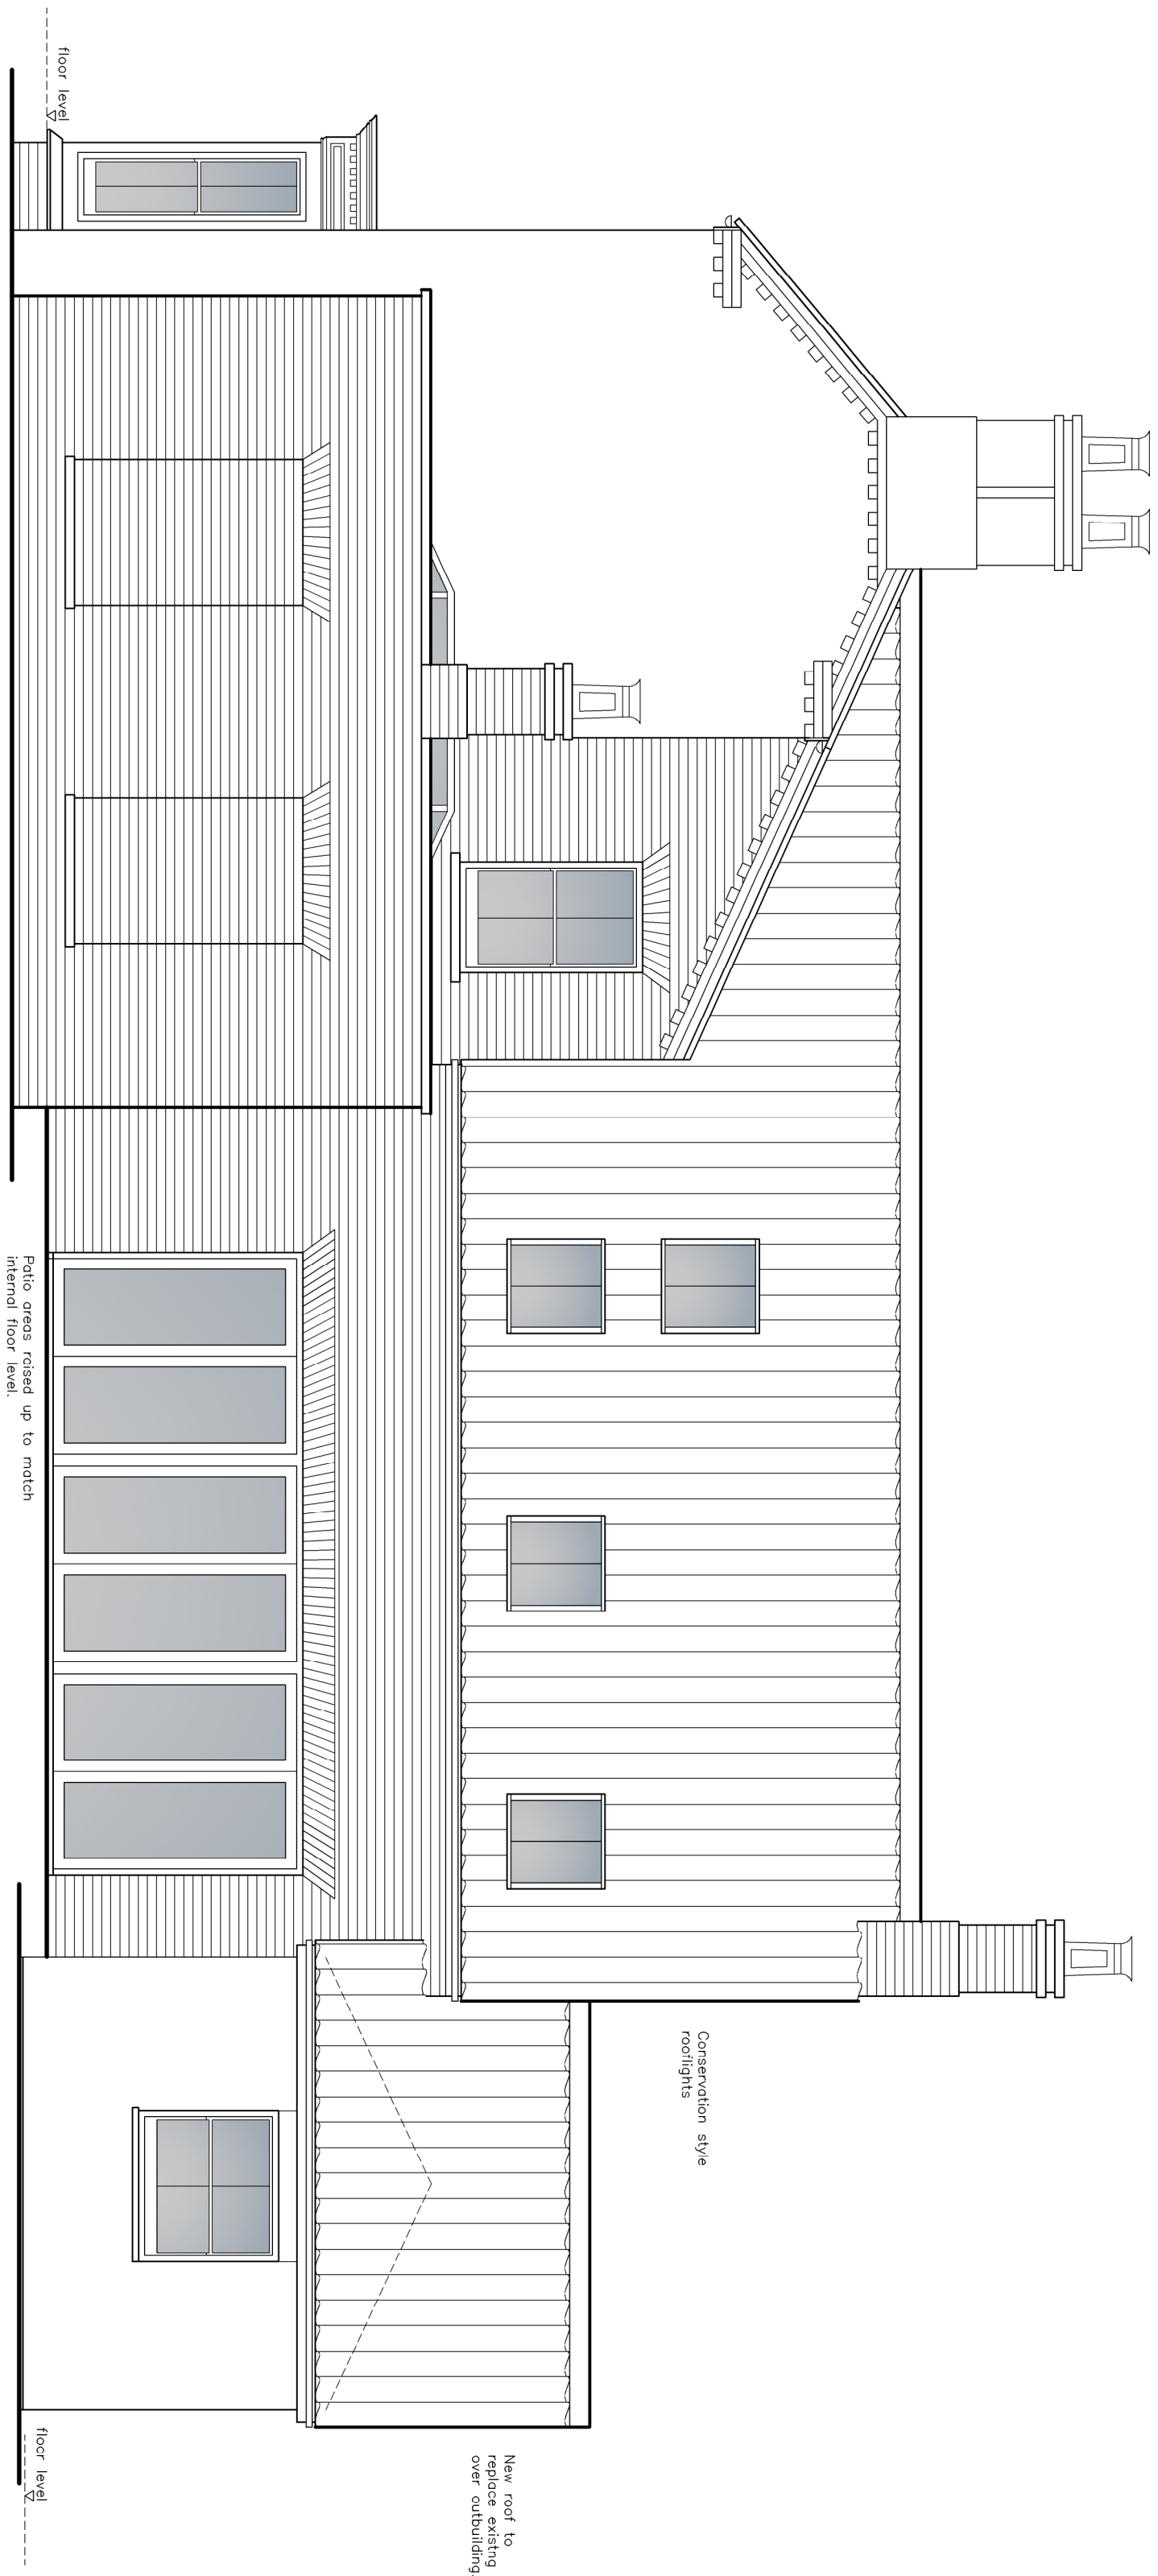

WEST ELEVATION
SCALE 1:50

CLIENT: Mr & Mrs Dormer

PROJECT: Alterations & extensions

80 Station Street Donnington Lincolnshire PE11 4LU

TITLE: Elevations 2

SCALE: 1:50

REVISION LETTER:

DRAWN: NH

DRAWING NO: B/3859 - 3004

CHECKED:

ORIGINAL SIZE: A1

DATE: February 2024

Architectural Consultants

LABC

GLA

GLA

GLA

BOSTON 12-14 Main Ridge West Boston PE21 6QQ **T** 01205 357 272 **E** info@neildowlman-architecture.co.uk

STAMFORD 14 Barn Hill, Stamford PE9 2AE **T** 01780 758 522 **E** stamford@neildowlman-architecture.co.uk

ALFORD 4-5 Church Street, Alford LN3 9EF **T** 01807 463 863 **E** alford@neildowlman-architecture.co.uk

HORNCASTLE 28 St Lawrence Street, Horncastle LN9 5DN **T** 01507 522 899 **E** horncastle@neildowlman-architecture.co.uk

SKELDON 65-67 Church Street, Skelton YO15 1AA **T** 01754 880 880 **E** skelton@neildowlman-architecture.co.uk

by appointment only

www.neildowlman-architecture.co.uk