


Drawings are to be read in conjunction with the construction notes, structural engineer's calculations and truss manufacturer's details.

REVISIONS

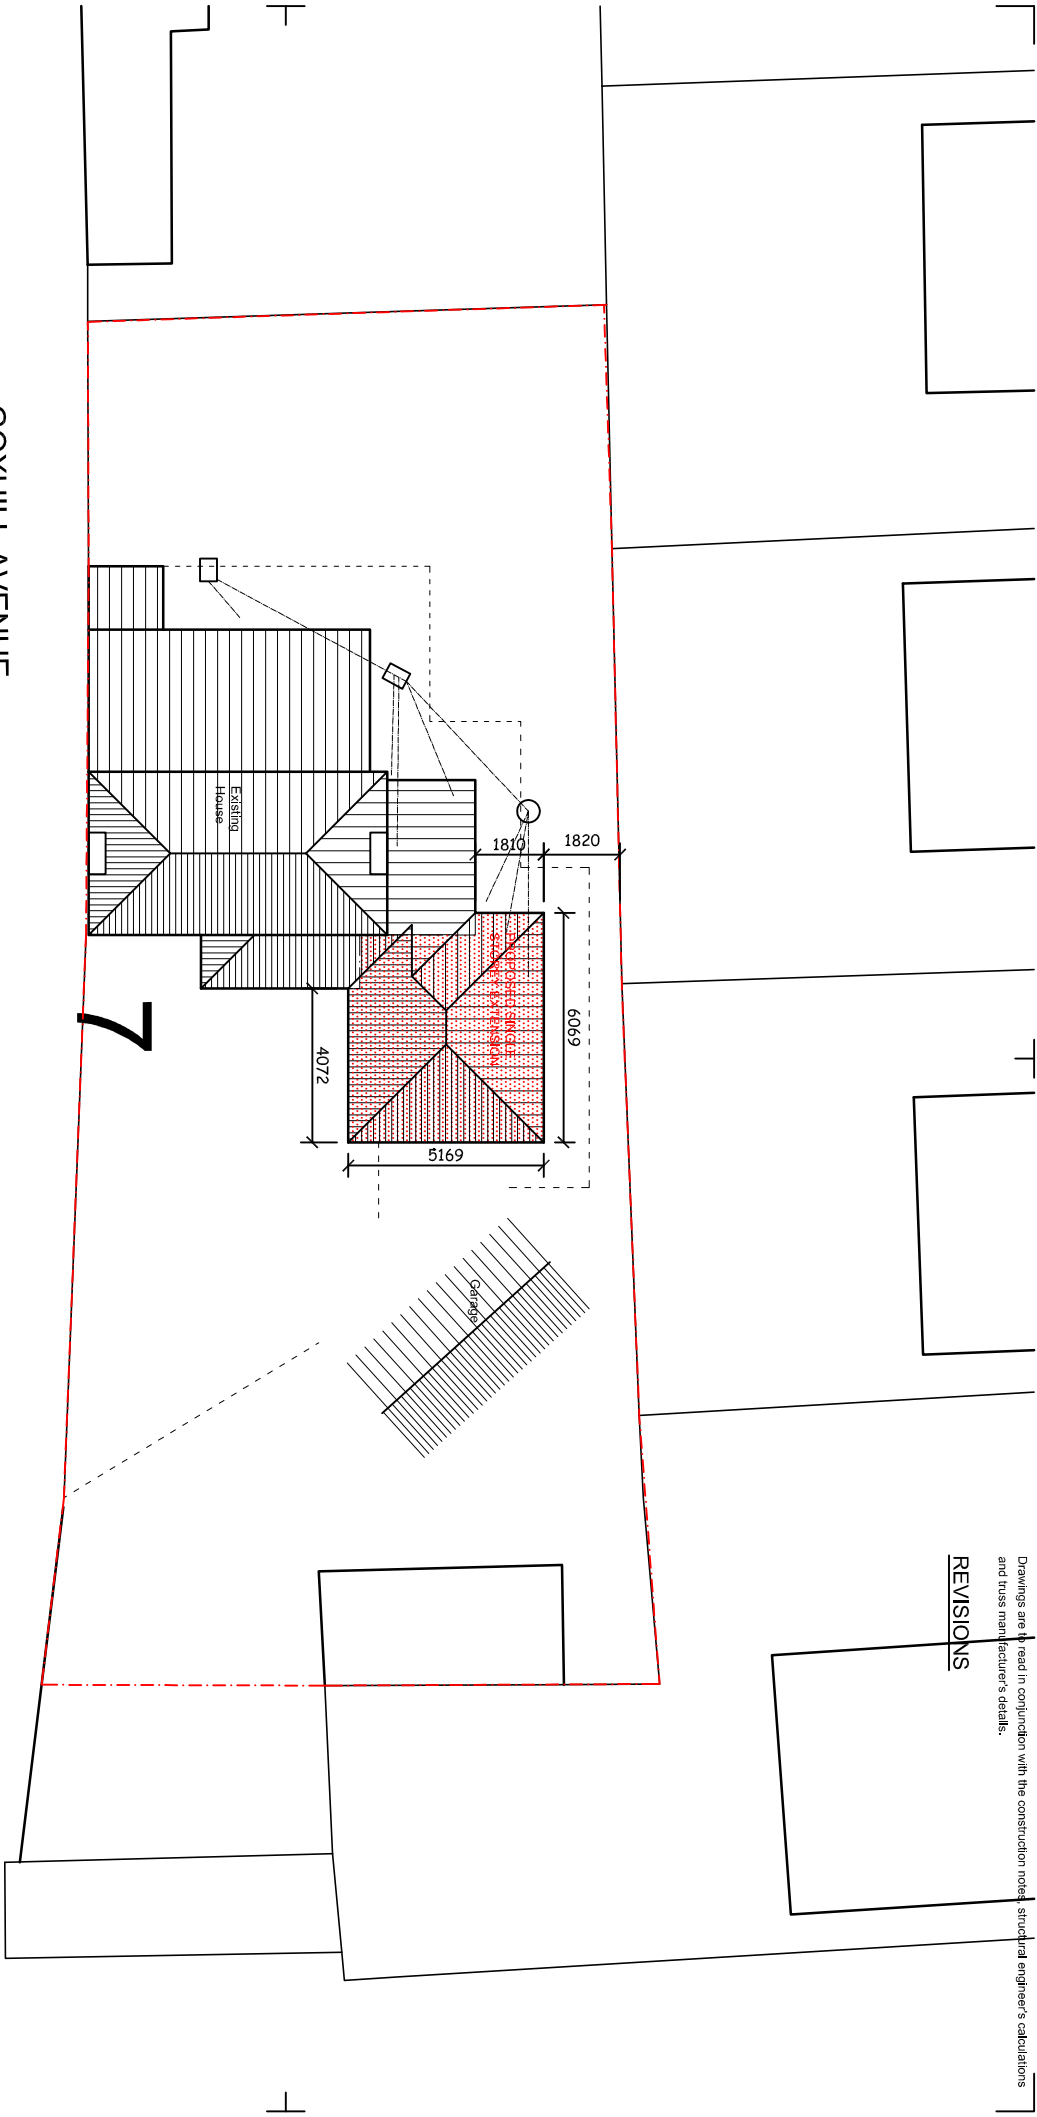


GOXHILL AVENUE

4

7

SCALE IN METRES

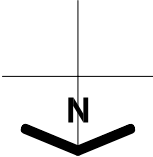

ROBERT LOWE
CHARTERED ARCHITECT
1-2 North End, Swinesthead
Boston, Lincs., PE20 3LR
Phone 01205-821117
Mobile 07904519189
lowe@rchitect@gmail.com

Project: Alterations & Extensions to 7 Goxhill Avenue
Client: Mrs. Crossland
Drawing Title: PROPOSED SITE PLAN
Project No: 15020
Scale: 1:200 @ A4
Drawing No: RL
Rev: 1

Date: May 2015

Scale: 1:200 @ A4

Project No: 15020

Scale: 1:200 @ A4

Drawing No: RL

Rev: 1

02