



REVISIONS

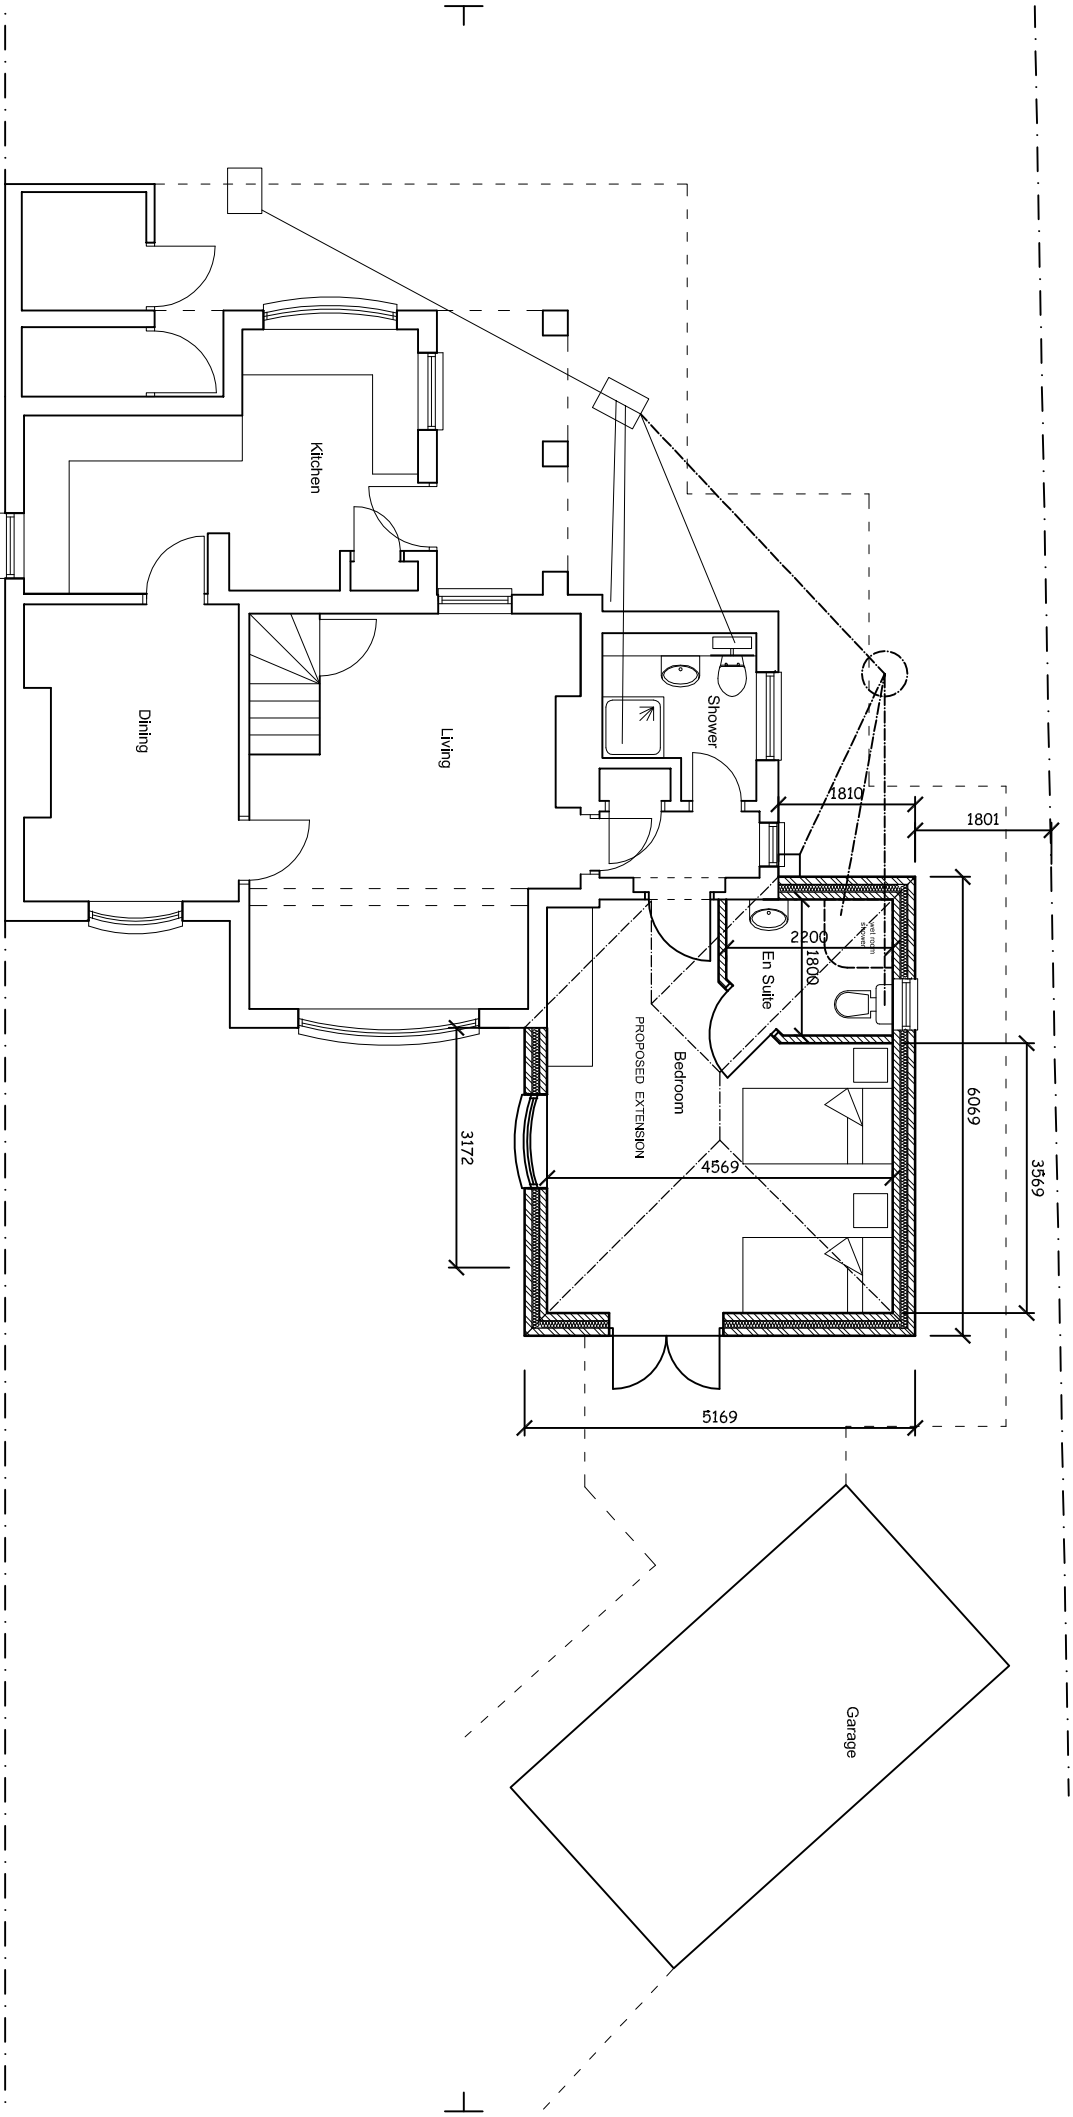

GOXHILL AVENUE

 

ROBERT LOWE
CHARTERED ARCHITECT
1-2 North End, Swinhead
Boston, Lincs., PE20 3LR
Phone 01205-821117
Mobile 07904519189
lowesrchitect@gmail.com

Project: Alterations & Extensions to 7 Goxhill Avenue Donington, Lincs.
Client: Mrs. Crossland
Drawing Title: PROPOSED GROUND FLOOR PLAN
Project No: 15020
Scale: 1:100 @ A4
Date: May 2015
Drawn: RL
Rev: 05 A

Consulting Architect. All dimensions on this and to report any discrepancy to the client. Drawn and made from the drawing. © 2015