

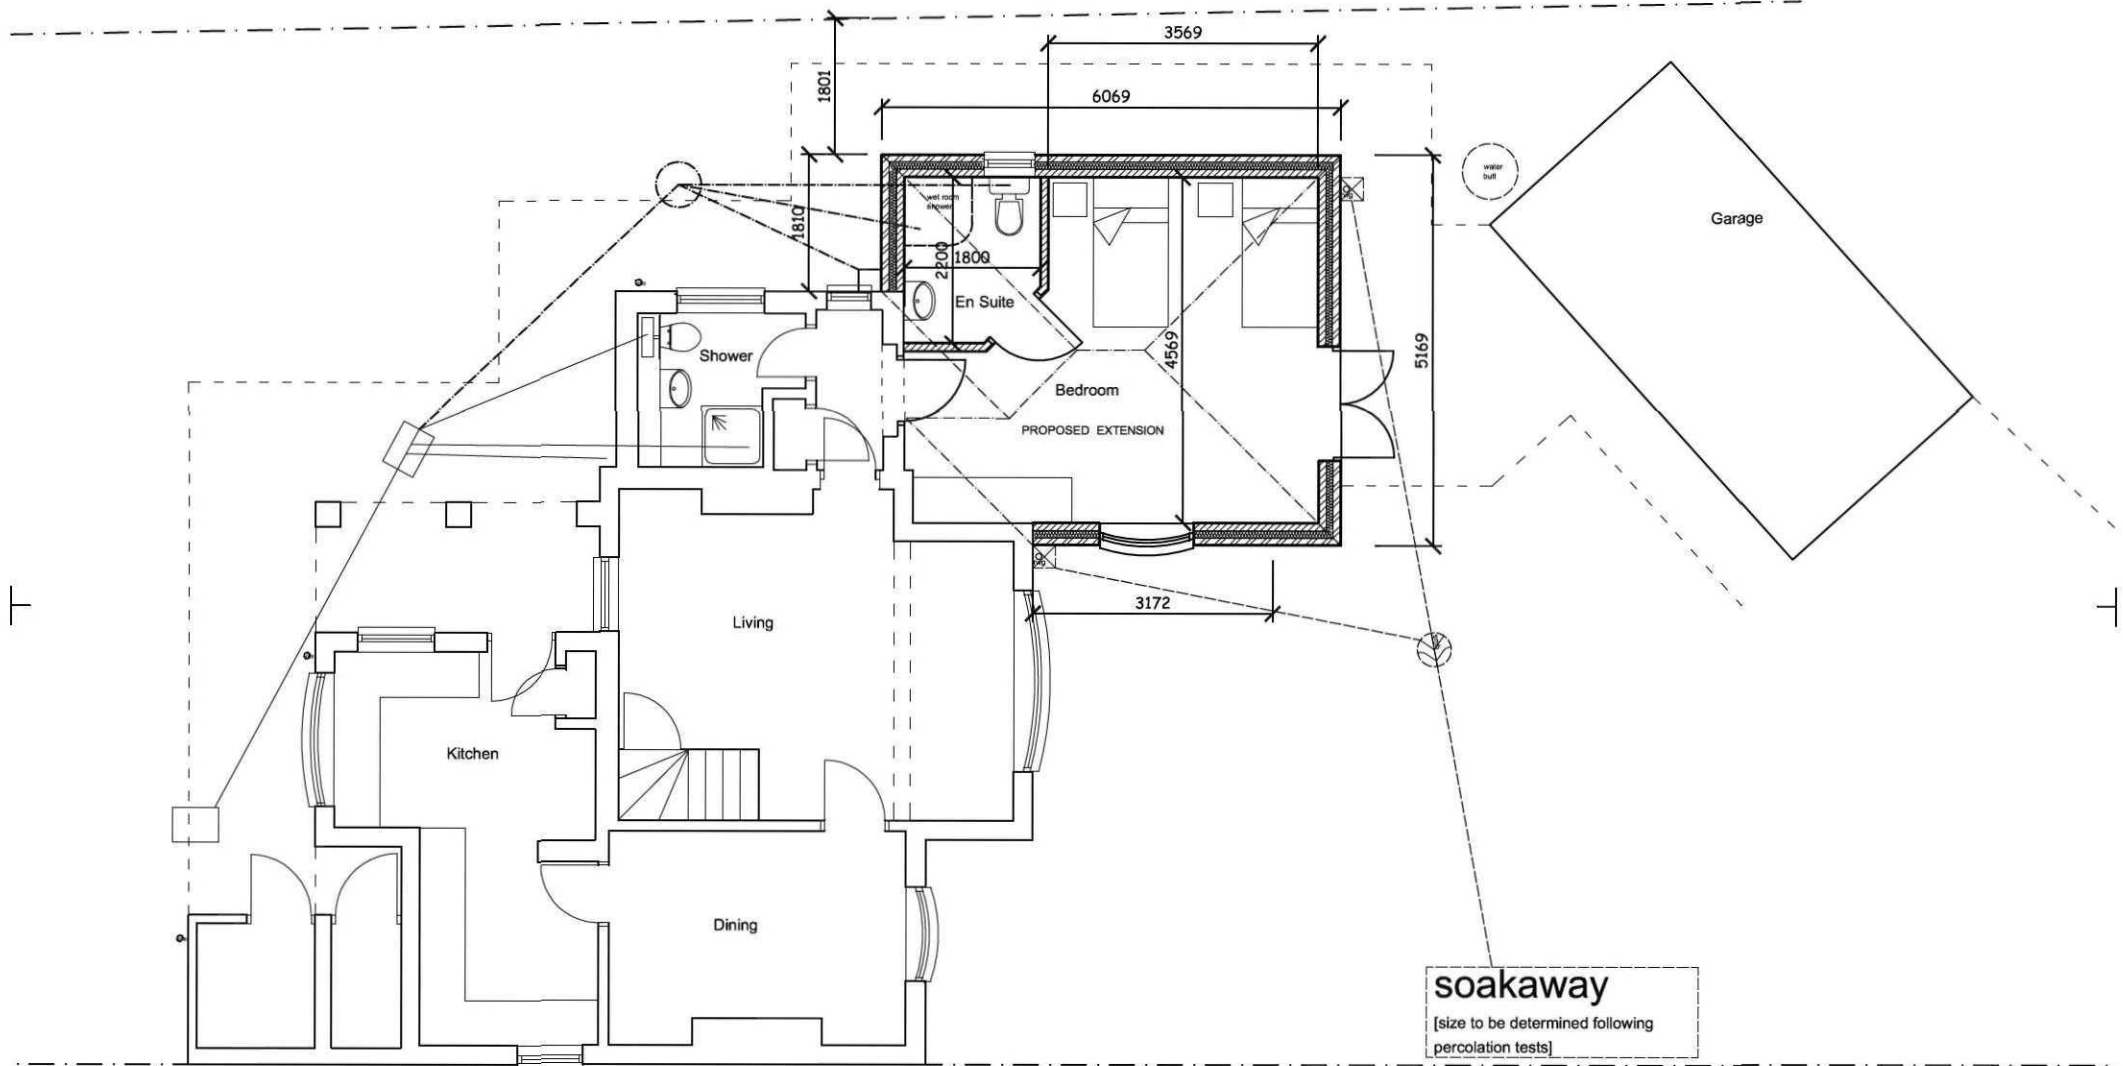


REVISIONS

Rev. B - June 2015 - soakaway added

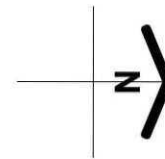

GOXHILL AVENUE

 

**ROBERT
LOWE**
CHARTERED
ARCHITECT

1-2 North End, Swineshead
Boston, Lincs., PE20 3LR
Phone 01205-821117
Mobile 07904519189
lowearchitect@gmail.com

Project:
Alterations & Extensions to
7 Goxhill Avenue
Donington, Lincs.

Client:
Mrs. Crossland

Drawing Title:
PROPOSED
GROUND FLOOR PLAN

Date:
May 2015
Scale:
1: 100 @ A4

Project No:
15020
Drawing No:
Rev:

05 B

Contractors are to check all dimensions on site and to report any discrepancy to the Architect.
Do not scale from the drawing.
© 2013