


Door D101 South Elevation. Door is not intended to be used and will be covered over on the inside

NOTES:
These details indicate sizes and shapes of joinery for planning purposes. Joinery manufacturer to design in suitable weather strip details & ironmongery etc. All openings to be measured on site by joiner and windows made to suit openings. Do not scale window dimensions from drawings.

PRELIMINARY
SUBJECT TO PLANNING
CONDITION APPROVAL

SHDC
Planning & Development
- 6 MAY 2008
Ref: 0560/08

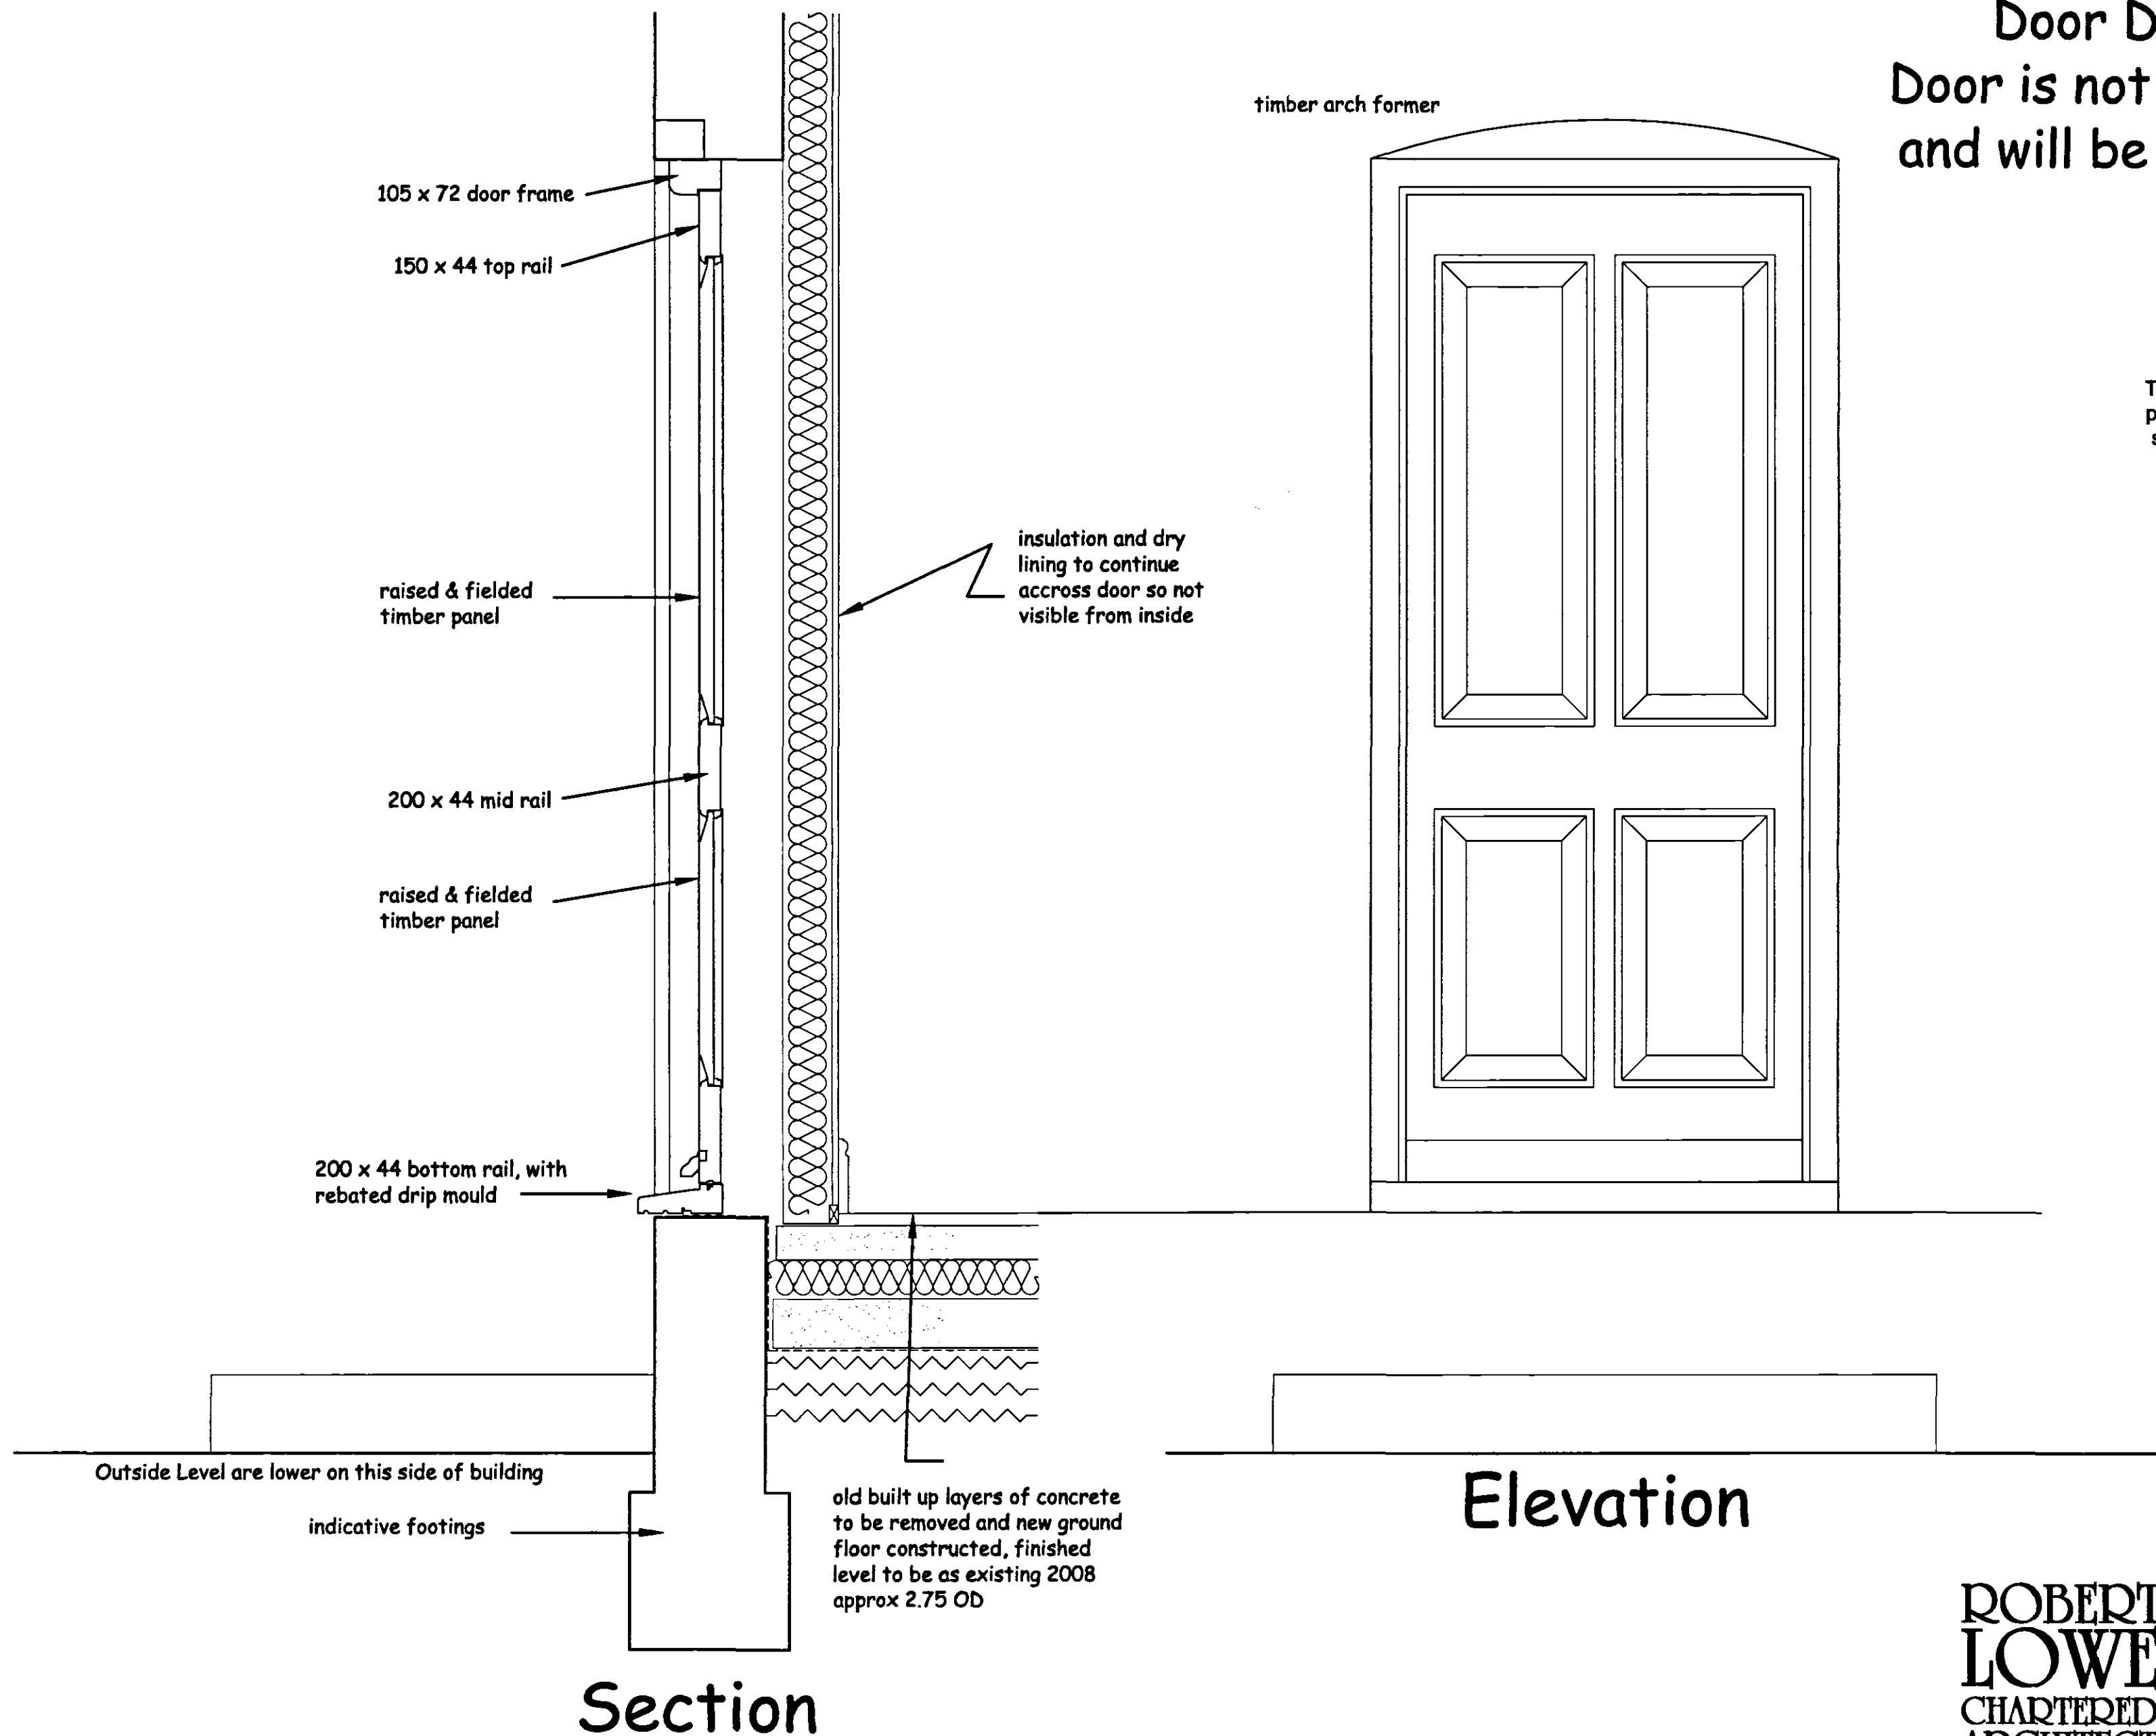

Elevation

Section

**ROBERT
LOWE**
CHARTERED
ARCHITECT
1-2 North End, Swineshead
Boston, Lincs., PE20 3LR
Phone 01205-821117
Fax 01205-821139
info@lowe-architects.com

Project: Alterations & Extensions
Bridge Farm, Donington
Lincolnshire
Client: Mr & Mrs Askew
Drawing Title: Front Door D101
Existing House

Date: April 2008
Scale: 1:10 on A2
1:20 on A4
Project No: 07053
Drawing No: JM
Rev:

26 B

Contractors are to check all dimensions on site and to report any discrepancy to the Architect.
Do not scale from the drawing.
© 2008