


DE


SHDC
Planning & Development
- 6 MAY 2008
Ref: 0560/08

DRAWINGS TO READ IN CONJUNCTION WITH THE
CONSTRUCTION NOTES AND MANUFACTURERS
DETAILS FOR ROOF TRUSSES + ECO-JOISTS AND
STRUCTURAL ENGINEERS CALCULATIONS.

FOR ALL WINDOWS AND DOORS
SEE WINDOW AND DOOR DETAILS No's 20-30

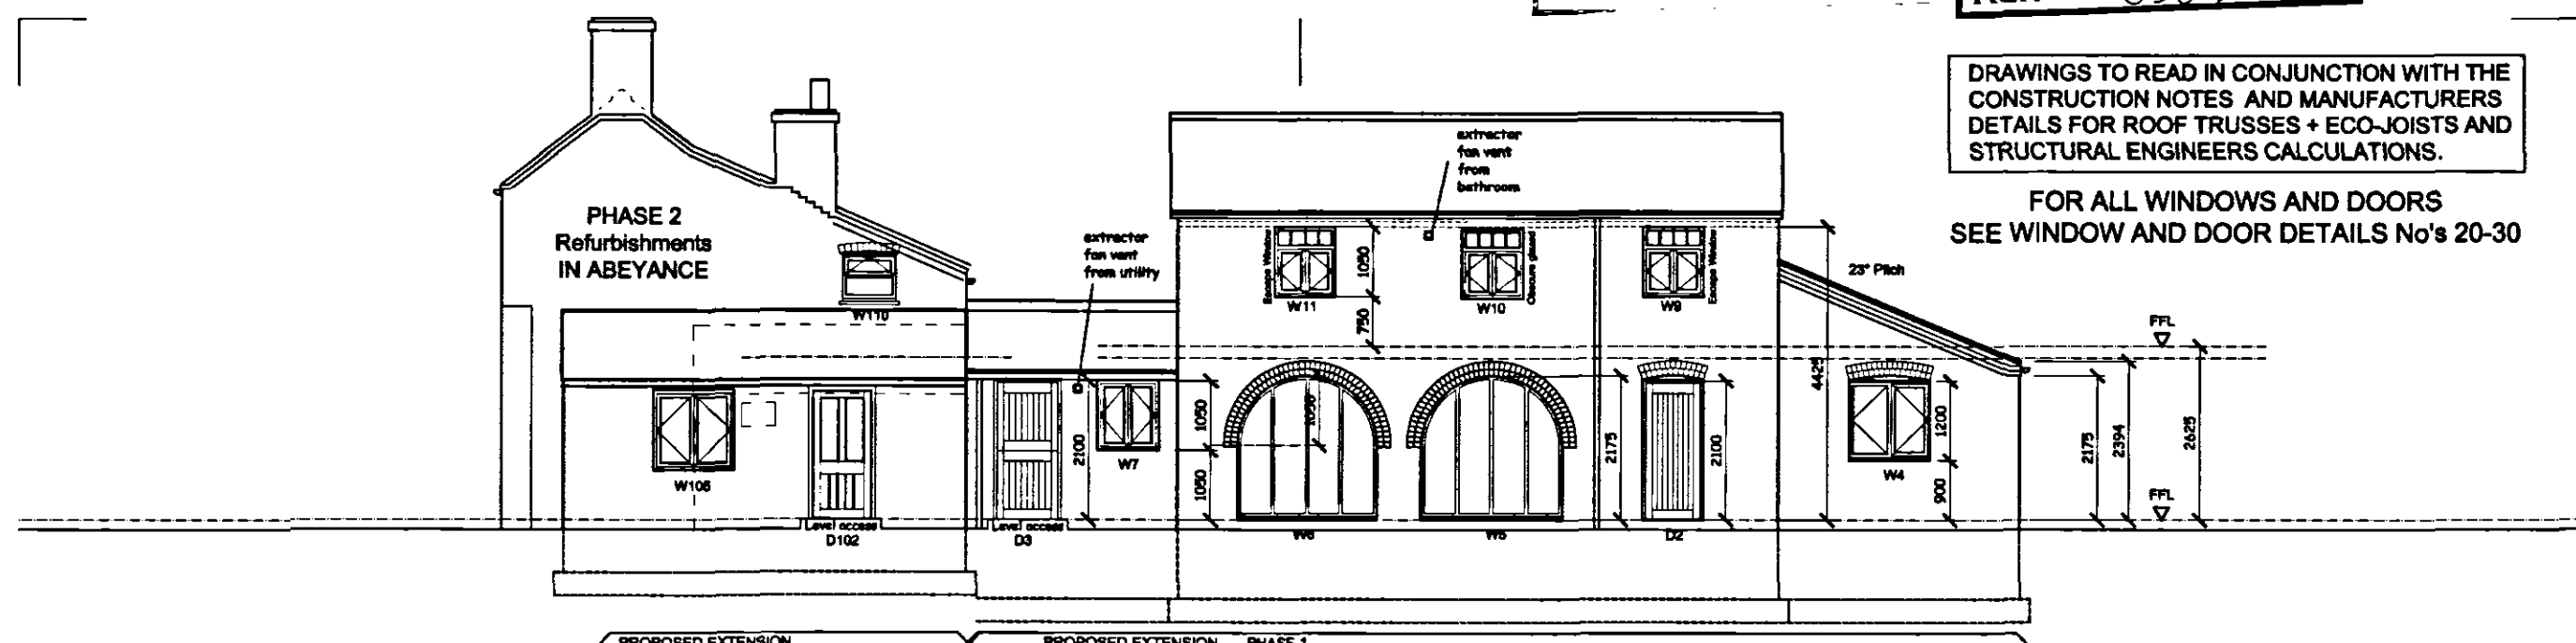


Proposed
East Elevation

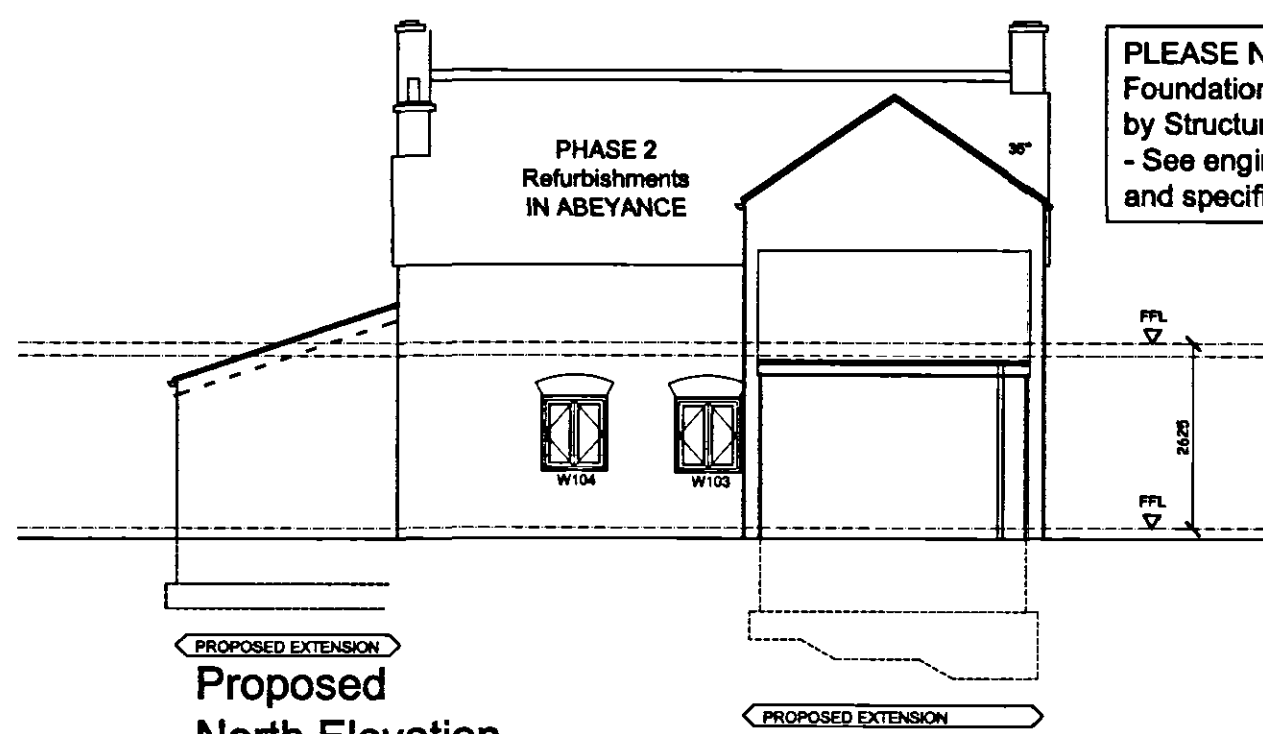


Proposed
North Elevation

PLEASE NOTE:
Foundations to be designed
by Structural Engineer.
- See engineers calculations
and specifications.

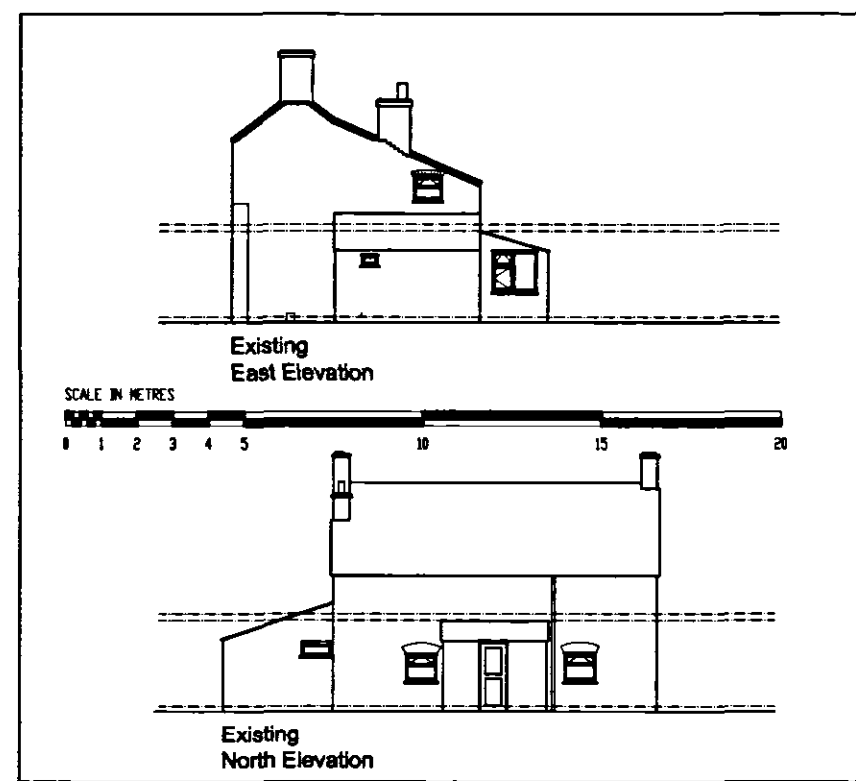

PRELIMINARY
pending building reg approval

SCALE IN METRES

 

Rev C April 08 foundations updated + window detail note added
Rev B April 08 Information added

**ROBERT
LOWE**
CHARTERED
ARCHITECT

1-2 North End, Swineshead
Boston, Lincs., PE20 3LR
Phone 01205-821117
Fax 01205-821139
info@lowe-architects.com

Project:
Alterations & Extensions to
Bridge Farm, Donington
Lincolnshire
Client:
Mr & Mrs. Askew
Drawing Title:
PROPOSED ELEVATIONS

Date:
Nov'2007
Scale:
1: 100 @ A3
1:50 @ A1
Project No:
07053
Drawing No:
Rev:

Drawn:
RWL
Rev:

06 C

Contractors are to check all dimensions on site and to report any discrepancy to the Architect.
Do not scale from the drawing.
© 2008

A3