


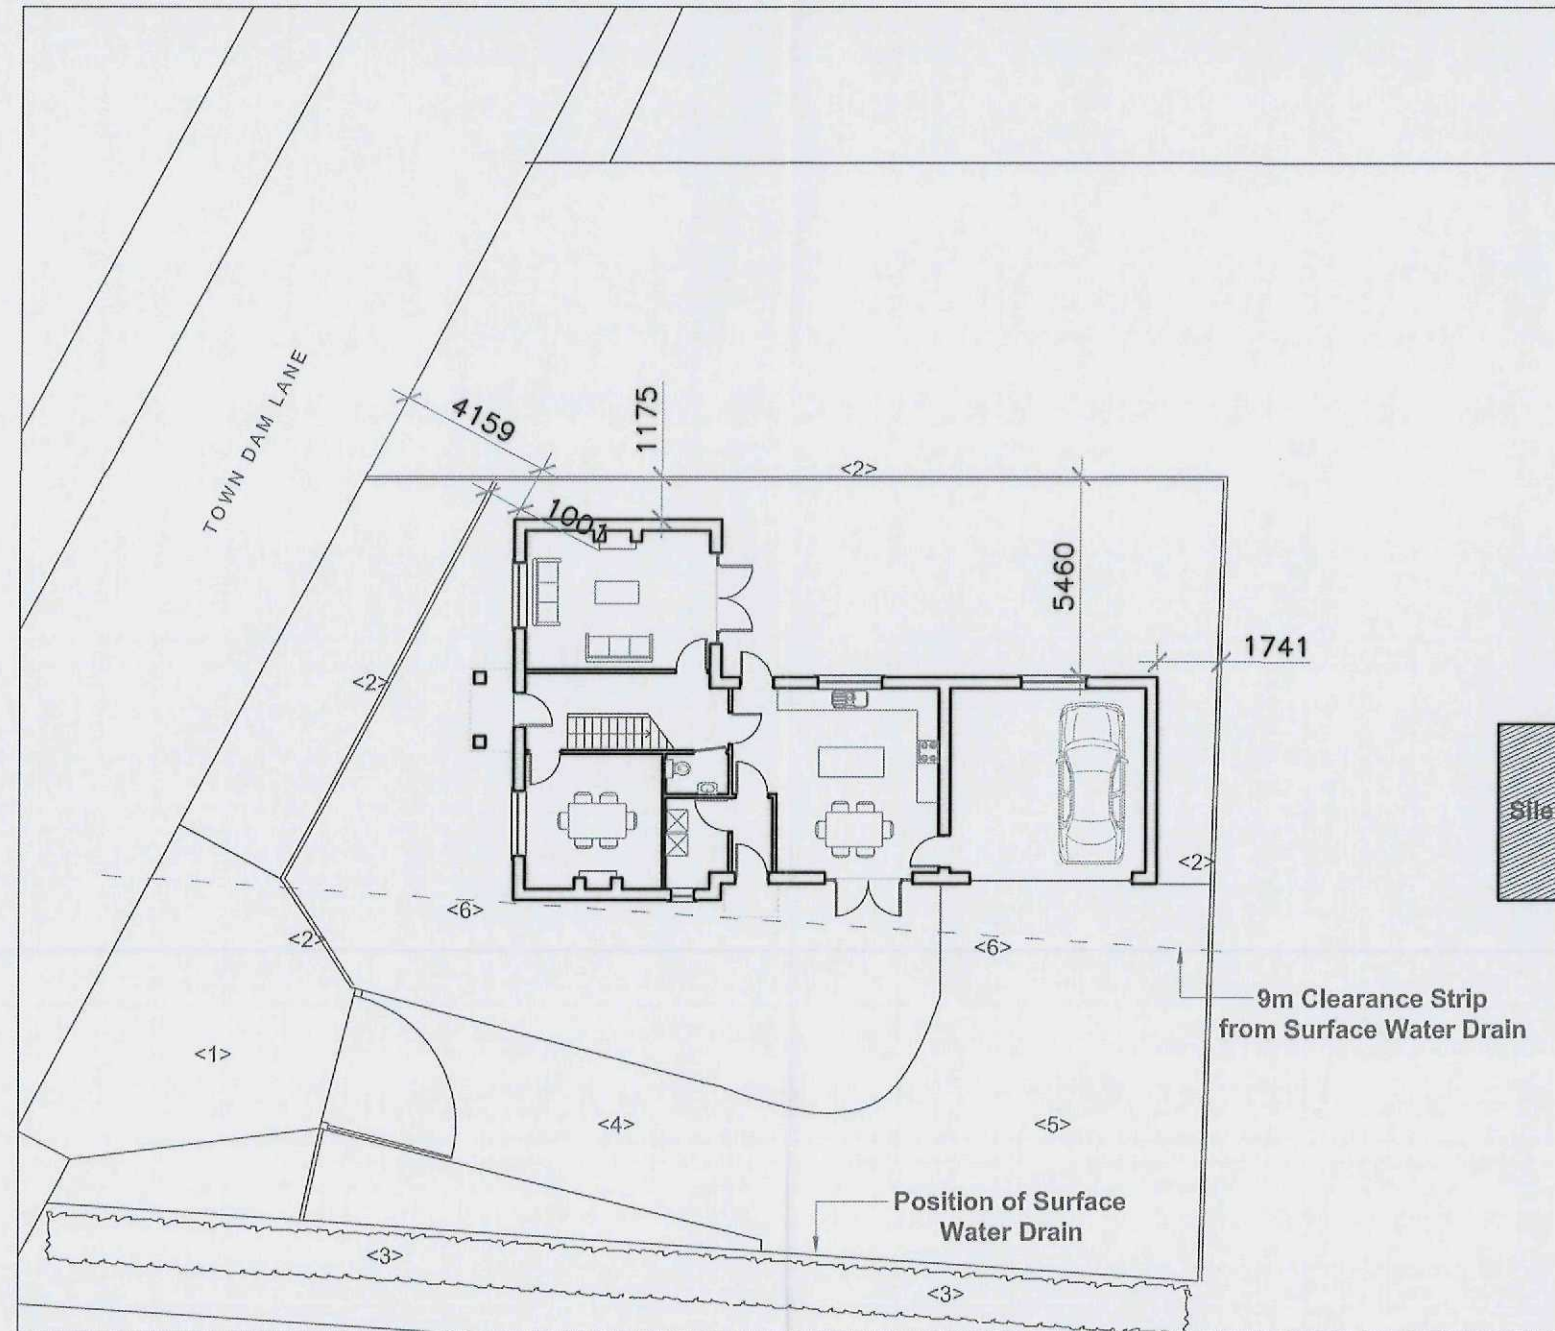

Proposed Site Plan 1:200

LEGEND (Site Plan)

- <1> Vehicular Entrance (existing)
- <2> Post & Rail Fence (existing)
- <3> 5m high Hedge (existing)
- <4> Gravelled Driveway
- <5> Gravelled Parking & Turning Area
- <6> 9m Clearance Strip from Existing Surface Water Drain controlled by Black Sluice Internal Drainage Board

guyforman
ARCHITECT

Guy Forman BA (Hons) MArch

tel 07958 188257

Land Adjacent to Sileni, Town Dam Lane, Donington
New Dwelling

Proposed Site Plan (Dimensioned)

Do not scale off this drawing - All dimensions and setting out to be verified on site. If in doubt contact the originator for clarification. The contents of this drawing are covered by copyright and remain the property of Guy Forman Architect. The drawing is issued on the condition that it is not copied, reproduced, retained or disclosed to any unauthorised person, either wholly or in part without the consent in writing of Guy Forman Architect.

Rev	Description	Date	By	Chk
For Planning				
Scale:	1:200 @ A3	Date:	30/06/15	Drawn: GF
Checked:	GF	Rev:	-	
Drawing No.:	132-PLN-P-01			