



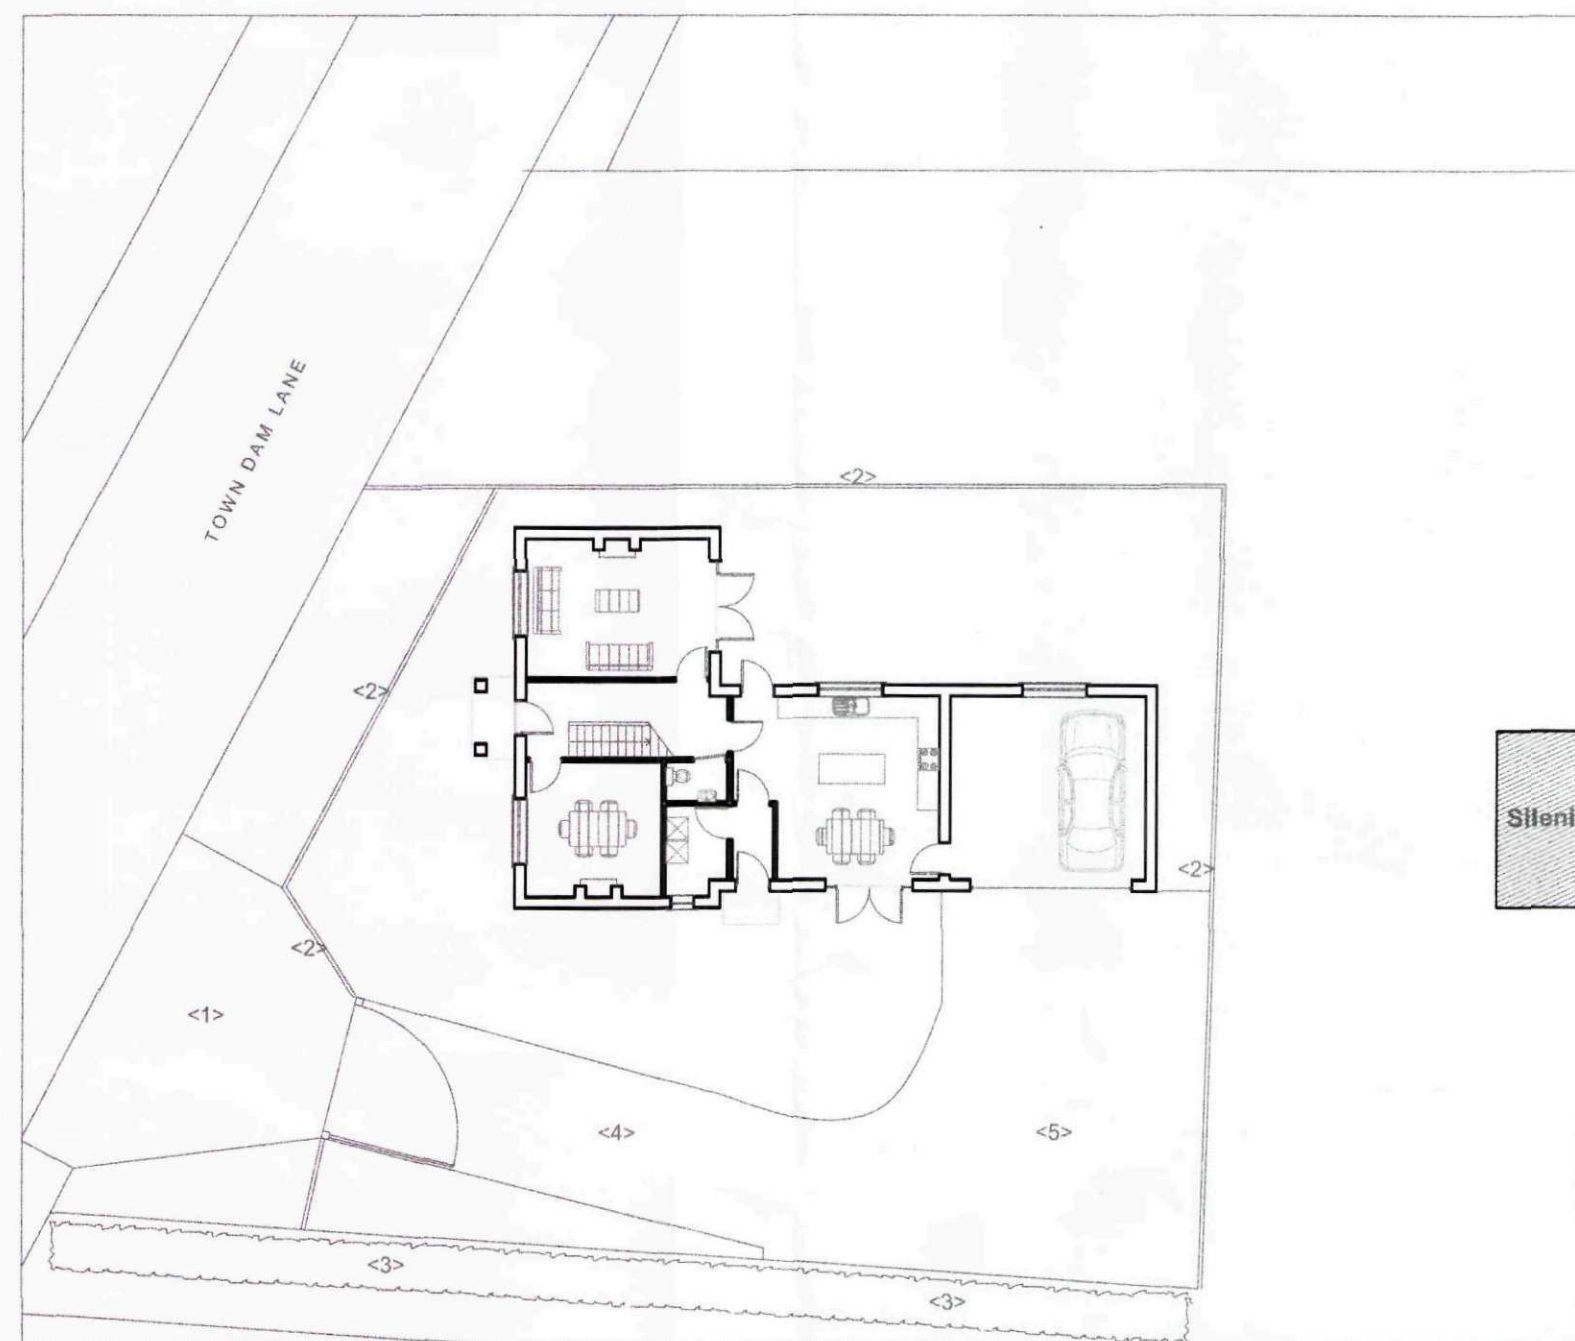

Proposed Site Plan 1:200

LEGEND (Site Plan)

- <1> Vehicular Entrance (existing)
- <2> Post & Rail Fence (part existing)
- <3> 5m high Hedge (existing)
- <4> Graveled Driveway
- <5> Graveled Parking & Turning Area

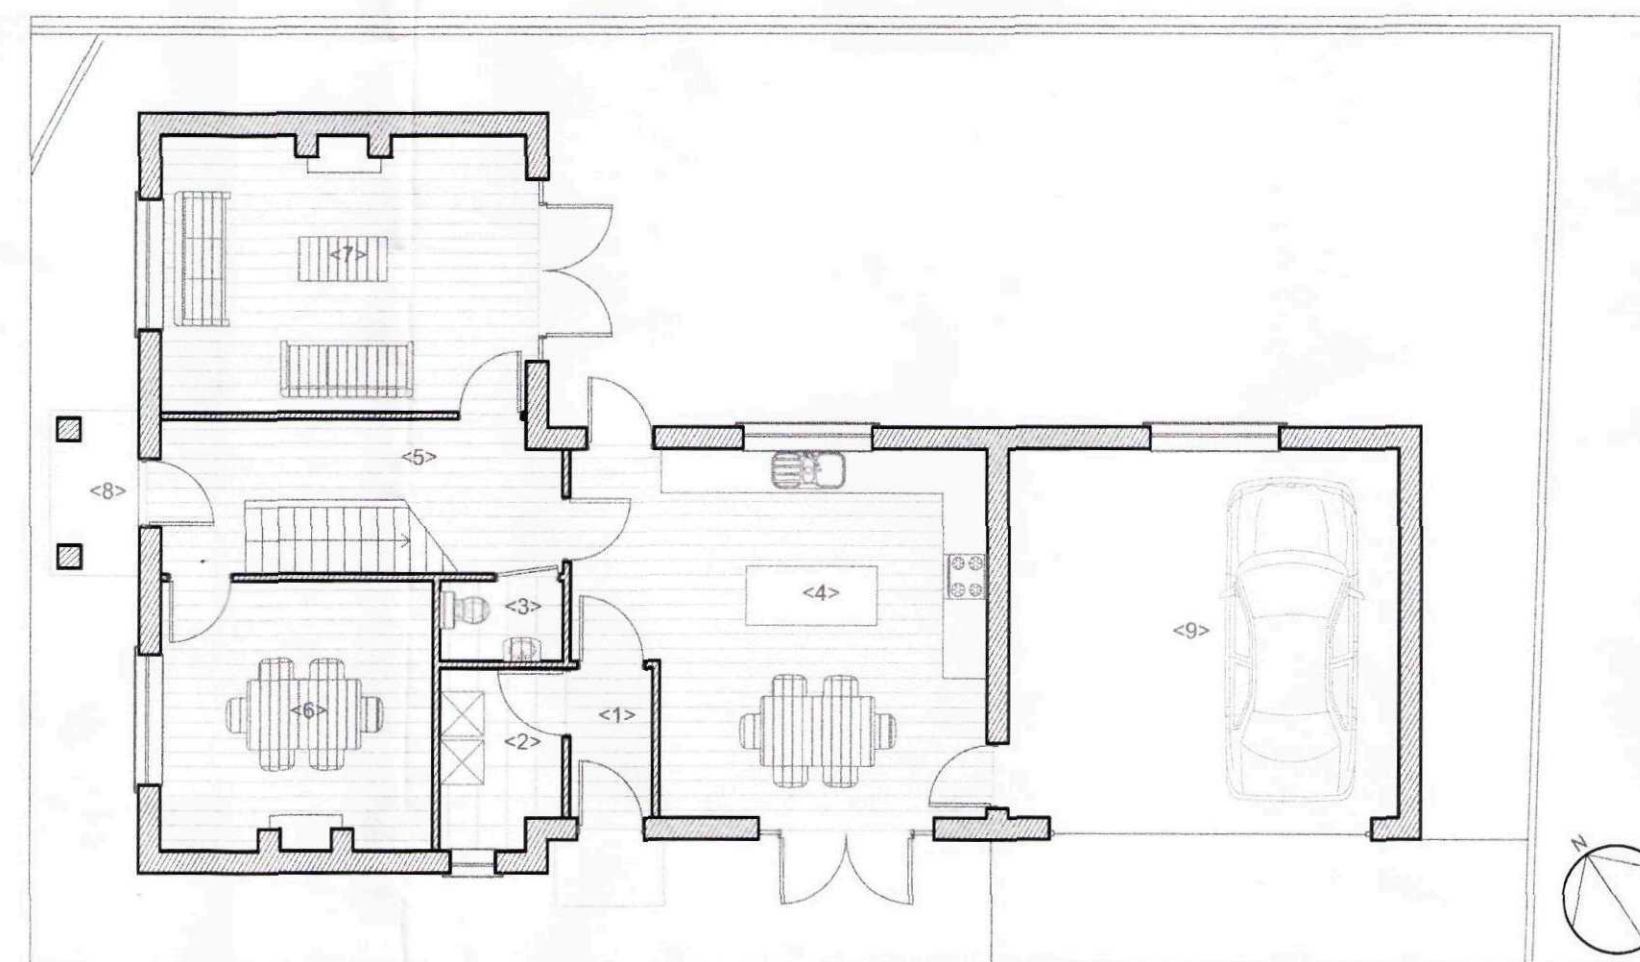

Proposed Ground Floor Plan 1:100



Proposed First Floor Plan 1:100

LEGEND (Ground & First Floor Plans)

- <1> Lobby
- <2> Utility/ Cloak Room
- <3> Toilet
- <4> Kitchen/ Diner
- <5> Entrance Hall
- <6> Reception Room
- <7> Living Room
- <8> Porch
- <9> Double Garage
- <10> Galley Landing
- <11> Double Bedroom (en-suite)
- <12> Double Bedroom
- <13> Bathroom
- <14> Cylinder Cupboard
- <15> Double Bedroom
- <16> Double Bedroom (en-suite)



Proposed North-West Elevation 1:100



Proposed North-East Elevation 1:100



Proposed Elevation 1:100



Proposed South-West Elevation 1:100

Notes

Do not scale off this drawing - All dimensions and setting out to be verified on site. If in doubt contact the originator for clarification.
The contents of this drawing are covered by copyright and remain the property of Guy Forman Architect. The drawing is issued on the condition that it is not copied, reproduced, altered or disclosed to any unauthorized person, other wholly or in part without the consent in writing of Guy Forman Architect.

Rev	Description	Date	By	Chk
-----	-------------	------	----	-----

FOR PLANNING

Land Adjacent to Sileni, Donington
New Dwelling

guyforman
ARCHITECT
Guy Forman BA (Hons) MArch
tel 07958 188257

Proposed
Plans/ Elevations

Scale: A1 Sheet	Date: 22/05/15	Drawn: GF	Checked: GF
Drawing No.: 132-SPE-EP-01	Rev: A		