
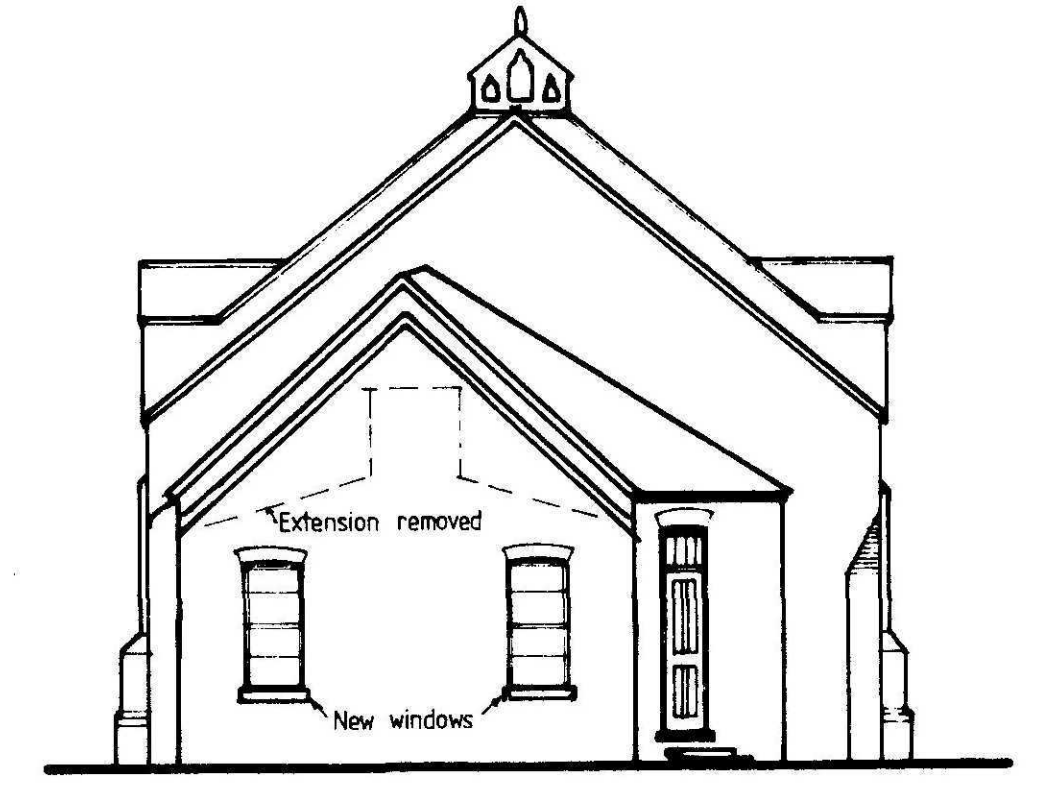
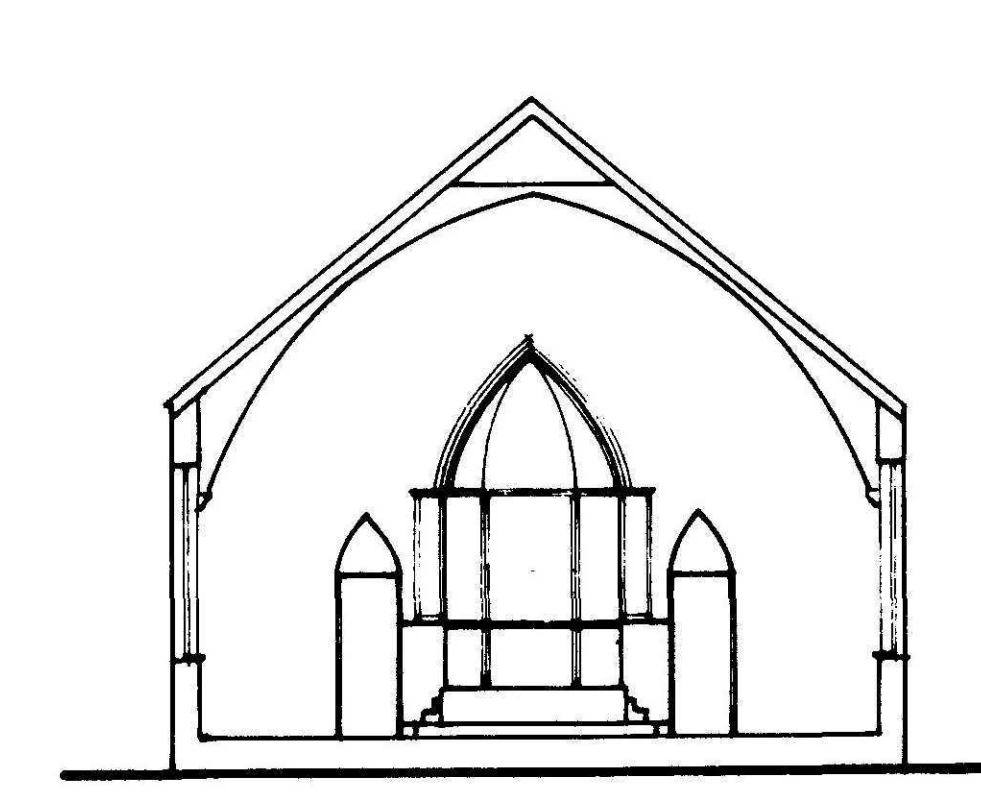


**DETERMINED
PLAN**

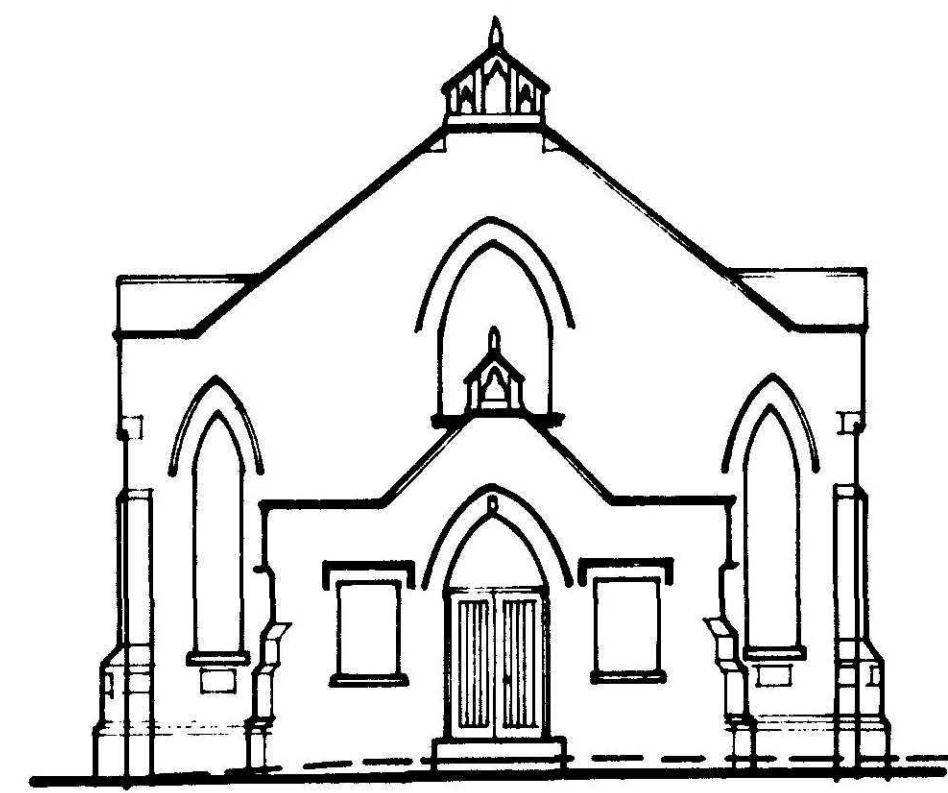

Side elevation (South)


Front elevation (East)

Cross Section A-A


Rear elevation (West)




Side elevation (North)

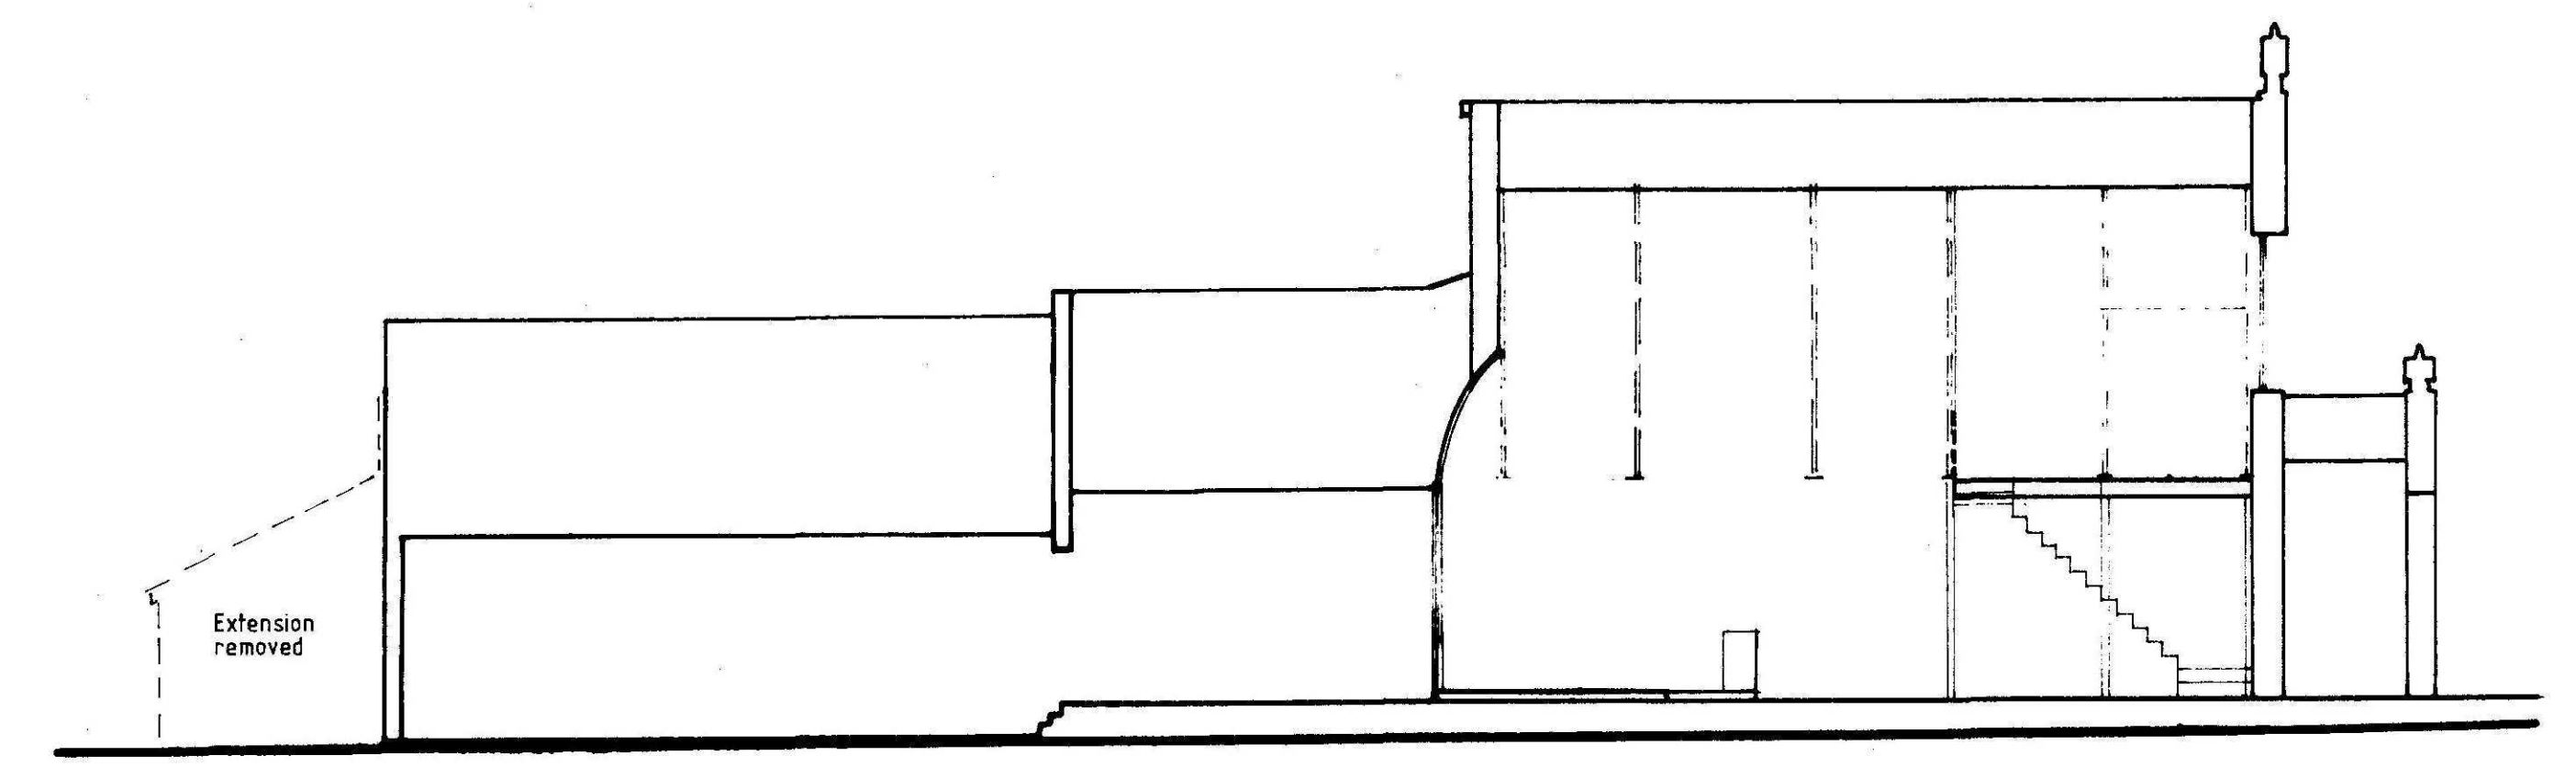


Long Section B-B

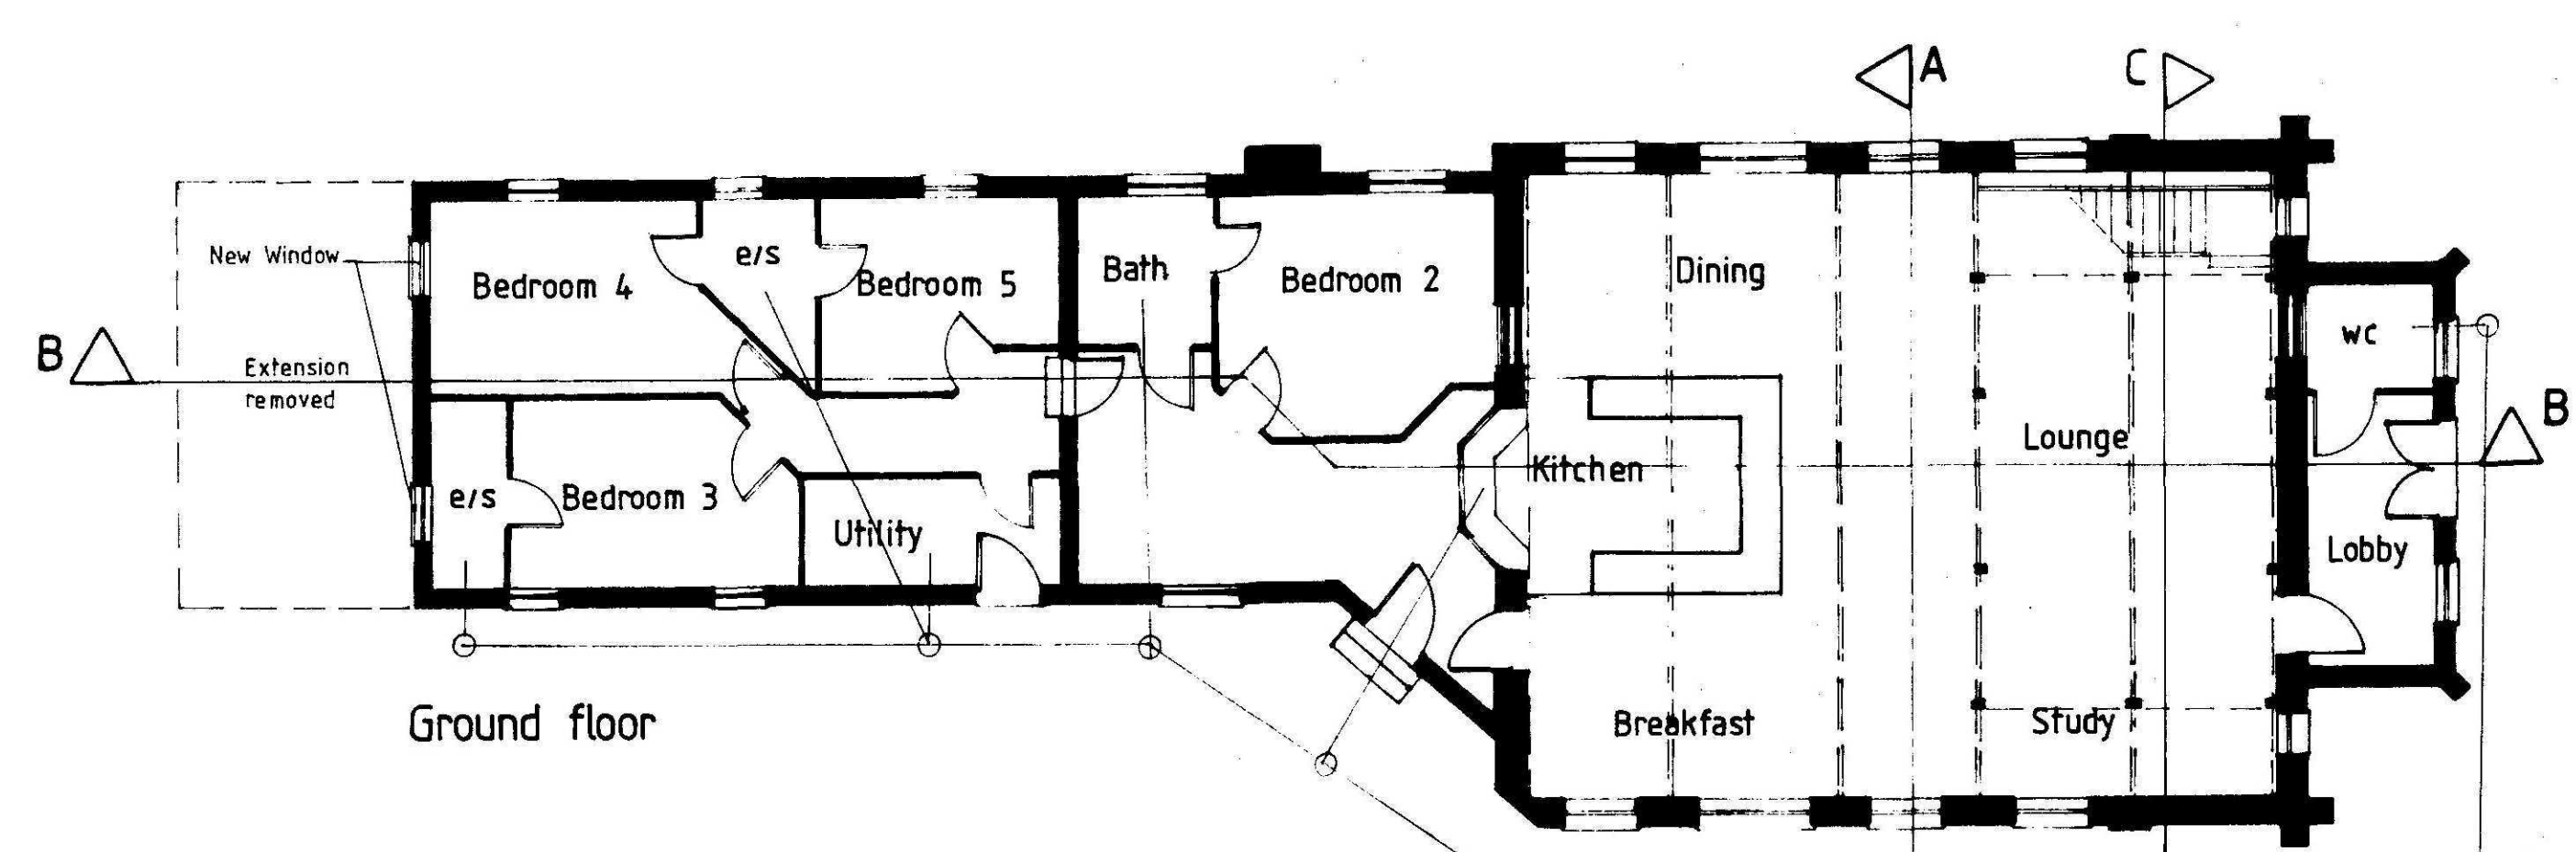


Ground floor

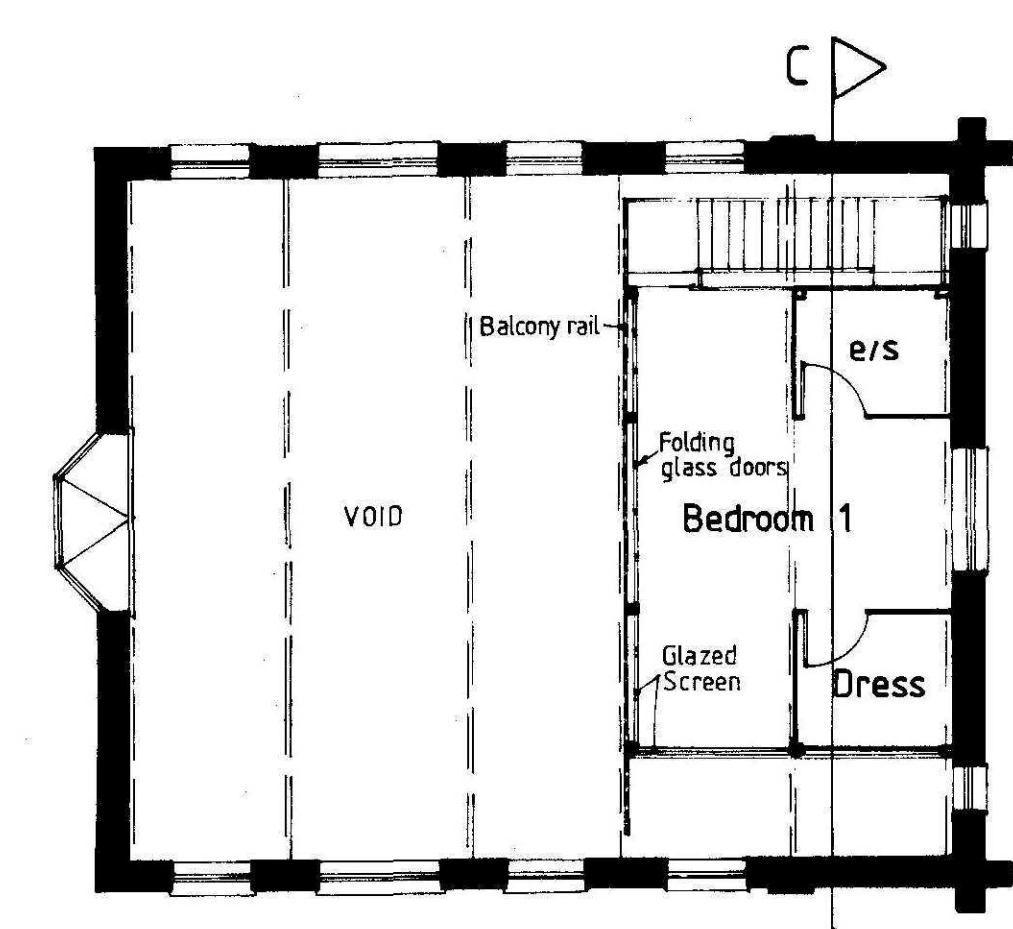


First floor

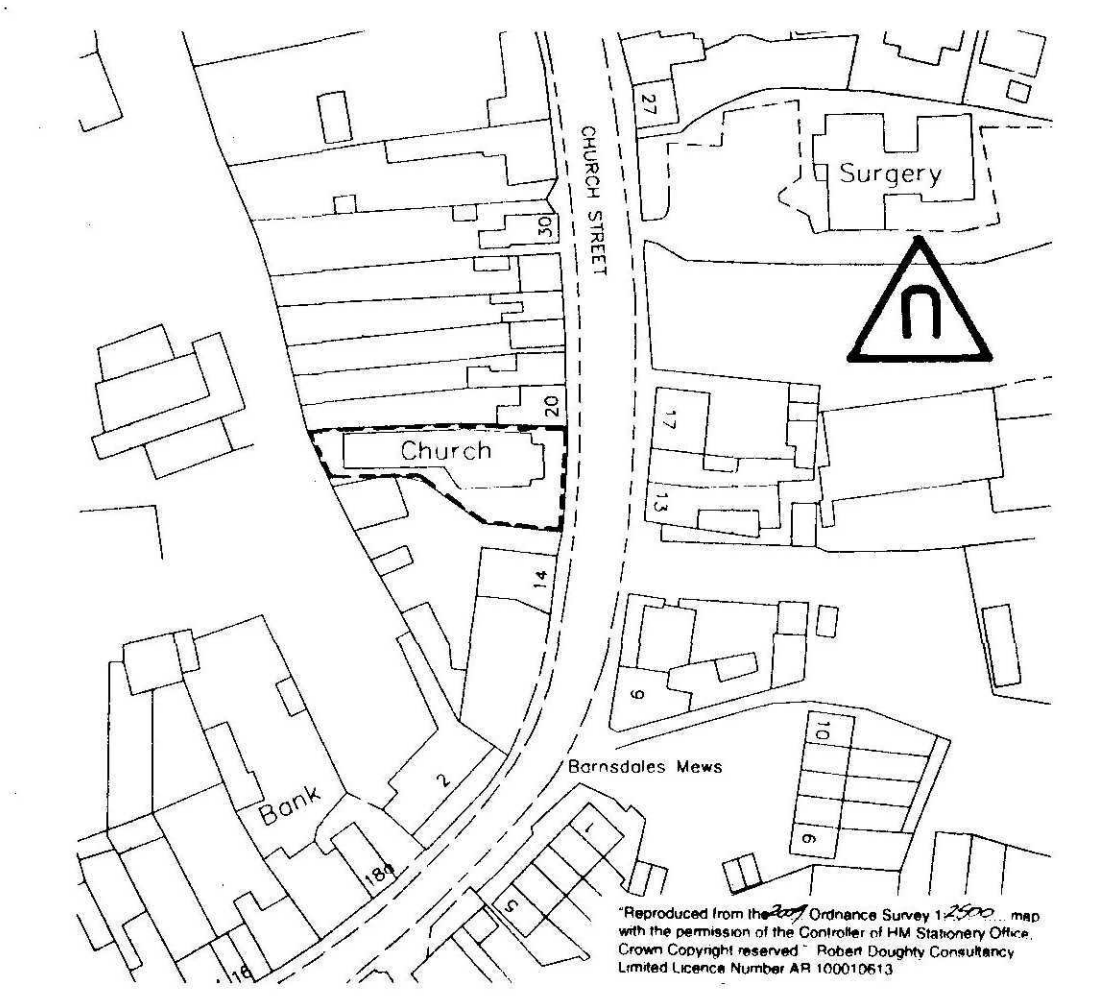

LOCATION 1:1250

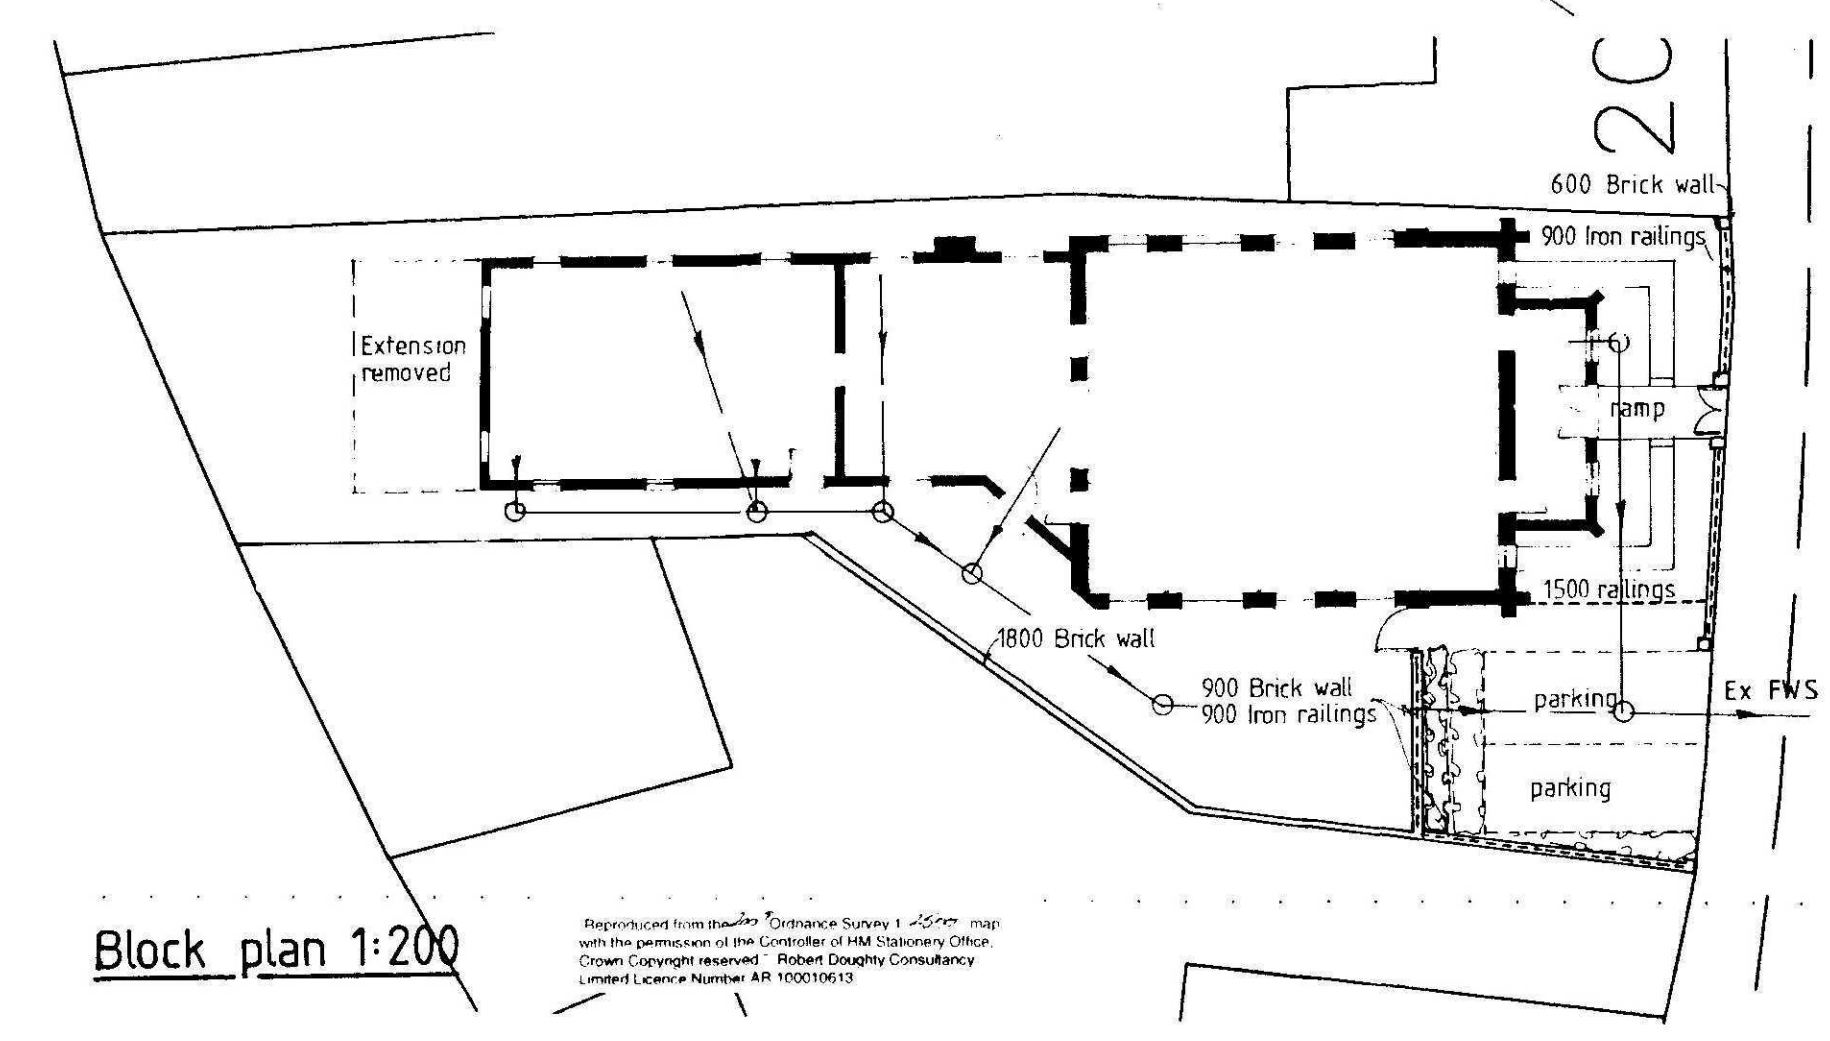

Block plan 1:200

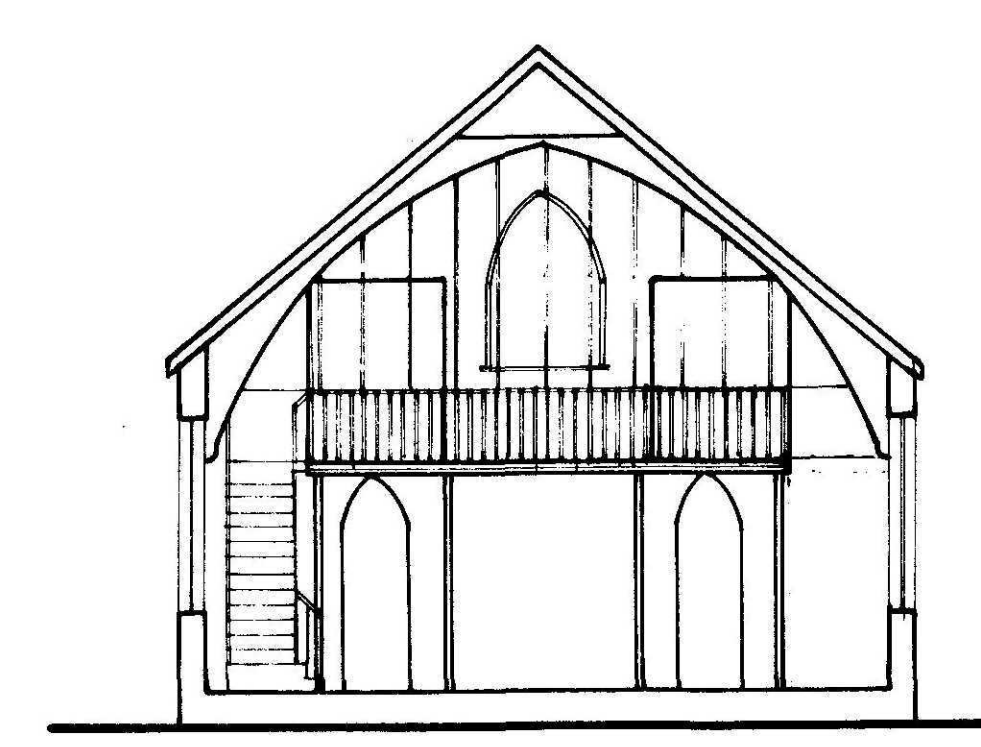

Cross Section C-C

DRAWING
09 JUL 2009
ISSUED

SHDC
Planning & Development
- 4 AUG 2009
Ref: 0580-09

A	GJ	FWS added	09-07-09
Rev.	By	Notes	Date
rdc Robert Doughty Consultancy 32 High Street, Helpingsham © Sleaford, Lincolnshire NG34 0RA Tel: 01529 421646 Fax: 01529 421358 Email: admin@rdc-landplan.co.uk Web: www.rdc-landplan.co.uk			
Client: SOUTH HOLLAND METHODIST CIRCUIT Project: Donington Methodist Chapel . Change of Use			
Drawing title: Proposals			
Drawing No. 922 / 01 / P01	Rev. A	Drawn GJ	Checked
Scale 1: 1250 . 1: 200 . 1: 100 .	Date 31 / 03 / 2009		


**DETERMINED
PLAN**




Side elevation (South)



Front elevation (East)

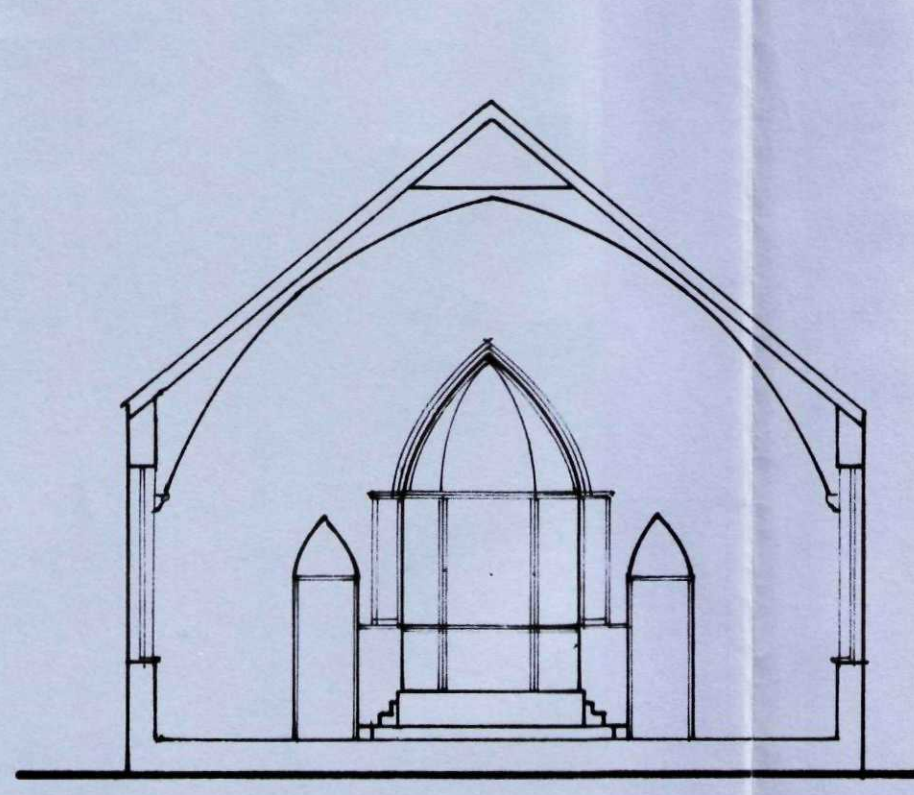


Cross Section A-A

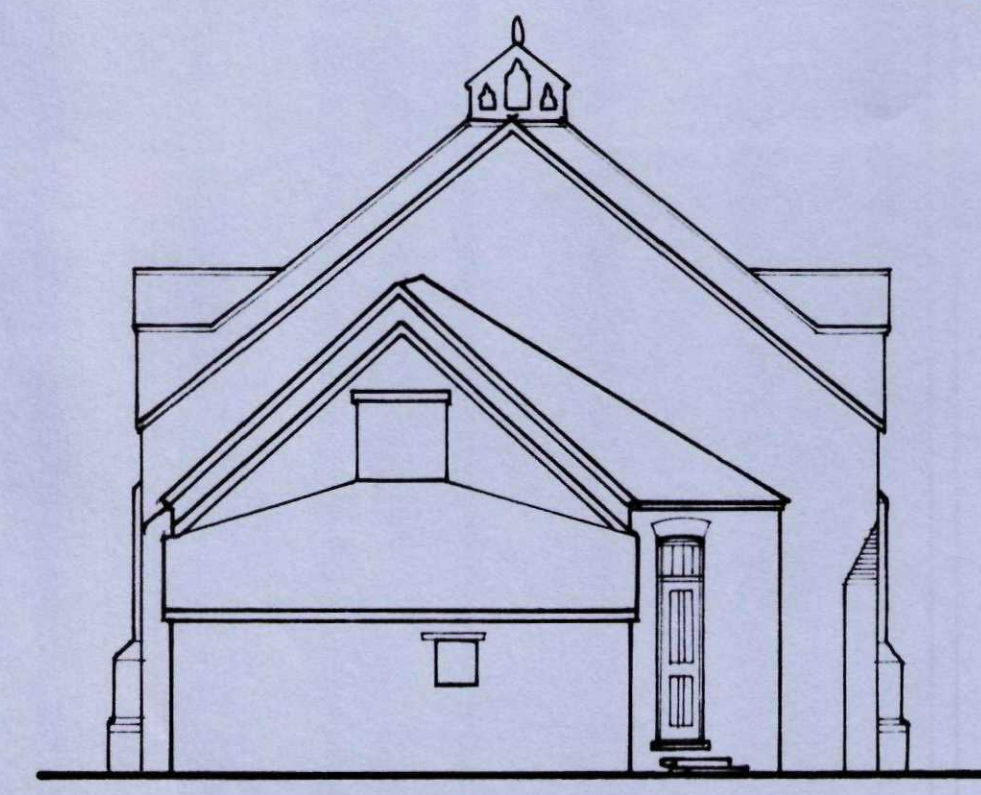


Rear elevation (West)




Side elevation (North)

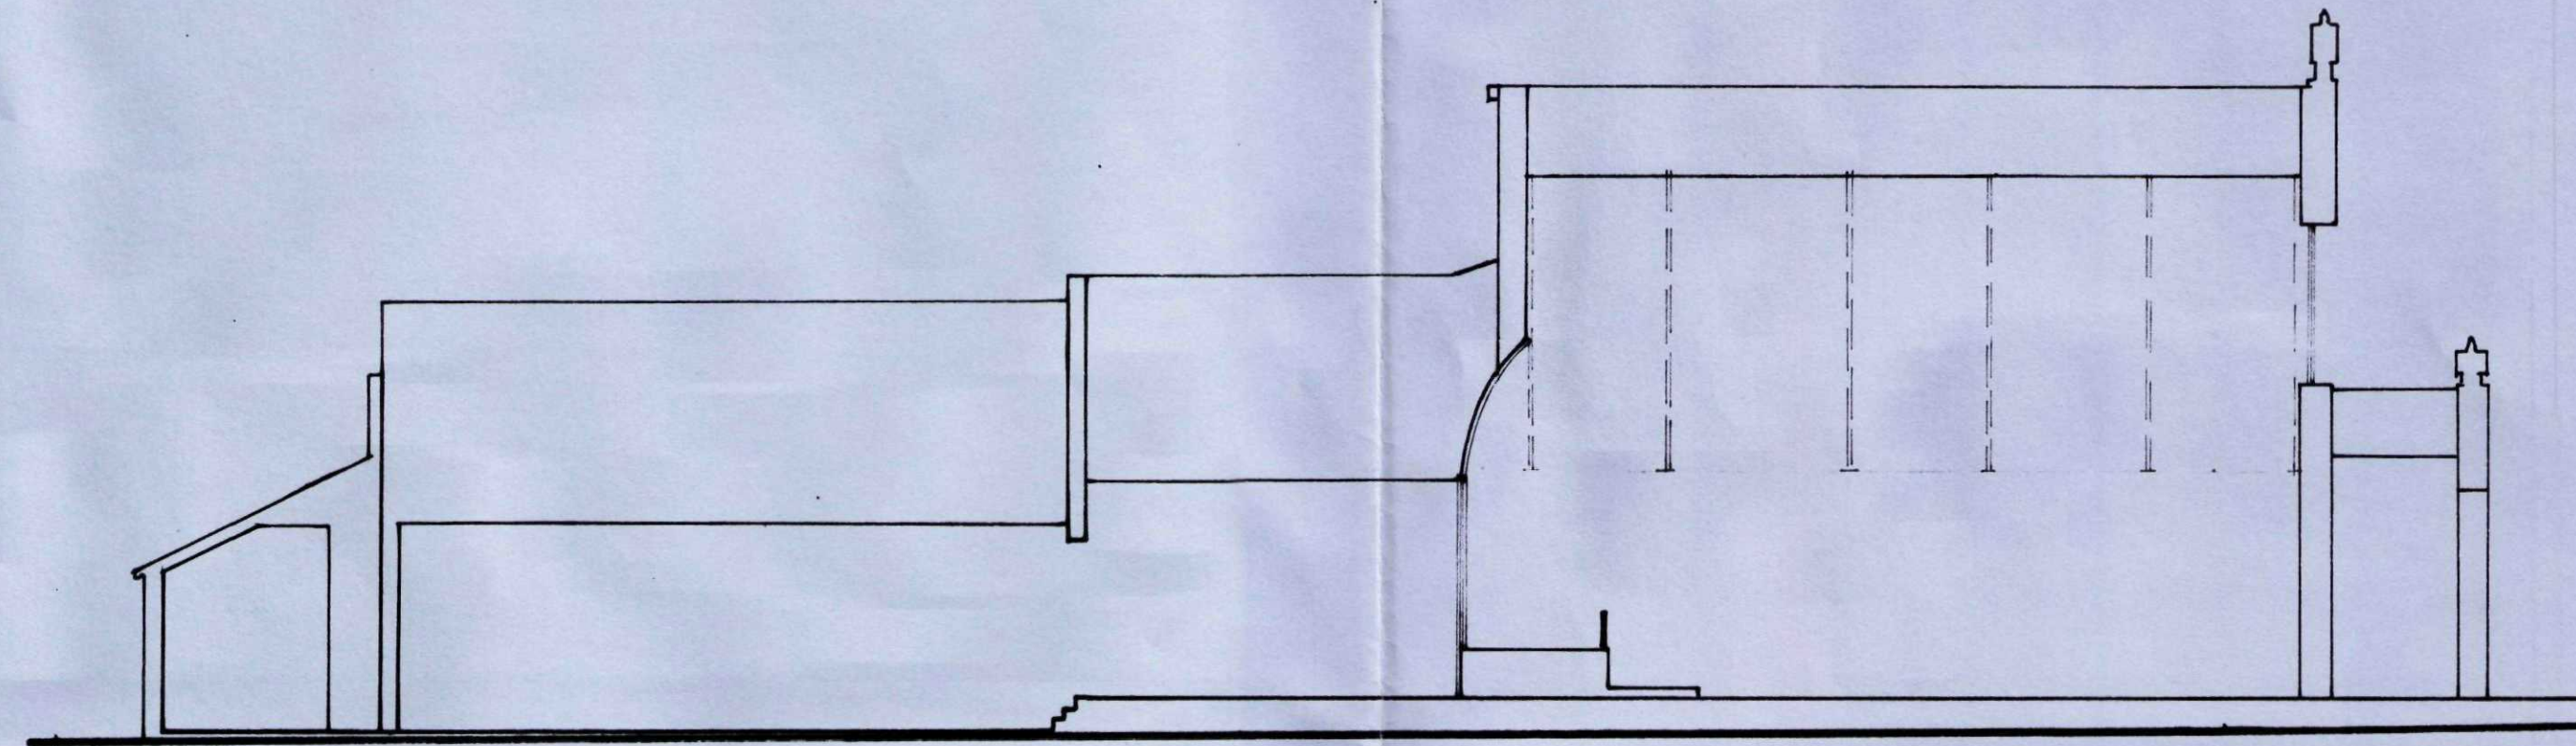


Long Section B-B

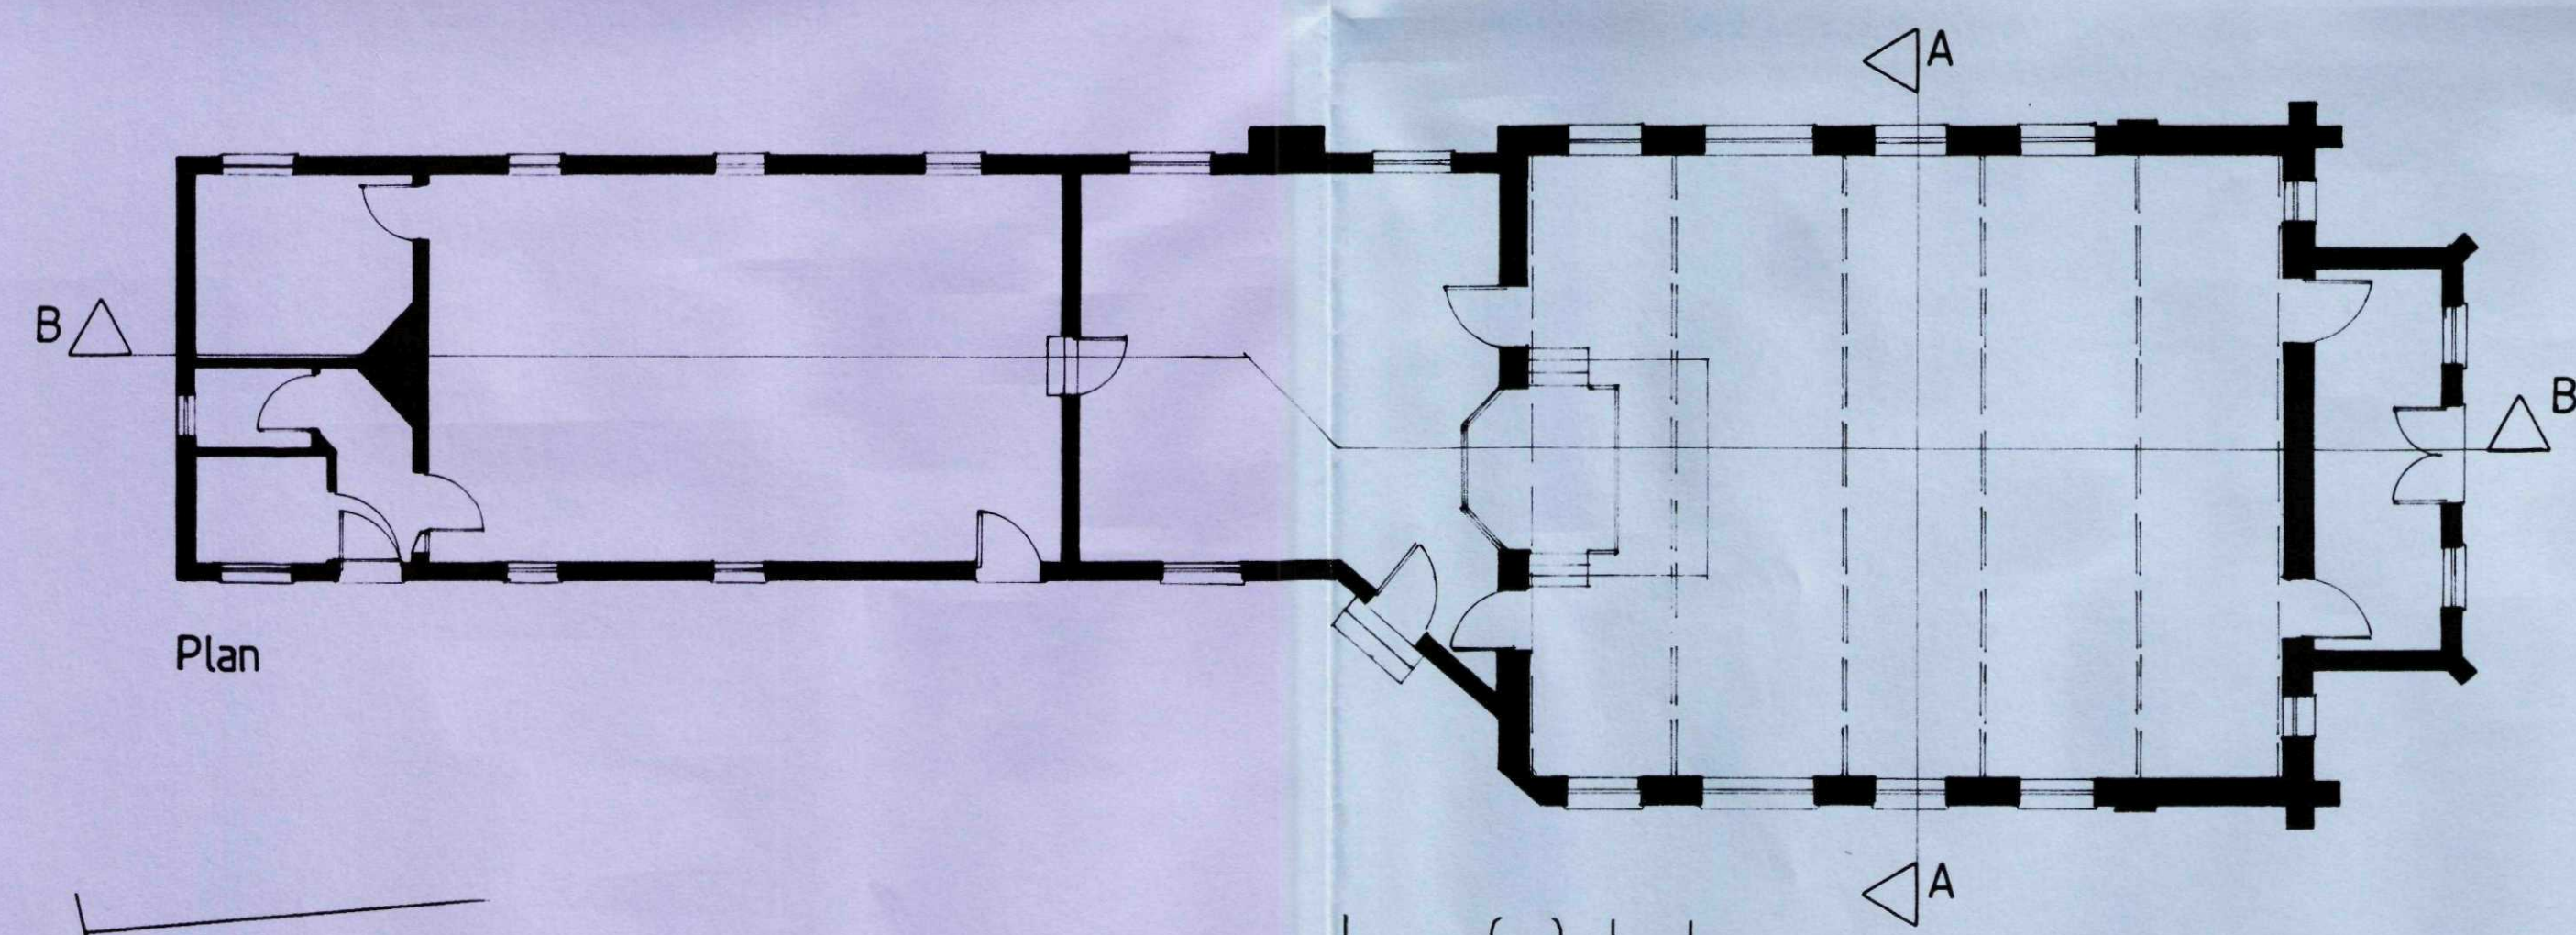

Plan

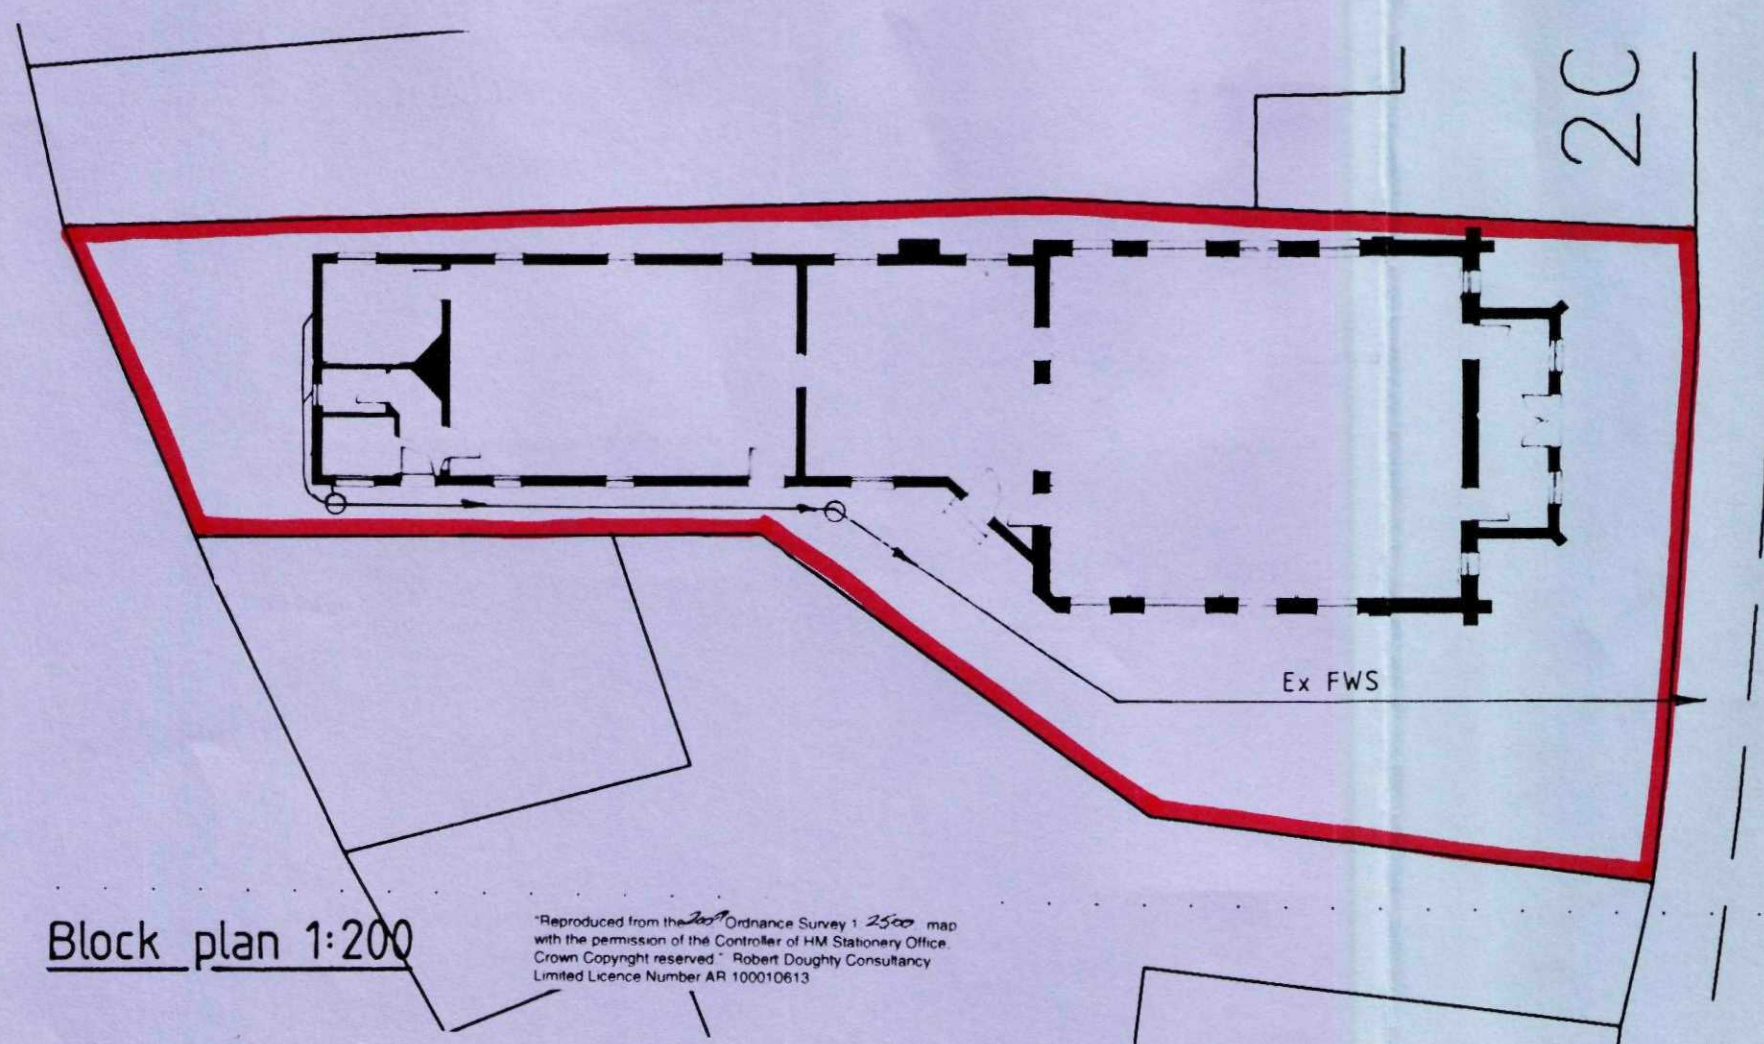

Block plan 1:200

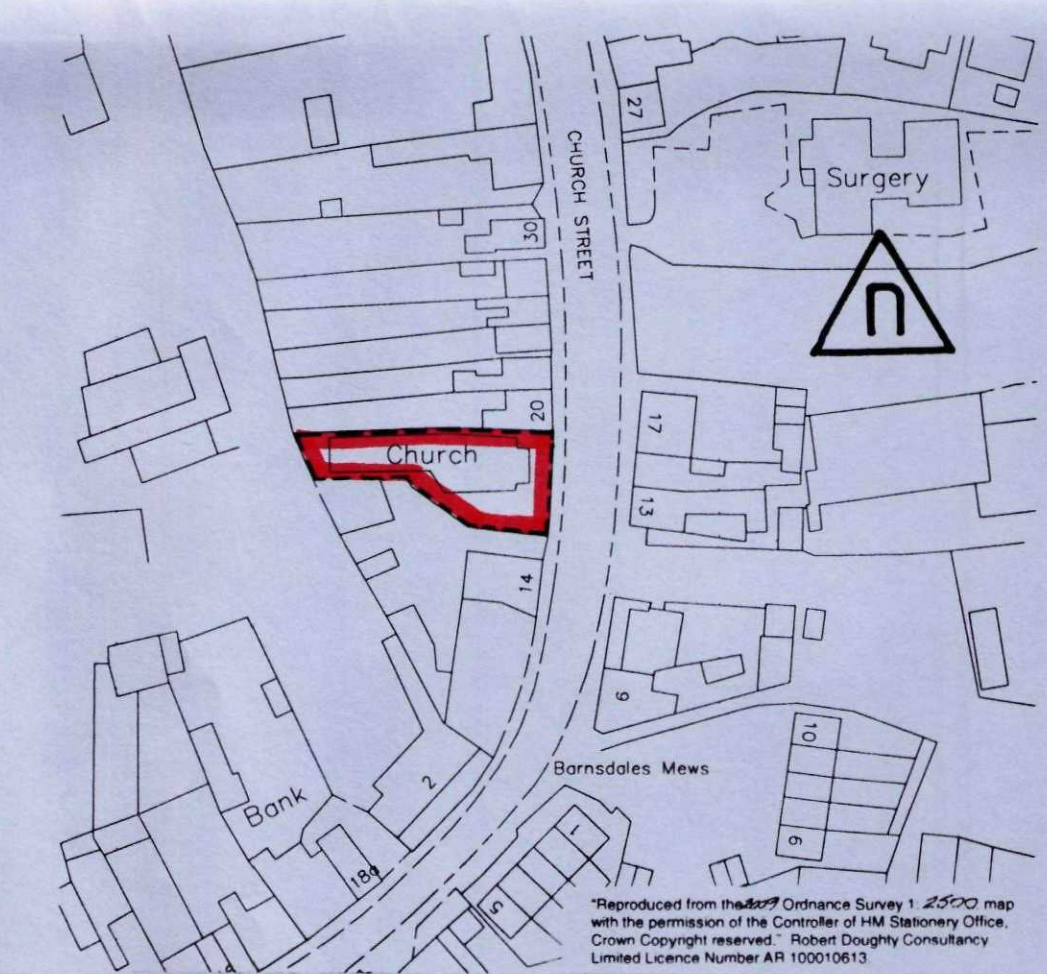

LOCATION 1:1250

Rev.	By	Notes	Date
A	GJ	FWS added	09-07-09

SHDC
Planning & Development
- 4 AUG 2009
Ref: 0580-09

rdc
Robert Doughty
Consultancy

32 High Street, Helpingsham
Sleaford, Lincolnshire NG34 0RA
Tel: 01529 421646
Fax: 01529 421358
Email: admin@rdc-landplan.co.uk
Web: www.rdc-landplan.co.uk

Client: SOUTH HOLLAND METHODIST CIRCUIT		
Project: Donington Methodist Chapel Change of Use		
Drawing title: Location, Existing Plans and Elevations		
Drawing No. 922 / 01 / SL01	Rev. A	Drawn GJ
Scale 1:2500 : 1:500 : 1:100	Date 30 / 03 / 2009	Checked

All measurements should be checked against on site conditions and any discrepancies should be brought to the attention of the Robert Doughty Consultancy

DRAWING
09 JUL 2009
ISSUED