



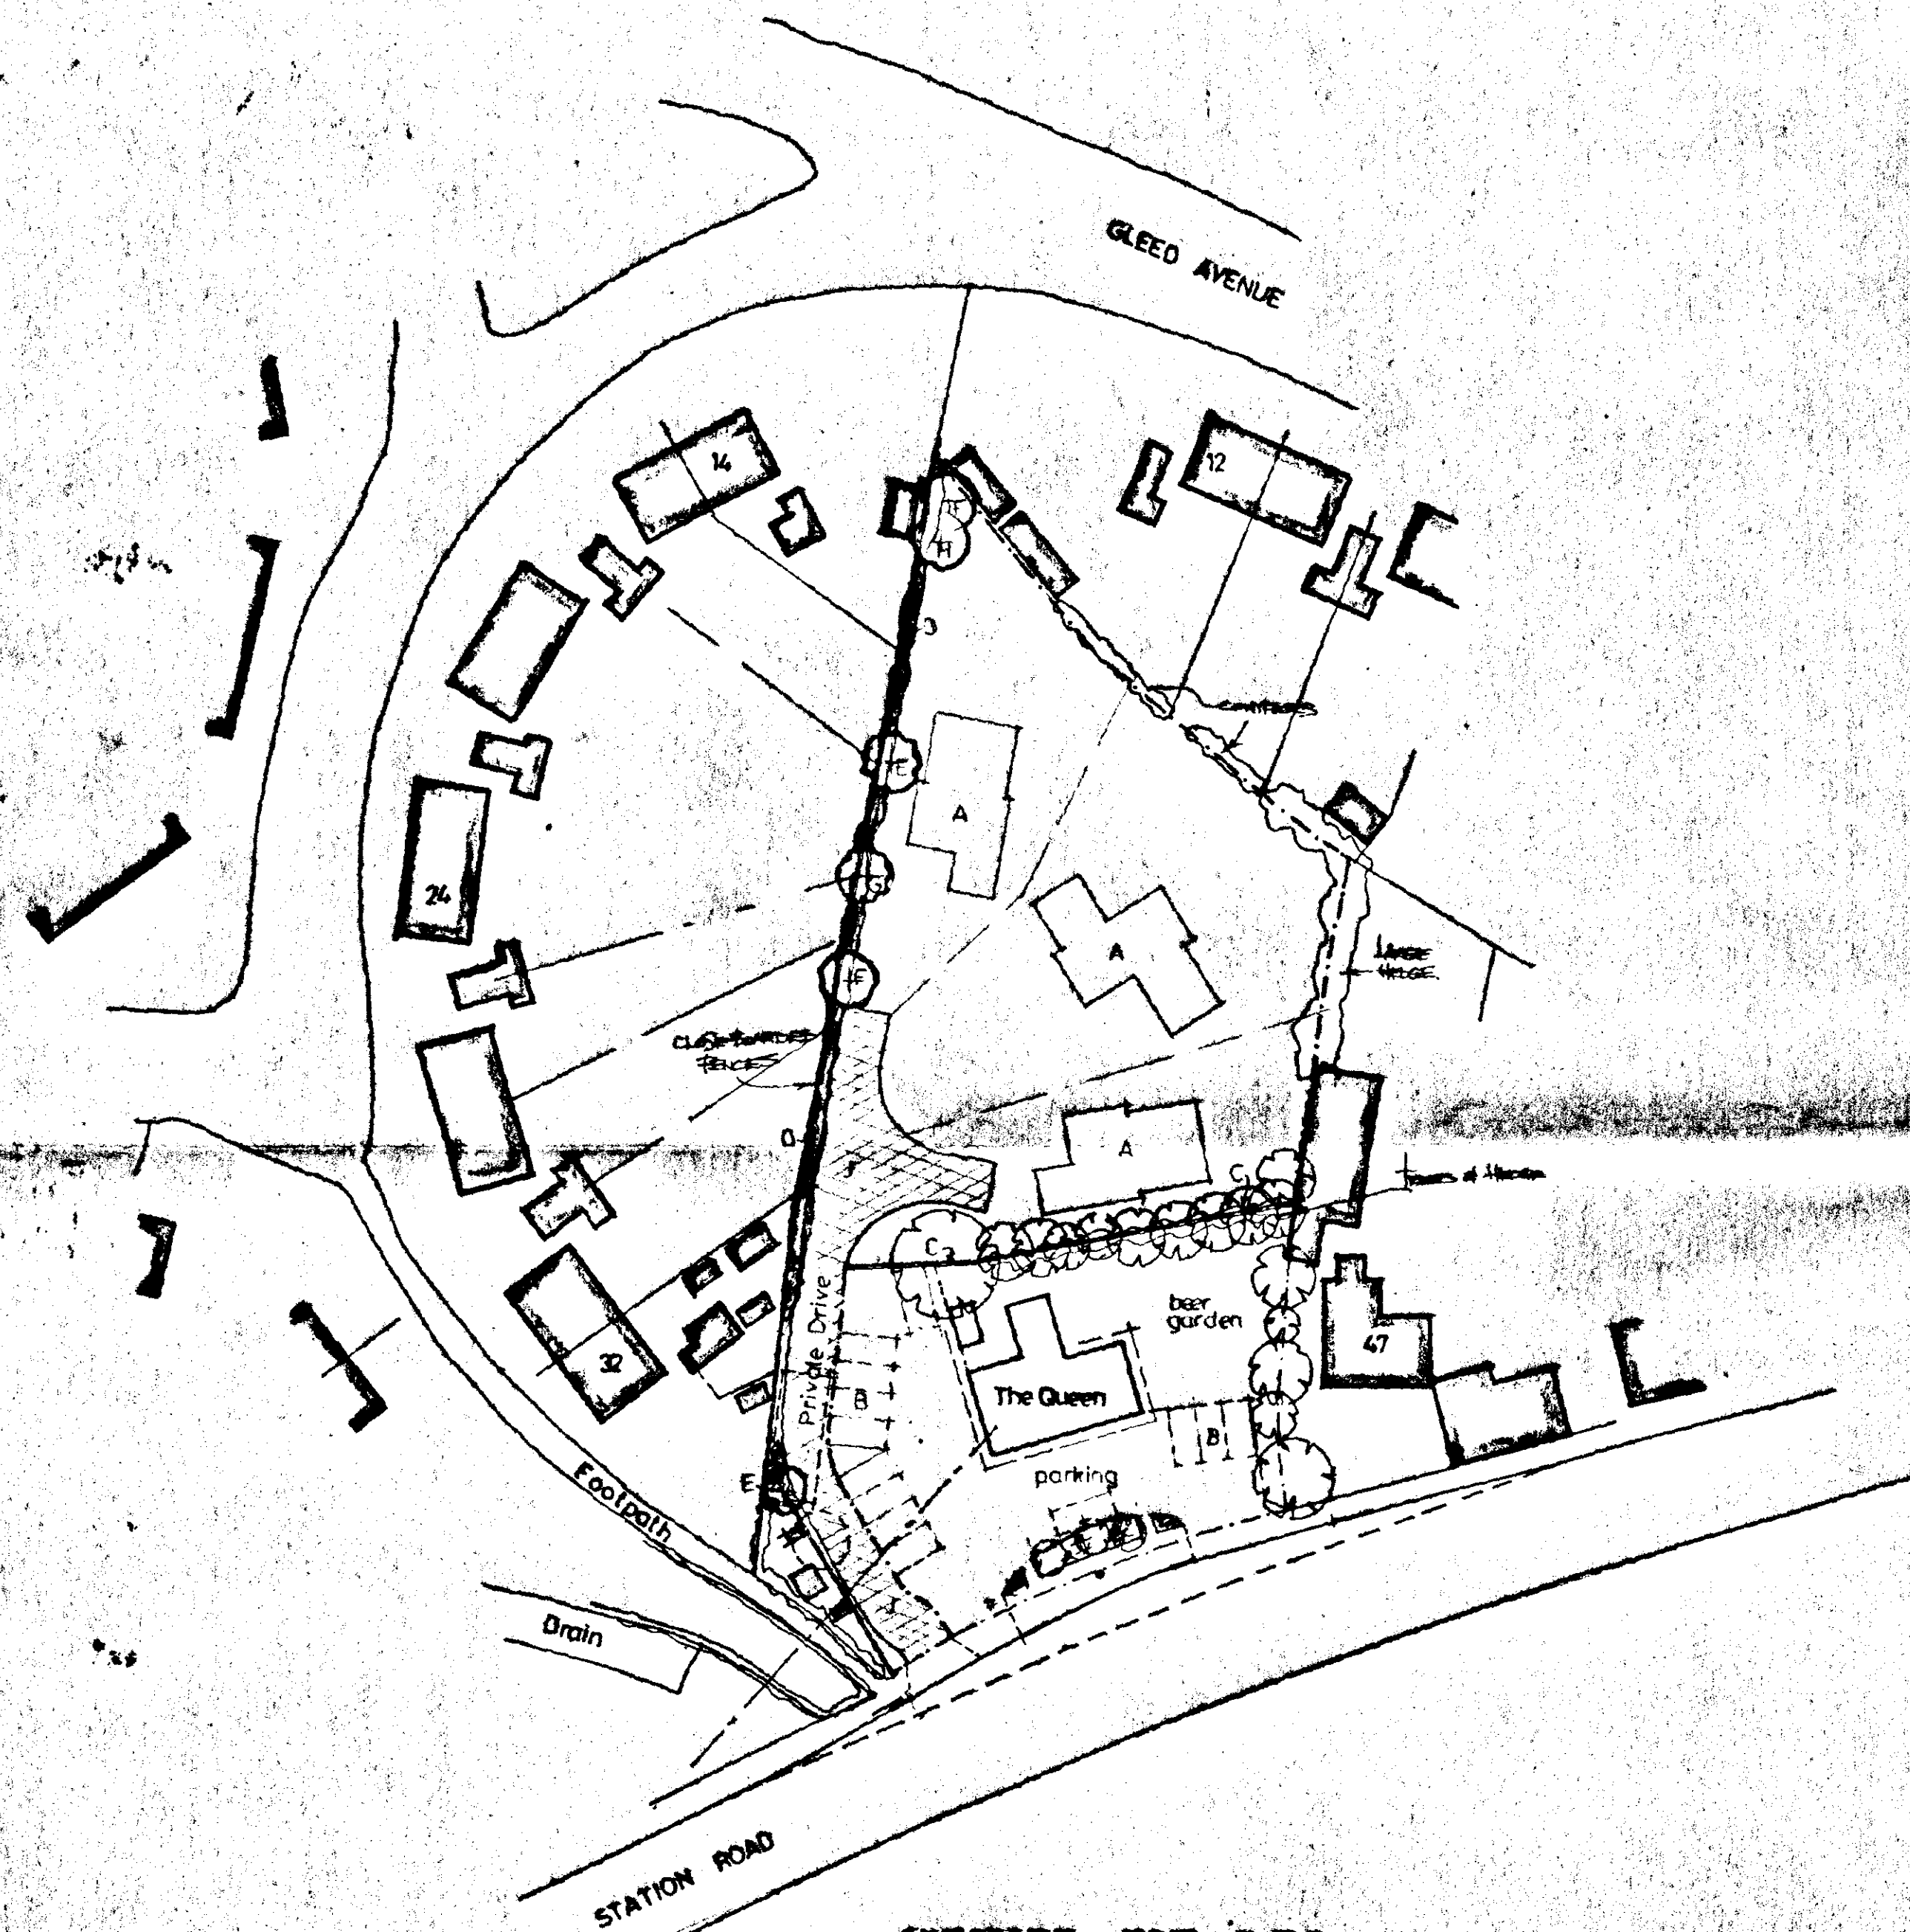

SITE PLAN
1 : 500

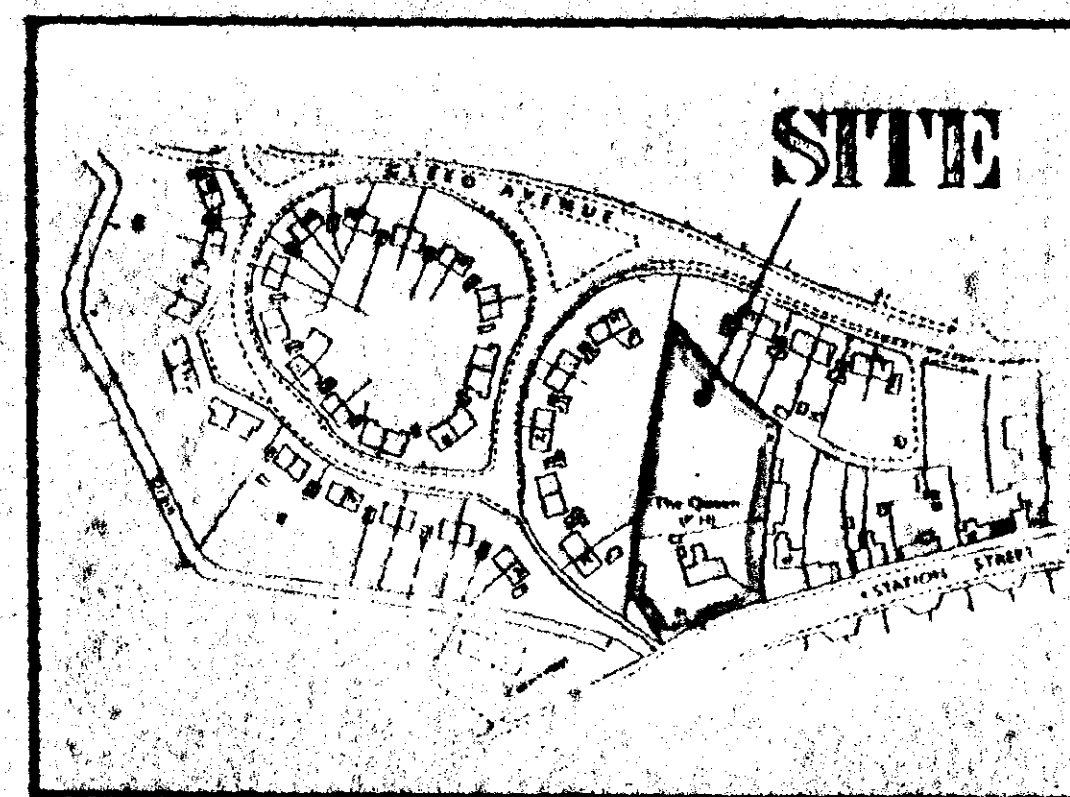

LOCATION PLAN
1 : 2500

- DEVELOPMENT DETAILS**
- A DWELLING TYPES (BUNGALOWS) & NUMBERS INDICATIVE ONLY
 - B CAR PARKING ARRANGEMENTS TO 'THE QUEEN' PUBLIC HOUSE
 - C 2M HIGH ACOUSTIC FENCE
 - D MIXED HEDGE
 - (a) HAWTHORN (CRATAEGUS MONOGYNA)
 - (b) BEECH (FAGUS SYLVATICA)
 - (c) BLACKTHORN (PRUNUS SPINOSA)
 - (d) BUCKTHORN (RHAMNUS CATHARTICA)
 - E SILVER BIRCH (BETULA PENDULA) FEATHERED
 - F HAWTHORN (CRATAEGUS LAEVIGATA) FEATHERED
 - G WHITE BIRCH (BETULA ALBA) FEATHERED
 - H BEECH (FAGUS SYLVATICA) FEATHERED
 - I PRIVATE DRIVE TO BE HARD-SURFACED (NOT GRAVEL)
- Landscaping & tree planting indicative only*
- DO NOT SCALE FROM THIS DRAWING**
This drawing is copyright and may not be altered, traced, photographed or used for any purpose other than that for which it is issued.
The General Contractor is to check all dimensions on site and report discrepancies to the Architect.
All details shown on this drawing including foundations are based upon typical site conditions related to the area. No responsibility can be accepted for abnormal conditions which may be discovered during construction.
- All planting to be in accordance with BS 4428:1989 and amendments No. 1 (1997)*
All trees to be planted with minimum 0.6m plastic mulch and to be staked, tied and watered.

RECORDED PLAN
No. 1.

SOUTH HOLLAND DC
HOUSING & PLANNING
113 SEP 2000
Ref: DS/1/60

G. R. MERCHANT
LENG AMICE, FWO.
ARCHITECTURAL, STRUCTURAL
& LAND DRAINAGE CONSULTANT
TEL: HOLBEACH (01406) 490800

PROJECT:
**RESIDENTIAL DEVELOPMENT
BEAR OF THE QUEEN PUBLIC HOUSE
STATION STREET
DONINGTON**

CLIENT:
A. COTTON

SCALES:
AS INDICATED

DATE:
SEPT 2000

DRAWING No.:
11/0001