



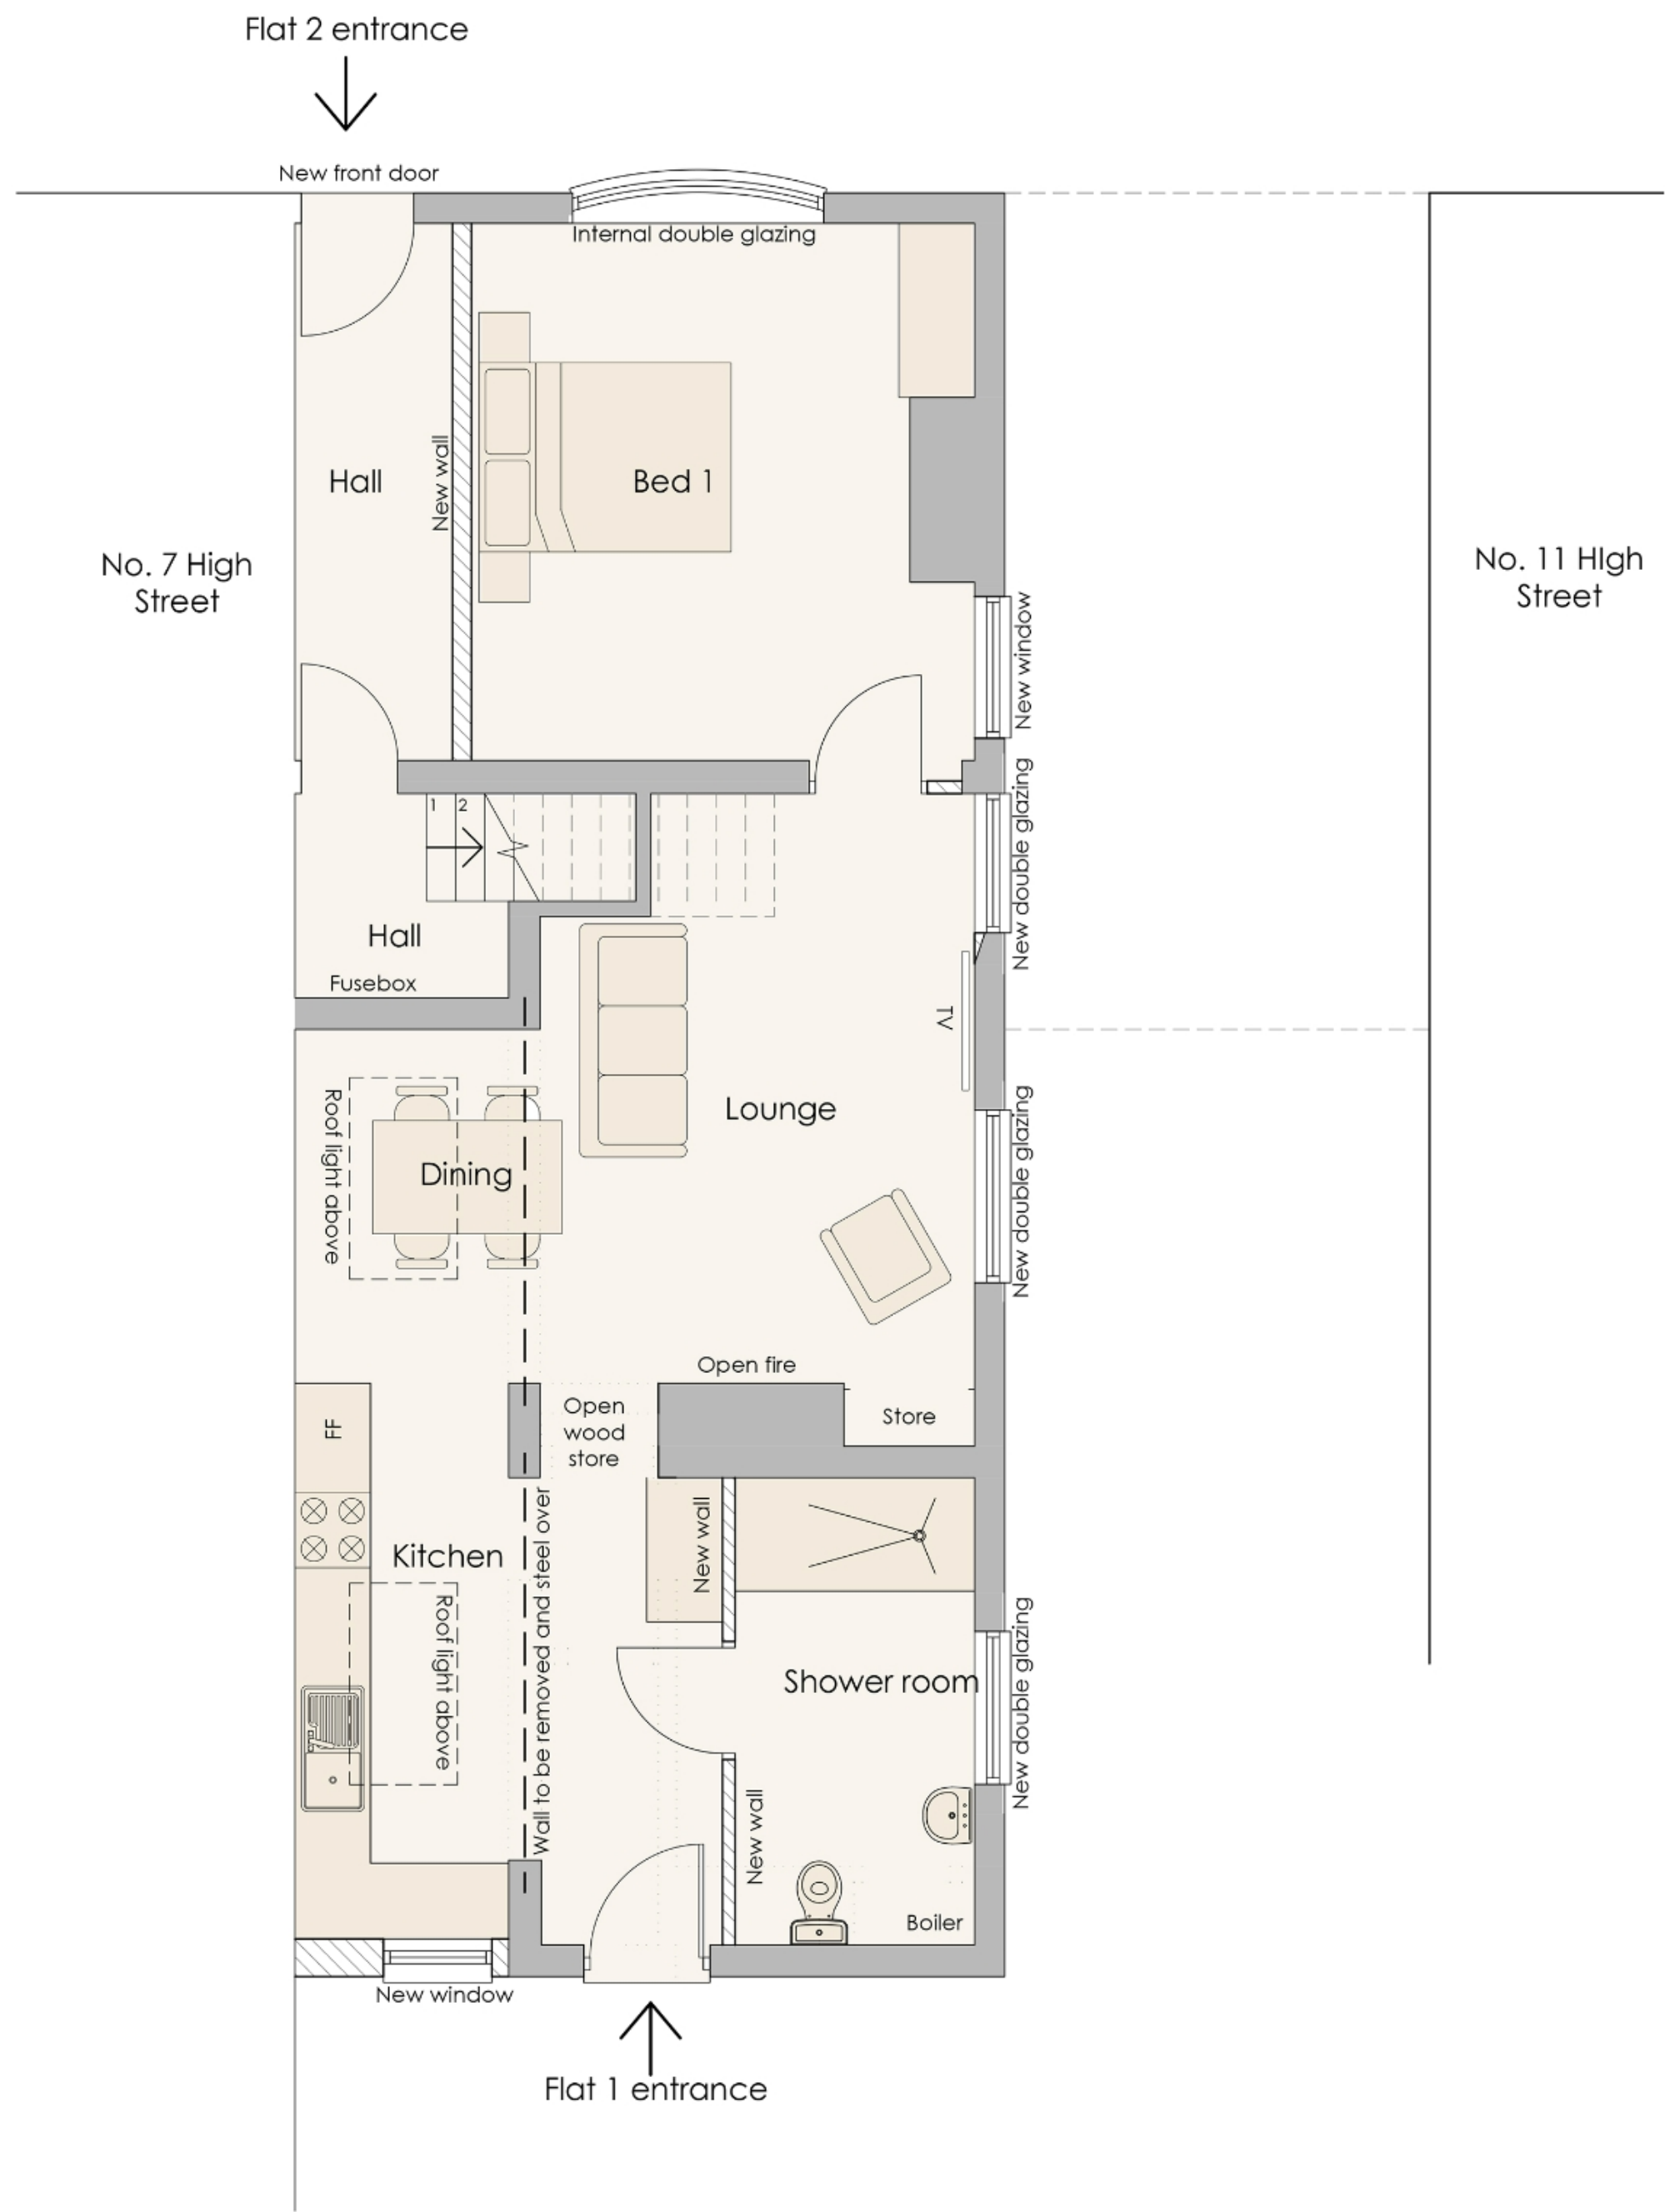

Ground Floor Plan 1:50

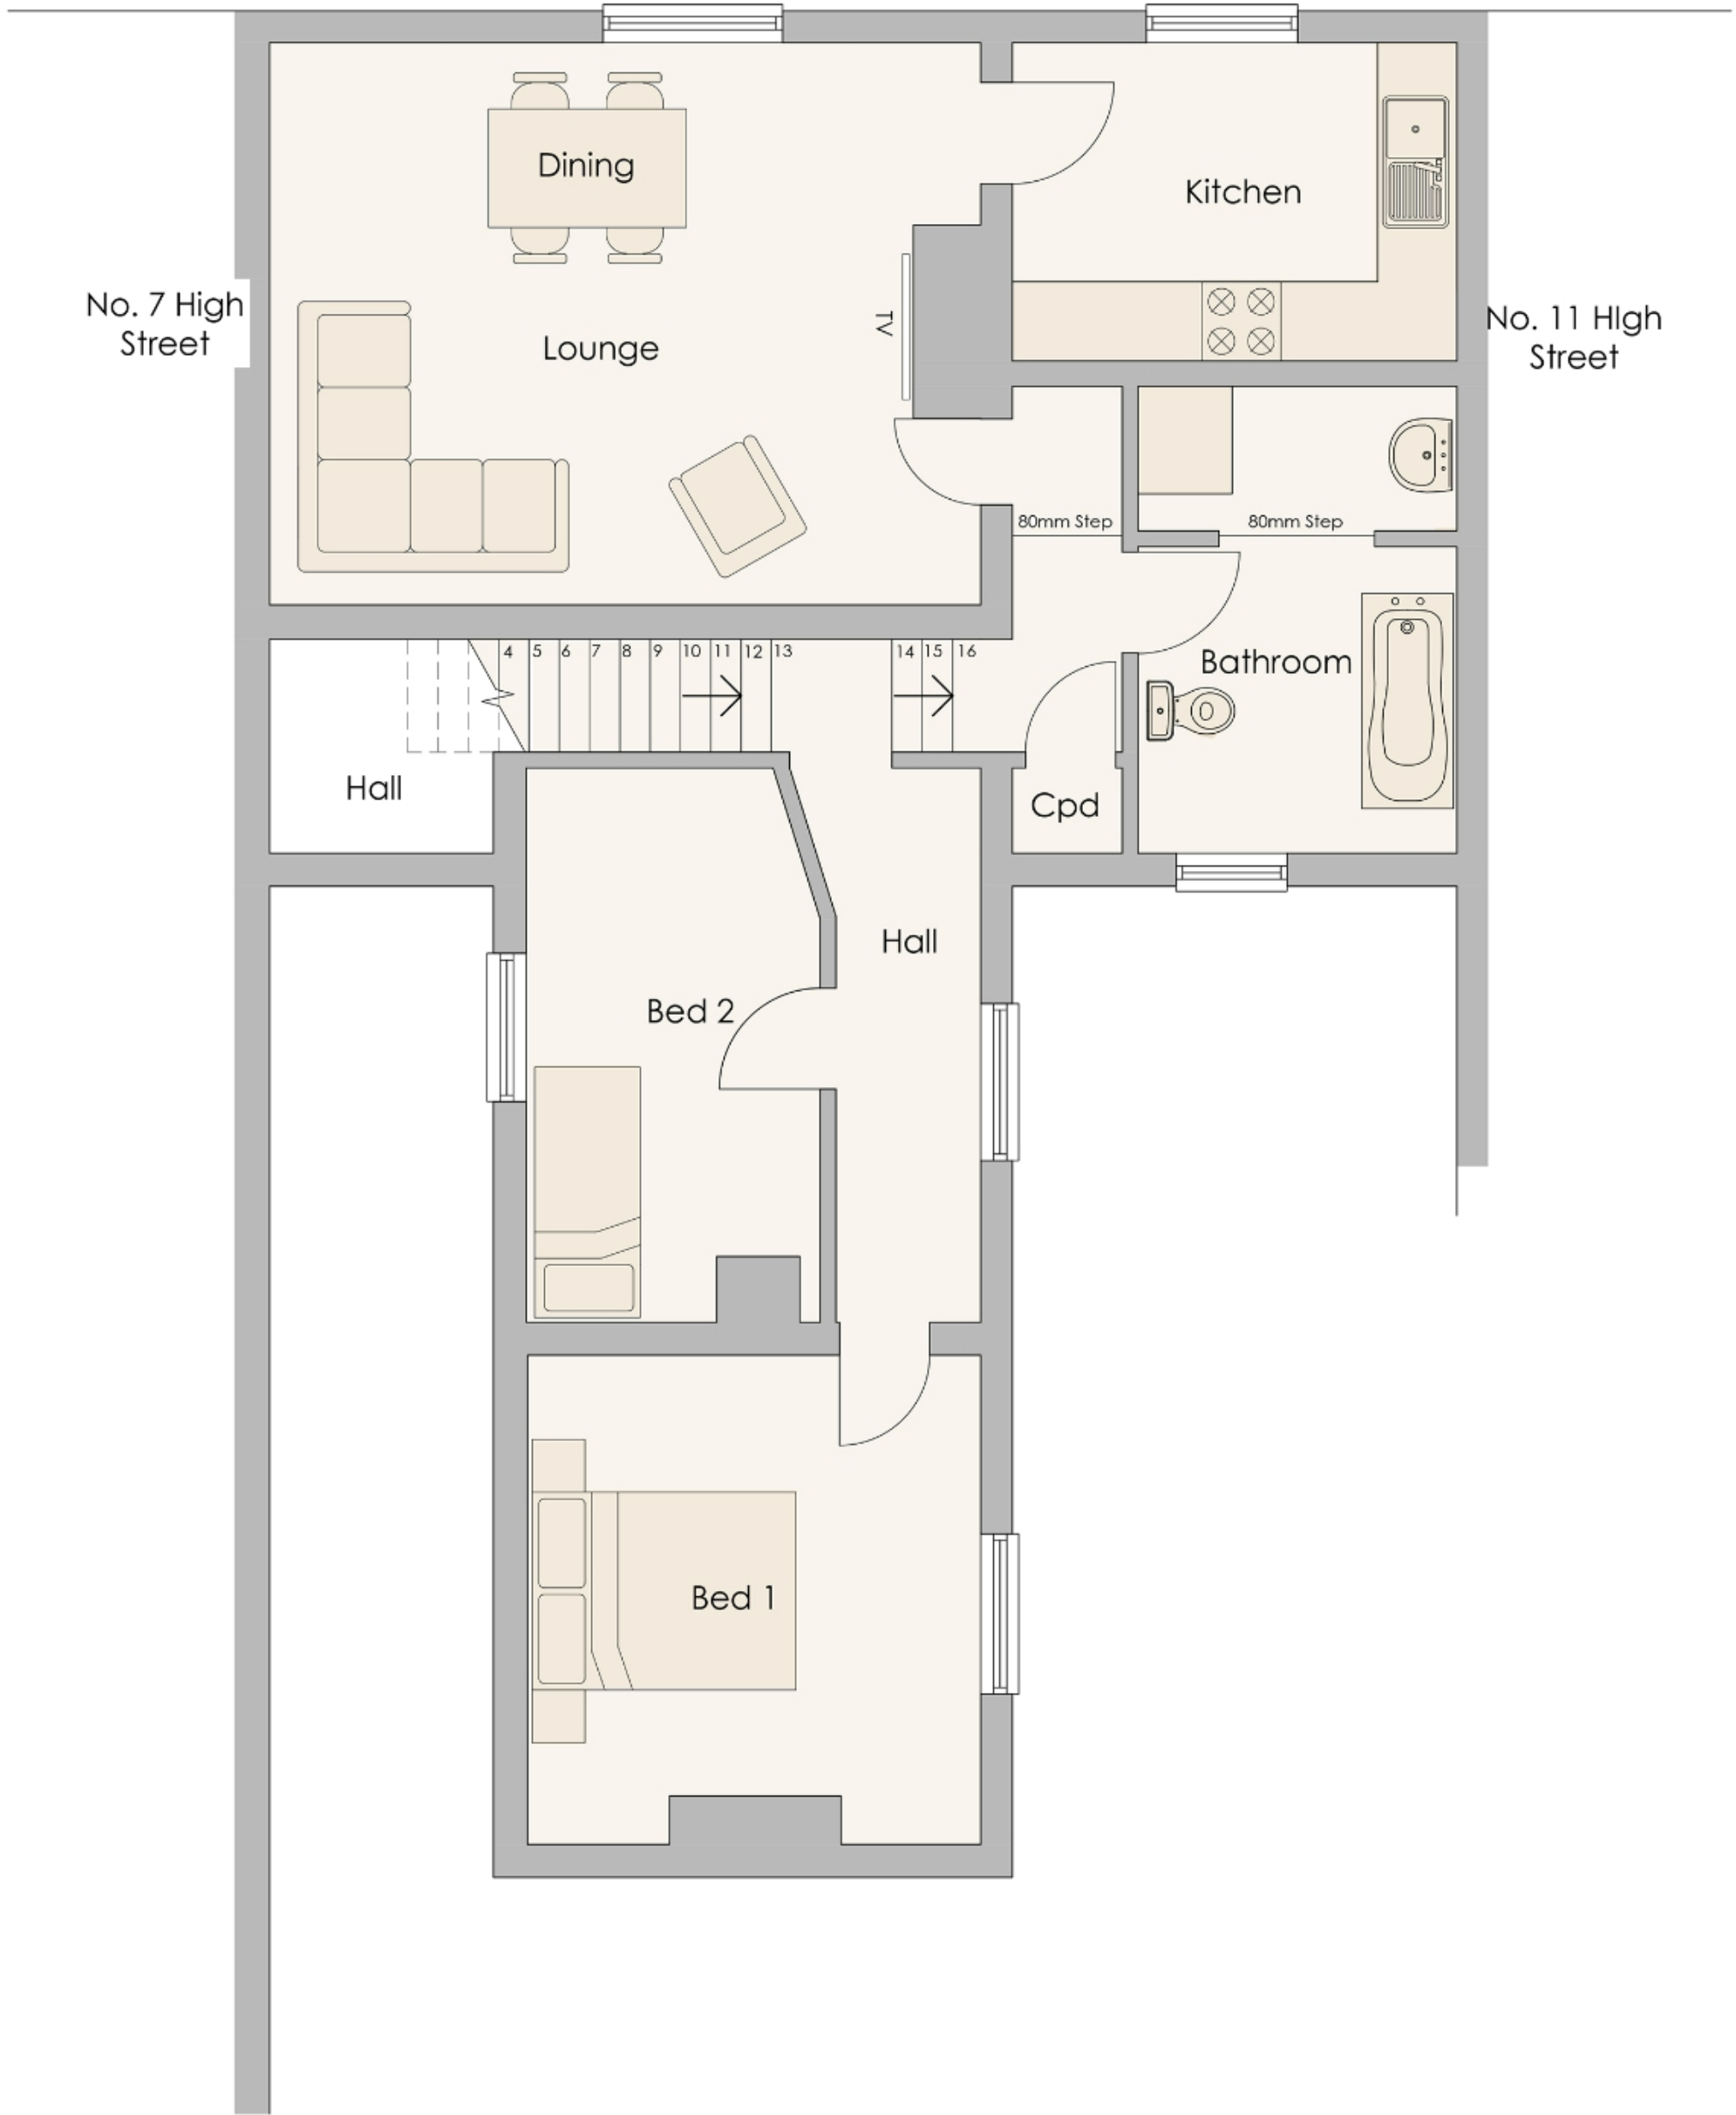

First Floor Plan 1:50

REVISION	DATE	AK	DESCRIPTION
----------	------	----	-------------

STUDIO11
architecture
KING'S LYNN INNOVATION CENTRE,
INNOVATION DRIVE, KING'S LYNN,
PE30 5BY
T: 01553 970033
E: design@studio11architecture.co.uk
W: www.studio11architecture.co.uk

CLIENT	Mr Chadburn
PROJECT	Proposed alterations 9 High Street, Donington, Spalding
DRAWING	Proposed Floor Plans

DRAWN AK	PROJECT DESIGNER AK	PROJECT DIRECTOR KB
DATE 11.05.2022	SCALE See Drawing	PAPER SIZE A1

DRAWING NUMBER
568.PL.02 A
Working in partnership with Ralph Charman Associates & Eleven Consultants