




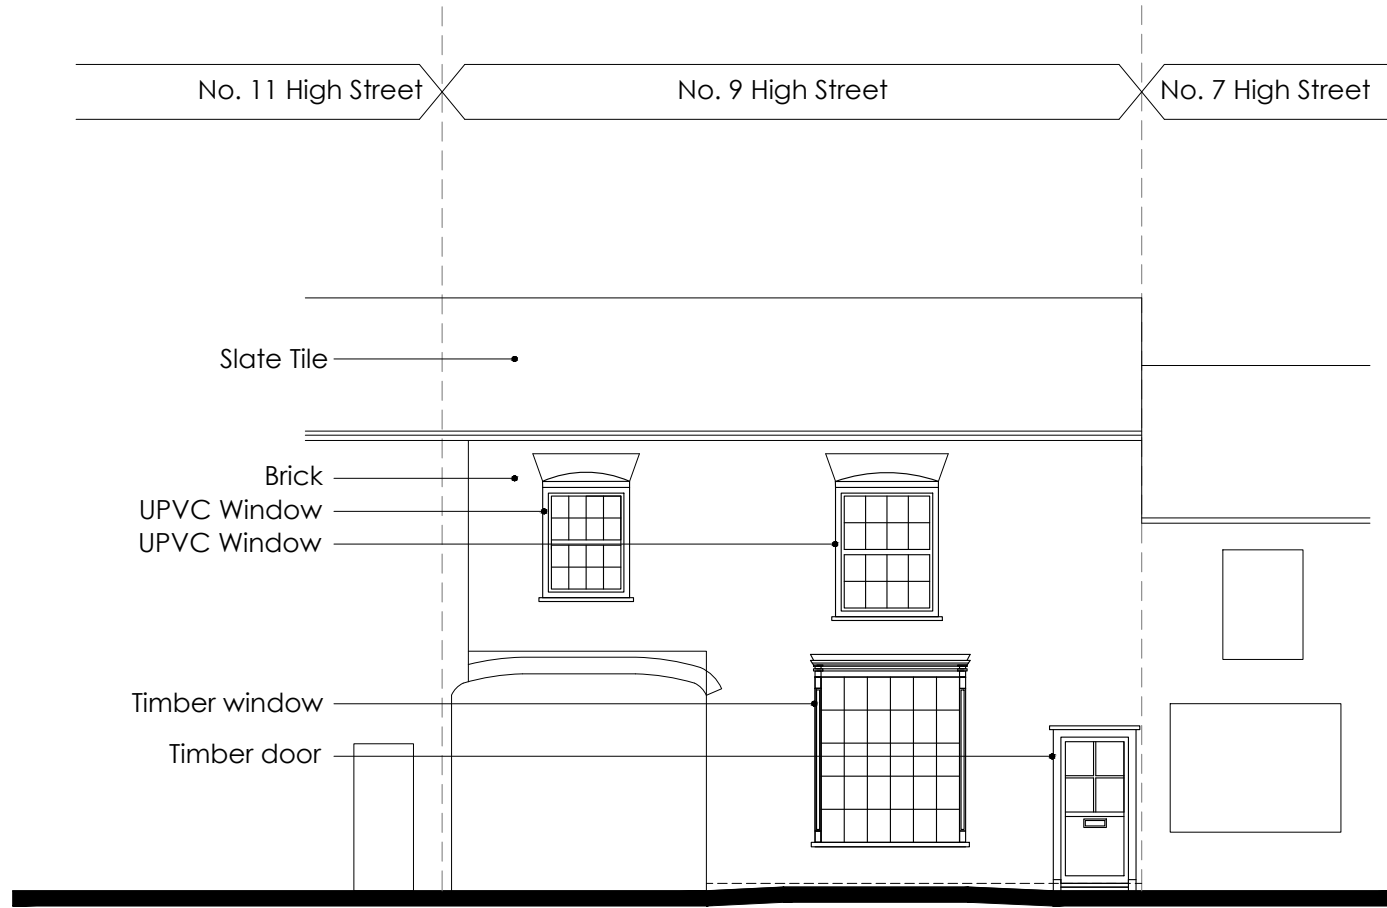


North (Front) Elevation 1:100

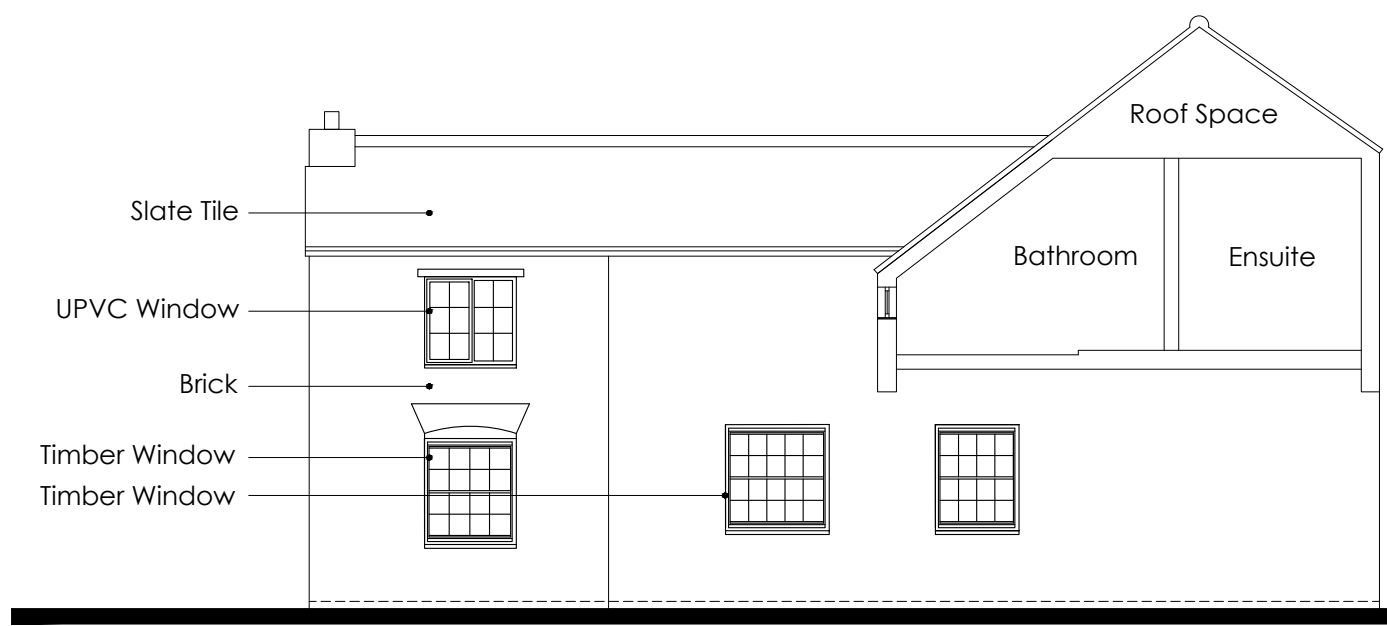

East (Side) Elevation 1:100

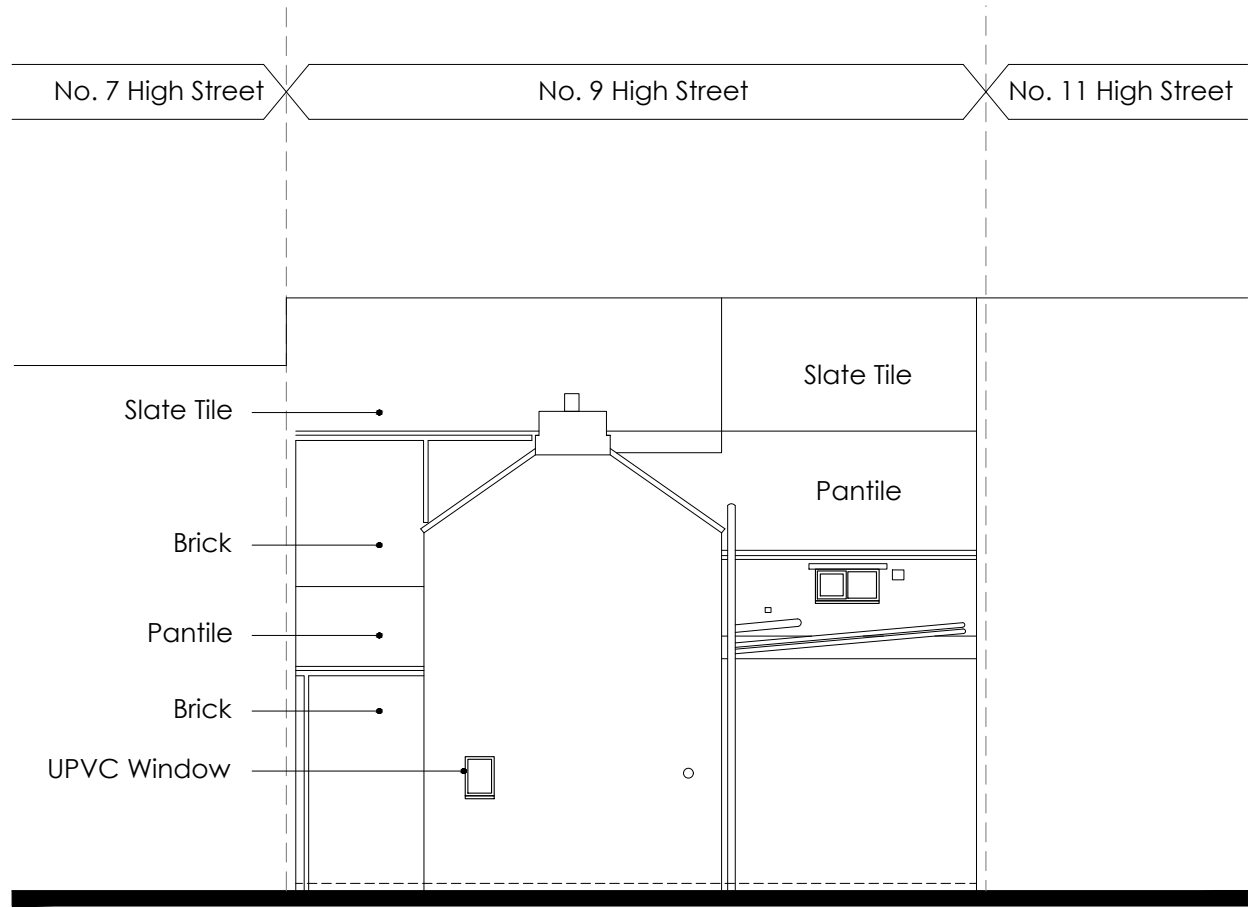


South (Back) Elevation 1:100

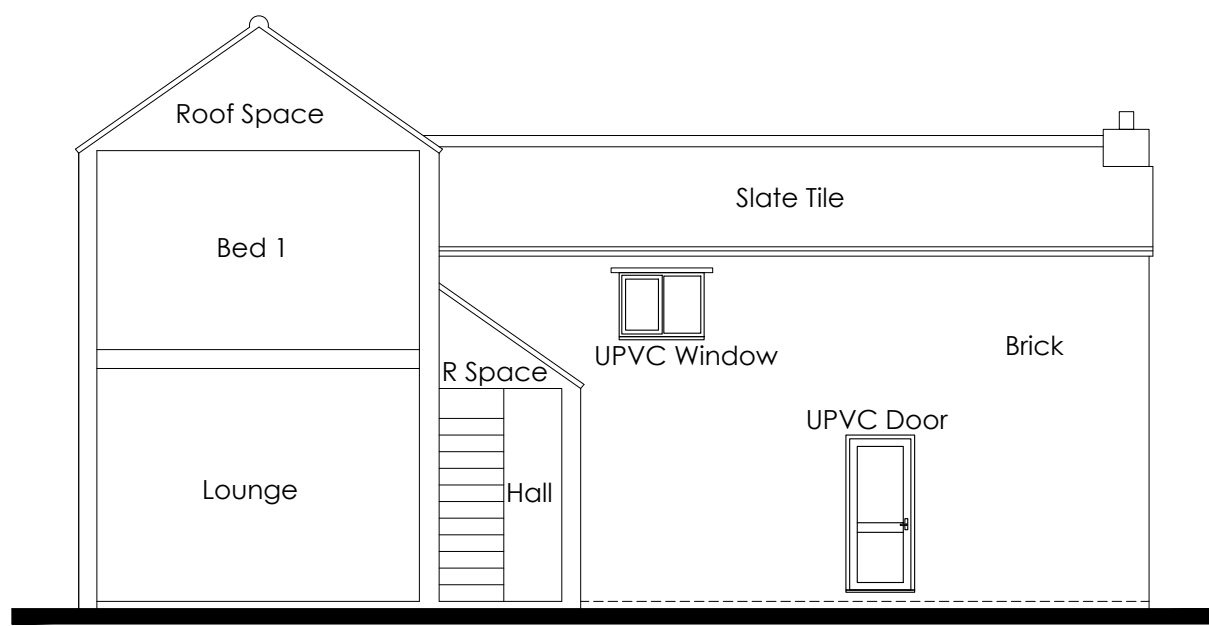


West (Side) Elevation 1:100

Do not scale directly from this drawing. All discrepancies are to be brought to the attention of the below office.
The copyright to this drawing is owned by studio 11 architecture.

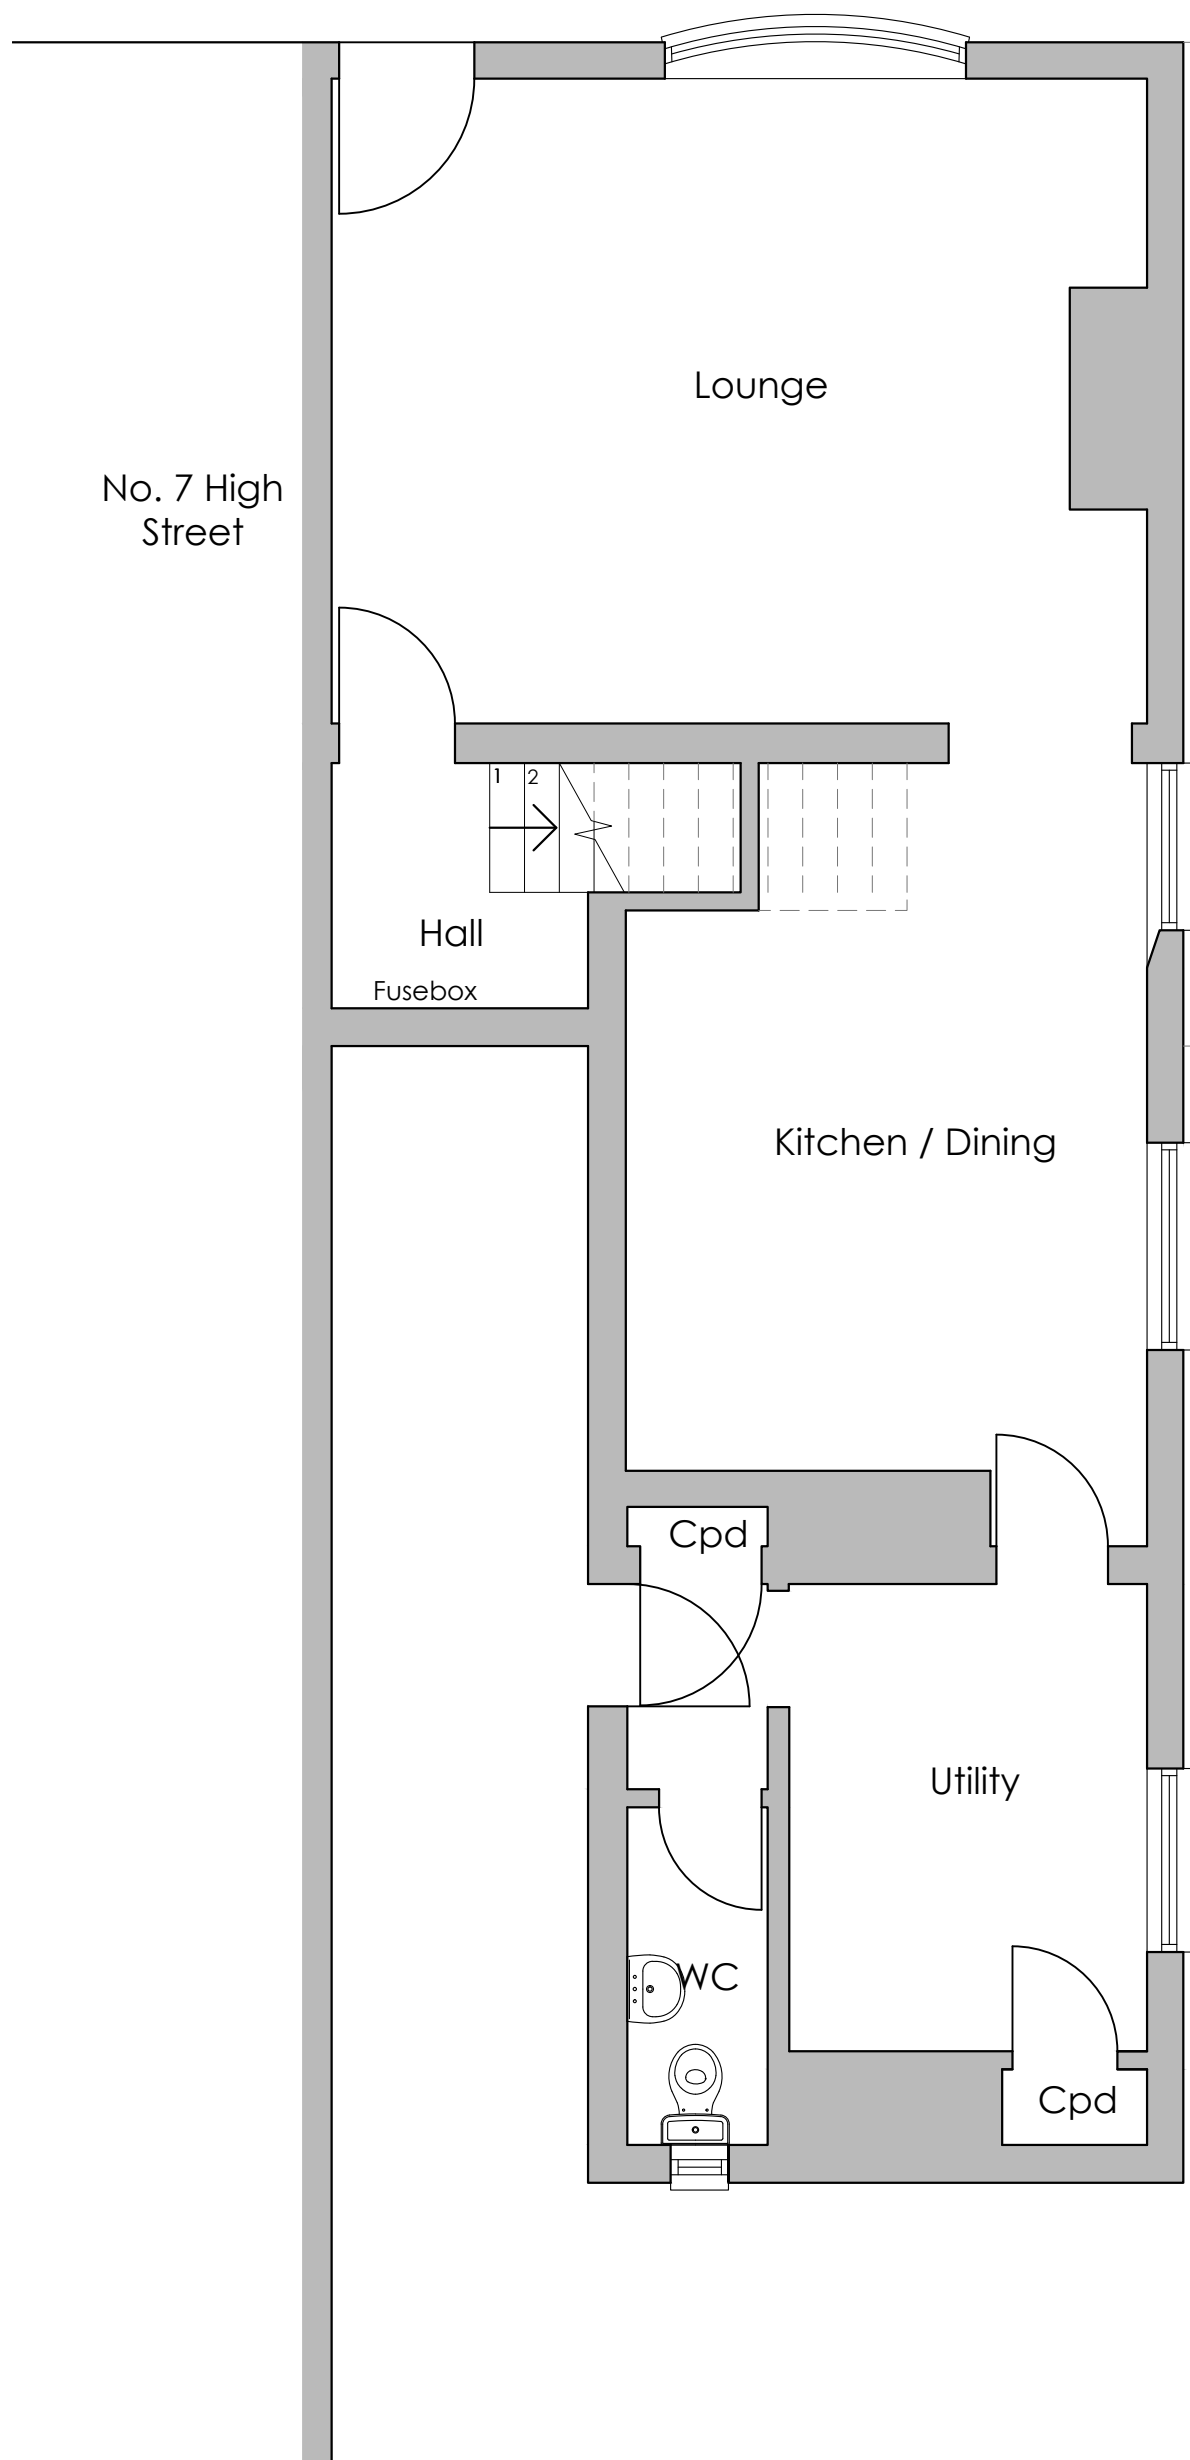

Ground Floor Plan 1:50

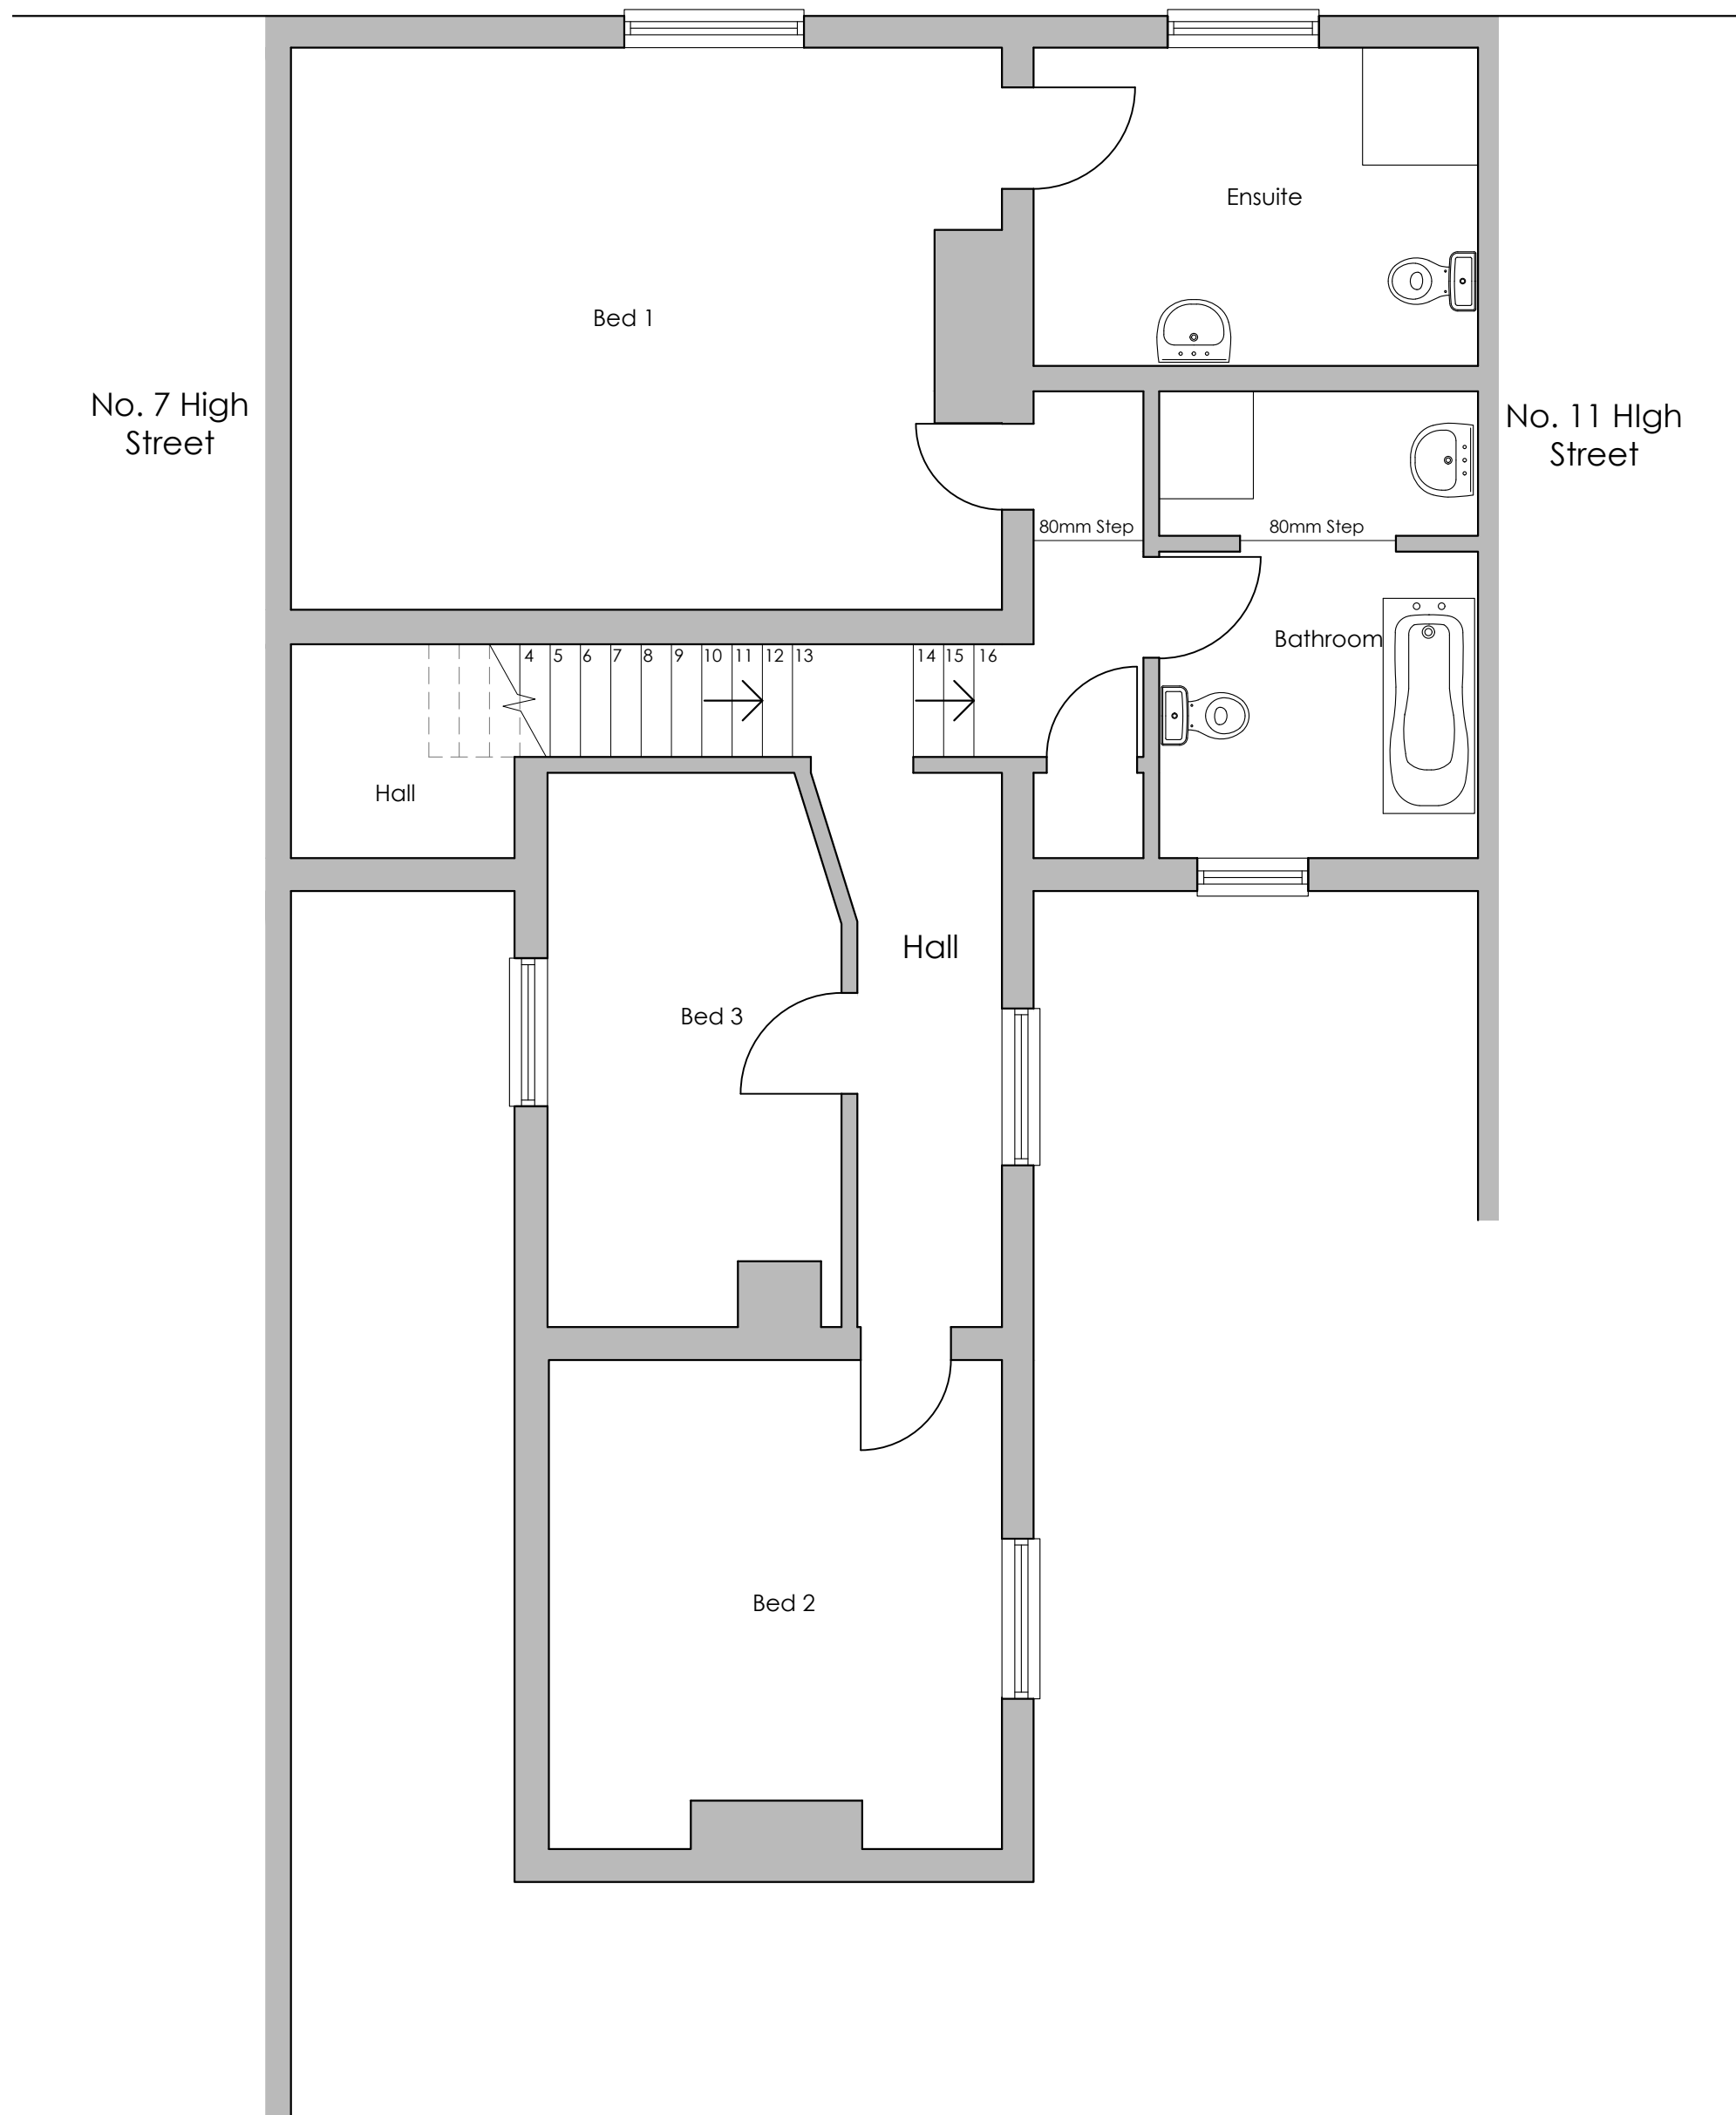

First Floor Plan 1:50



REVISION DATE DRAWN DESCRIPTION



KING'S LYNN INNOVATION CENTRE,
INNOVATION DRIVE, KING'S LYNN,
PE30 3BY

T: 01553 970033
E: design@studio11architecture.co.uk
W: www.studio11architecture.co.uk

CLIENT Mr Chadburn

PROJECT Proposed Alterations 9 High Street,
Donington, Spalding

DRAWING Existing Floor Plan & Elevations

DRAWN JMG	PROJECT DESIGNER JMG	PROJECT DIRECTOR KB
DATE 03.02.2022	SCALE See Drawing	PAPER SIZE A1

DRAWING NUMBER 568.SD.02

Working in partnership with Ralph Charman Associates & Eleven Consultants