


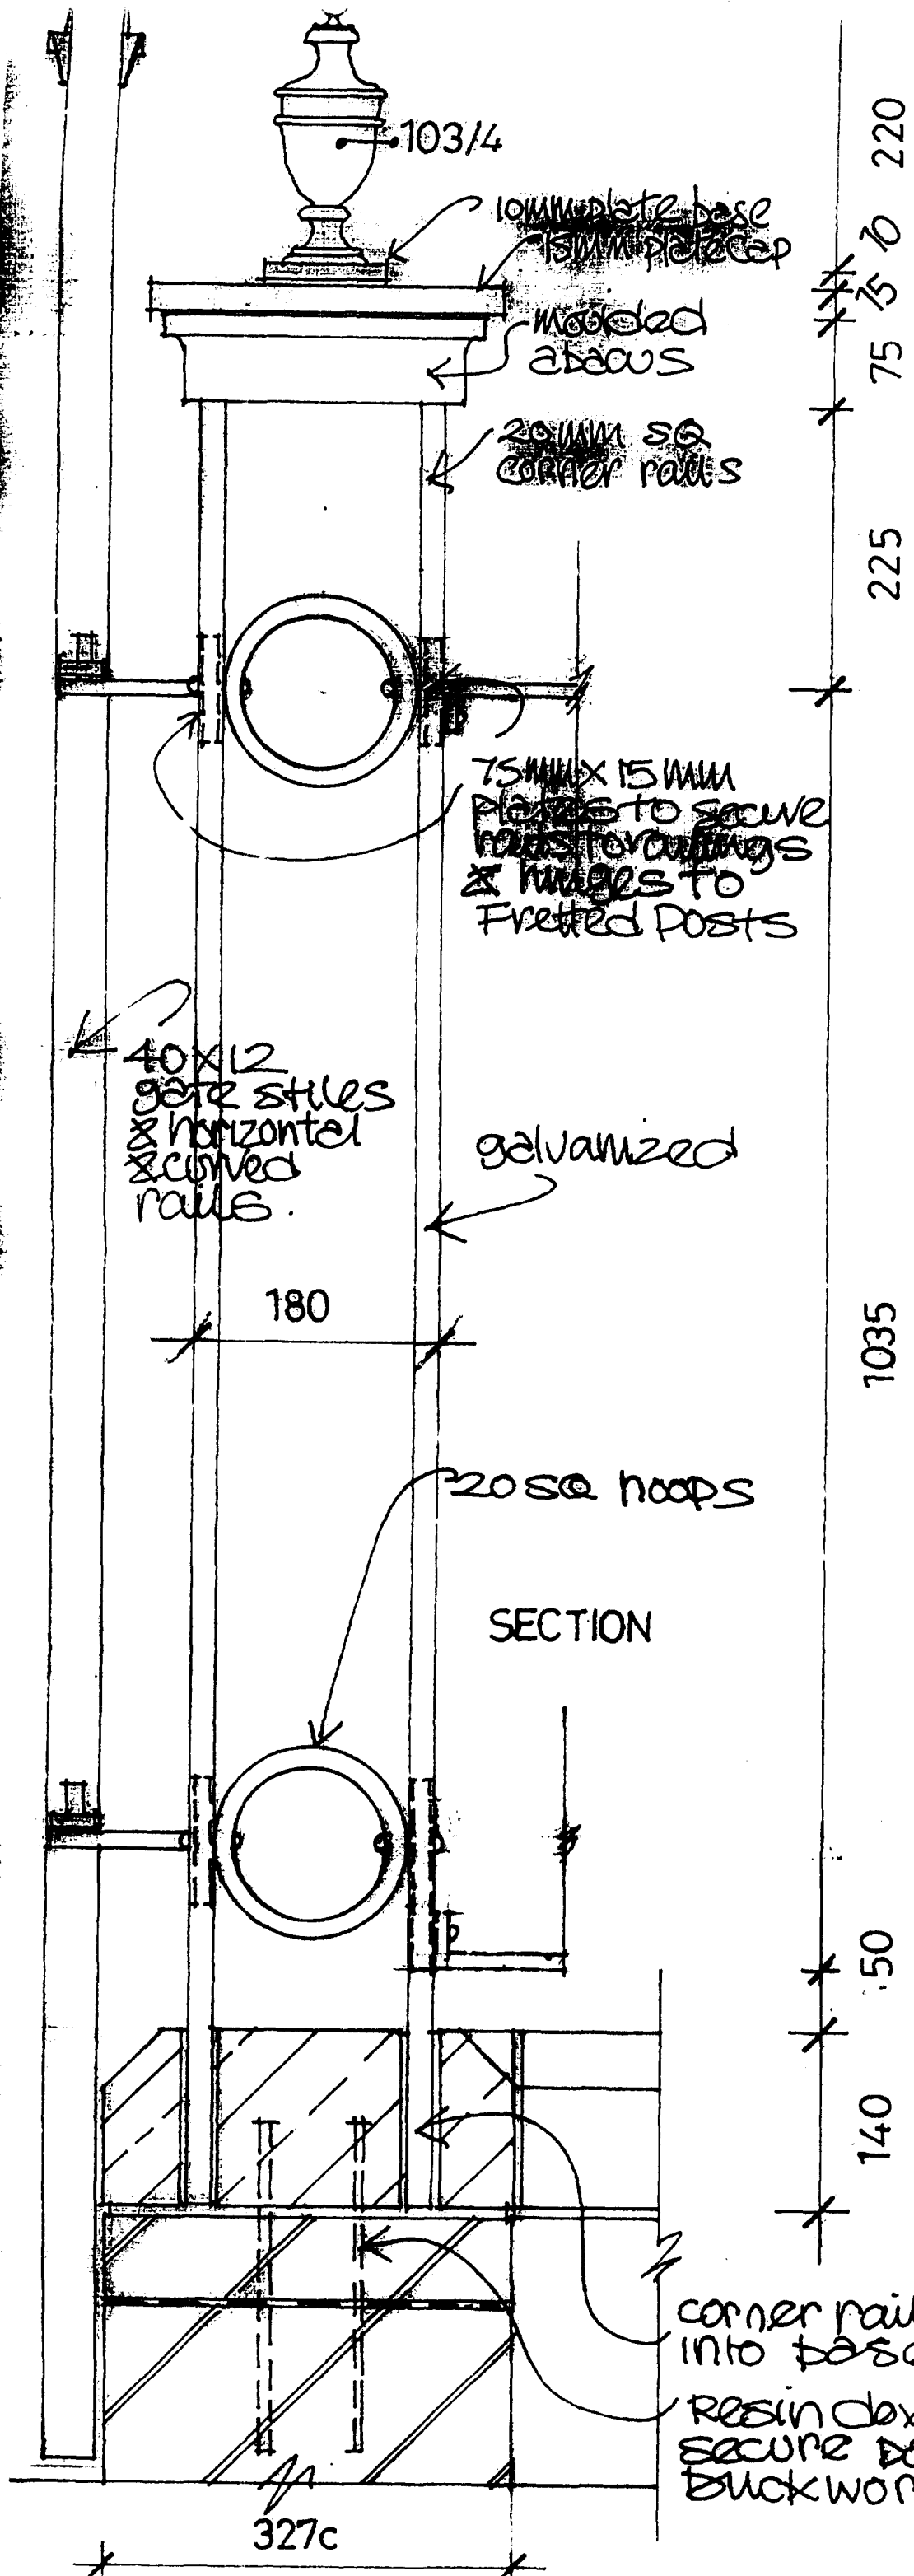

DETERMINED
PLAN

1:5 DETAIL
WALL & RAILINGS

05/11/98

BALL E105A

BASE E100B

CAP 160C

COPING

05J503

32x10
M.S flat

16x16 M.S
SQ BAR

T140

1035

PLINTH

45 125c 45

25

45

95

295

114

48

102

DETERMINED
PLAN

60011 FOLIO 001
HOLDING & PLANNING
12 JUL 1958

0597/98

EH 121

160

45

40x40
SQ
Sharp
2m/s
Posts
galvanized

1035




1350 min

1:5 DETAIL
WALL &
RAILINGS

50

slate
DPC


150 min

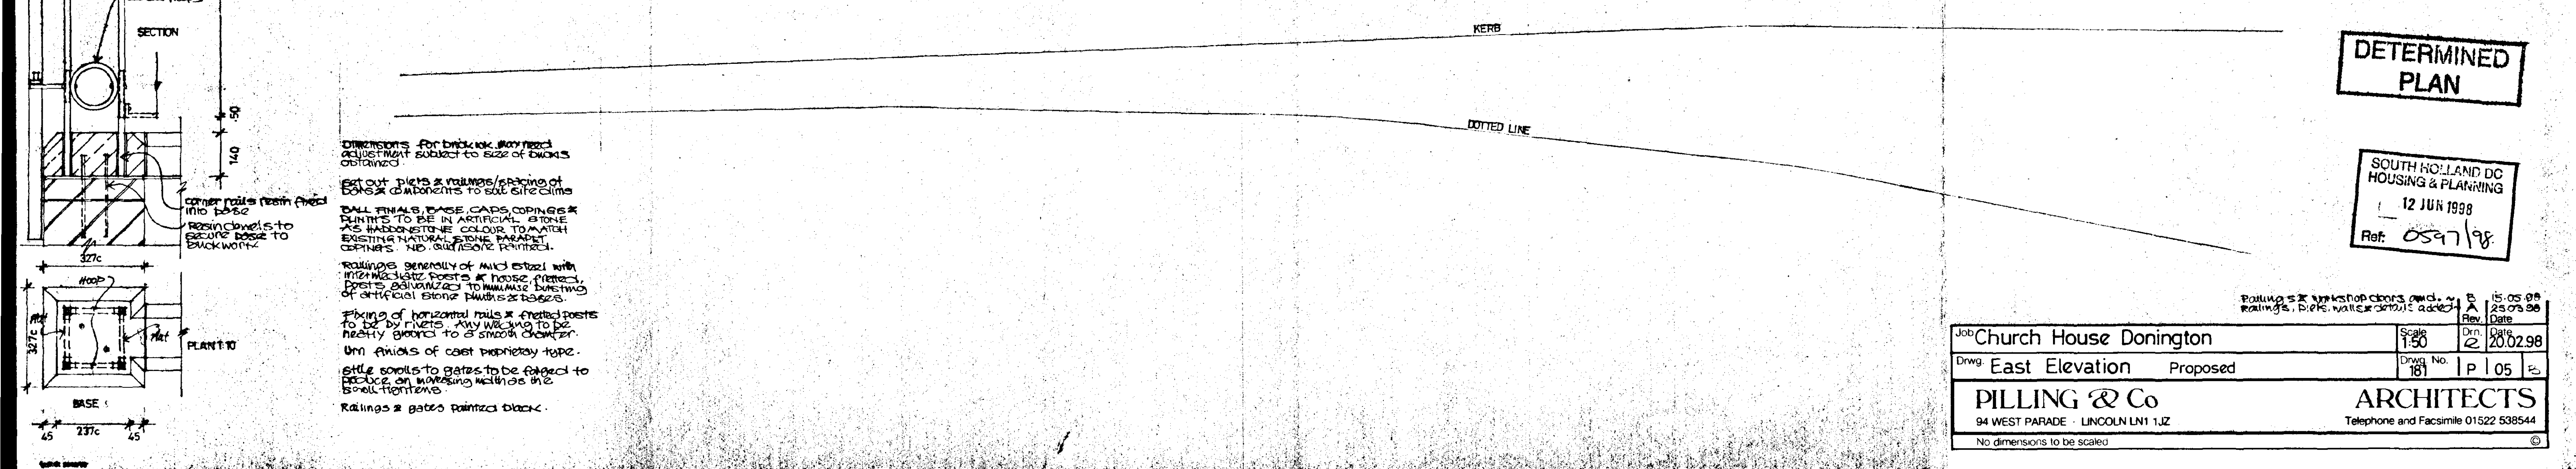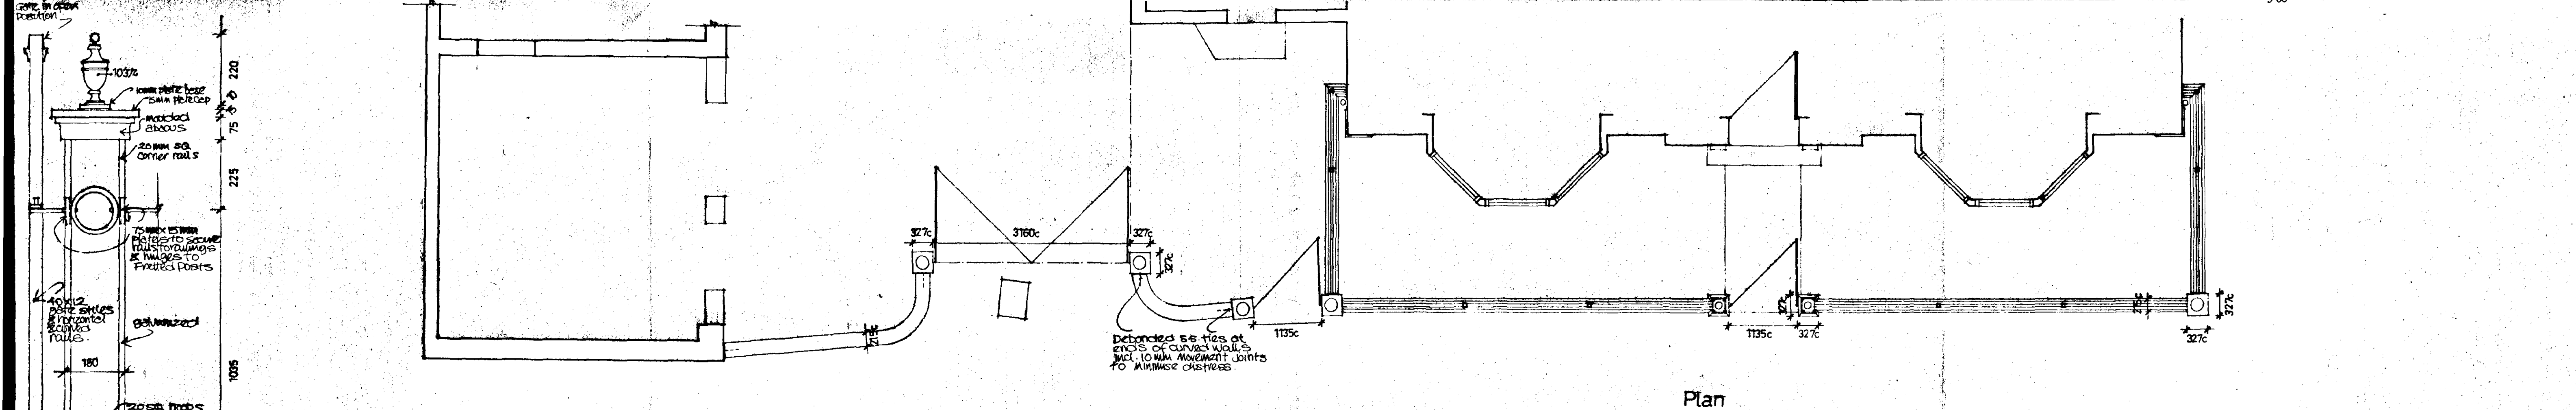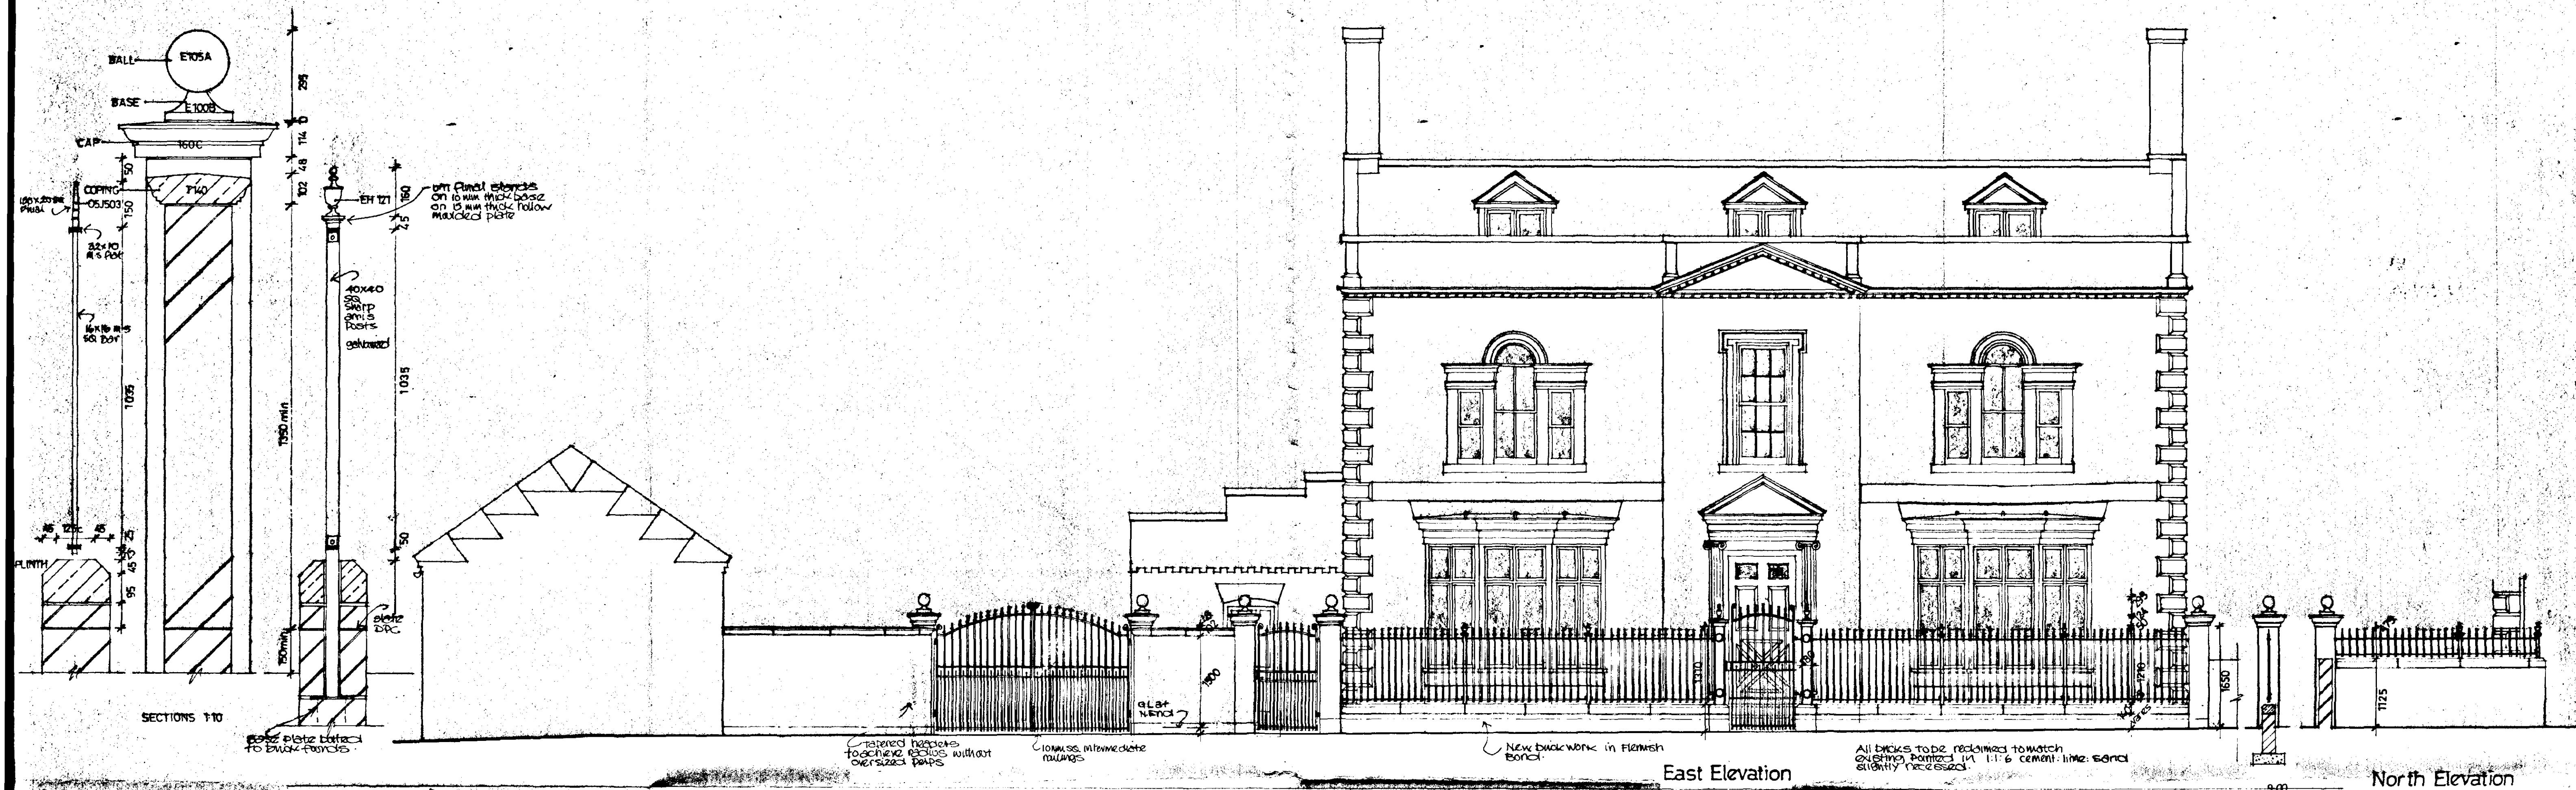


DETERMINED PLAN

SOUTH HOLLAND DC
HOUSING & PLANNING
12 JUN 1998
Ref: 0597/98


Job: Church House Donington
Scale: 1:50
Drwg: East Elevation
Proposed
PILLING & Co
94 WEST PARADE - LINCOLN LN1 1JZ
ARCHITECTS
Telephone and Facsimile 01522 538544
No dimensions to be scaled

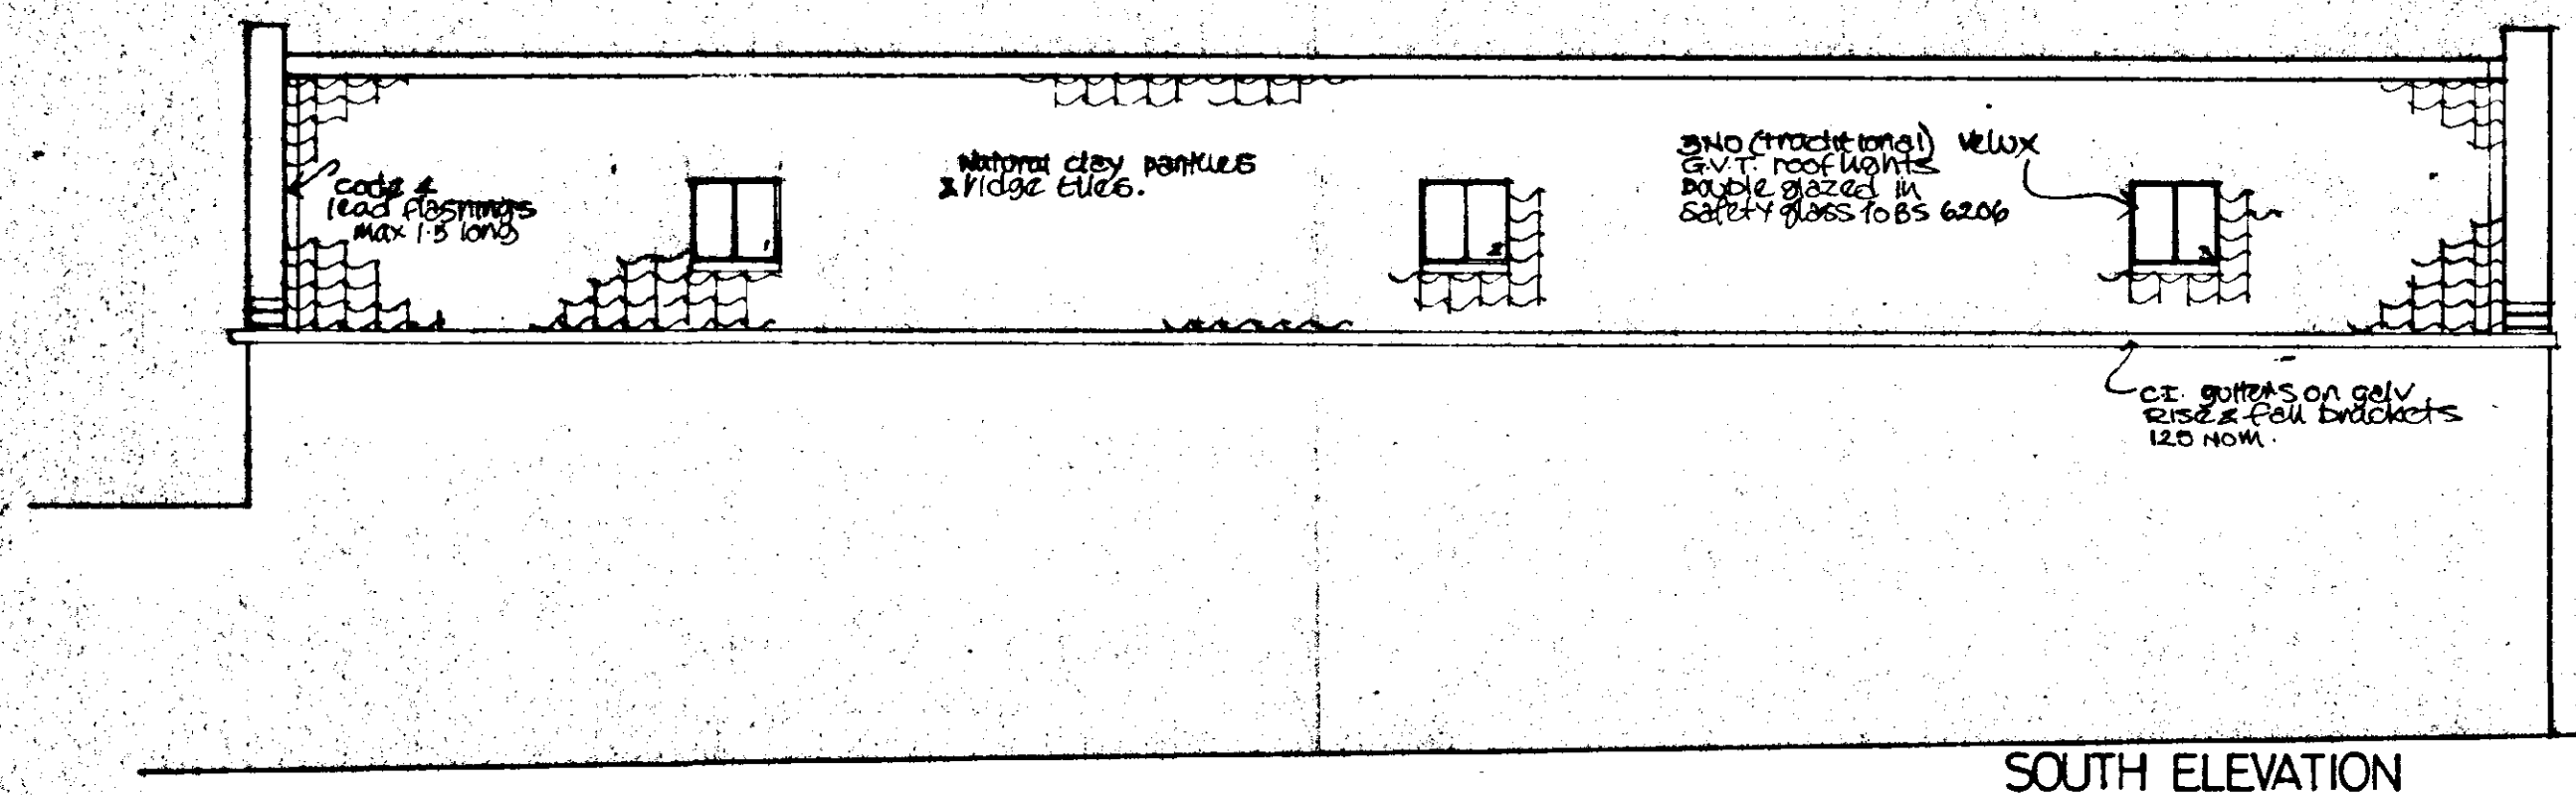


SOUTH ELEVATION

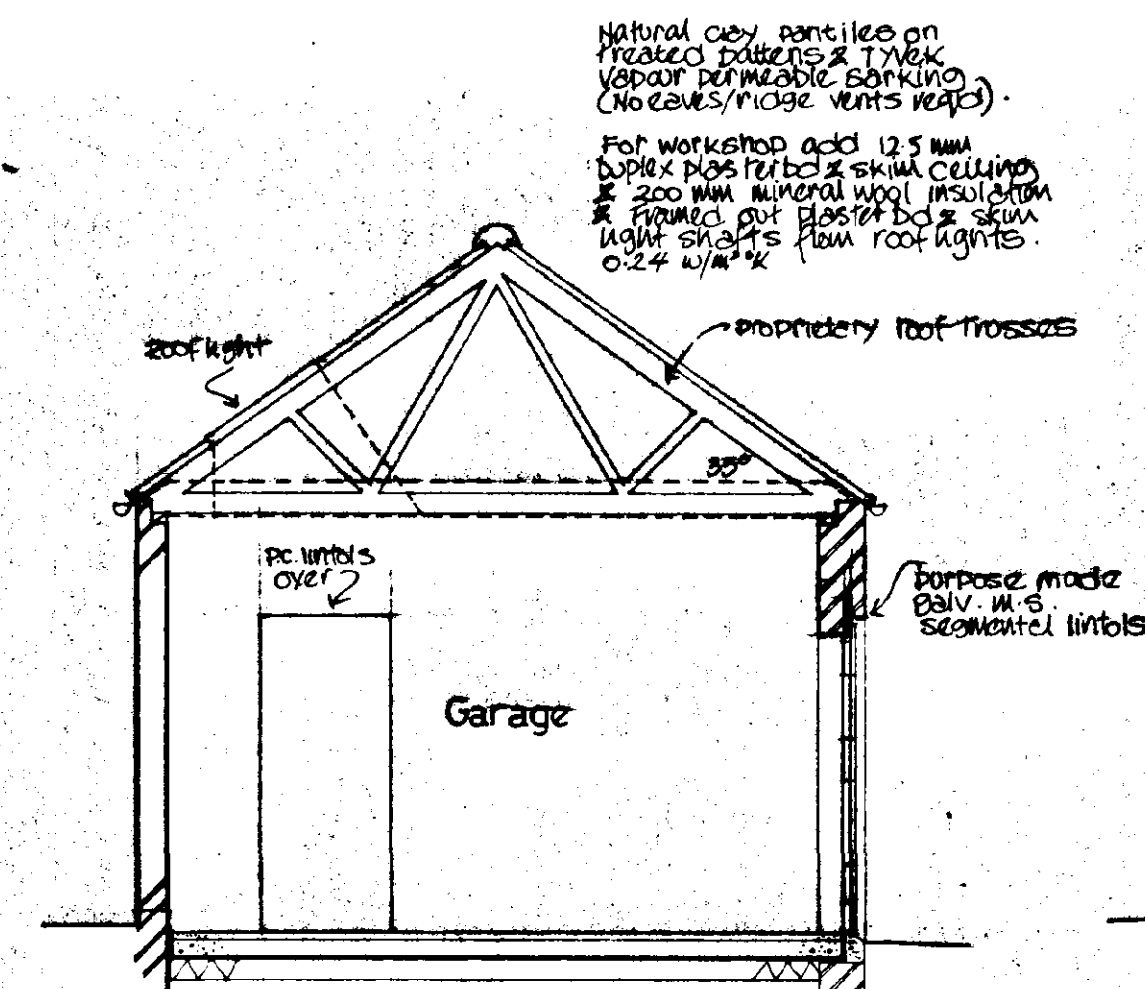


SECTION B

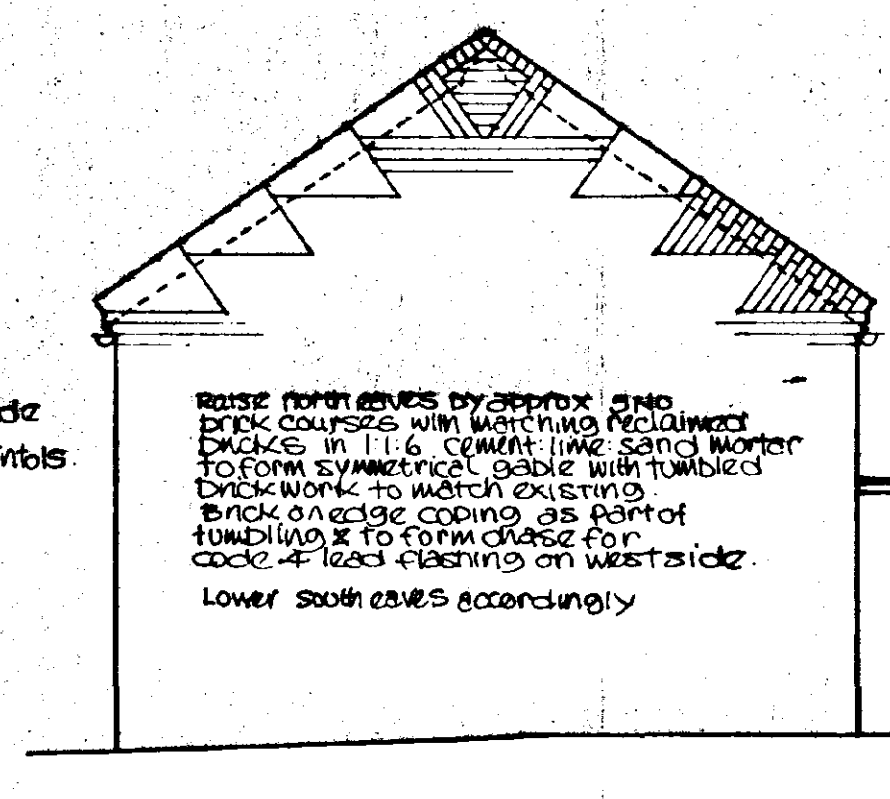


EAST ELEVATION

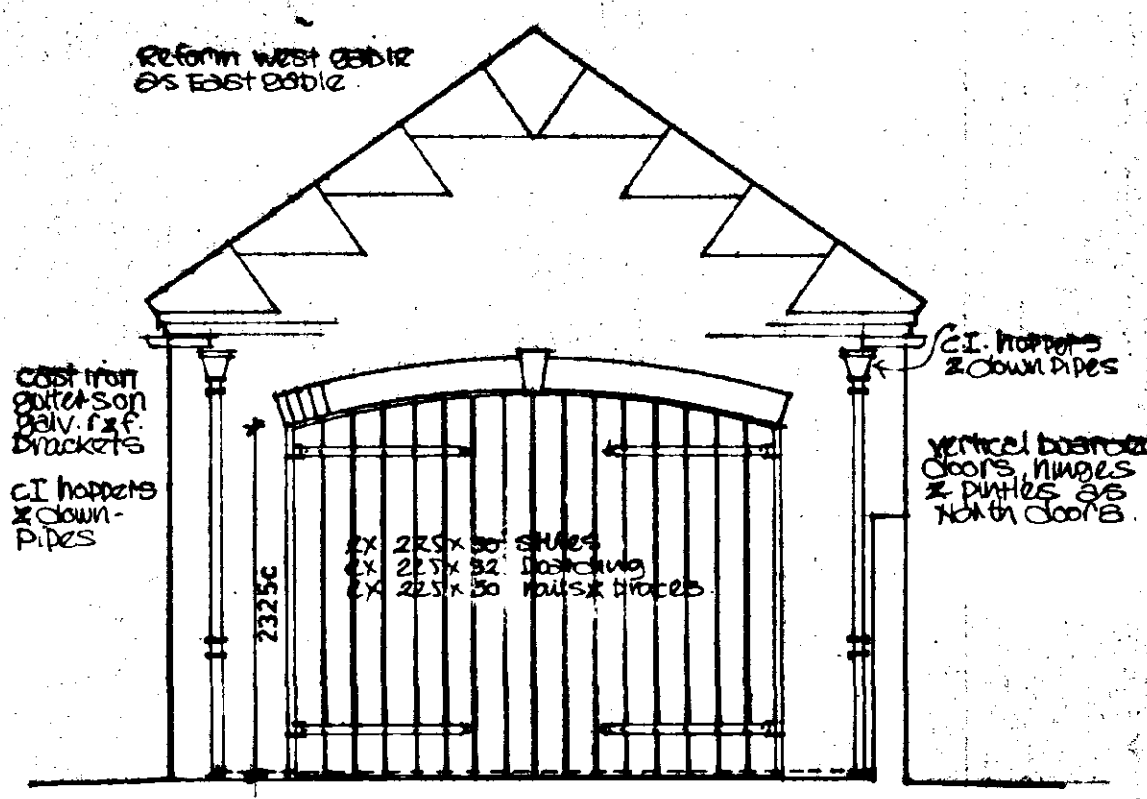


WEST ELEVATION

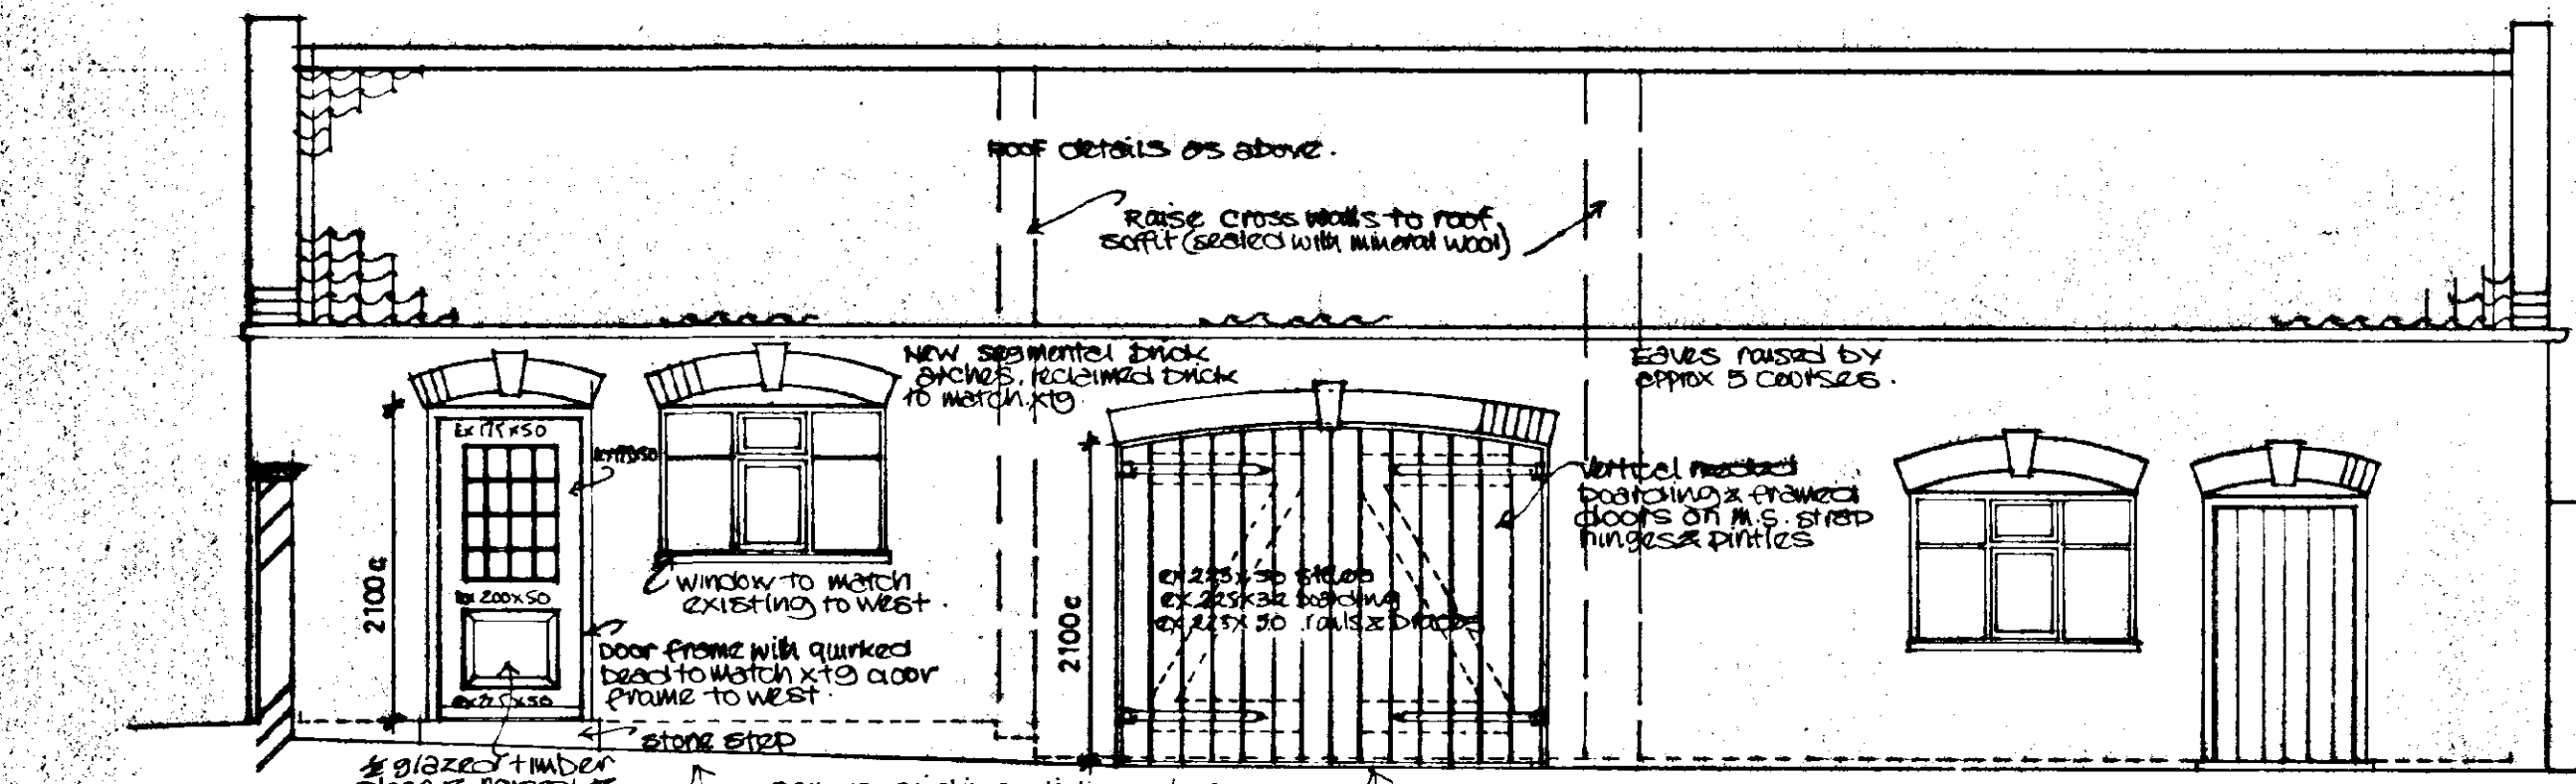

NORTH ELEVATION

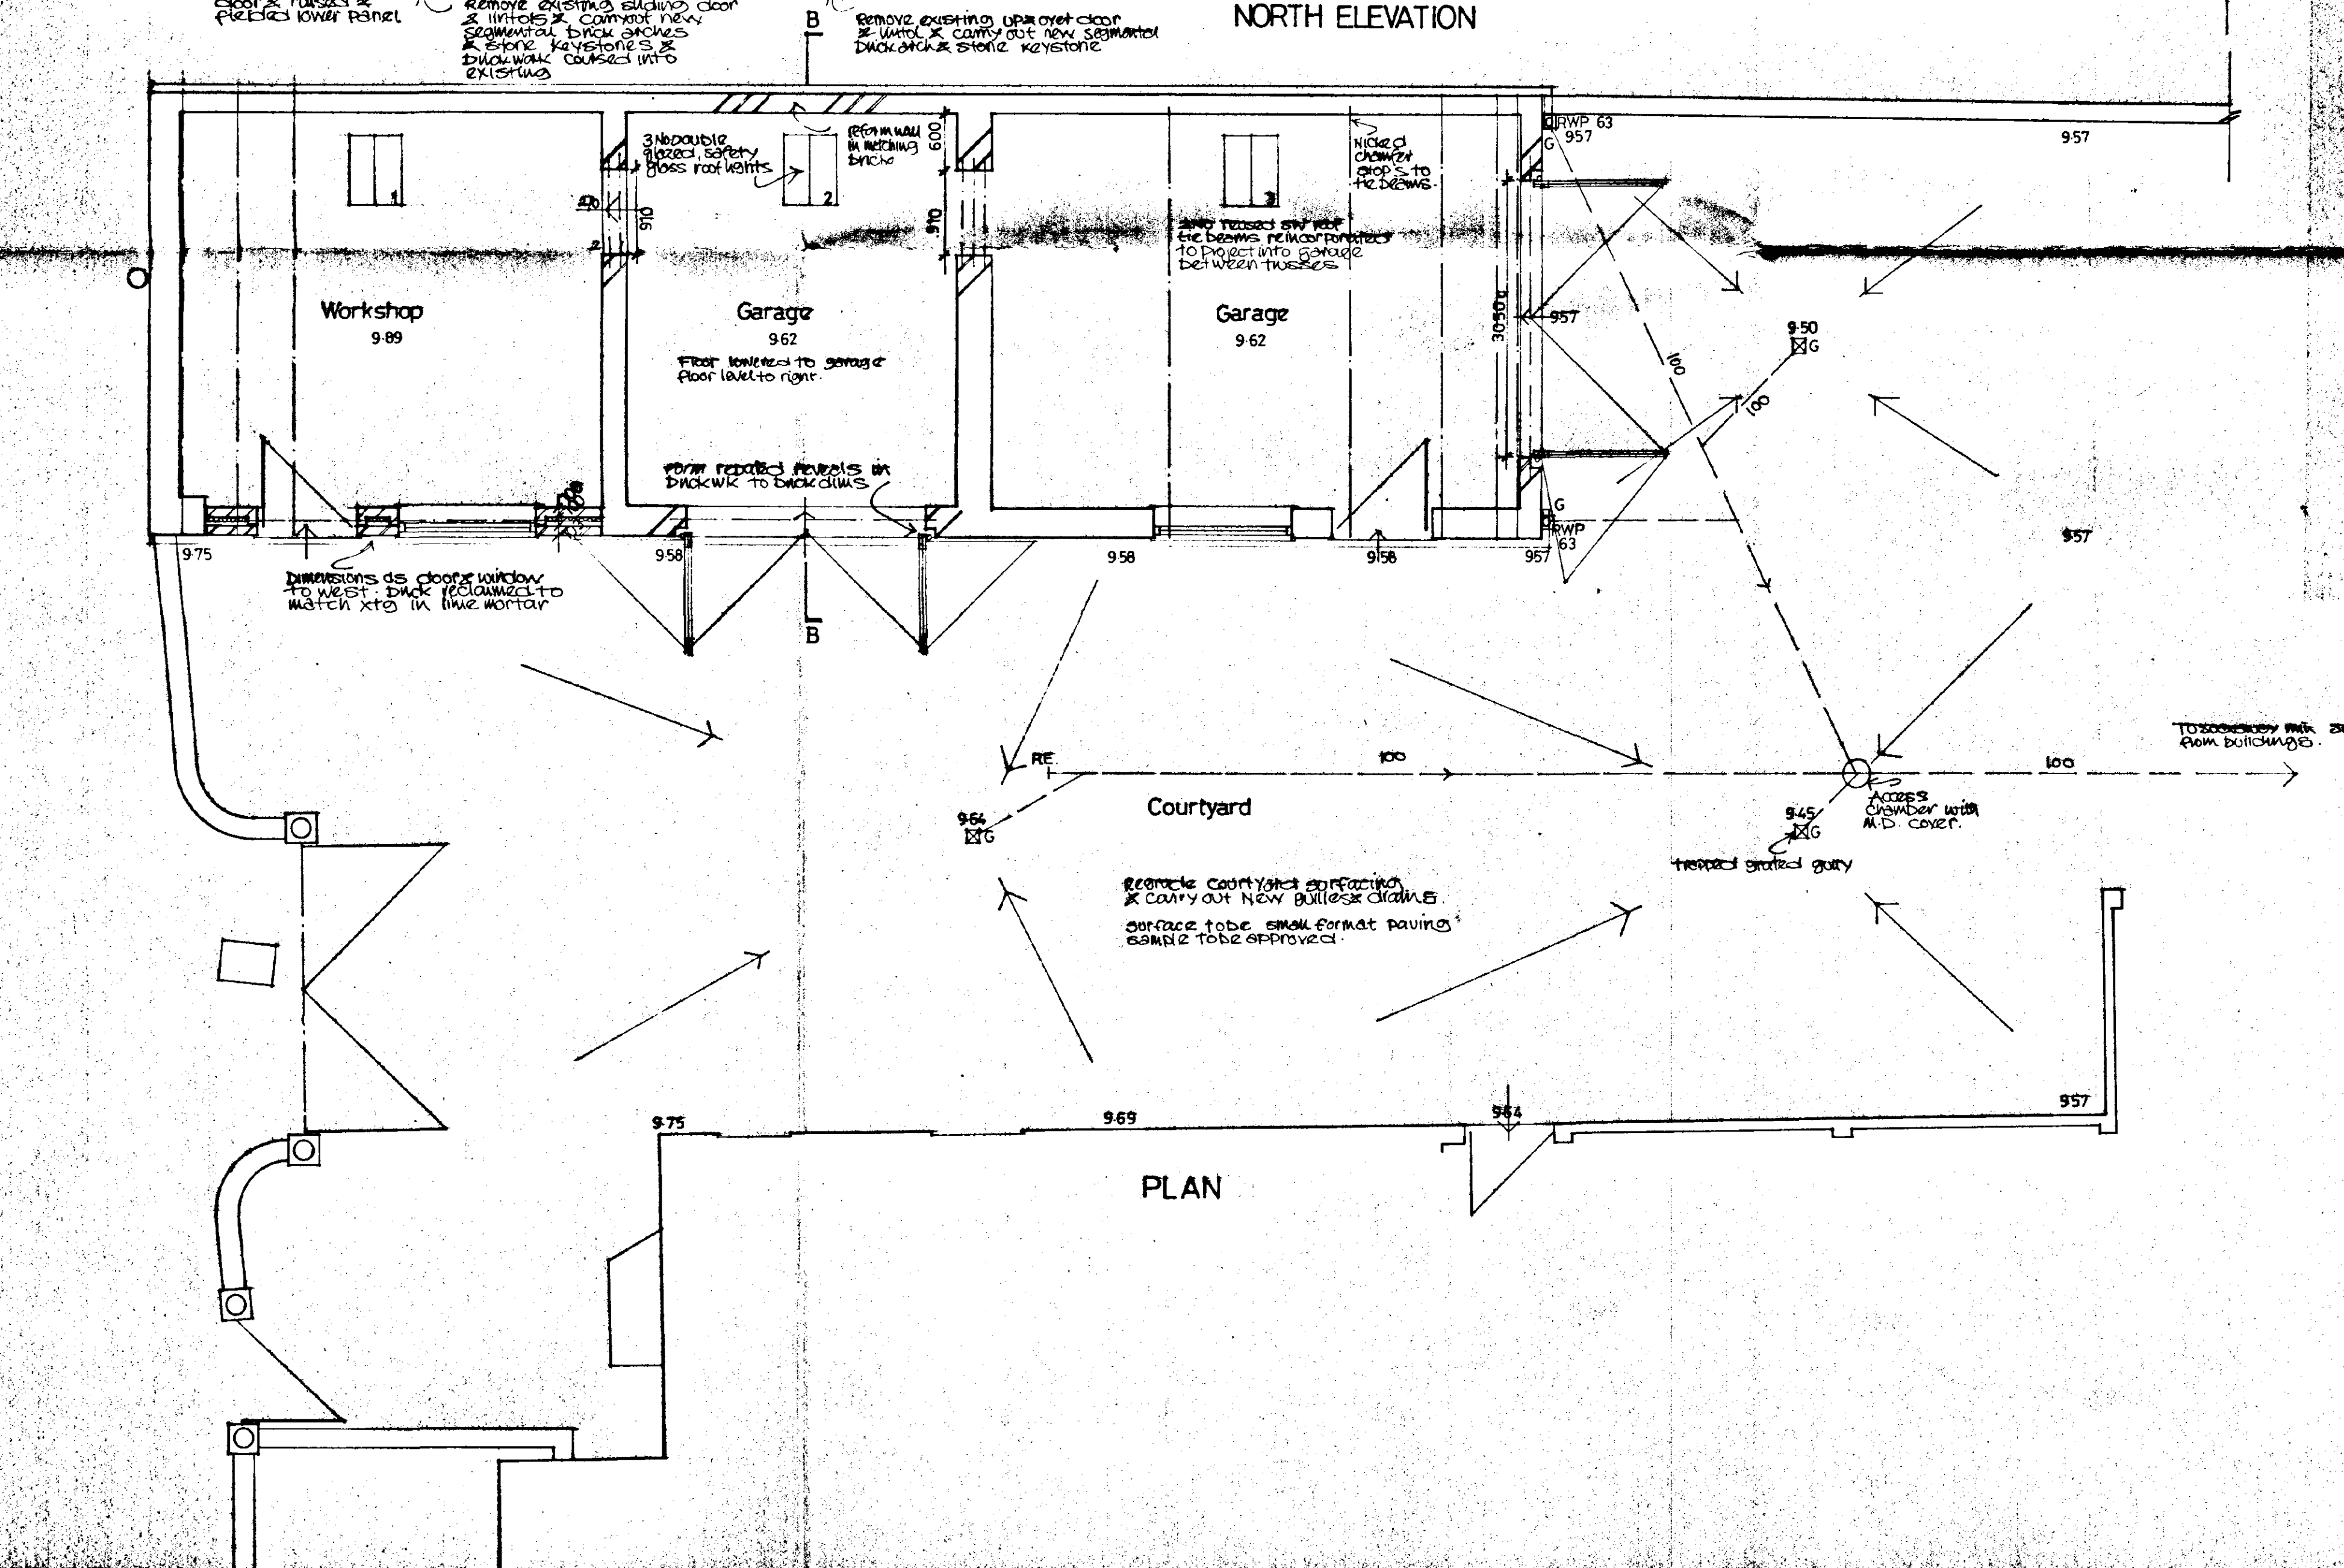

PLAN

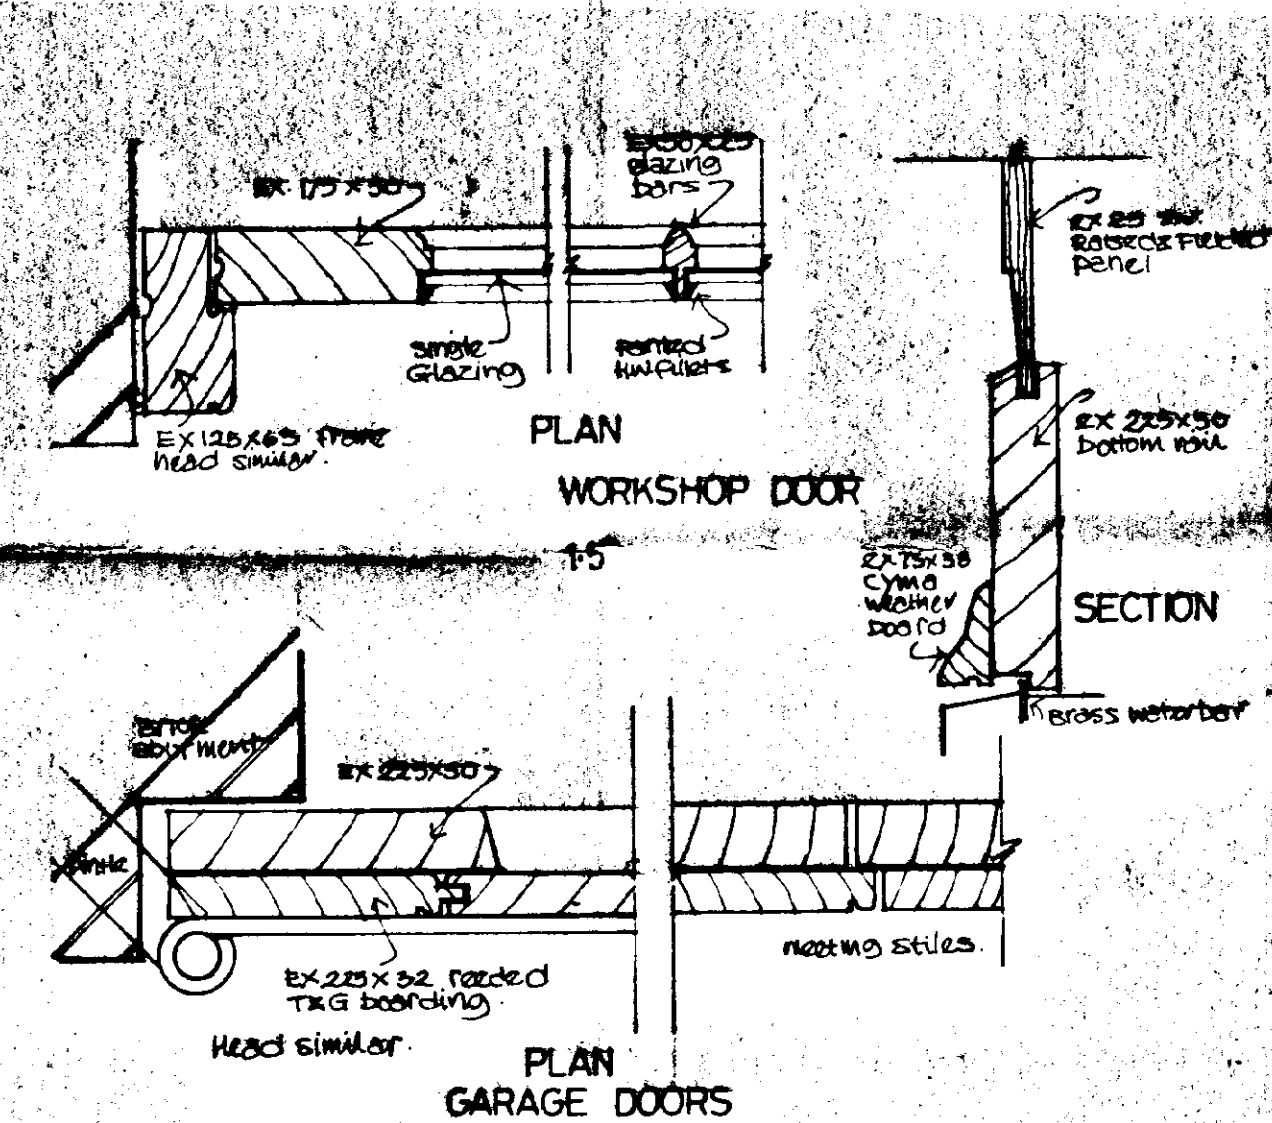

BUILDING REGULATION NOTES

All work to comply with the Building Regulations requirements.

STRUCTURE

Trussed rafter roof. Proprietary preservative treated trussed rafter roof designed by manufacturer in accordance with BS 5268 Part 3:1985. Including necessary bracing. Bracing straps & ties to be provided to individual members & overall stability.

Wall ties: Stainless steel wall ties to BS 1243 at 150 horizontal & 450 vertical centres for 100 cavity vertical (type 2) & at not more than 300 vertically with 225mm of solid or openings with unbraced jacks. Lintols: End bearing for lintols 150mm if over 1.2m & 100 for less. Provide manufacturer's caises/sizes 20 days prior to erection for segmental lintols to local authority.

Roofing: Gable ends where joists/members are parallel to gable end wall by 200mm gap in g. Sill plates at 100mm c/c extending over joists on rafters with nogging between rafters to run into cavity & securely firmly fixed. Wind up: Wall plate held down with 30x5mm 1000mm gully, 100mm L straps at 1.8m c/c straps to top of pette & pette & screws to wall.


Ventilation: New windows to incorporate trickle vents.

Drainage & waste disposal: Drains to be 100mm or 150mm diameter in 150mm diameter or 100mm diameter in 100mm diameter (unbraced by struts) to 100mm diameter at 150mm. Proprietary down channels up to 150mm thick gully & 100mm diameter non venting. Sinks & Y's to comply with LA test's sized to satisfy permeation tests.



New wall to workshop: 100 brick, secondary, 30 polystyrene, 100 brick, back - 0.45 w/m² K.

Glazing: Glazing protection: To workshop door 100mm 6mm thick.

Dimensions shown subject to actual brick slips on site.

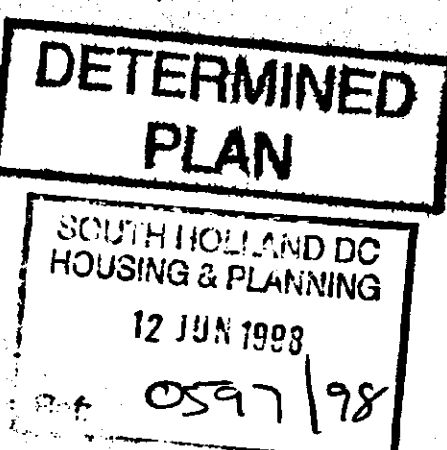

Job	Church House Donington	Scale	1:50	Rev.	Date
Dwg.	Garage Alterations	Drw.	181	P	13.05.98
PILLING & Co		ARCHITECTS		Telephone and Facsimile 01522 538544	
94 WEST PARADE - LINCOLN LN1 1JZ				No dimensions to be scaled	

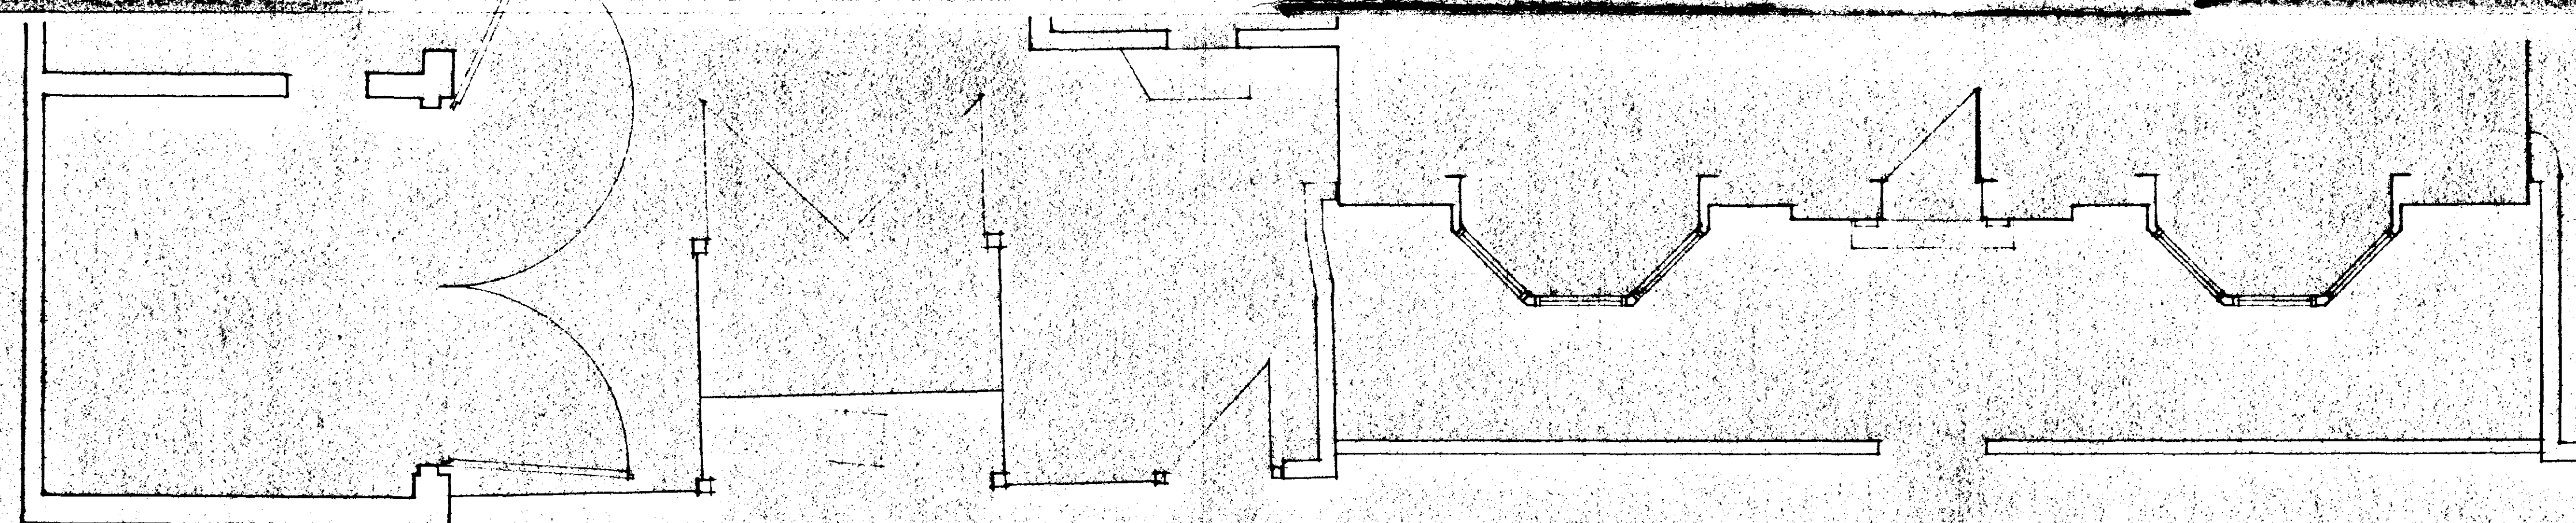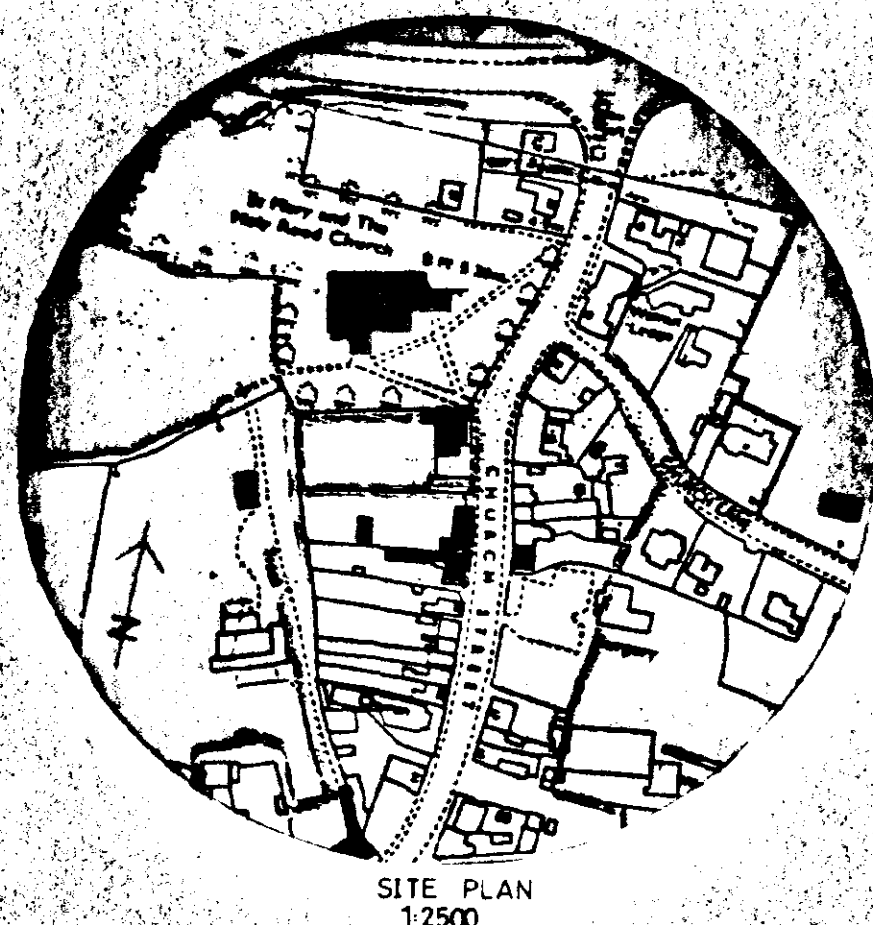


**DETERMINED
PLAN**


SOUTH HOLLAND DC
HOUSING & PLANNING
12 JUN 1998
Ref: 0597/98

Job	Church House Donington	Scale	1:50	Rev	2	Date	20.02.96
Dwg	East Elevation Existing	Dwg No	181	S	103		
PILLING & Co 94 WEST PARADE · LINCOLN LN1 1JZ				ARCHITECTS Telephone and Facsimile 01522 535544			

No dimensions to be scaled

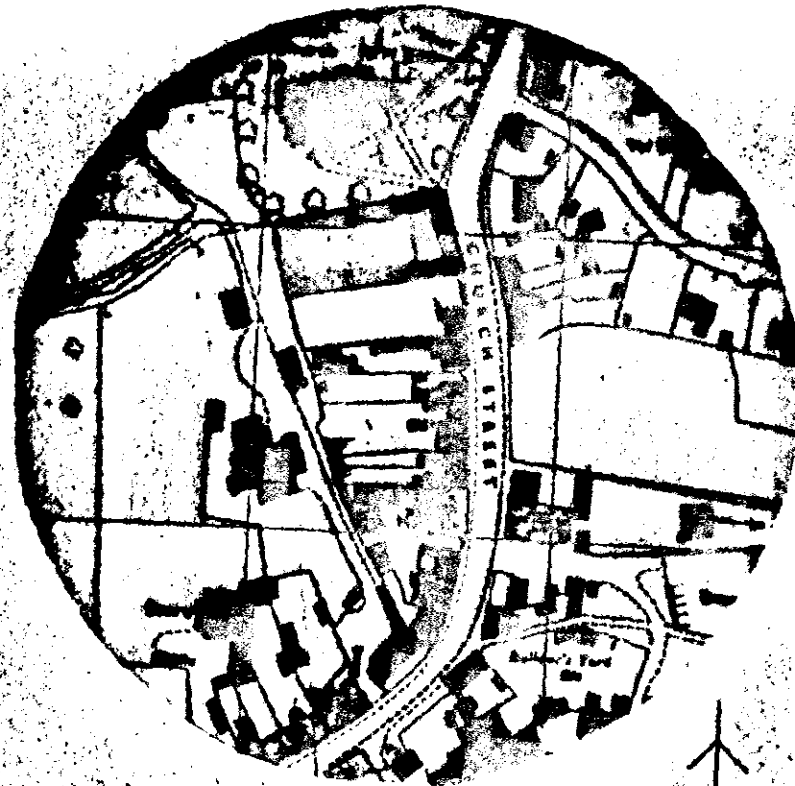

LOCATION PLAN 1:2500

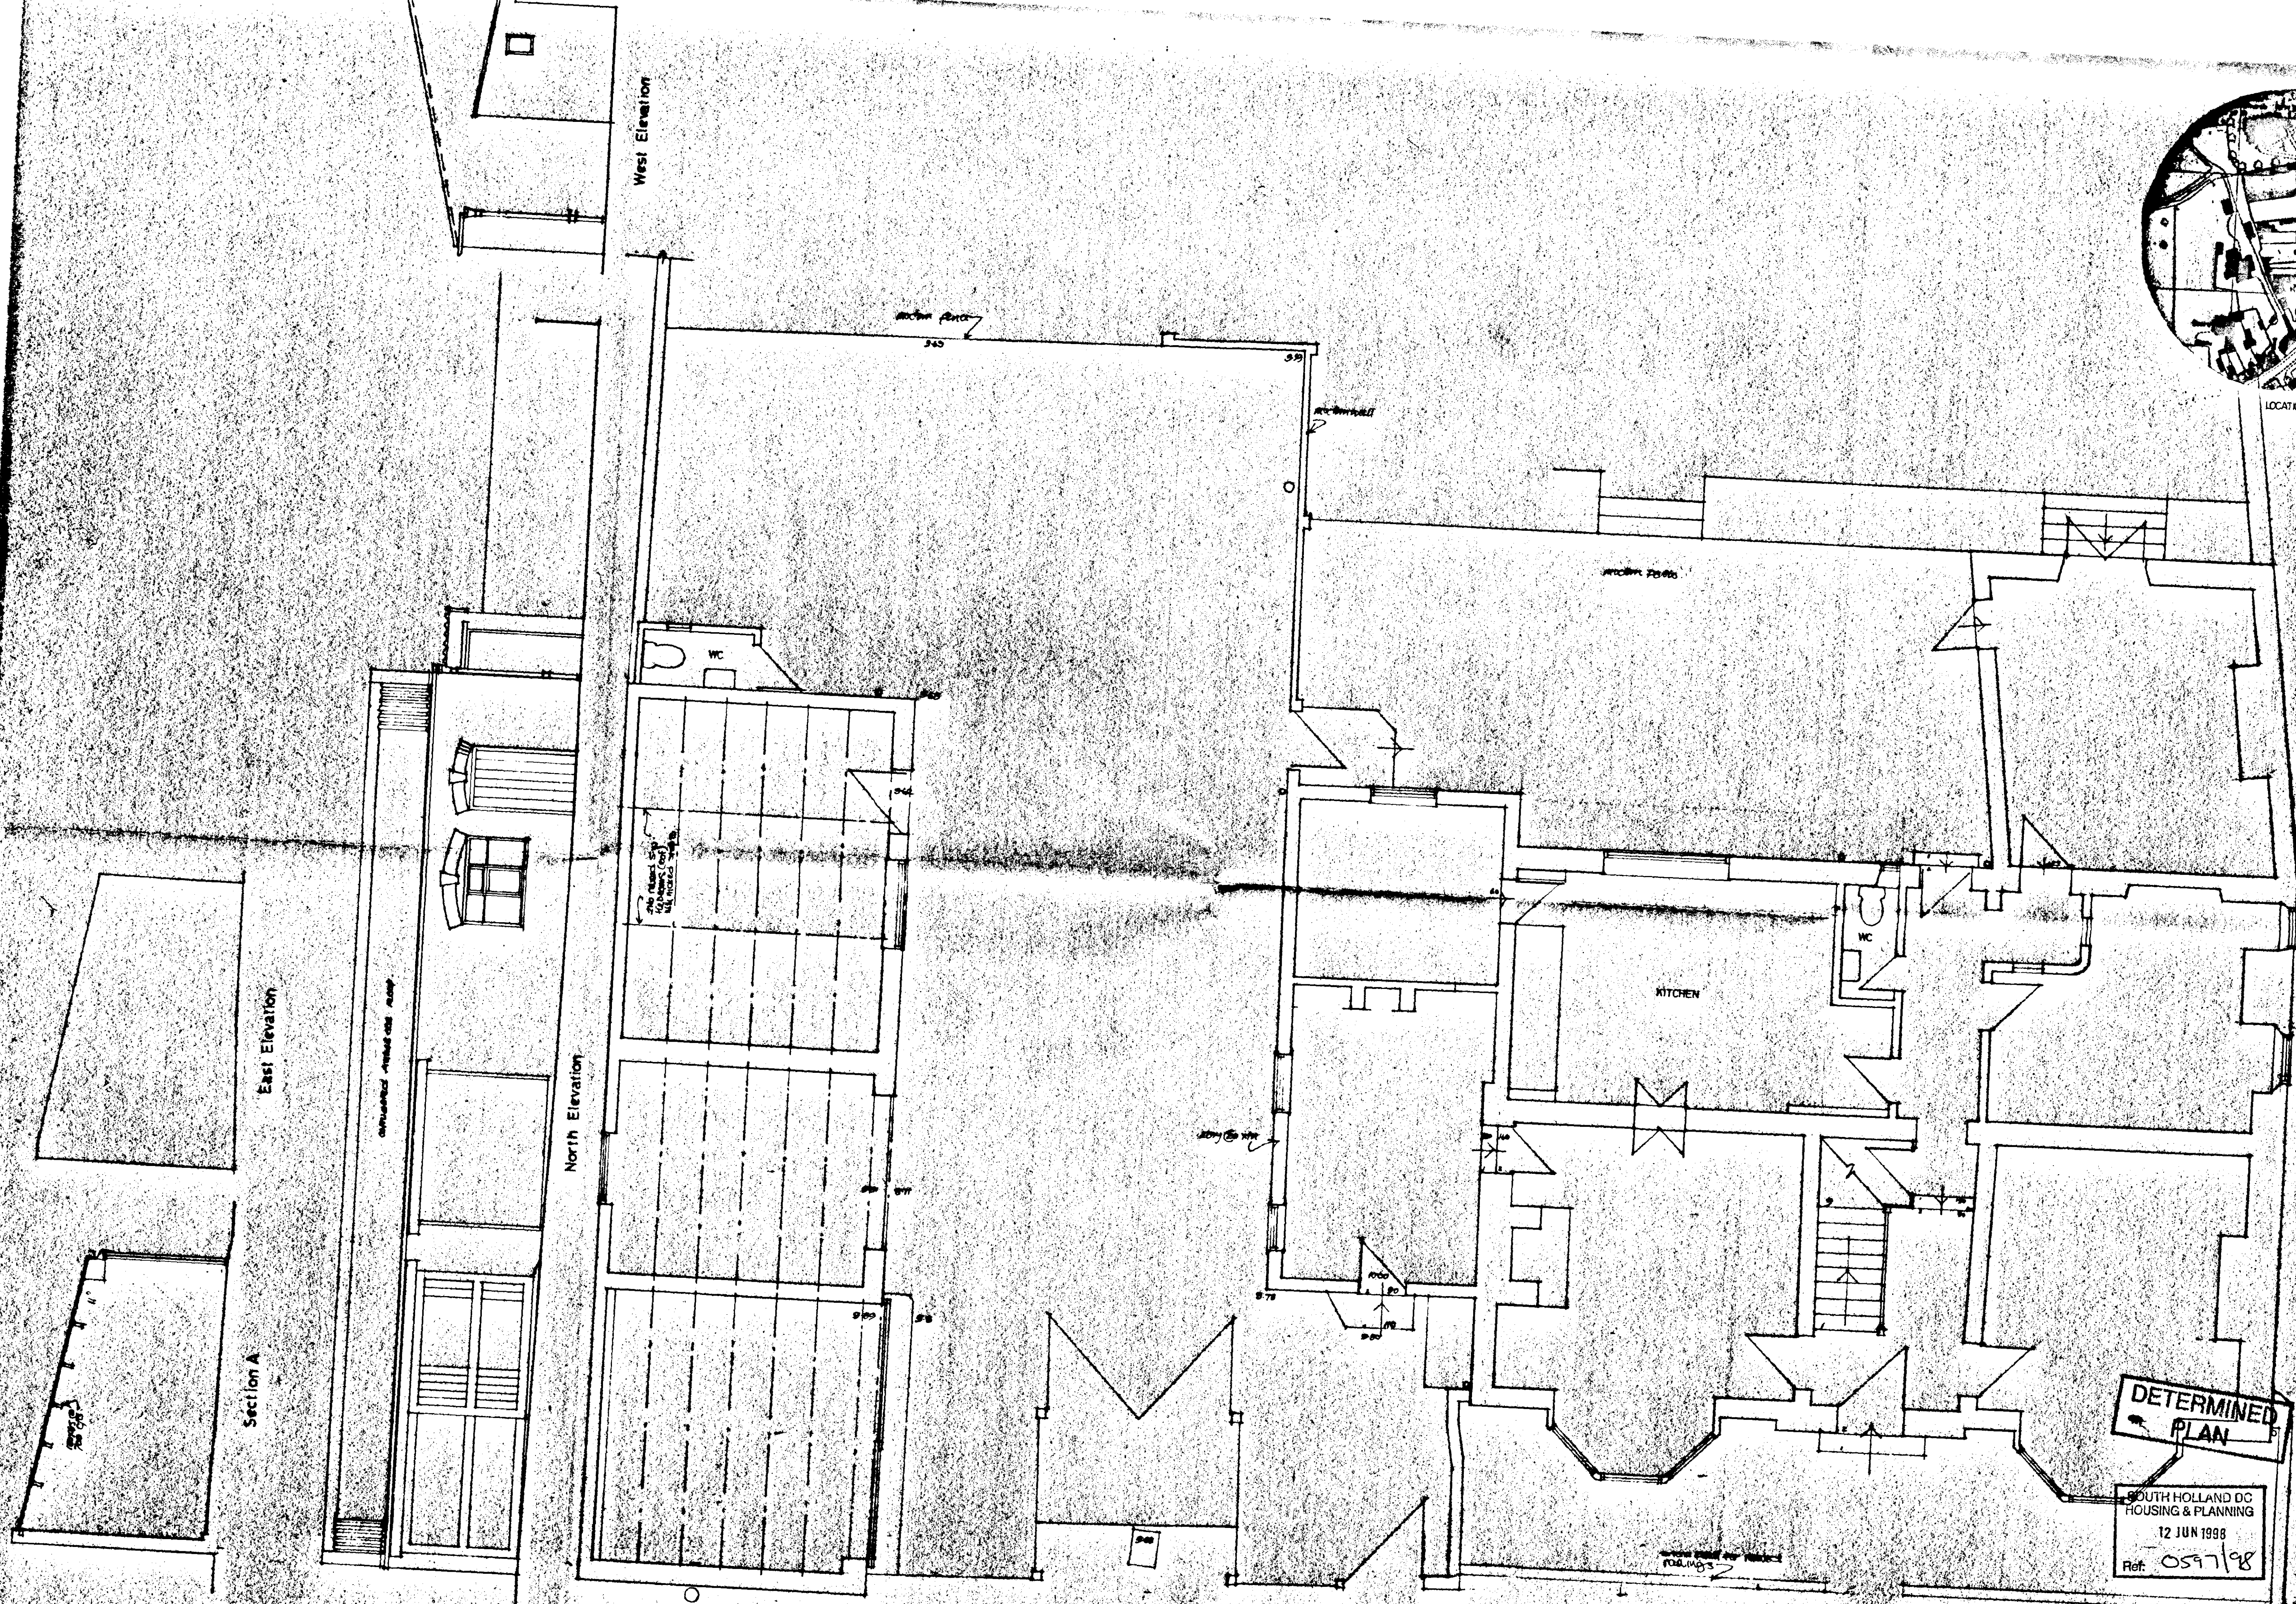


DETERMINED PLAN

SOUTH HOLLAND DC
HOUSING & PLANNING
12 JUN 1998
Ref: 0597/98


PLAN

Job	Church House Donington	Scale	1:50	Drawn	24.12.96
Drawn	Ground Plan & Garage Elevations Extg.	Drawn No.	181	Scale	1:50
PILLING & Co		ARCHITECTS			
94 WEST PARADE LINCOLN LN1 1JZ		Telephone and Facsimile 01522 538544			

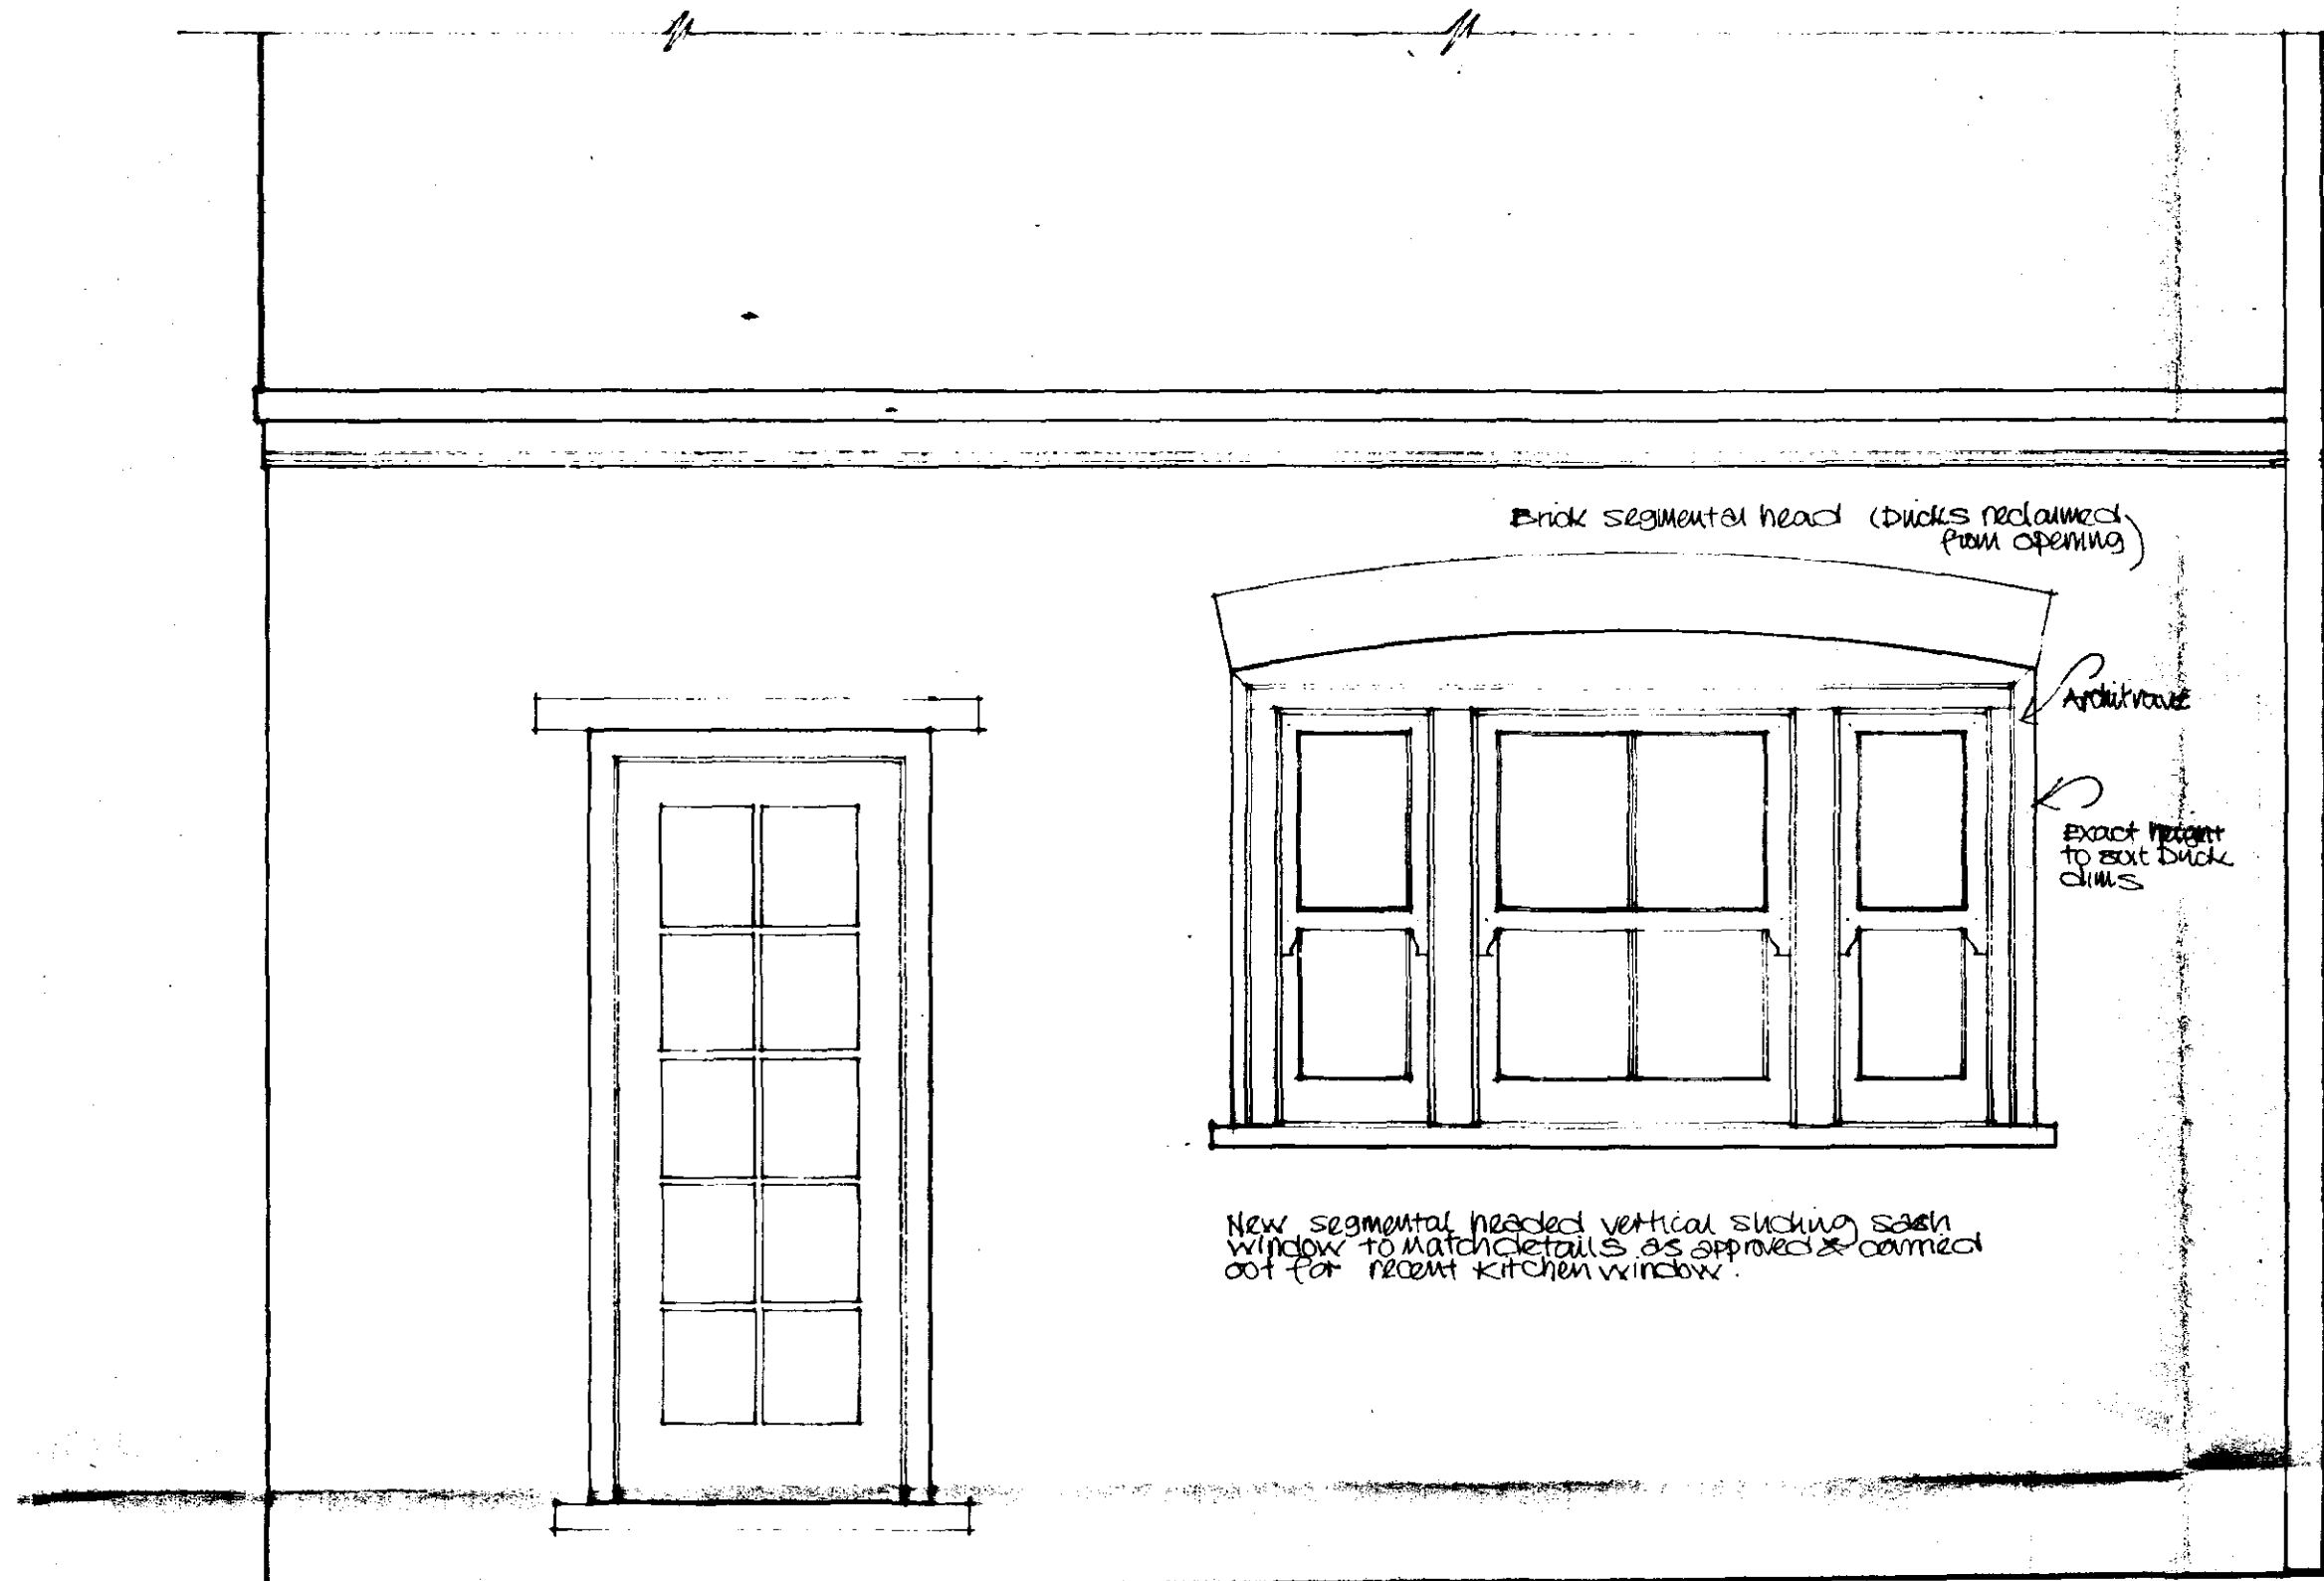

South Elevation

1:20

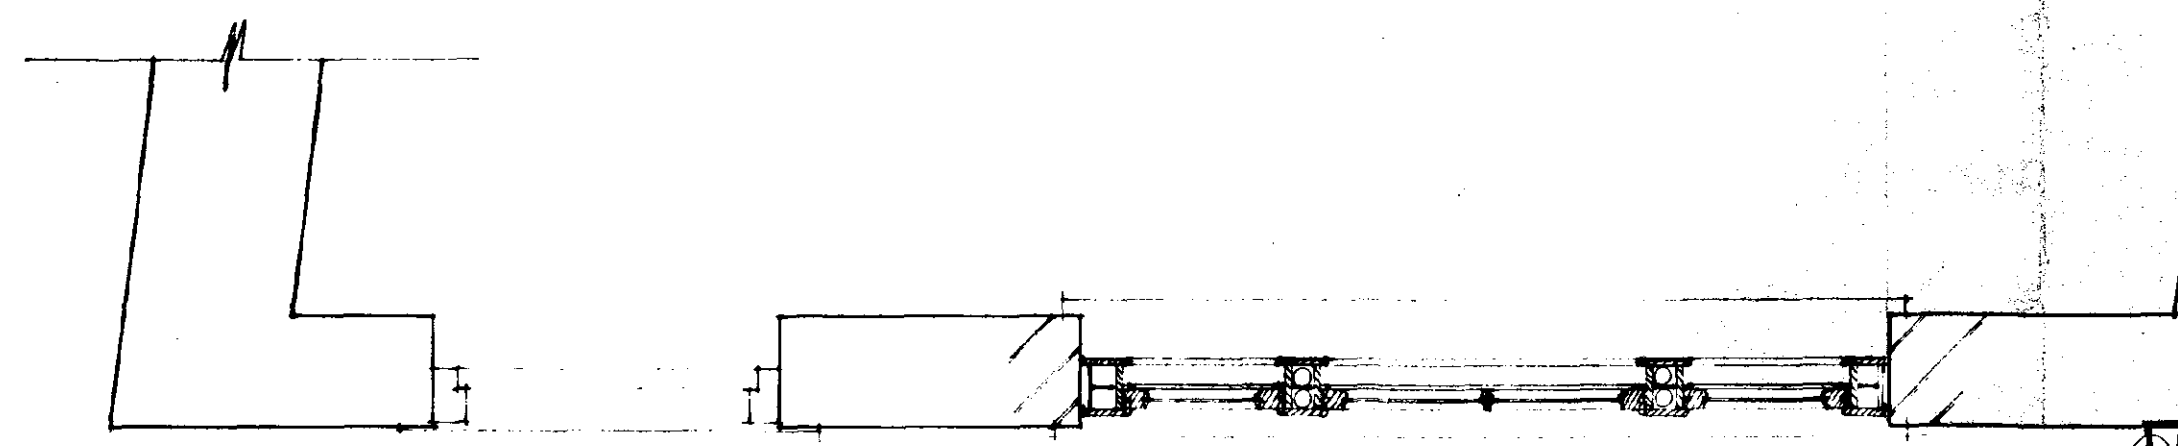


Plan

DETERMINED PLAN


AMENDED PLAN

Ref.

SOUTH HOLLAND DC
HOUSING & PLANNING
- 8 JUL 1998
Ref: 0597/98


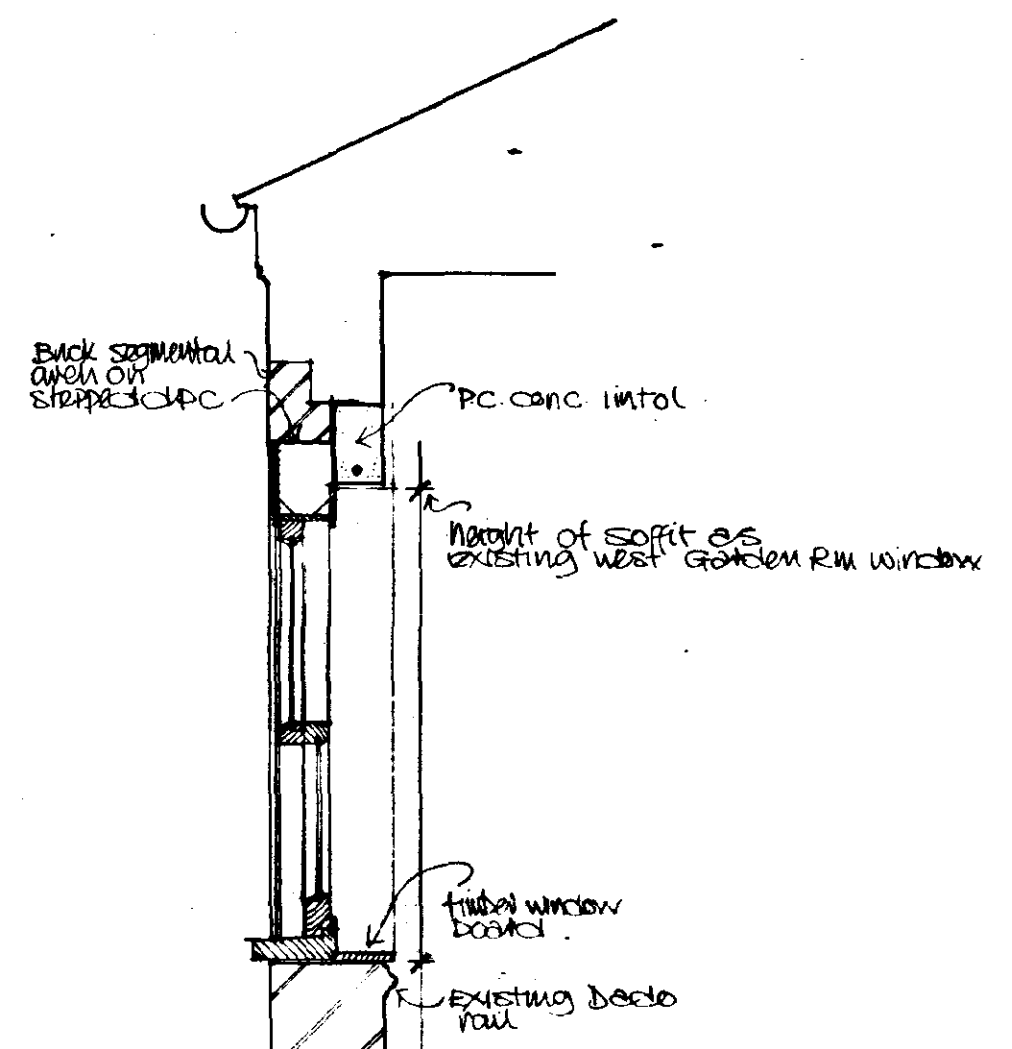


Section

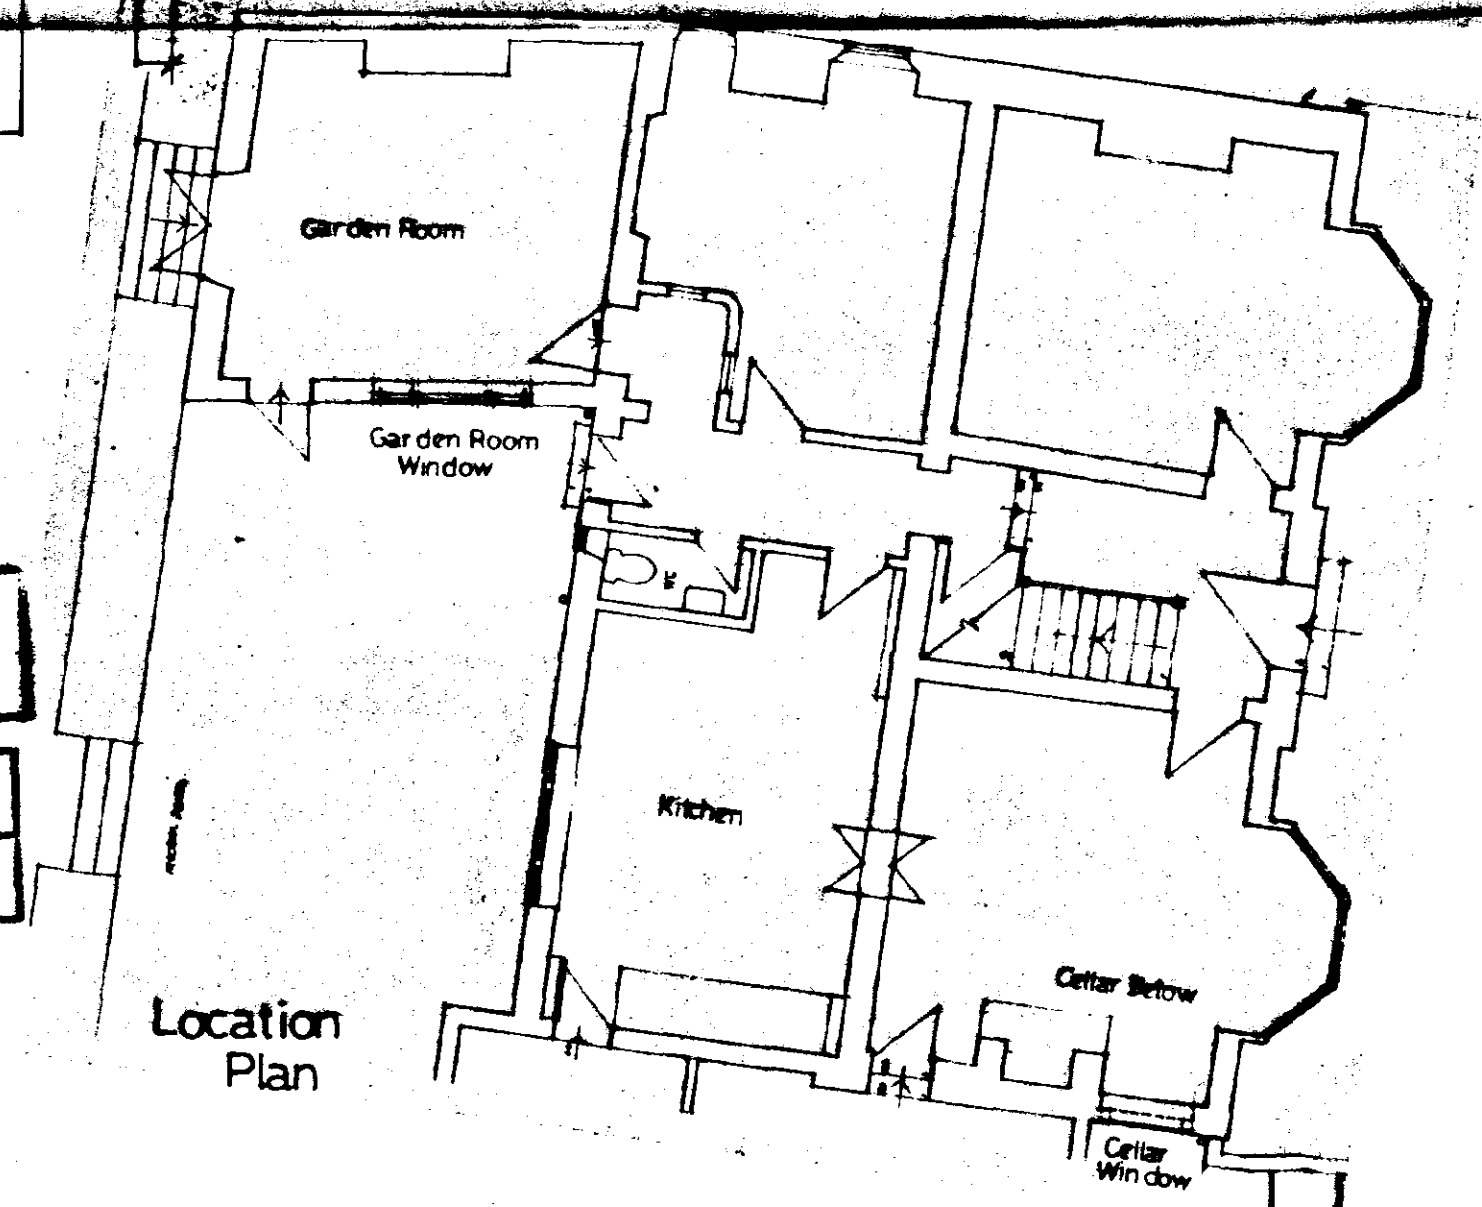

Location Plan


Job	Church House Donington	Scale	1:20	Drn	☒	Date	06.0798
Drwg	Garden Room Window	Drwg No	181		P	108	
PILLING & Co				ARCHITECTS			
94 WEST PARADE · LINCOLN LN1 1JZ				Telephone 0522 538544			
No dimensions to be scaled							

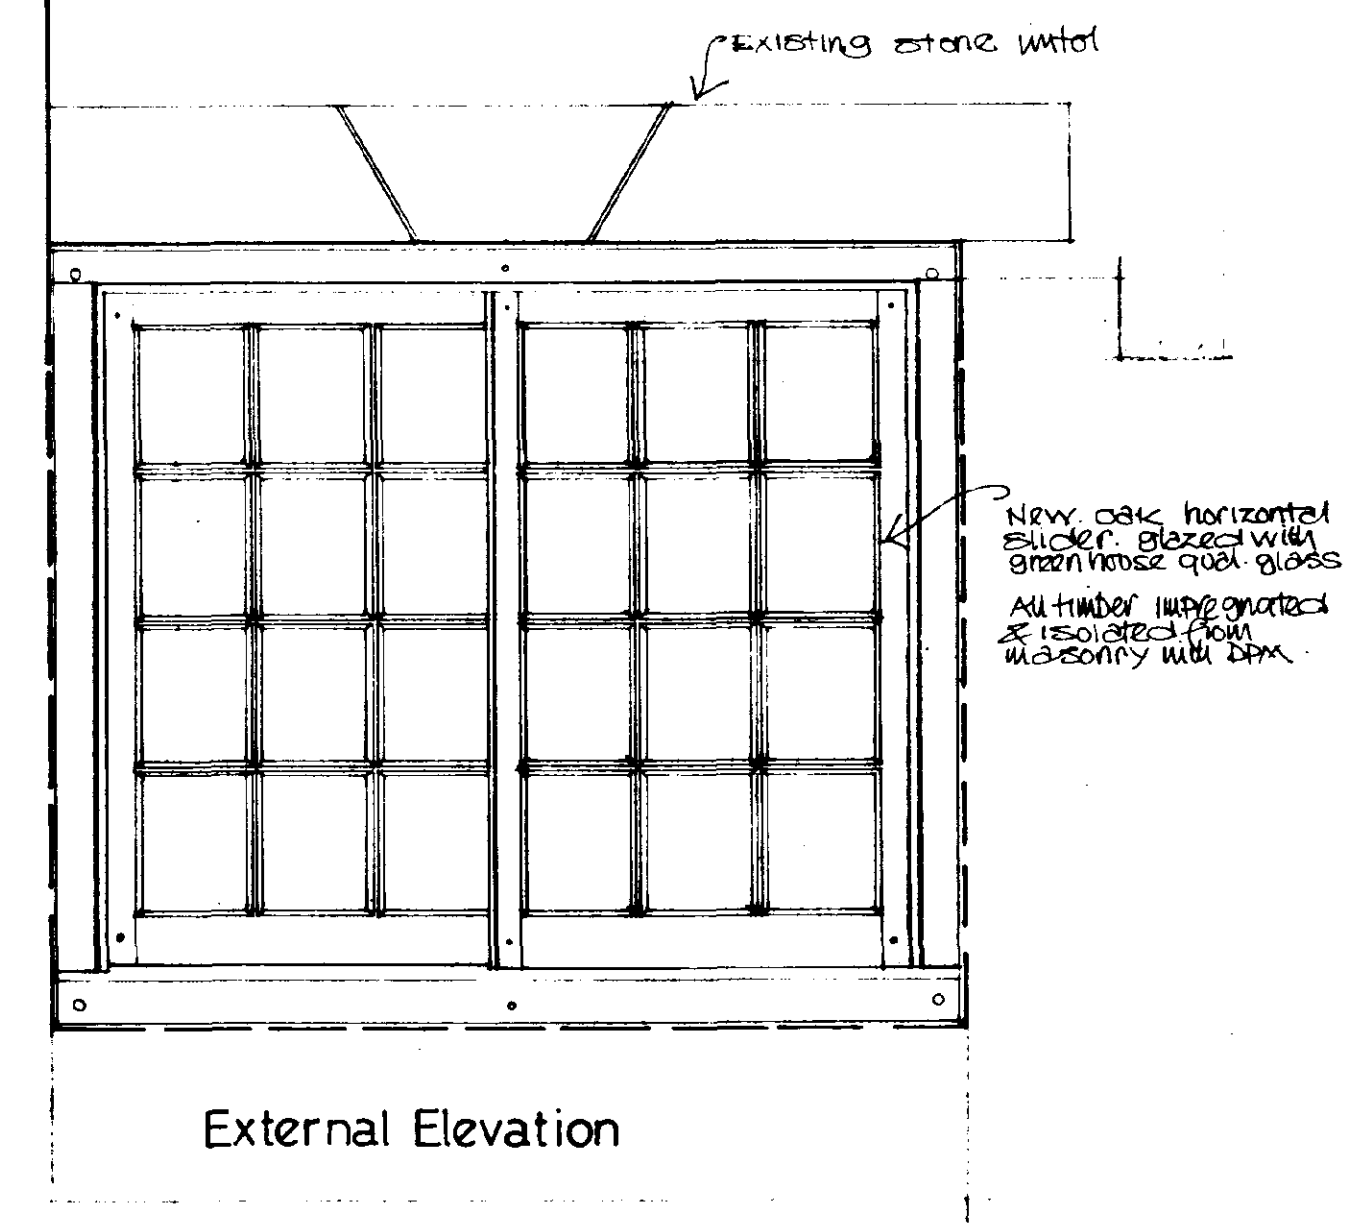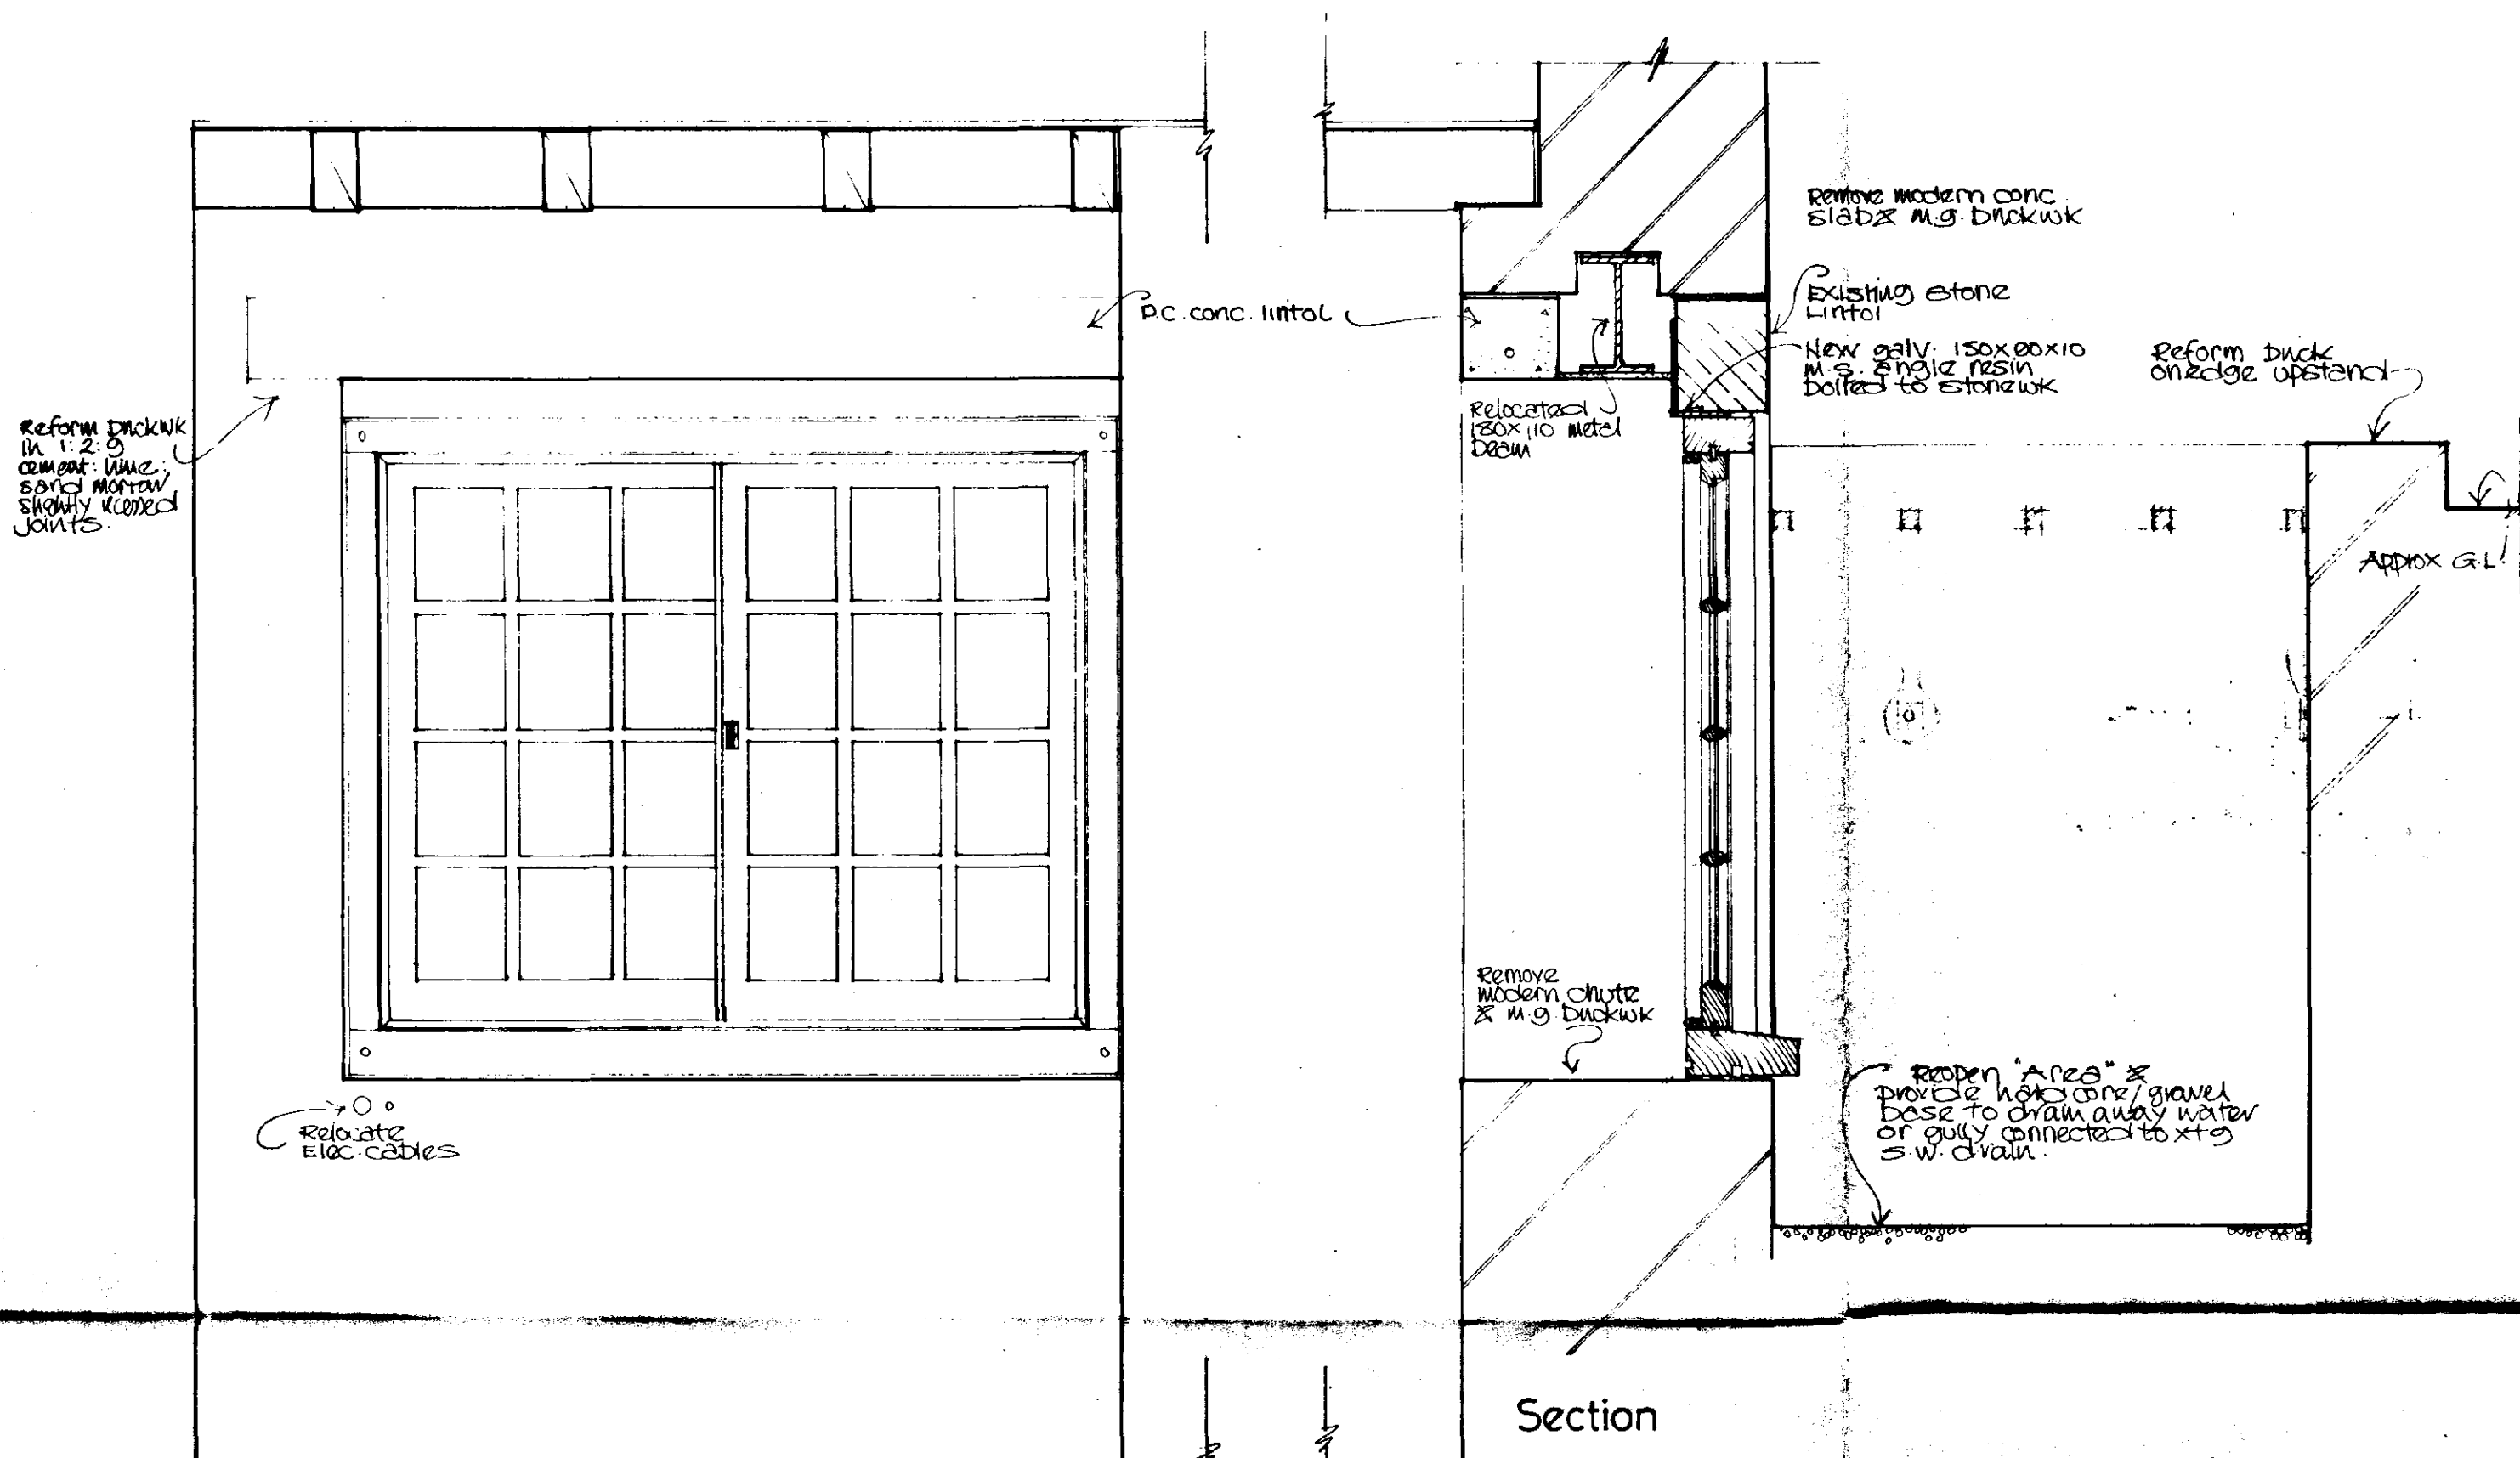

Internal Elevation

Section

External Elevation

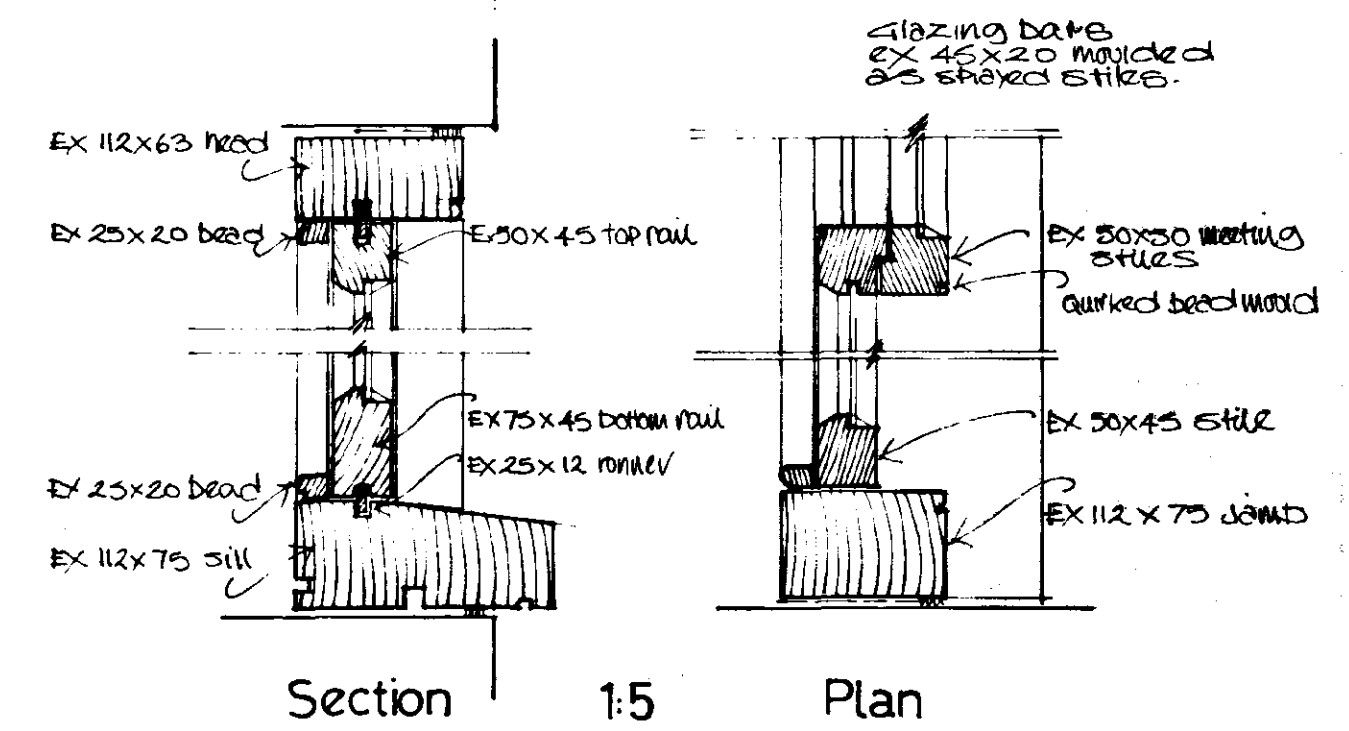

Section

1:5

Plan

Plan





**DETERMINED
PLAN**

AMENDED PLAN

Ref.

SOUTH HOLLAND DC
HOUSING & PLANNING
-8 JUL 1998
Ref: 0597/98

Job	Church House Donington	Scale	1:10.15	Rev.	Date
Drwg.	South Cellar South Window	Drwg. No.	181	Dgn.	2.07.98
PILLING & Co		ARCHITECTS		Telephone 0522 538544	
94 WEST PARADE · LINCOLN LN1 1JZ		No dimensions to be scaled		C	

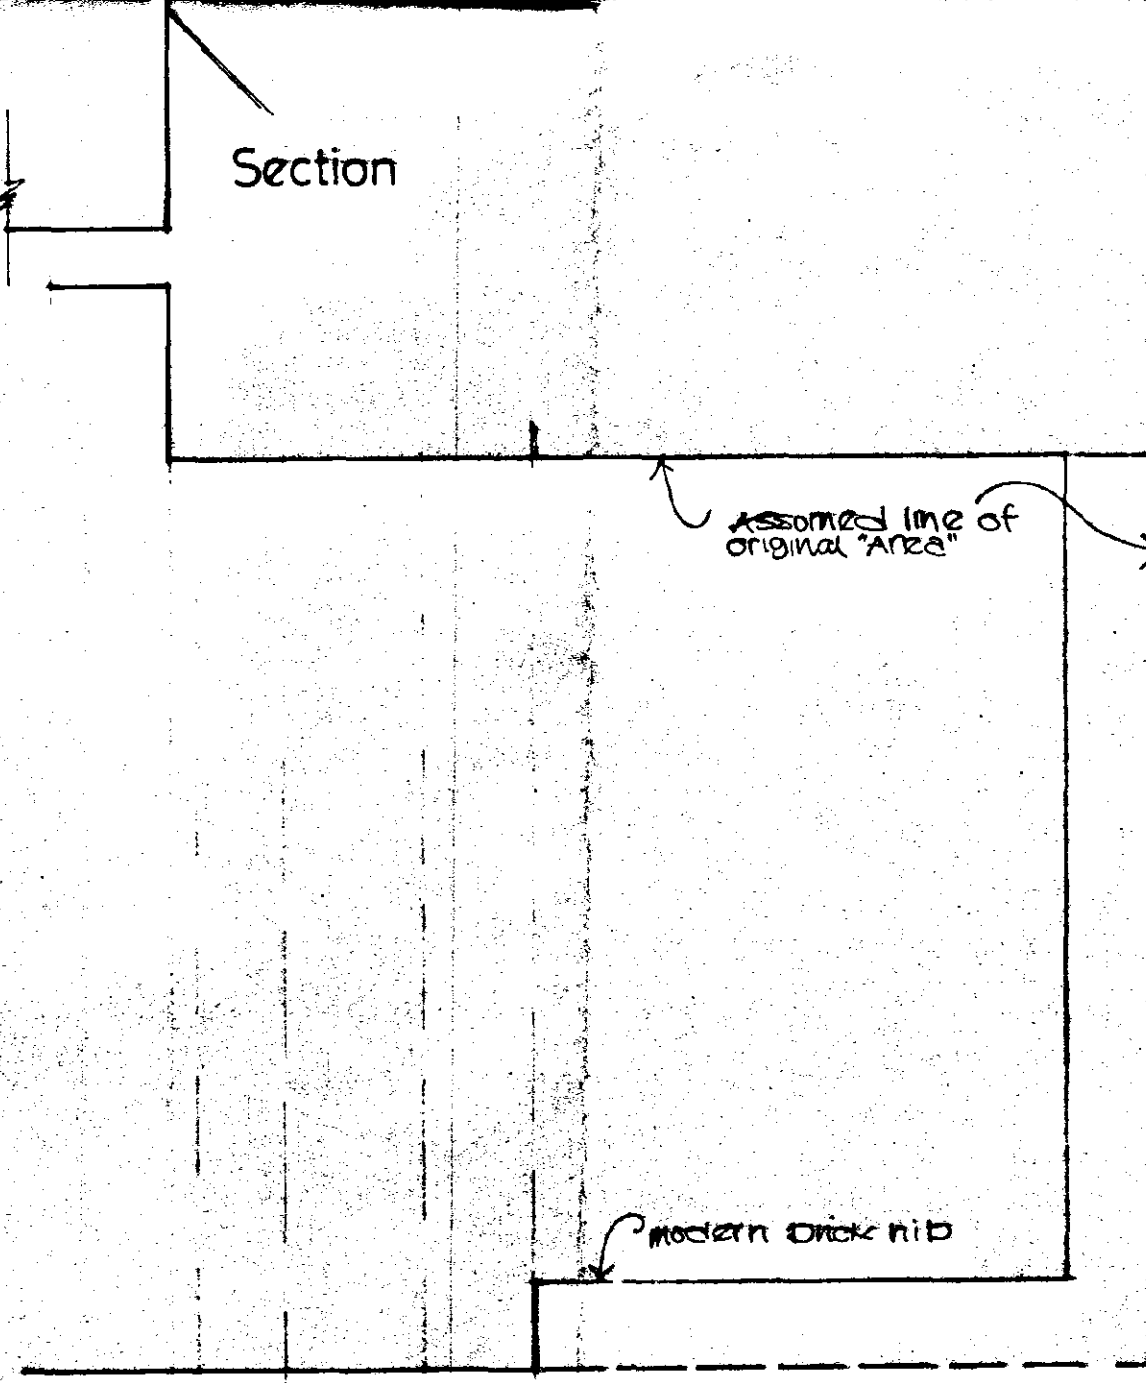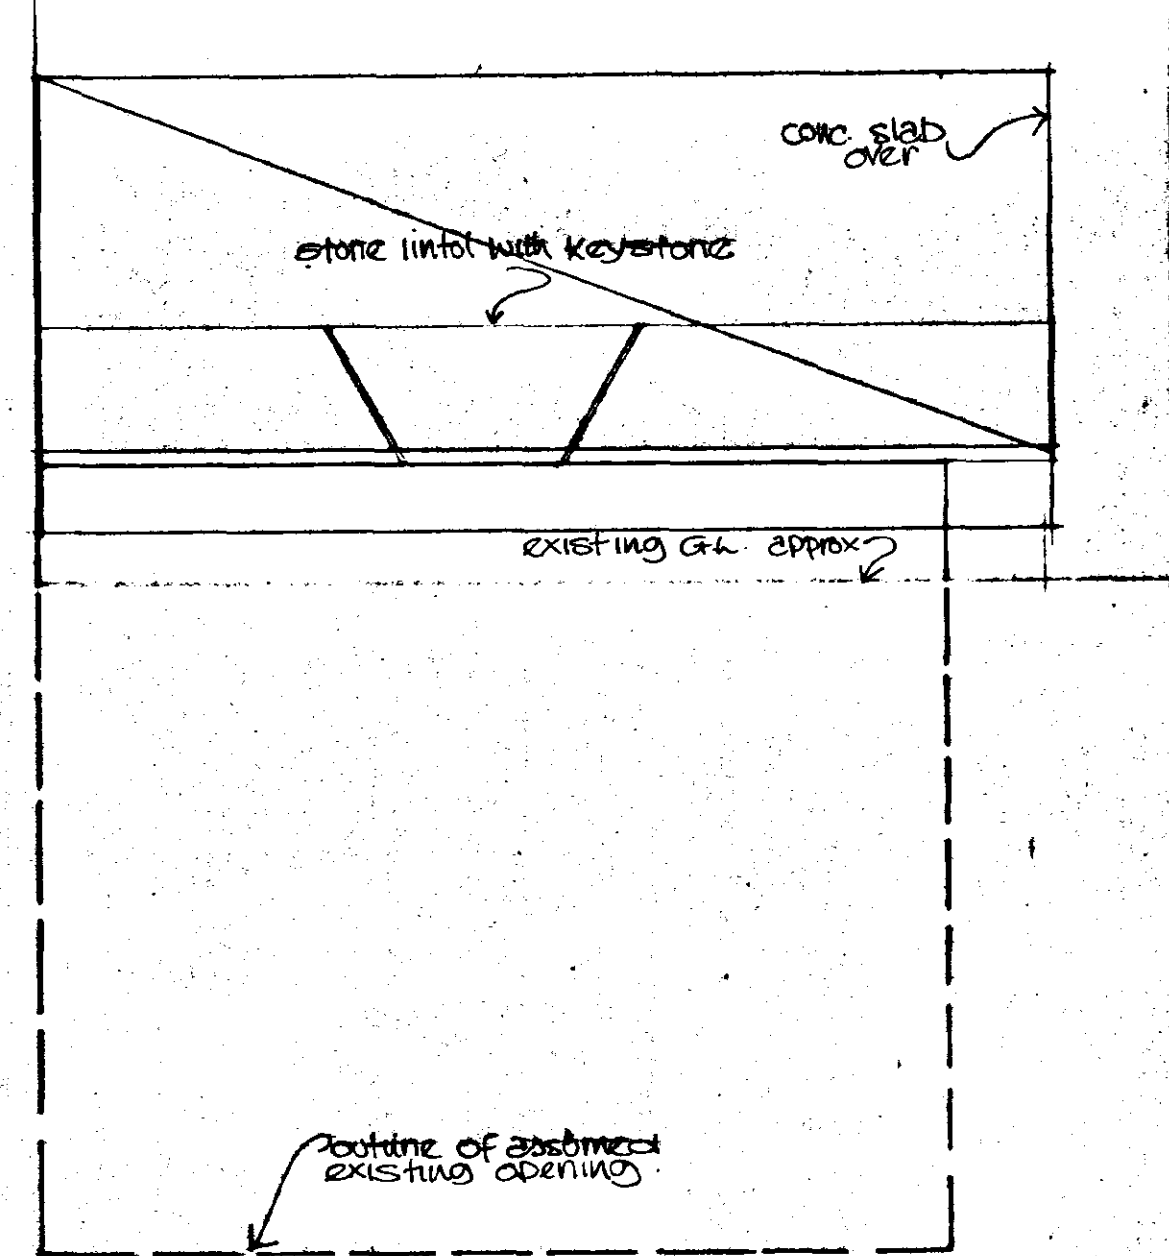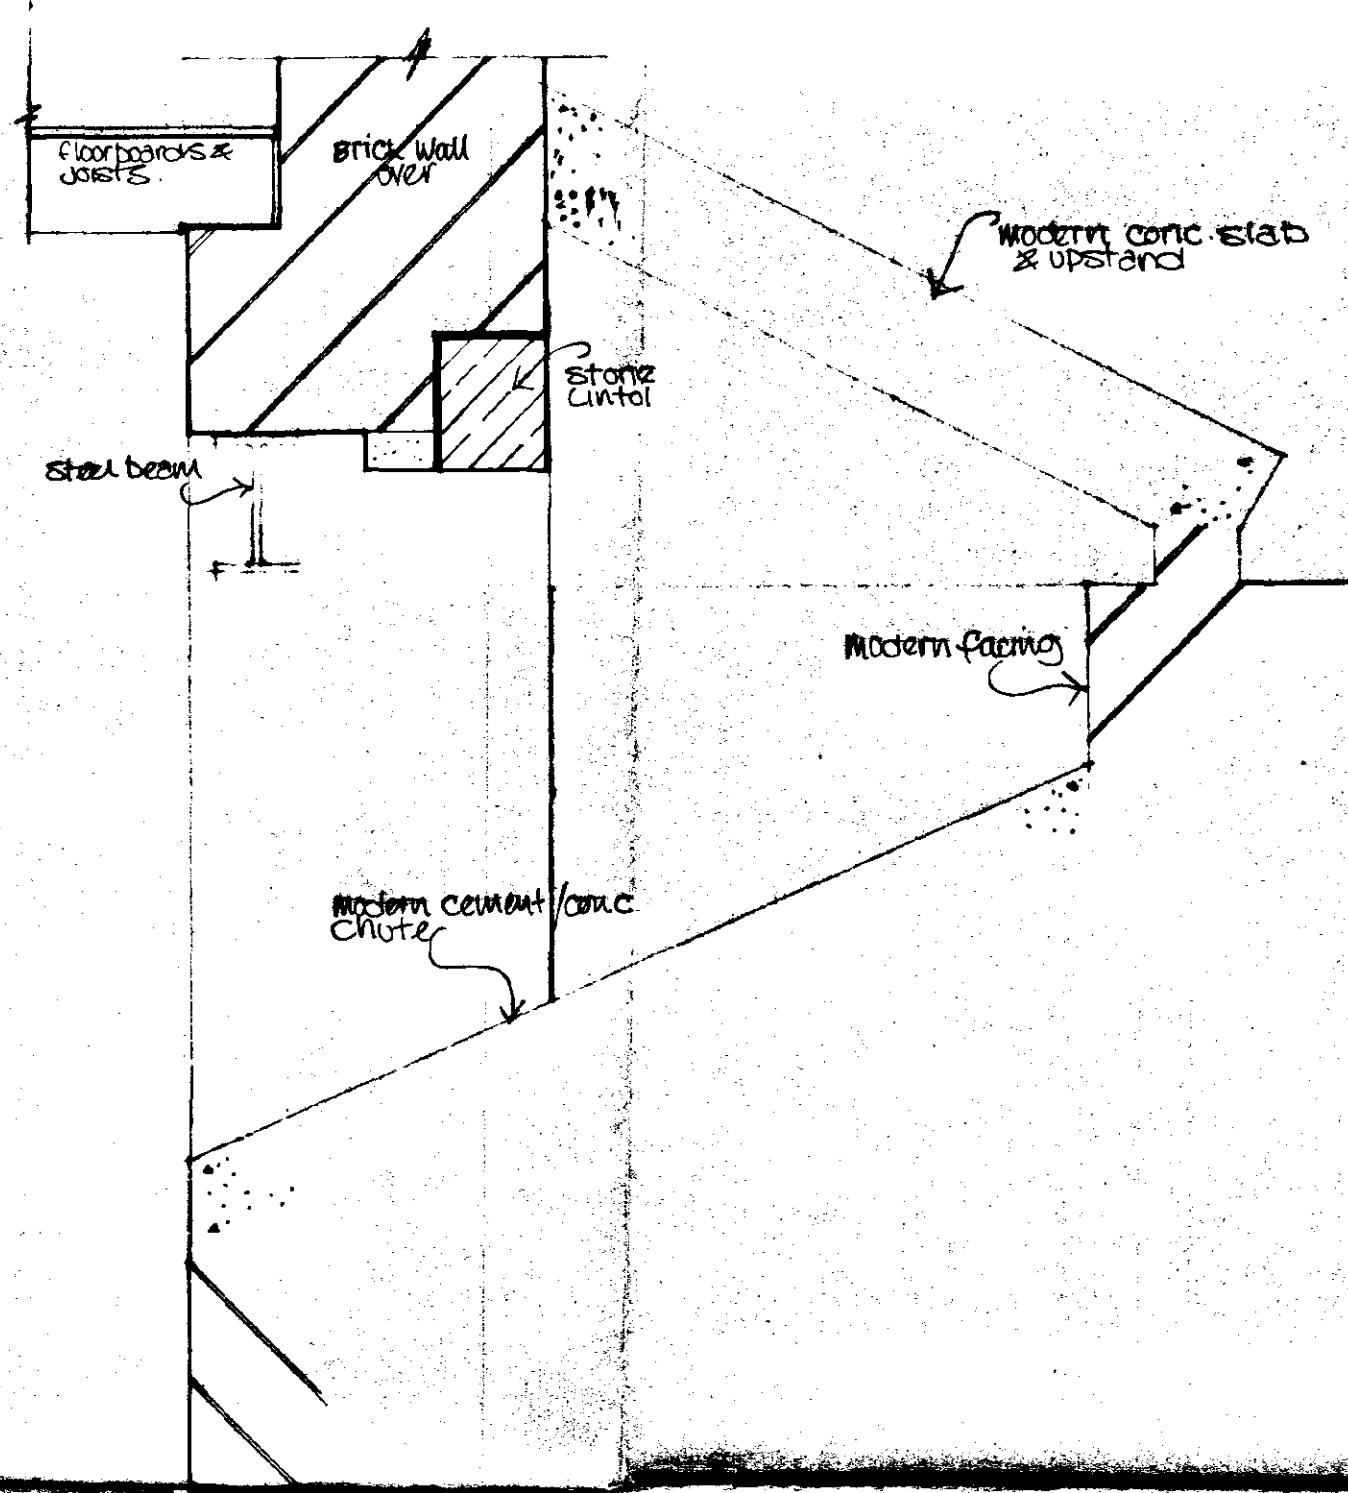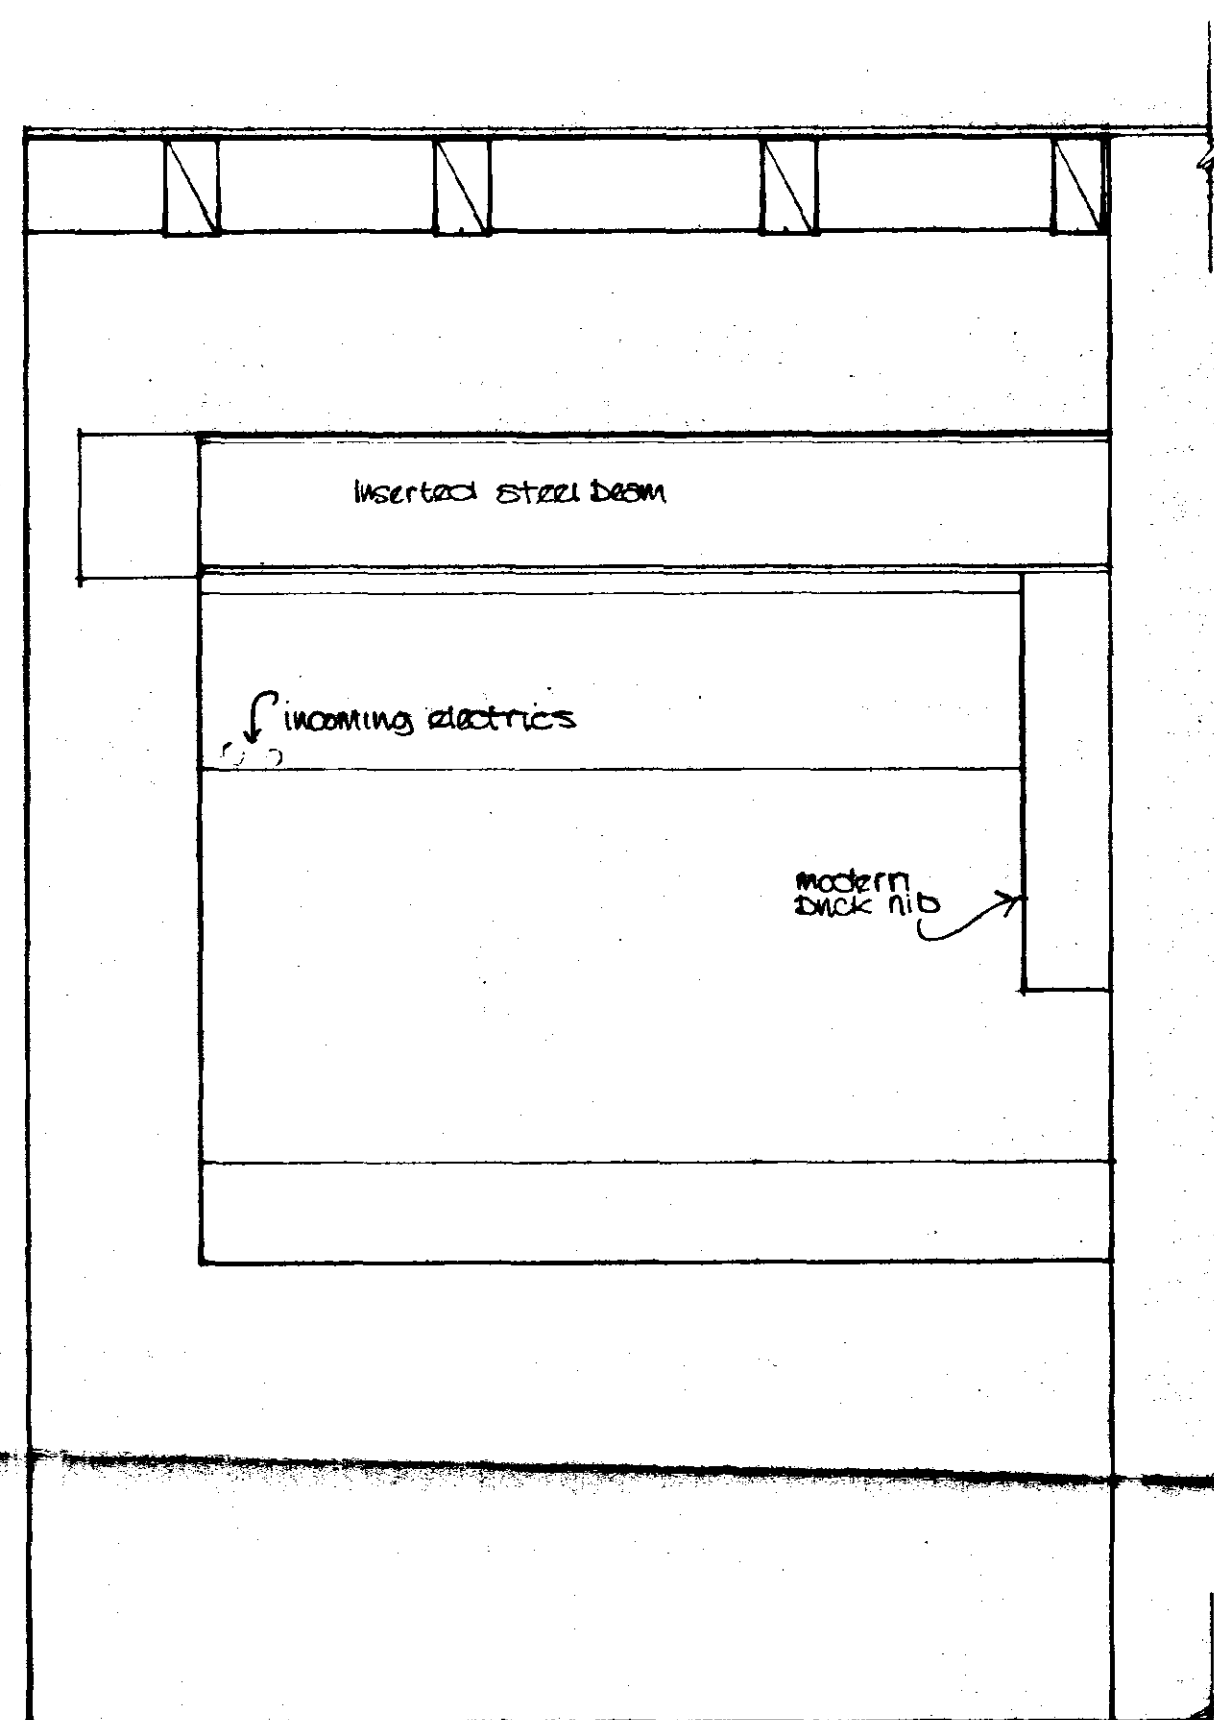

**DETERMINED
PLAN**

AMENDED PLAN

Ref.

SOUTH HOLLAND DC
HOUSING & PLANNING
-8 JUL 1998
Ref: 0597/98

Job	Church House Donington	Scale	1:10	Rev	2	Date	2.07.98
Drwg	South Cellar. South Window Existing	Drwg. No.	181	S	04		
PILLING & Co				ARCHITECTS			
94 WEST PARADE · LINCOLN LN1 1JZ				Telephone 0522 538544			