



 

SITE PLAN 1-500

- HOUSE TYPES
- PLOT 1 - HOUSE TYPE A
 - PLOT 2 - HOUSE TYPE A
 - PLOT 3 - HOUSE TYPE B
 - PLOT 4 - HOUSE TYPE B

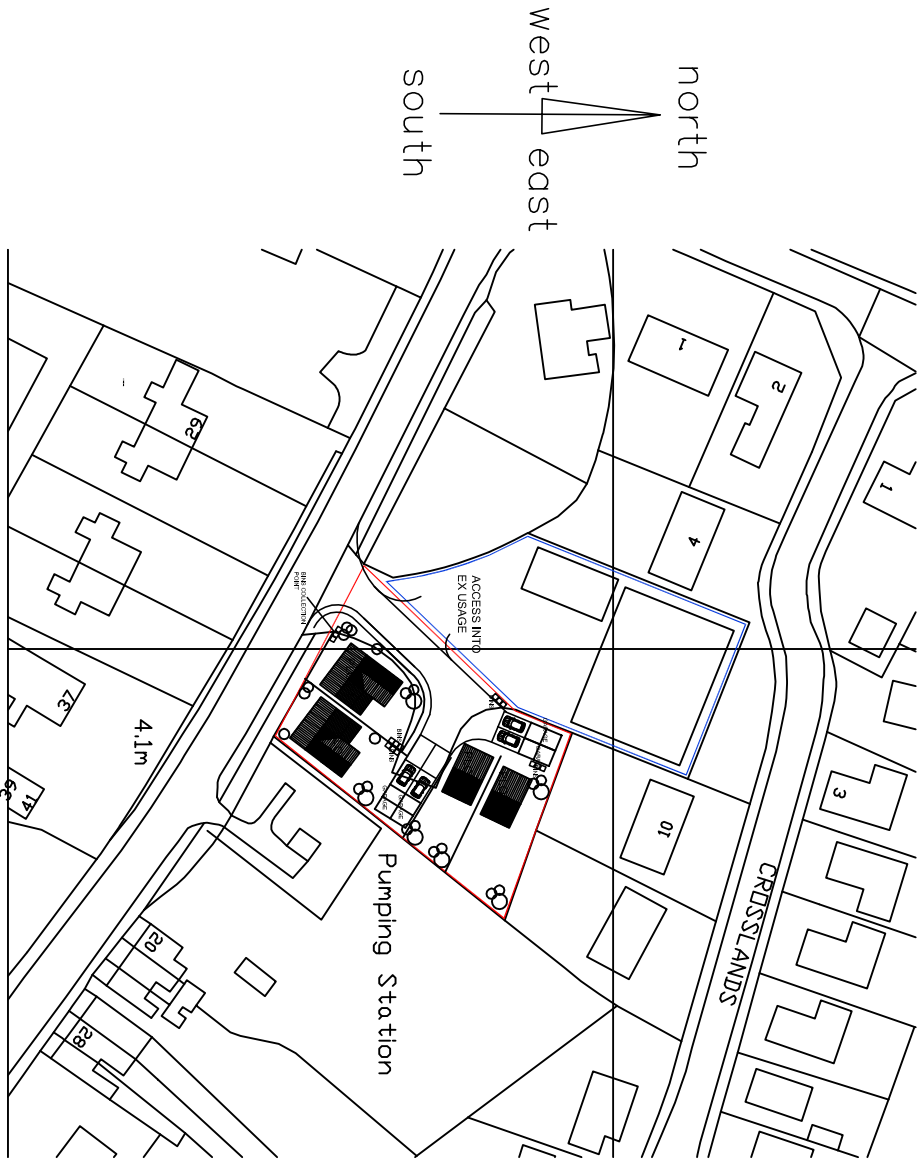

SITE LOCATION PLAN 1-1250

Rev	Date	Detail
C	15/6/16	HOUSE TYPES ADDED
B	26/4/16	DETAILS AMENDED
A	26/4/16	DETAILS AMENDED

INTERIOR DESIGN | ARCHITECTURE | PROJECT MANAGEMENT

28-29 Maxwell Road, Peterborough PE2 7JE
Tel: 01733 386181 info@i-hid.co.uk
www.i-hid.co.uk

Client: JON COOK

Job Title:

PROPOSED NEW DWELLINGS
LAND AT QUADRING ROAD
DONINGTON
Lincs

Scale: 1:500/1250 @ A3	Date: 04/04/16
Drawing Title	
SCHEME SITE AND LOCATION PLAN	
Drawing No.	Revision
235-01SK01	C

ALL DRAWINGS ARE THE COPYRIGHT OF I-HID DESIGN