


DO NOT SCALE FROM THIS DRAWING

This drawing is copyright and may not be altered, traced, copied, photographed or used for any other purpose other than that for which it is issued without consent of Mark Dennis - Architectural Services. The General Contractor is to check all dimensions on site and report any discrepancies to the Architect.

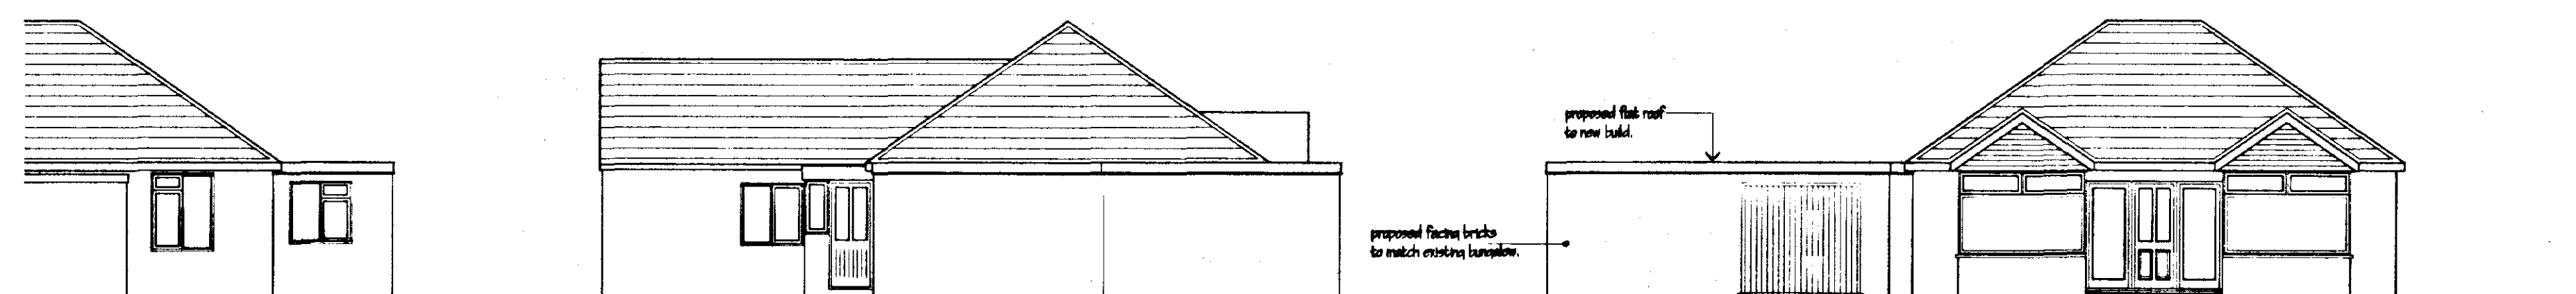


REAR ELEVATION

SIDE ELEVATION

FRONT ELEVATION - from Northorpe Road.

PROPOSED ELEVATIONS.

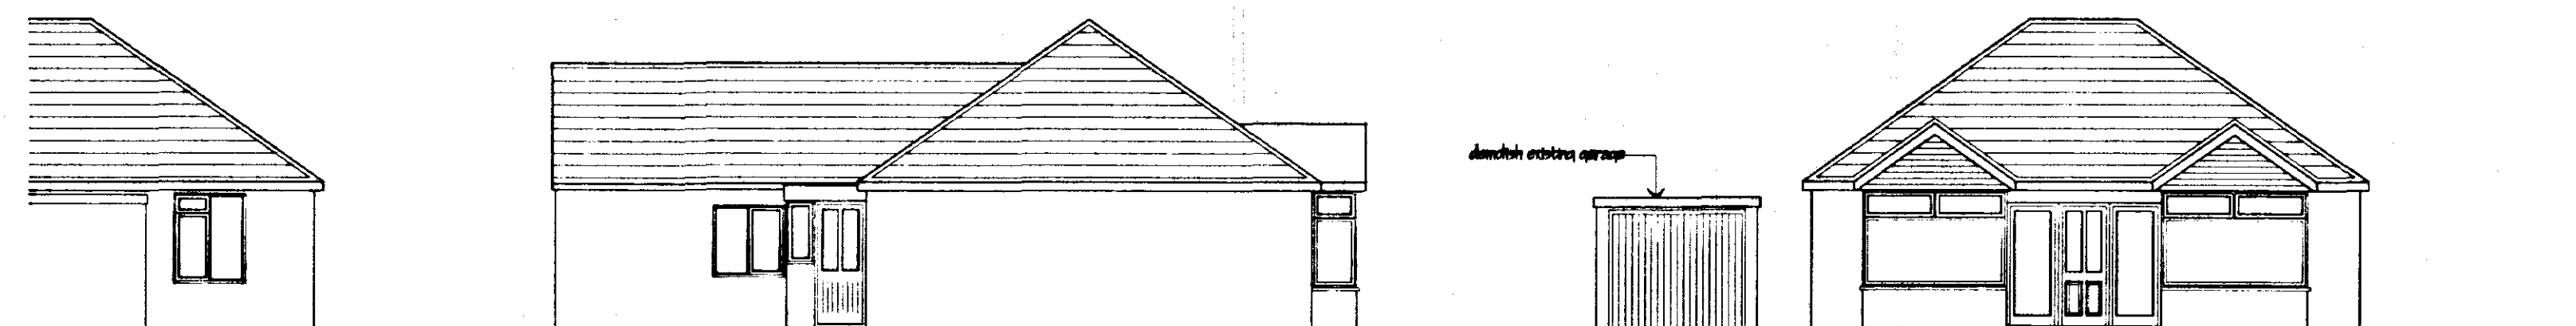


REAR ELEVATION

SIDE ELEVATION


FRONT ELEVATION - from Northorpe Road.

EXISTING ELEVATIONS.

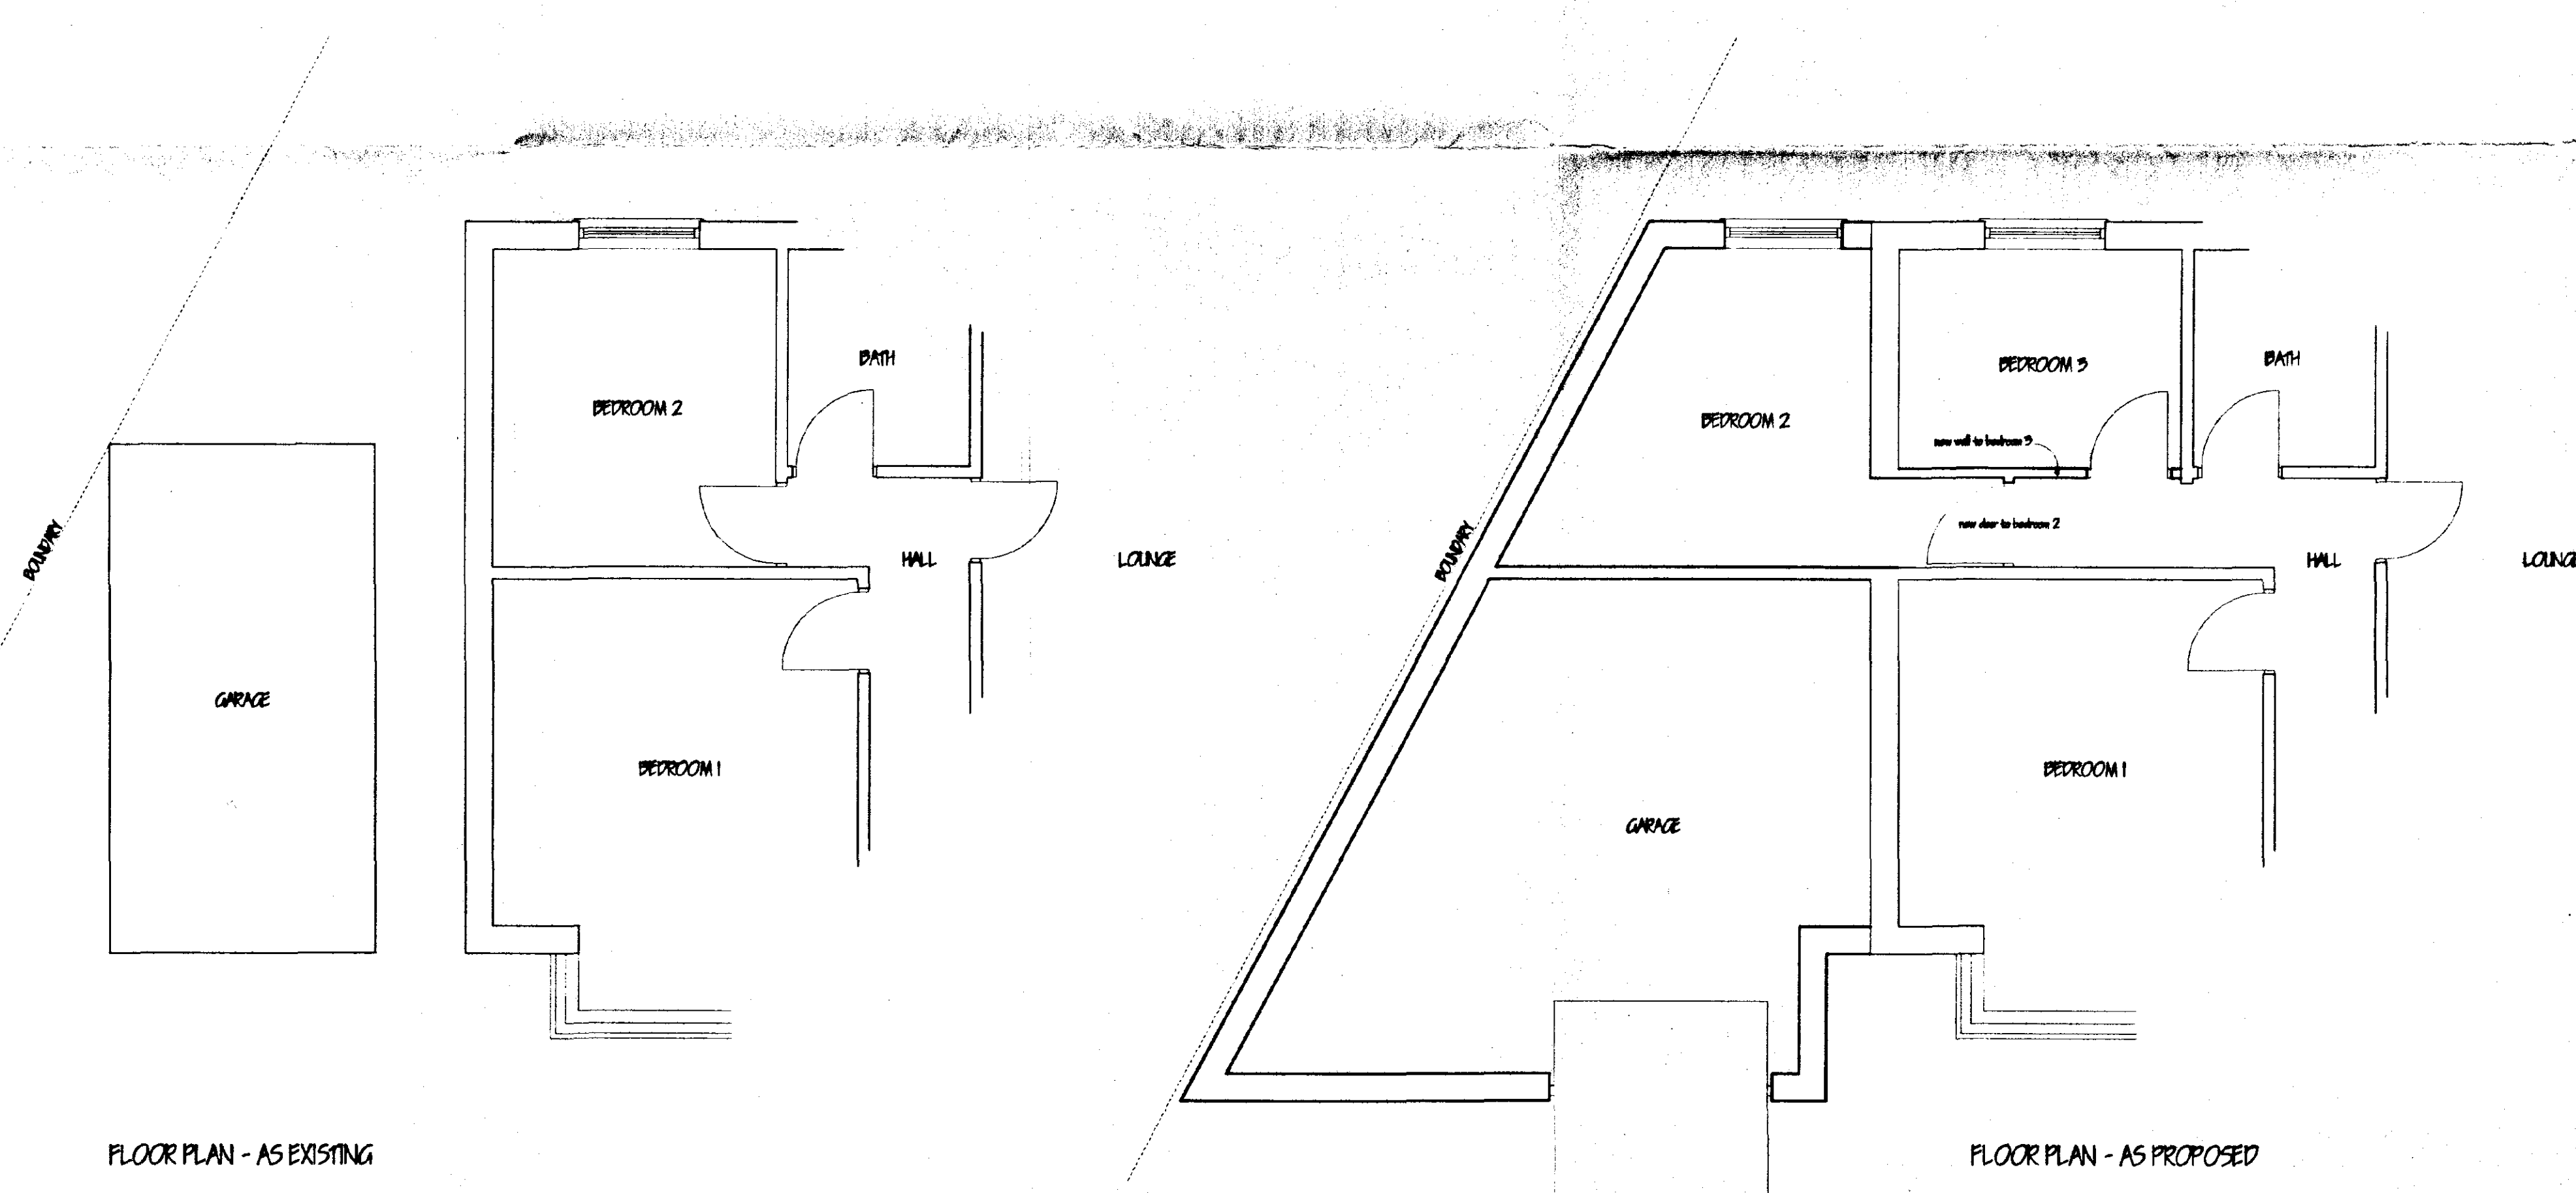

FLOOR PLAN - AS EXISTING

FLOOR PLAN - AS PROPOSED

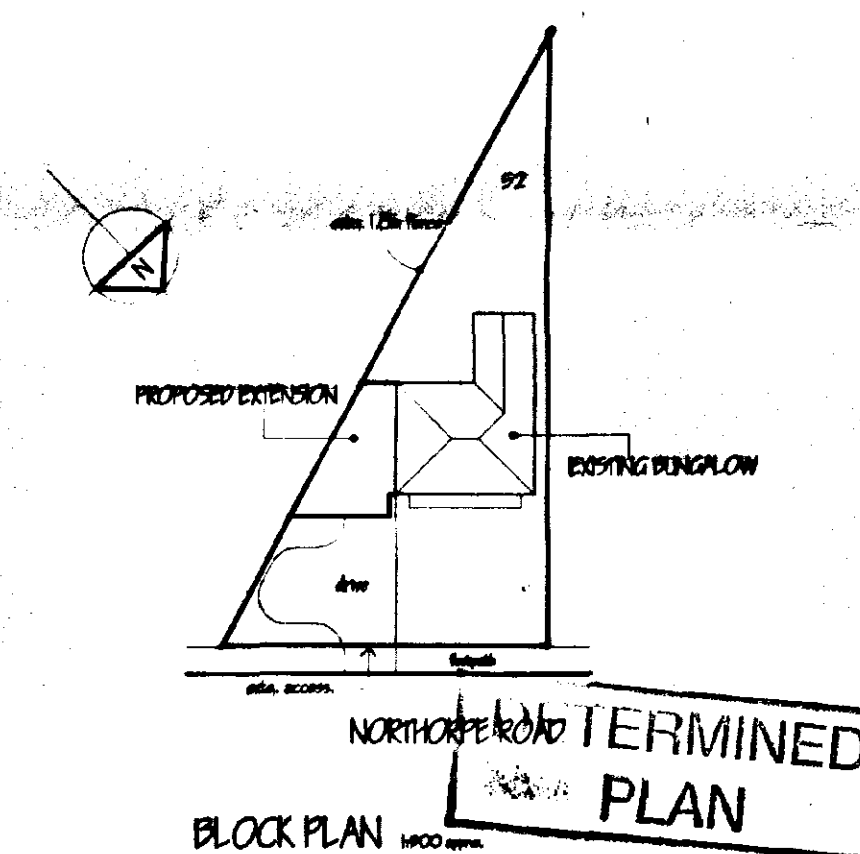

**MARK DENNIS**  
architectural services

32 PRIMROSE CRESCENT - PINCHBECK  
SPALDING - LINCOLNSHIRE - PE11 3RT  
TEL: 01775 760396 FAX: 01775 760396

PROJECT TITLE  
PROPOSED EXTENSION TO BUNGALOW AT:  
52 NORTHORPE ROAD, DONINGTON,  
SPALDING, LINCOLNSHIRE.

FOR: MR & MRS R STEVENS

SHDC  
Planning & Development  
12 MAY 2003  
Ref 0601/03

FLOOR LAYOUT, ELEVATIONS & BLOCK PLAN.

| REV | DESCRIPTION | DATE | BY |
|-----|-------------|------|----|
|     |             |      |    |
|     |             |      |    |
SCALE  
1:100, 1:150, 1:500

DATE  
MAY 2003

DRAWING No.  
03.02/01