

WARNING

THIS IS NOT A WORKING DRAWING. DESIGN AND SPECIFICATION CHECKS MUST BE CARRIED OUT BY THE CLIENT WITH THIS CONTRACTOR BEFORE ANY PART OF THE WORK IS COMMENCED, TO ENSURE THE CLIENT'S REQUIREMENTS ARE SATISFIED.

DRAWING NO.


D.A. GREEN & SONS Ltd.
WHAPLODE, SPALDING,
LINCS, PE12 6TL.

Tel: HOLBEACH (01406) 370585

Fax: HOLBEACH (01406) 370766

- GENERAL NOTES**
- ALL HOLE SIZES MUST BE NOTED ON ACTUAL DETAILS.
 - ALL WELDING TO BE mm FILLET
 - WELD CONT. EXCEPT WHERE NOTED.
 - ALL NOTCHES TO HAVE 10mm RADIUS.


EXISTING BUILDING

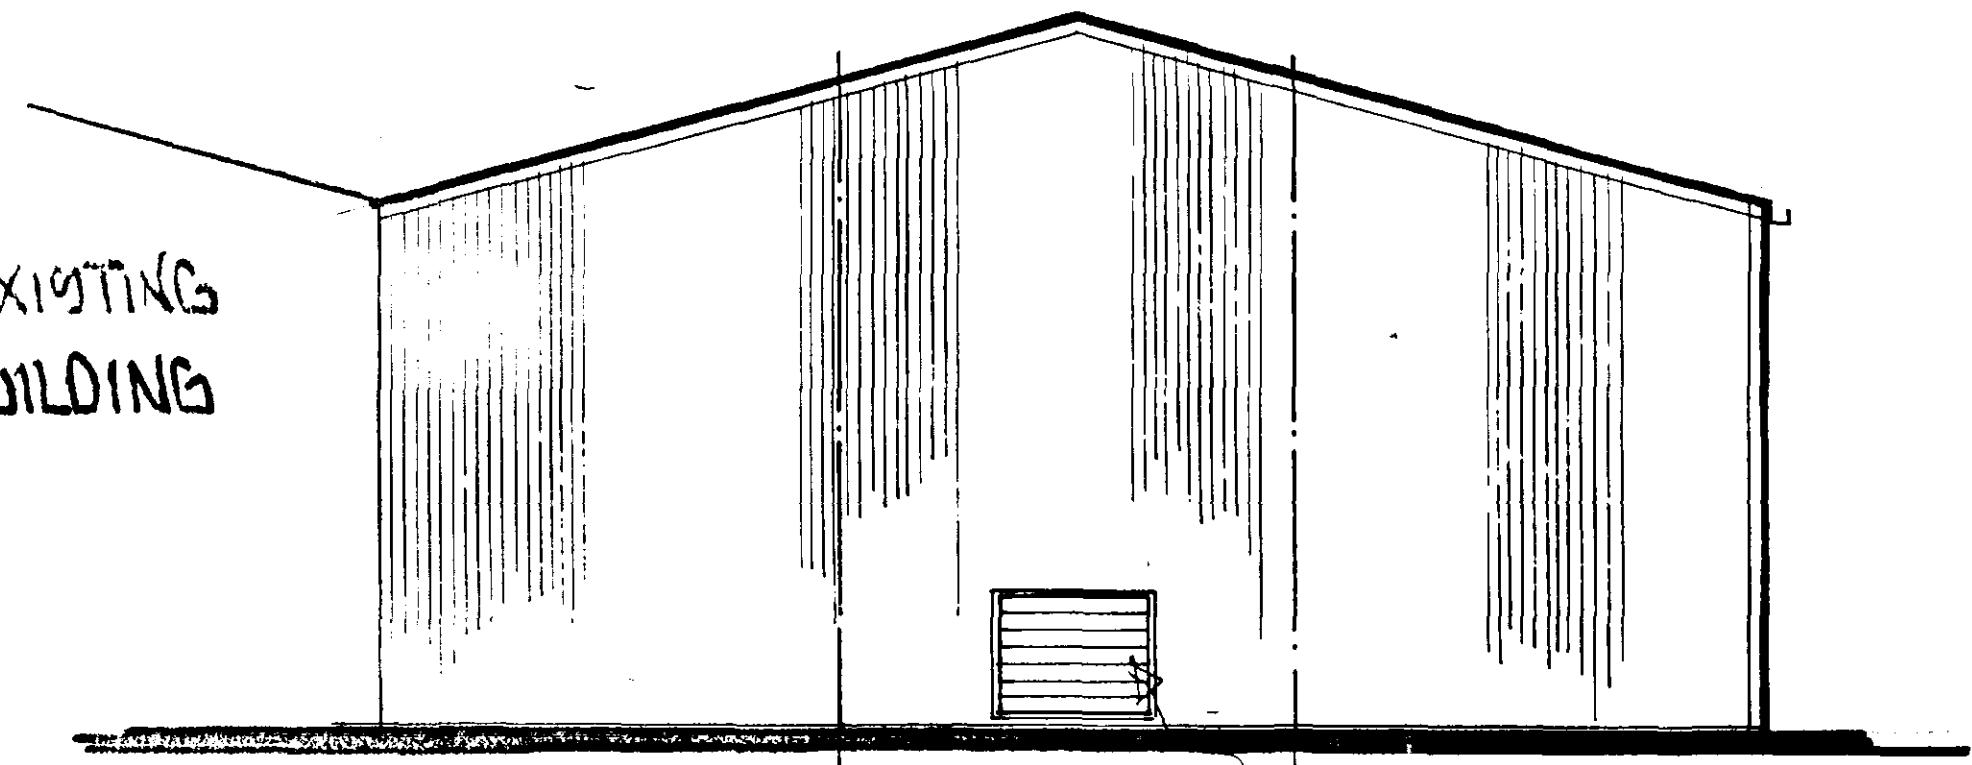

REAR ELEVATION


2M WIDE x 1.5 M HIGH LOUVER 228 MM ABOVE F.F.L. CENTRAL OF BUILDING. SUPPLIED BY OTHERS FITTED BY D.A. GREENS.

SIDE ELEVATION

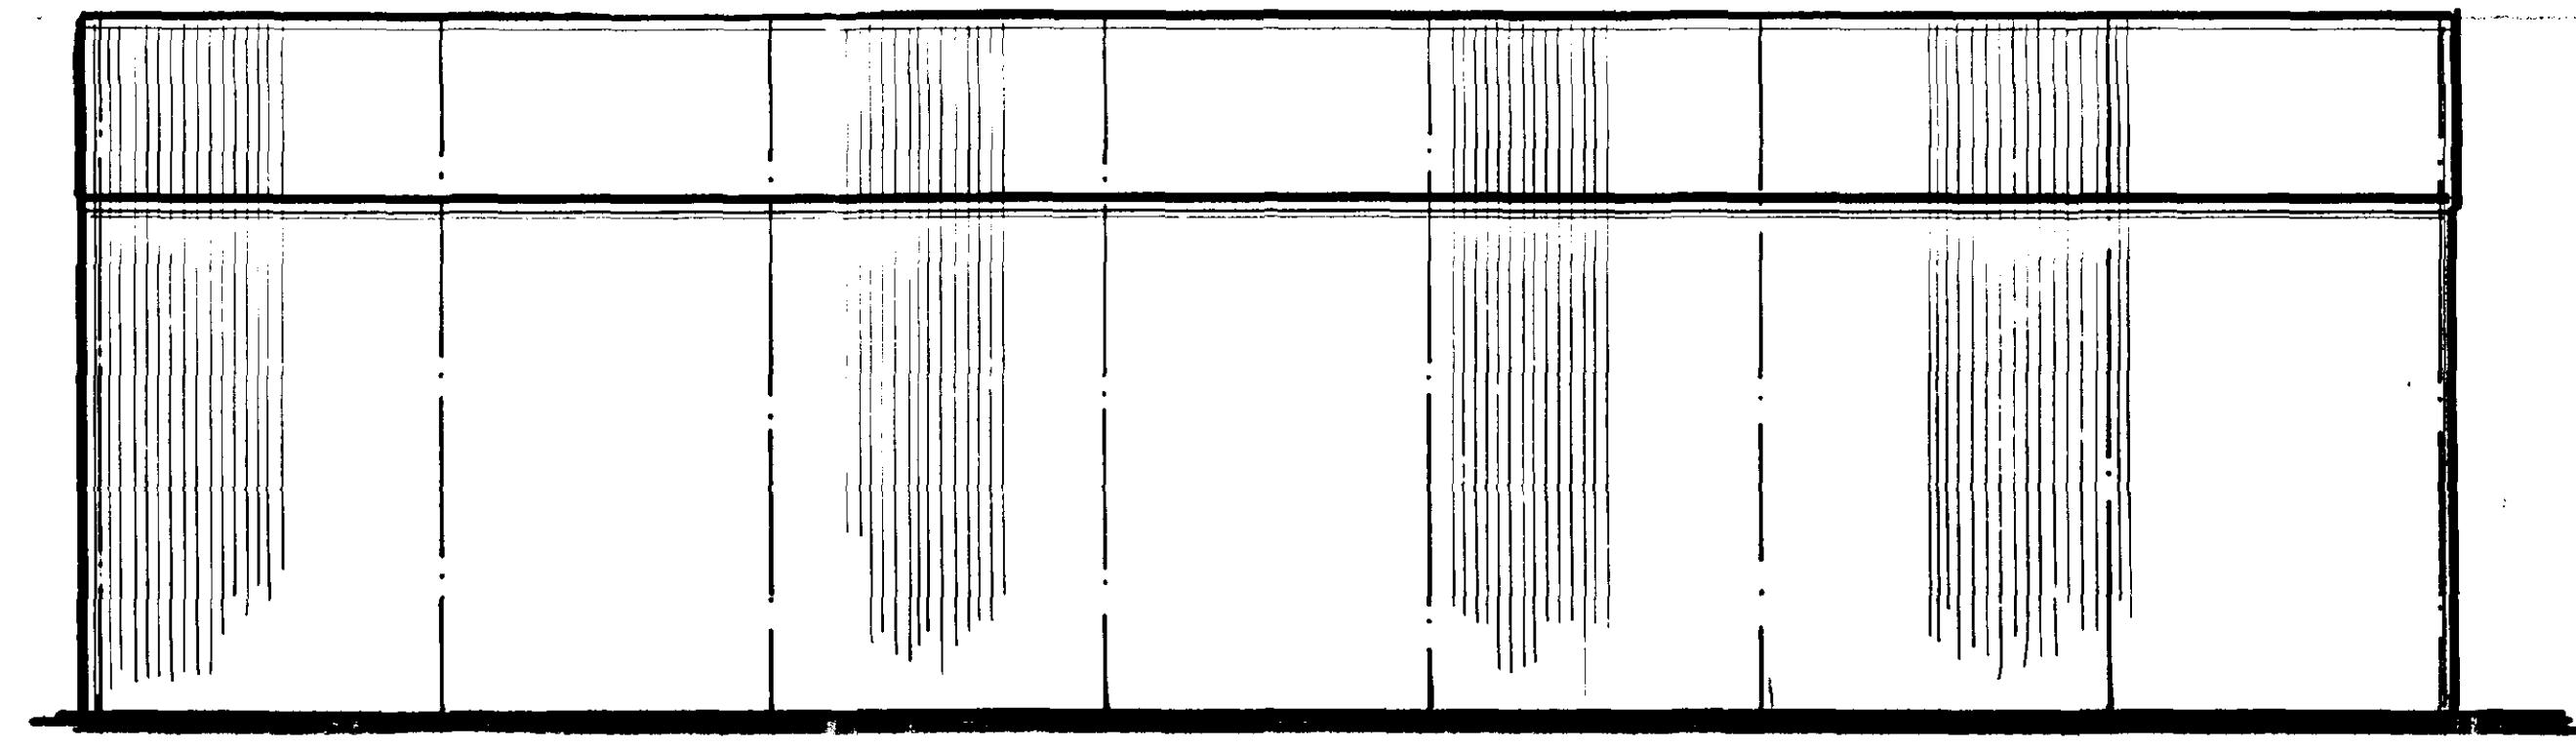


3.8M WIDE x 1.140 M HIGH LOUVER TO GABLE PEAK CENTRAL OF BUILDING. SUPPLIED BY OTHERS FITTED BY D.A. GREENS. (FITTED AS HIGH AS POSSIBLE)

EXISTING BUILDING

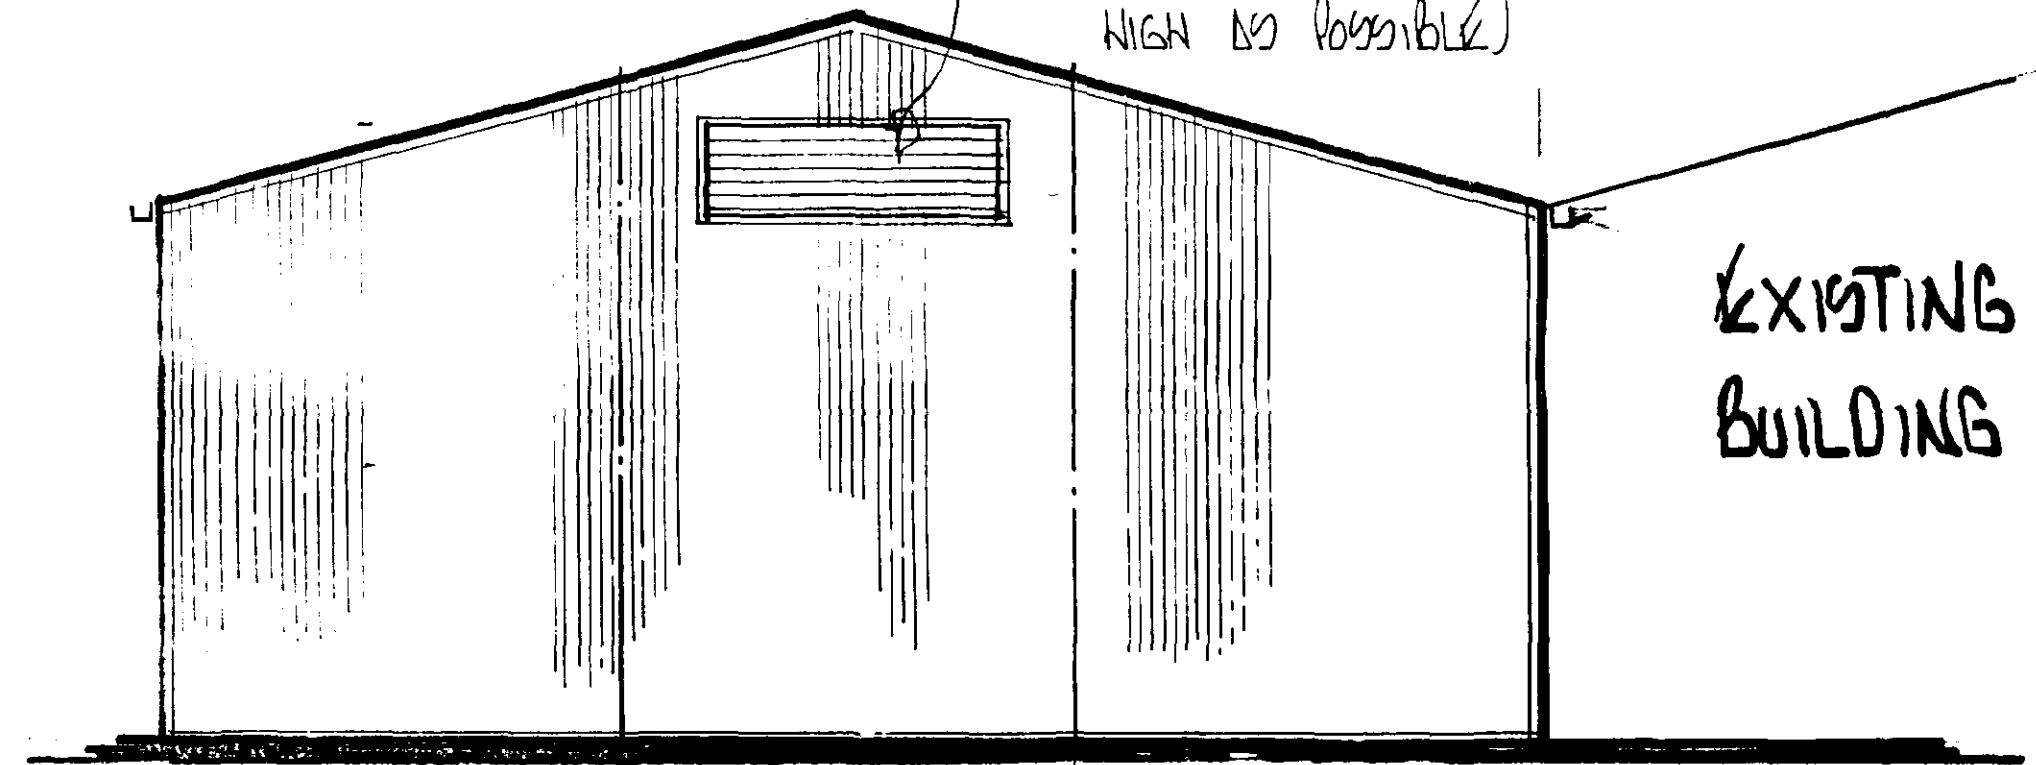

FRONT ELEVATION


EXISTING BUILDING (4630)

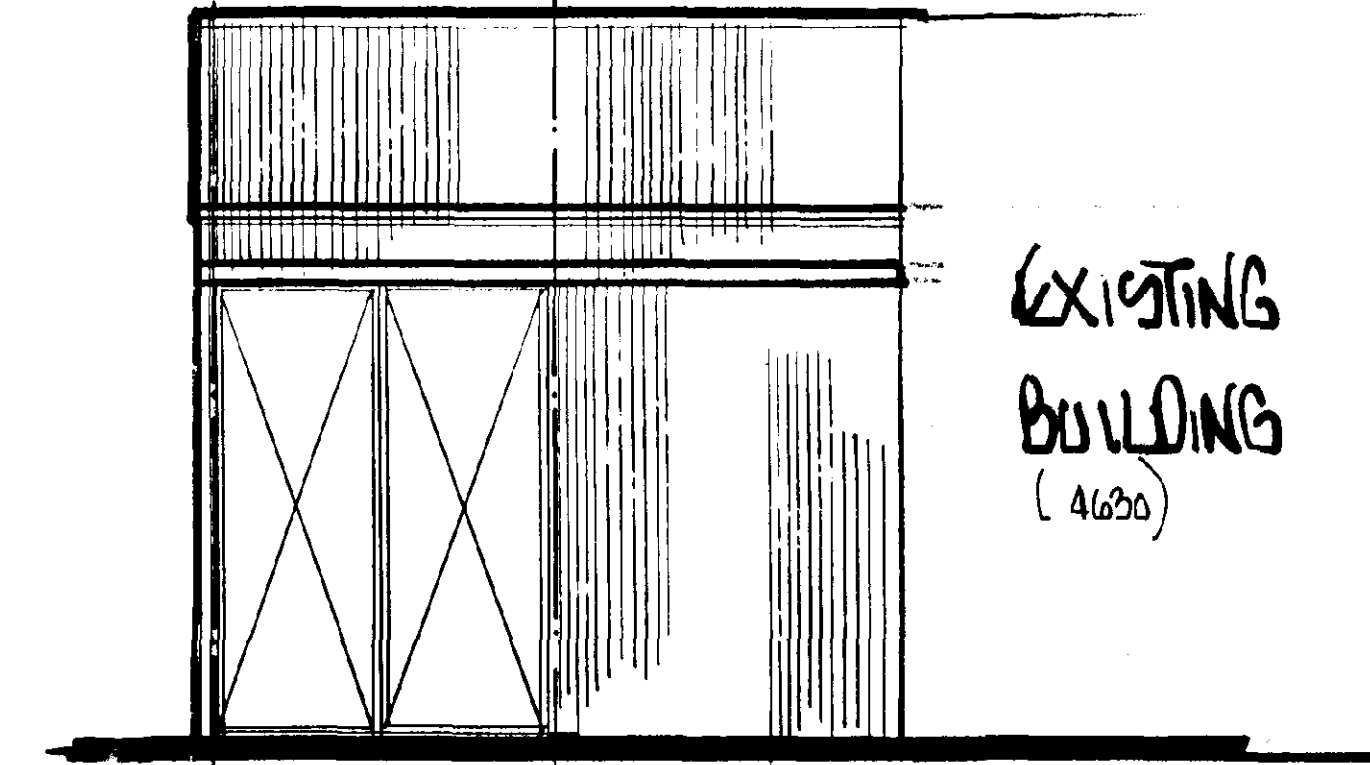

SIDE ELEVATION

3.8M WIDE x 1.140 M HIGH LOUVER TO GABLE PEAK OF BUILDING. SUPPLIED BY OTHERS FITTED BY D.A. GREENS (FITTED AS HIGH AS POSSIBLE)


EXISTING BUILDING

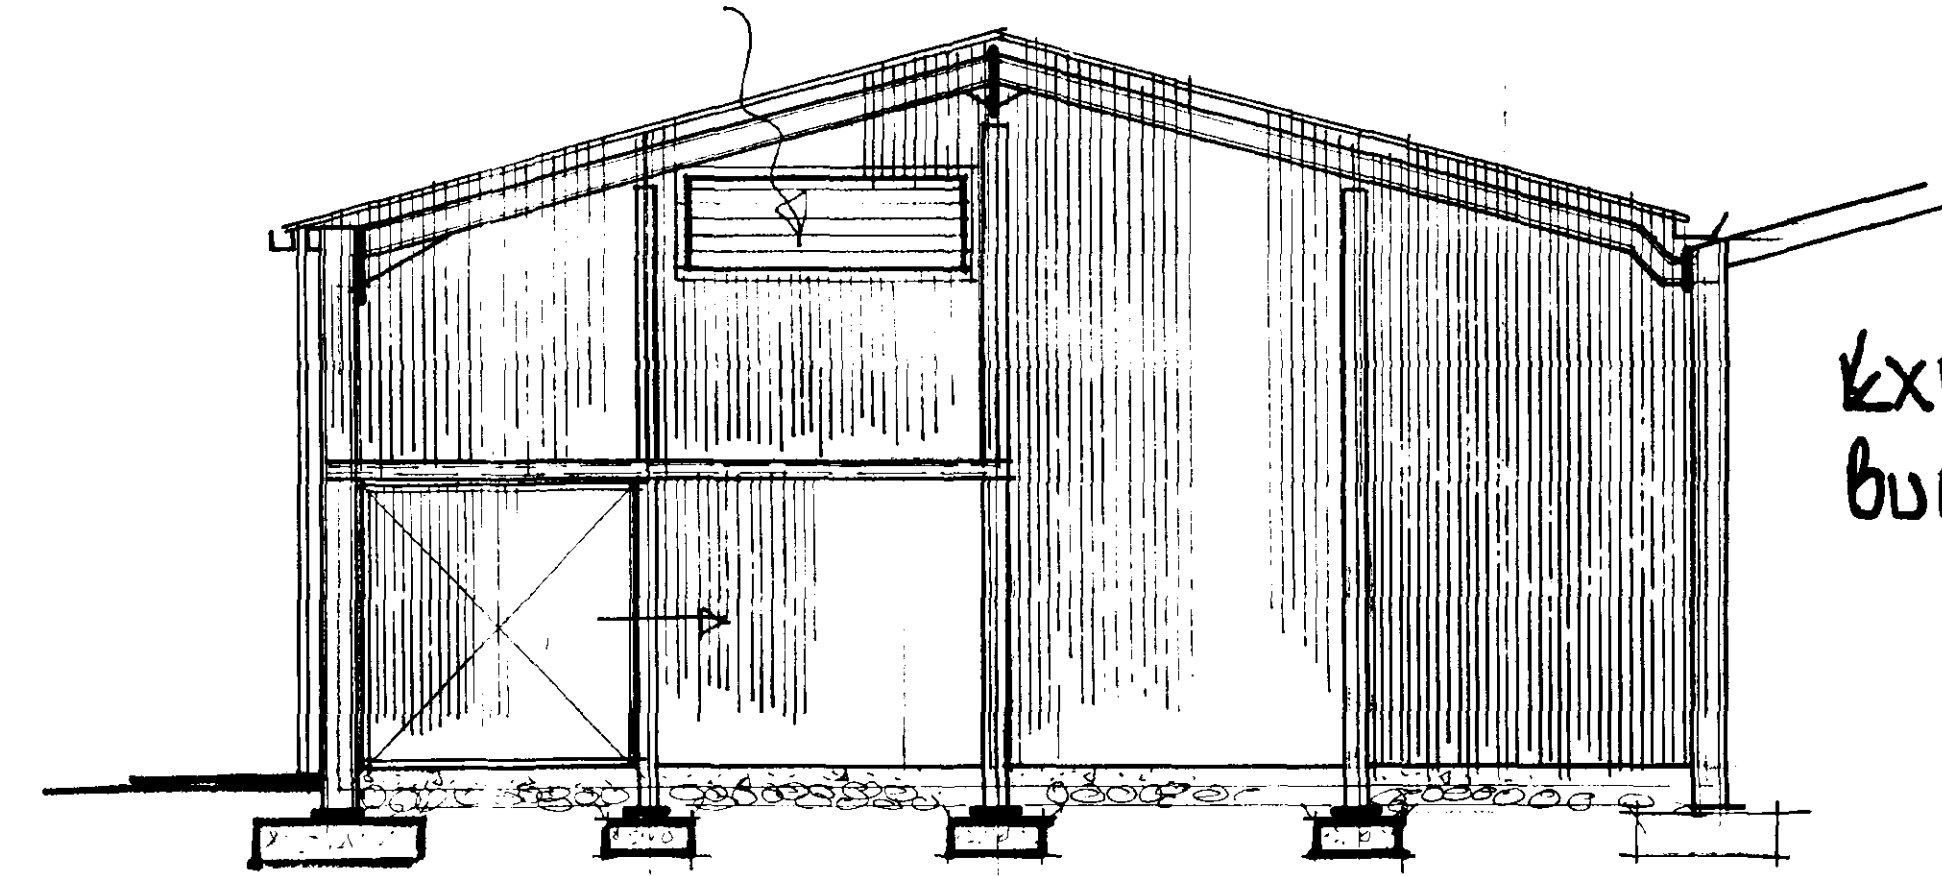

SECTION ON PARTITION FRAME

EXISTING BUILDING

EXISTING F.F.L.

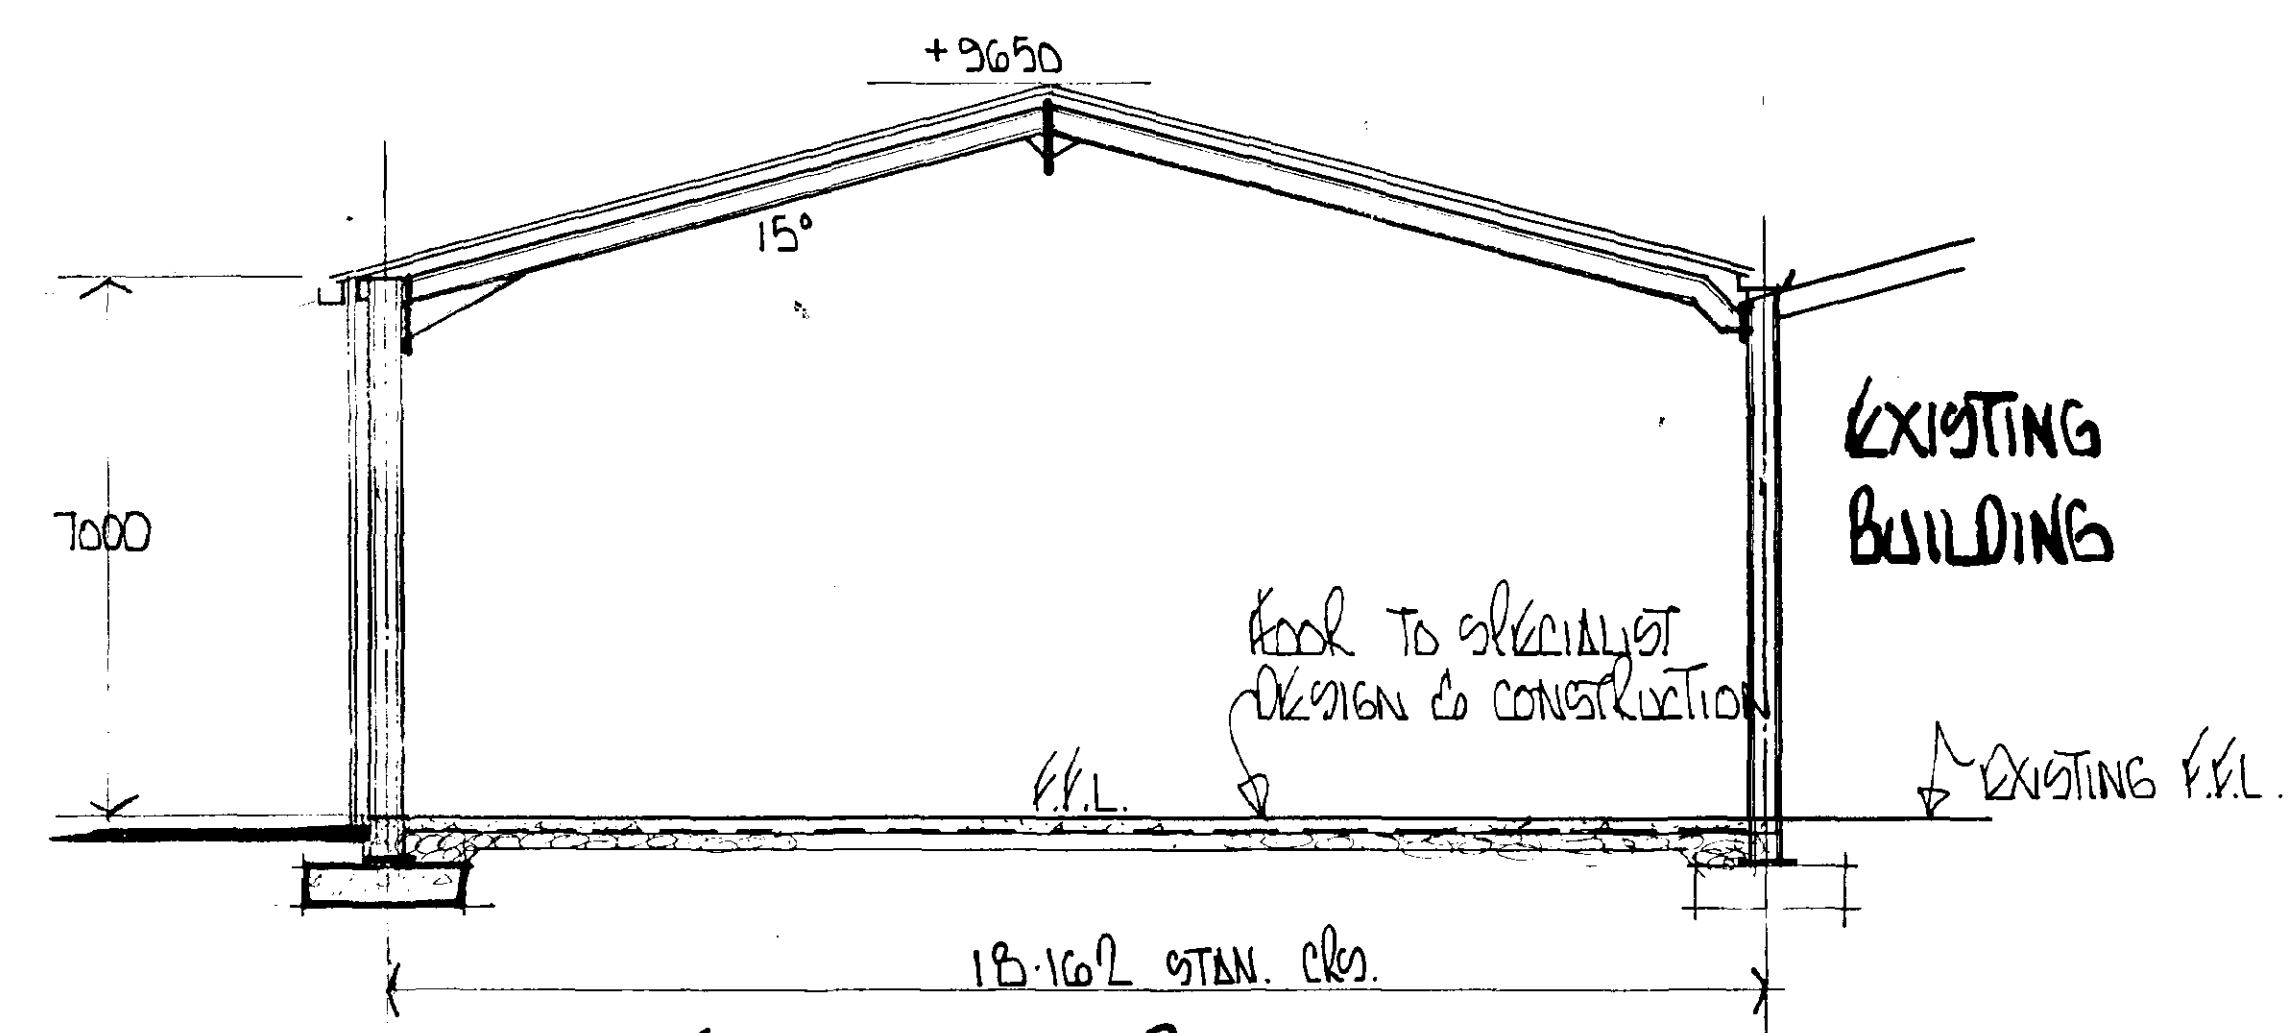

SECTION THRU

REVISIONS BY DATE

S/BLAST	
PAINT	
REPAINT	
SCALE	1/100
DRAWN	MM
CHKD.	
DATE	JUNE 96

DRAWING ISSUED TO

F.	W.	SP.	A.	AP.	T.	SM.	CR.
SC.	LP	RC	CM.	SO.	ST.	B.	

ARCHITECT

CONSULTING ENGINEER

MAIN CONTRACTOR

PROJECT


MR. M. CRAVEN

SITE ADDRESS
PARK FARM, STATION STREET, DONINGTON.

PROPOSED EXTENSION TO EXISTING BUILDING

GREEN
STRUCTURAL

DRAWING NO. 1771 / 1

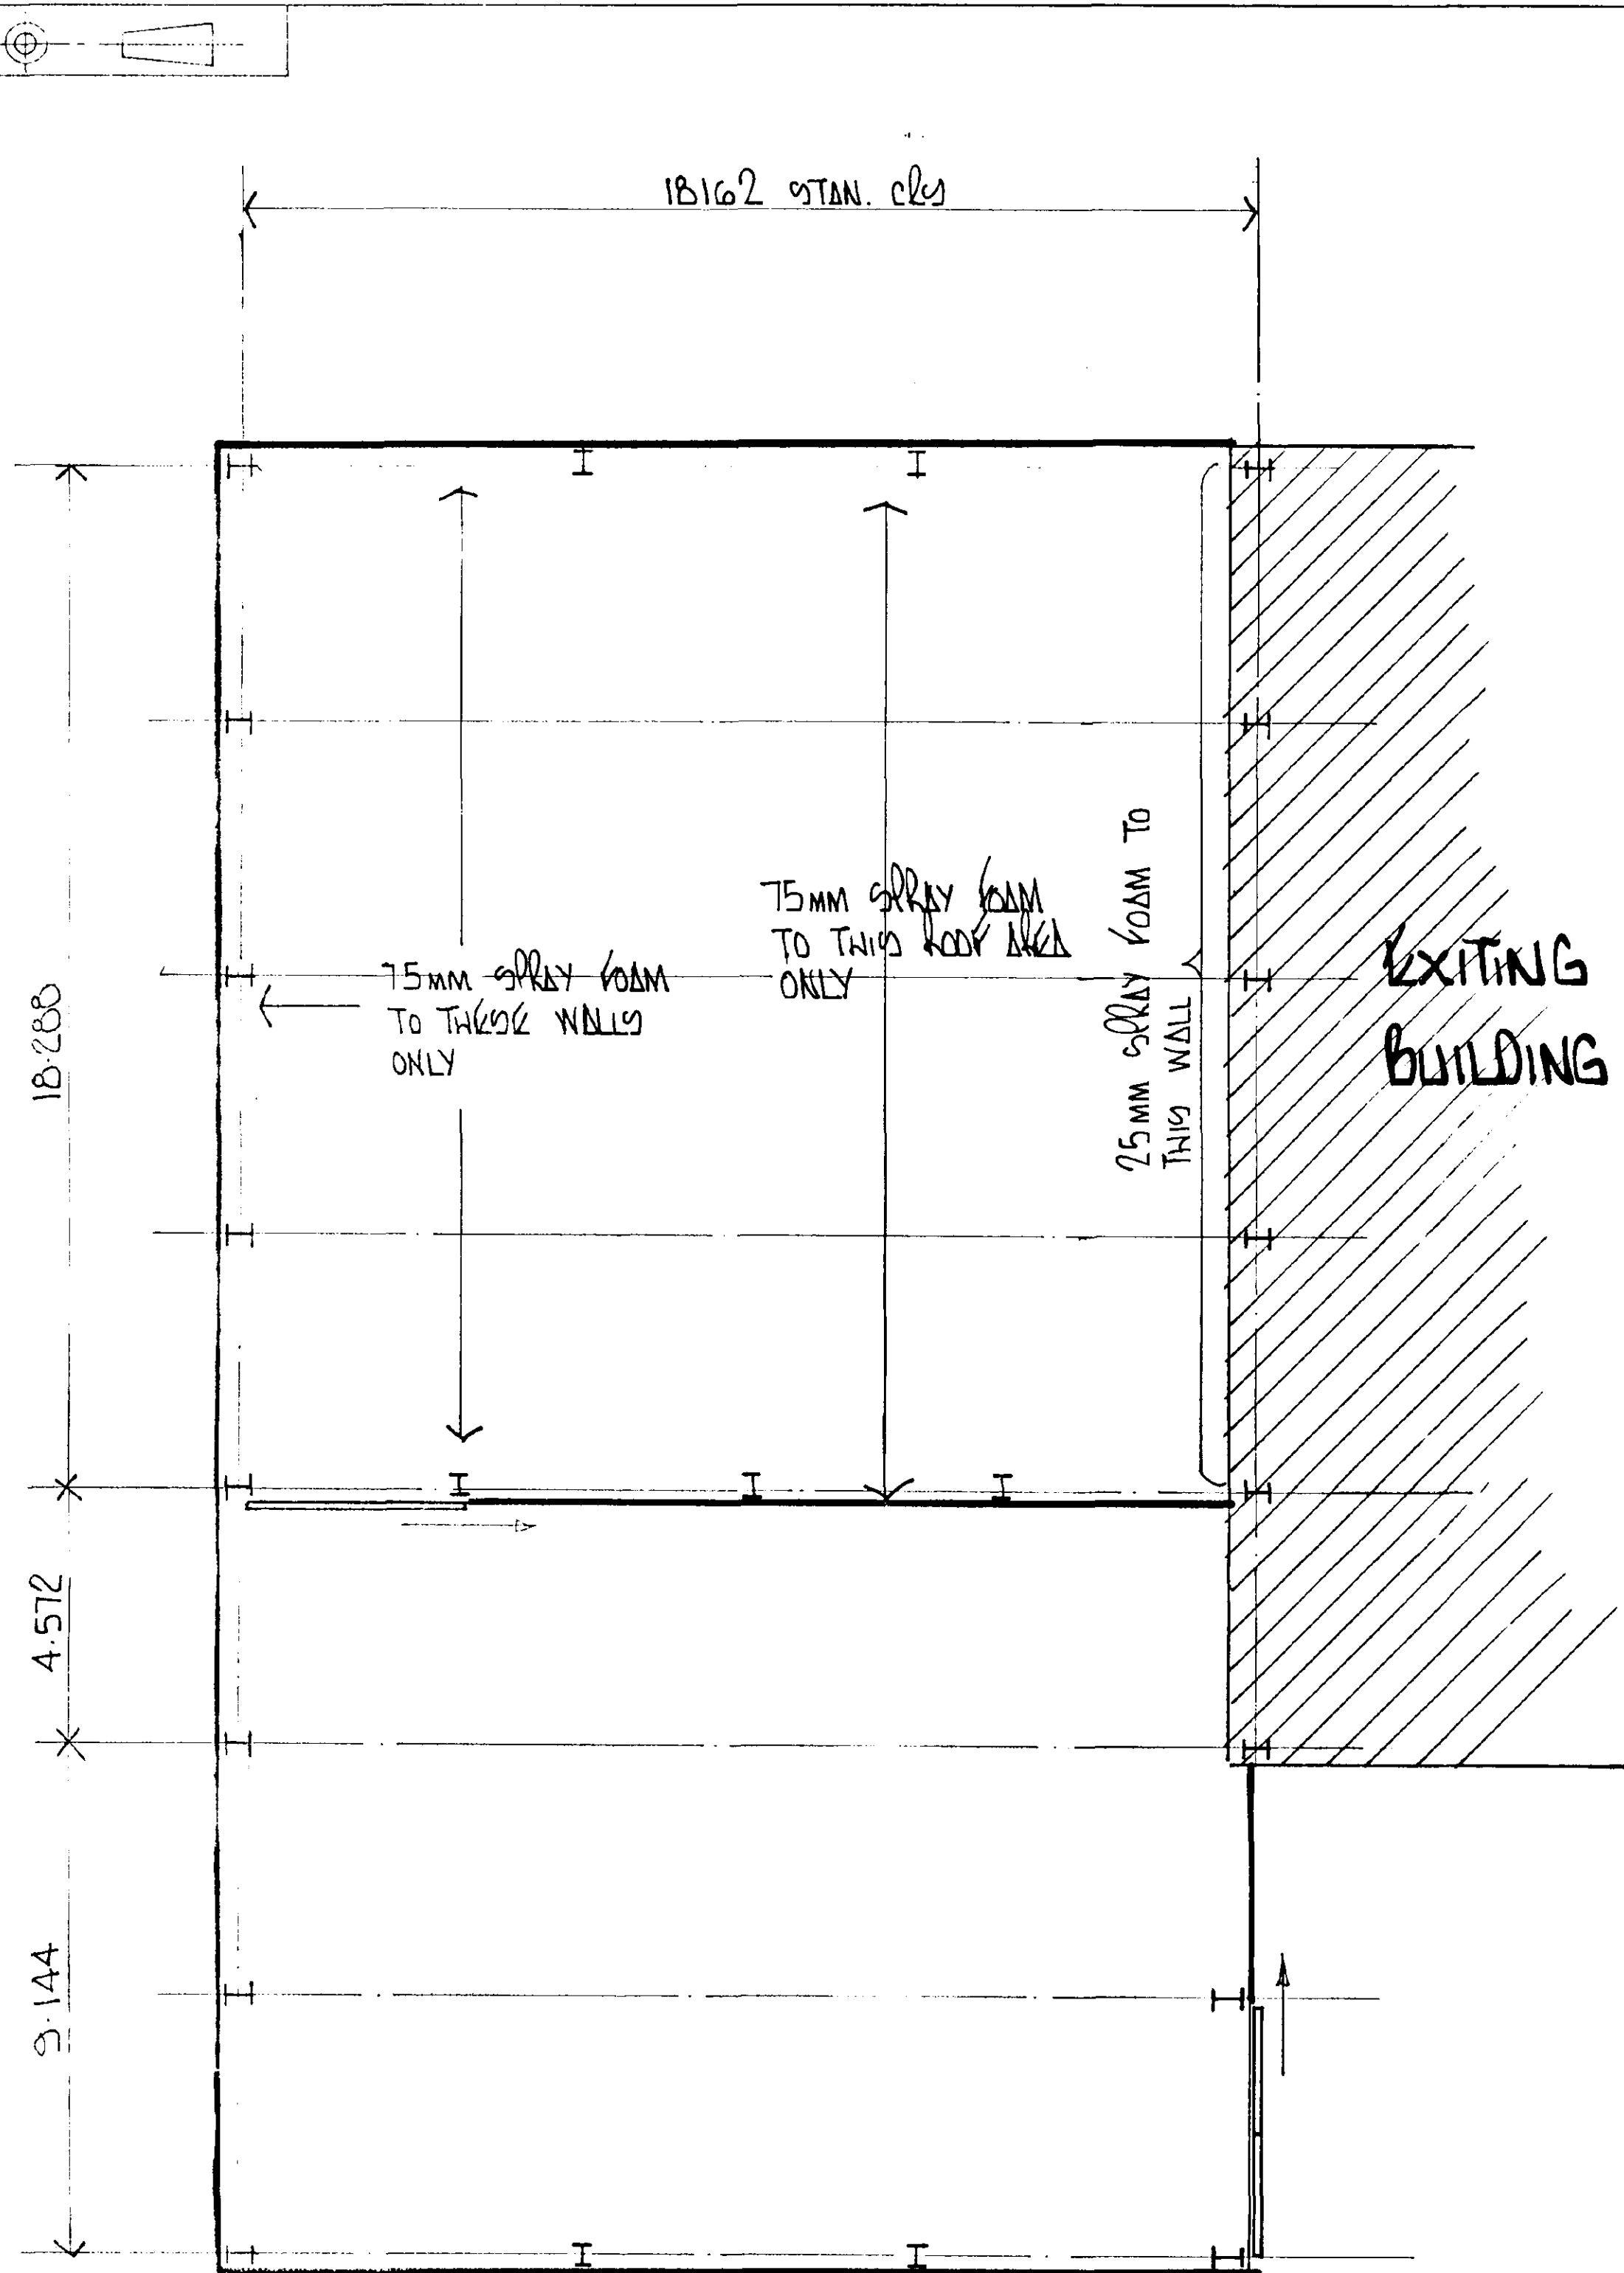

FLOOR PLAN

CLADDING (ROOF) COLOUR MOORLAND GREEN 12 B 21
SINGLE SKIN ROOF CLADDING COMPRISING 0.7MM PVC PLASTISOL COATED GALV. STEEL WEATHERING SHEETS WITH ALL LAPS SEALED IN MASTIC, FIXED IN AN OVER LAP JOINT POSITION & COMPLETE WITH NECESSARY MATCHING FLASHINGS, FILLERS & FIXINGS.

CLADDING (VERTICAL) COLOUR MOORLAND GREEN 12 B 21
SINGLE SKIN VERTICAL CLADDING COMPRISING 0.55MM THK. PVC PLASTISOL COATED GALV. STEEL WEATHERING SHEETS FIXED IN AN OVER RAIL POSITION & COMPLETE WITH ALL NECESSARY MATCHING FLASHINGS. LEAVING OUT ONLY FOR DOORWAY & LOUVER.

CLADDING (PARTITION VERTICAL) COLOUR MOORLAND GREEN 12 B 21
SINGLE SKIN VERTICAL CLADDING COMPRISING 0.55MM THK. PVC PLASTISOL COATED GALV. STEEL WEATHERING SHEETS FIXED IN AN OVER RAIL POSITION & COMPLETE WITH ALL NECESSARY MATCHING FLASHINGS & FIXINGS. LEAVING OUT ONLY FOR DOORWAY & LOUVER.

RAINWATER GOODS
RE-USE EXISTING B.W. VALLEY TO EXISTING. EXTERNAL COLOUR COATED STEEL BOX GUTTERS EVERYWHERE C/W SO. COLOUR COATED STEEL DOWNPIPES TO F.F.L.

DOORS
ONE NO 3658 HIGH X 3658 WIDE ANGLE FRAMED SLIDING DOOR WITH TOP HUNG SINGLE TRACK, 100 COMPOSITE P.C. INFILL & C/W GALV CANOPY OVER. (PARTITION FRAME)
ONE NO 4090 HIGH X 4572 WIDE ANGLE FRAMED SLIDING DOOR WITH TOP HUNG SINGLE TRACK, 100 COMPOSITE P.C. INFILL & C/W GALV CANOPY OVER. (SIDE ELEVATION)

SPRAY FOAM INSULATION
SEE FLOOR PLAN FOR AREAS REQUIRING INSULATION

LOUVER
LOUVER BY OTHERS FITTED BY D.A.GREENS INCLUDING ALL FLASHING ETC.

WARNING
THIS IS NOT A WORKING DRAWING. DESIGN AND SPECIFICATION CHECKS MUST BE CARRIED OUT BY THE CLIENT WITH HIS CONTRACTOR BEFORE ANY PART OF THE WORK IS COMMENCED, TO ENSURE THE CLIENTS REQUIREMENTS ARE SATISFIED.

DRAWING NO.
D.A. GREEN & SONS Ltd.
WHAPLODE, SPALDING, Lincs, PE12 6TL.
Tel: HOLBEACH (01406) 370585
Fax: HOLBEACH (01406) 370766

GENERAL NOTES
~~ALL HOLE SIZES MUST BE NOTED ON ACTUAL DETAILS~~
~~ALL WELDING TO BE FILLET~~
~~WELDS SHOWN EXCEPT WHERE NOTED~~
~~ALL NOTCHES TO HAVE 10mm RADIUS~~

REVISIONS	BY	DATE

S/BLAST
PAINT
REPAINT
SCALE 1/100
DRAWN MW
CHKD.
DATE JUNE 96

DRAWING ISSUED TO							
F.	W.	SP.	A.	AP.	T.	SM.	CR.
SC.	LP.	RC.	CM.	SO.	ST.	B.	



ARCHITECT
CONSULTING ENGINEER
MAIN CONTRACTOR

PROJECT
MR. M. CRAVEN
SITING ADDRESS
PARK FARM, STATION STREET, DONINGTON.

DETAILS
PROPOSED EXTENSION TO EXISTING BUILDING


GREEN
STRUCTURAL
DRAWING NO. 1771/2

01 JUL 1996
Ref. C603/96.

 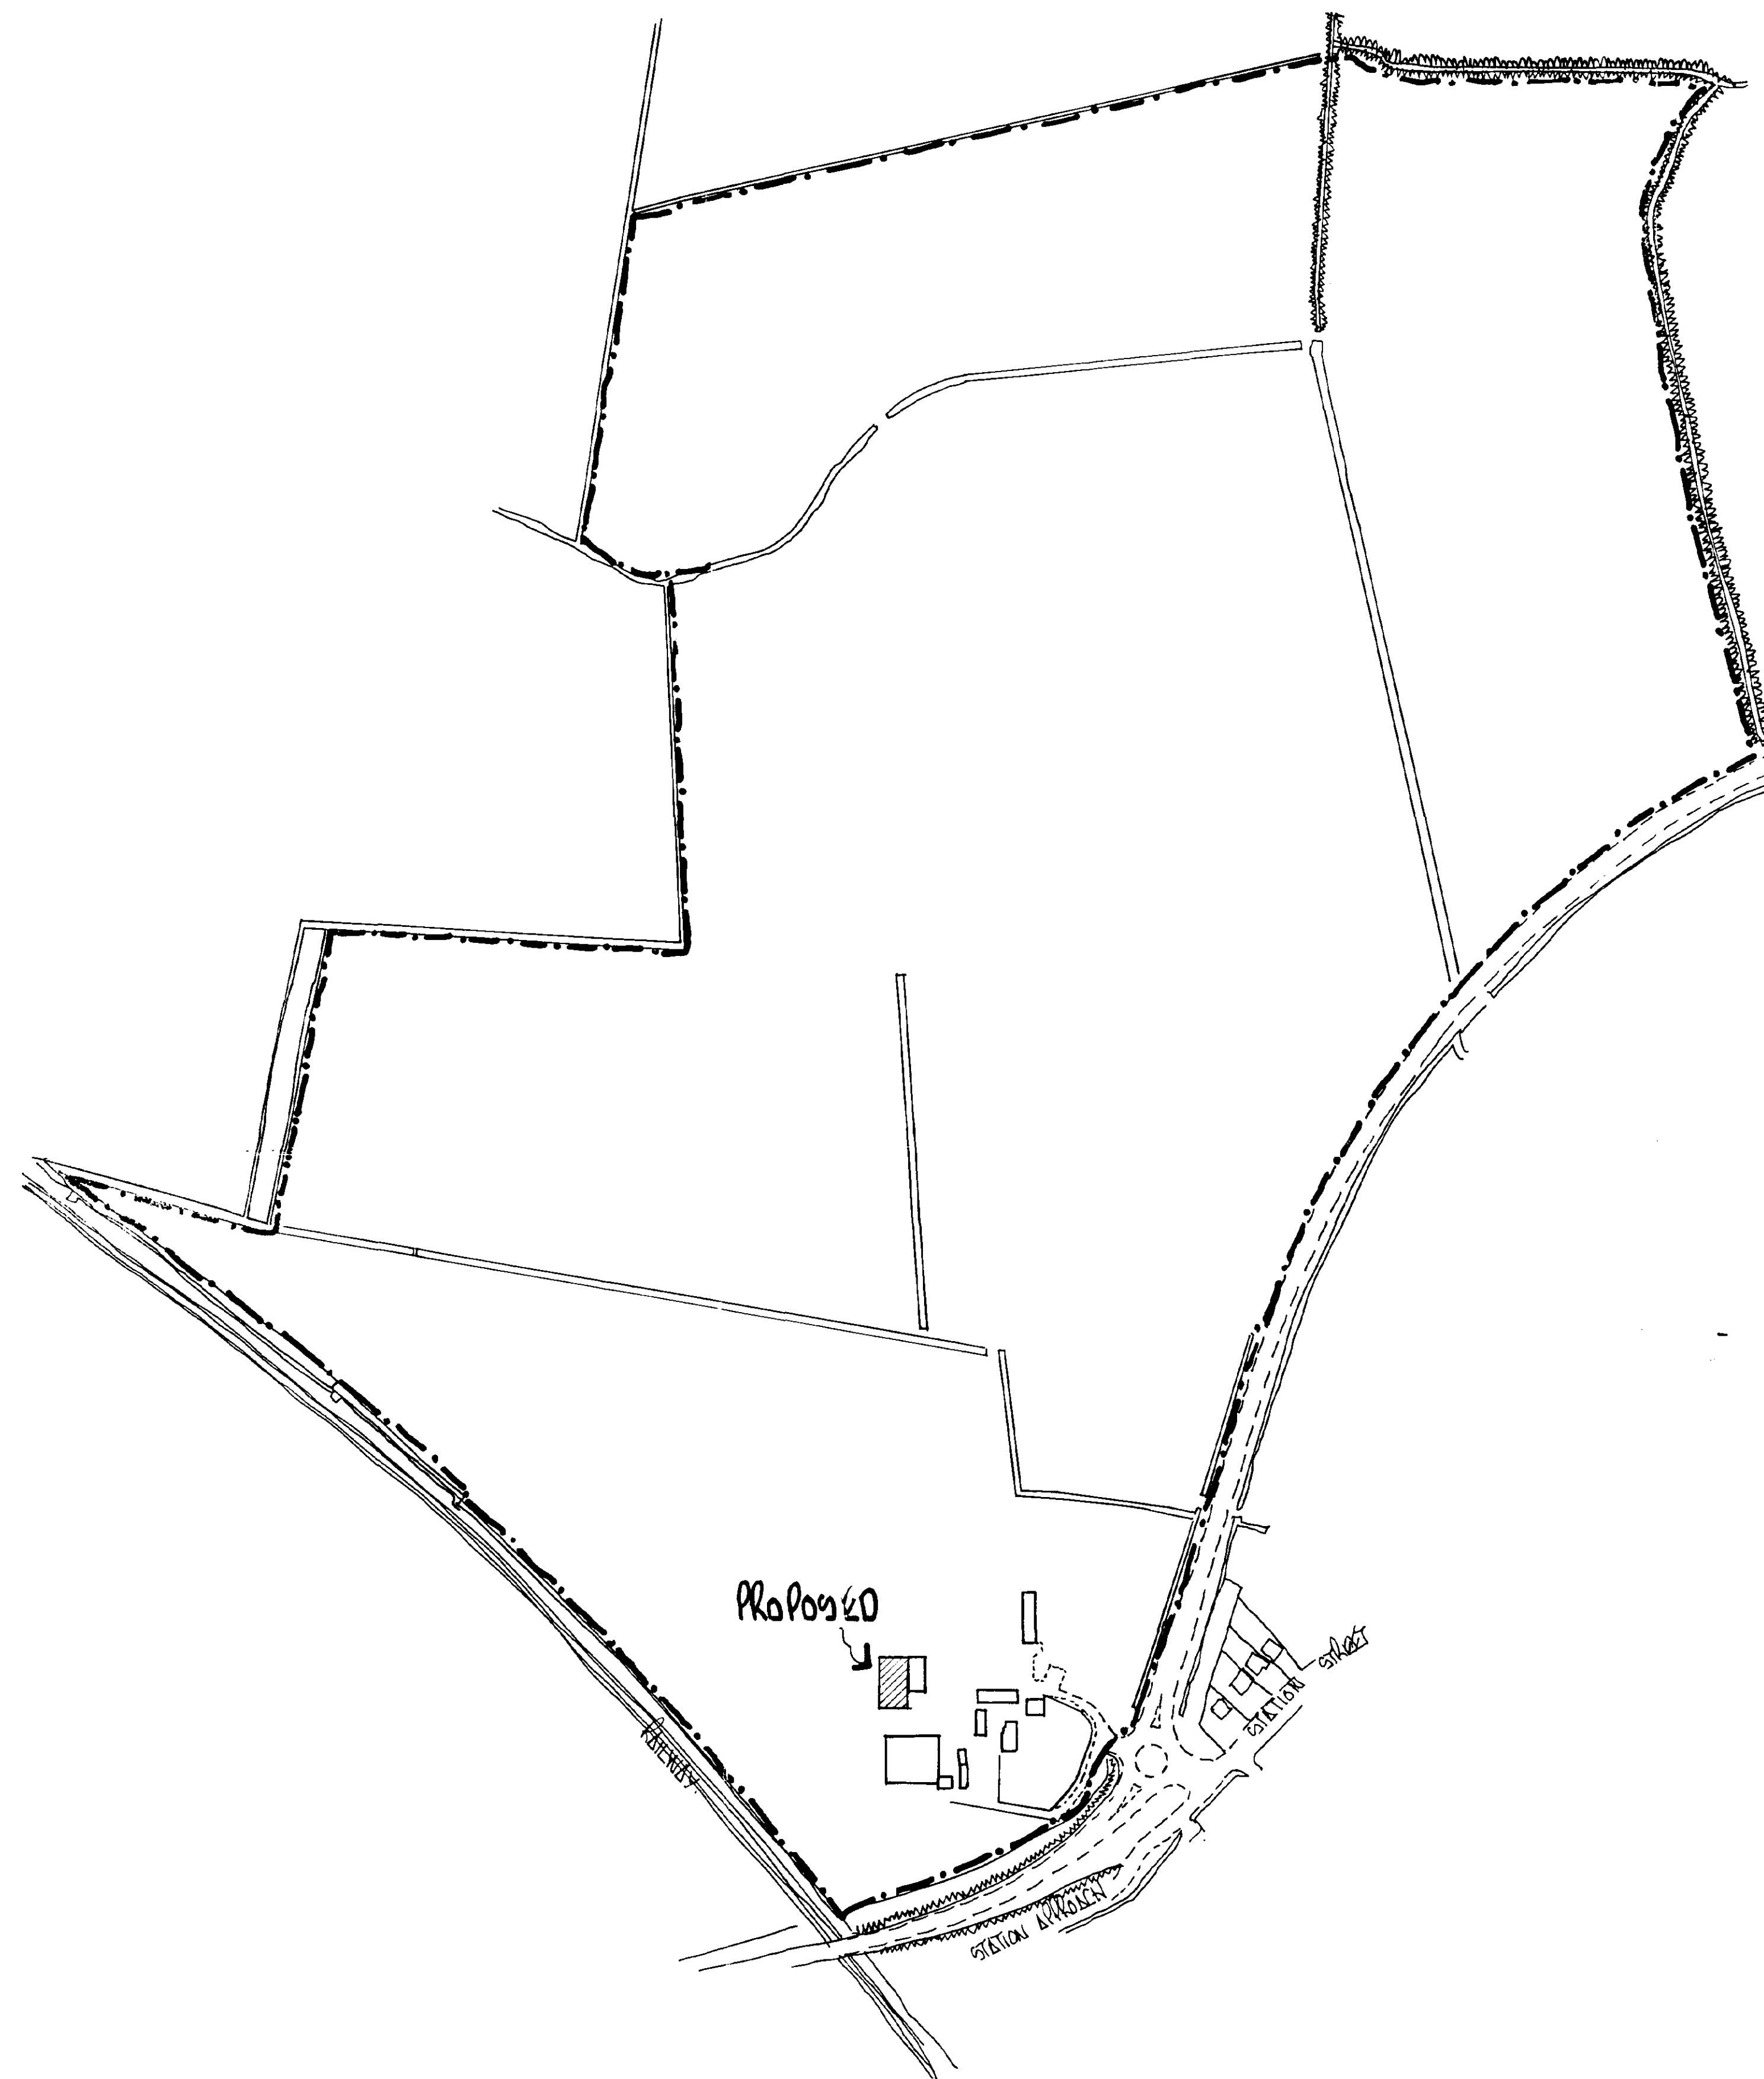

LOCATION PLAN

WARNING
THIS IS NOT A WORKING DRAWING. DESIGN AND SPECIFICATION CHECKS MUST BE CARRIED OUT BY THE CLIENT WITHIN 10 DAYS OF THE DATE ANY PART OF THE WORK IS COMMENCED, TO ENSURE THE CLIENTS REQUIREMENTS ARE SATISFIED.

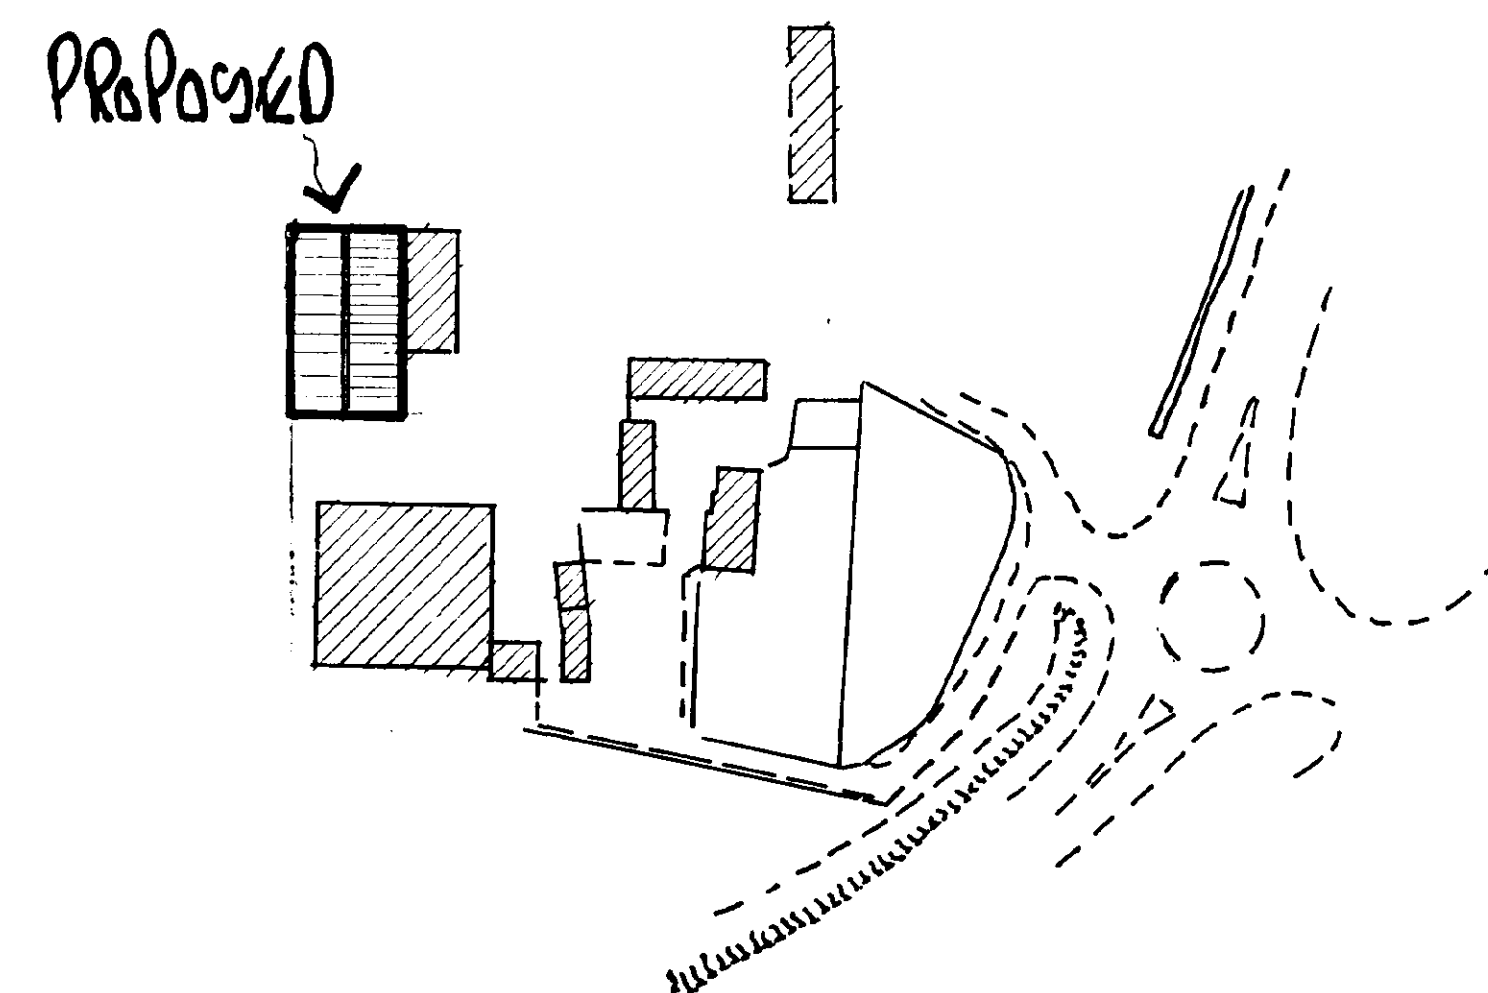

BLOCK PLAN

DRAWING NO.

D.A. GREEN & SONS Ltd.
WHAPLODE, SPALDING,
LINCS, PE12 6TL.

Tel: HOLBEACH (01406) 370585

Fax: HOLBEACH (01406) 370766

GENERAL NOTES
~~ALL HOLE SIZES MUST BE~~
~~NOTED ON ACTUAL DETAILS~~
~~ALL WELDING TO BE~~ 6mm ~~FILLET~~
~~WELD CONT. EXCEPT WHERE NOTED~~
~~ALL NOTCHES TO HAVE 10mm~~
~~RADIUS~~

REVISIONS BY DATE

~~OR BLAST~~

~~PAINT~~

~~REPAINT~~

SCALE 1/2500 1/2500 DATE

DRAWN MN JUNE 96

CHKD.

DRAWING ISSUED TO

F. W. SP. A. AP. T. SM. CR.

SC. LP RC CM. SO. ST. B.

ARCHITECT

CONSULTING ENGINEER

MAIN CONTRACTOR

PROJECT

MR. M. CRAVEN

SITE ADDRESS



PARK FARM STATION
STREET DONINGTON

PROPOSED EXTENSION
TO EXISTING BUILDING

GREEN
STRUCTURAL

DRAWING NO. 1771/3

Ref: 0603/96

 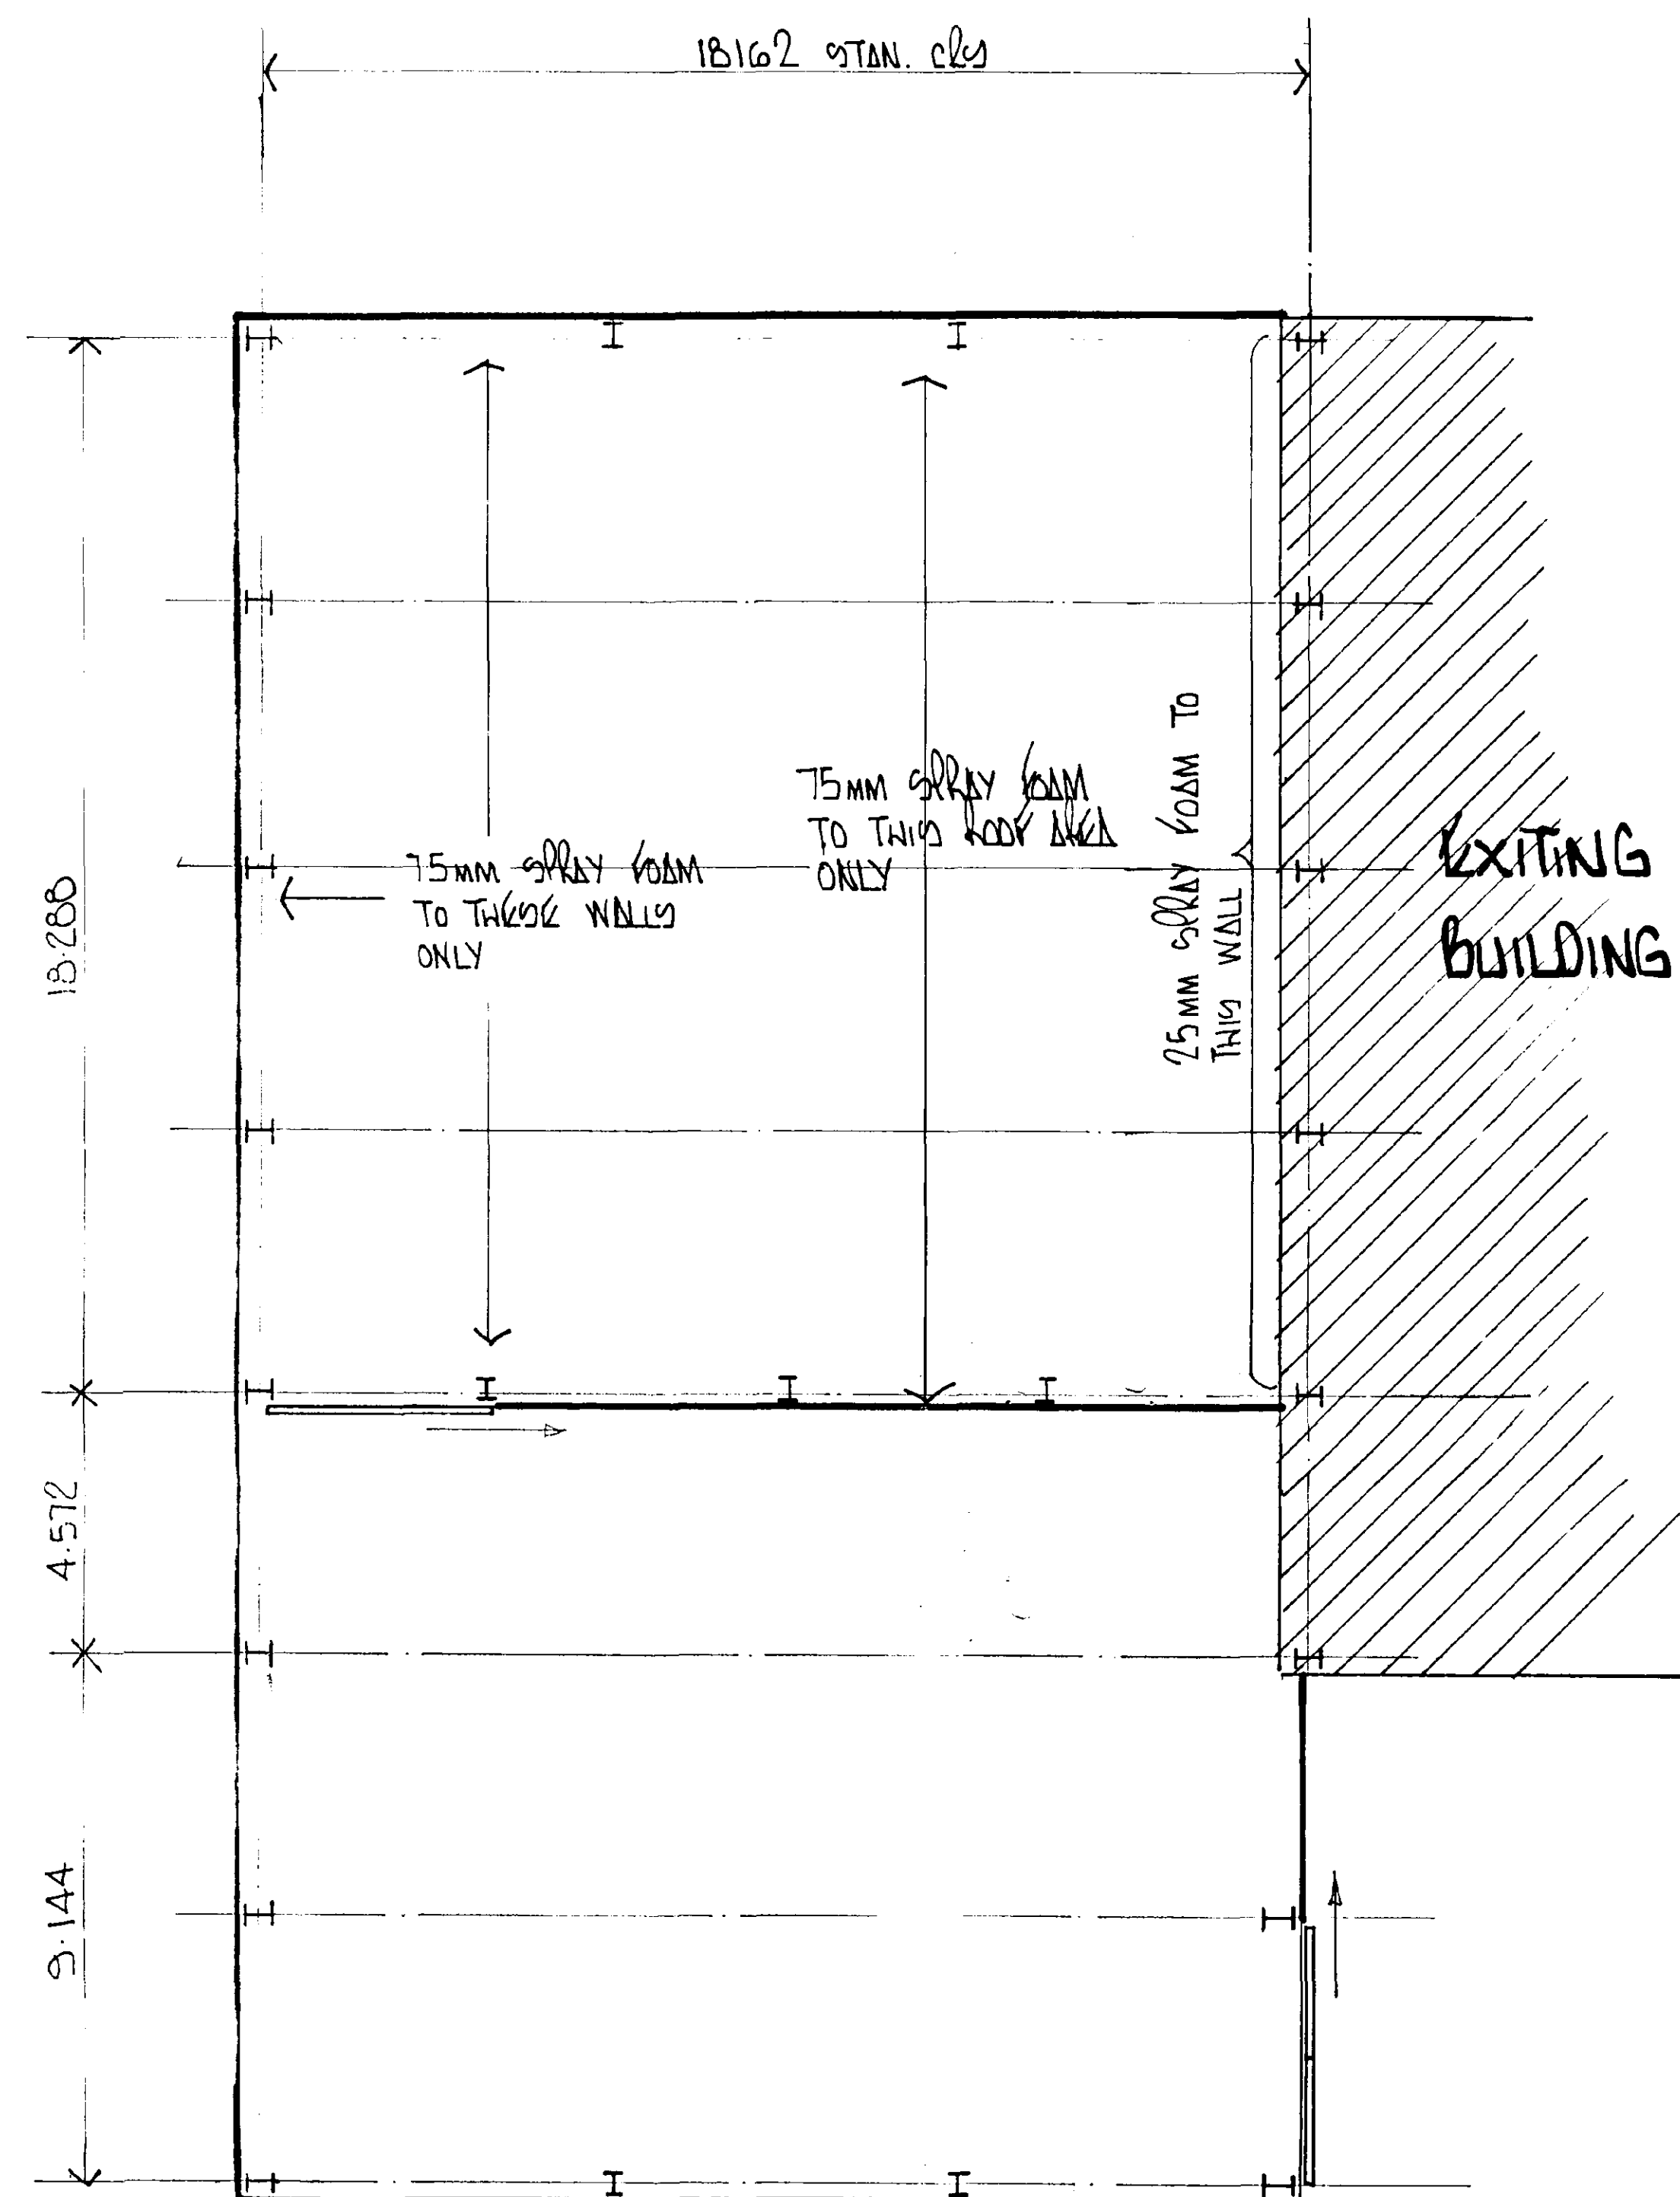

FLOOR PLAN

CLADDING (ROOF) COLOUR MODLAND GREEN 12 B 21

SINGLE SKIN ROOF CLADDING COMPRISING 0.7MM PVC PASTISOL COATED GALV. STEEL WEATHERING SHEETS WITH ALL LAPS GRADED IN MASTIC, FIXED IN AN OVER LAPKIN POSITION & COMPLETE WITH NECESSARY MATCHING FLASHINGS, FILLERS & FIXINGS.

CLADDING (VERTICAL) COLOUR MODLAND GREEN 12 B 21

SINGLE SKIN VERTICAL CLADDING COMPRISING 0.55MM THK. PVC PASTISOL COATED GALV. STEEL WEATHERING SHEETS FIXED IN AN OVER RAIL POSITION & COMPLETE WITH ALL NECESSARY MATCHING FLASHINGS. LEAVING OUT ONLY FOR DOORWAY & LOUVER.

CLADDING (PARTITION VERTICAL) COLOUR MODLAND GREEN 12 B 21

SINGLE SKIN VERTICAL CLADDING COMPRISING 0.55MM THK. PVC PASTISOL COATED GALV. STEEL WEATHERING SHEETS FIXED IN AN OVER RAIL POSITION & COMPLETE WITH ALL NECESSARY MATCHING FLASHINGS & FIXINGS. LEAVING OUT ONLY FOR DOORWAY & LOUVER.

RAINWATER GOODS

RE-USE EXISTING B.W. VALLEY TO EXISTING. EXTERNAL COLOUR COATED STEEL BOX GUTTERS EVERYWHERE C/W SQ. COLOUR COATED STEEL DOWNPIPES TO F.F.L.

DOORS

ONE NO 3658 HIGH X 3658 WIDE ANGLE FRAMED SLIDING DOOR WITH TOP HUNG SINGLE TRACK, 100 COMPOSITE P.C.9 INFILL & C/W GALV CANOPY OVER. (PARTITION FRAME)

ONE NO 6096 HIGH X 4512 WIDE ANGLE FRAMED SLIDING DOORS WITH TOP HUNG SINGLE TRACK, 100 COMPOSITE P.C.9 INFILL & C/W GALV CANOPY OVER. (SIDE ELEVATION)

SPRAY FOAM INSULATION

SEE FLOOR PLAN FOR AREAS REQUIRING INSULATION

LOUVER

LOUVERS BY OTHERS FITTED BY D.A.GREENS INCLUDING ALL FLASHING ETC.

WARNING

THIS IS NOT A WORKING DRAWING. DESIGN AND SPECIFICATION CHECKS MUST BE CARRIED OUT BY THE CLIENT WITH HIS CONTRACTOR BEFORE ANY PART OF THE WORK IS COMMENCED, TO ENSURE THE CLIENTS REQUIREMENTS ARE SATISFIED.

DRAWING NO.

D.A. GREEN & SONS Ltd.
WHAPLODE, SPALDING,
LINCS, PE12 6TL.

Tel: HOLBEACH (01406) 370585

Fax: HOLBEACH (01406) 370766

GENERAL NOTES
~~ALL HOLE SIZES MUST BE~~
~~NOTED ON ACTUAL DETAILS~~
~~ALL WELDING TO BE~~
~~WELD CONT. EXCEPT WHERE NOTED~~
~~ALL NOTCHES TO HAVE 15mm~~
~~RADIUS~~

REVISIONS BY DATE

S/BLAST

PAINT

REPAINT

SCALE 1/100

DATE

DRAWN MW

JUNE 96

CHKD.

DRAWING ISSUED TO

F.	W.	SP.	A.	AP.	T.	SM.	CR.
SC.	LP.	RC.	CM.	SO.	ST.	B.	

ARCHITECT

CONSULTING ENGINEER

MAIN CONTRACTOR

PROJECT

MR. M. CRAVEN

SITE ADDRESS

PARK FARM, STATION
STREET, DONINGTON.


DETAILS

PROPOSED EXTENSION
TO EXISTING BUILDING

GREEN
STRUCTURAL

DRAWING NO. 1771/2

1396
Ref. 0603/96

 

WARNING

THIS IS NOT A WORKING DRAWING. DESIGN AND SPECIFICATION CHECKS MUST BE CARRIED OUT BY THE CLIENT WITH HIS CONTRACTOR BEFORE ANY PART OF THE WORK IS COMMENCED, TO ENSURE THE CLIENT'S REQUIREMENTS ARE SATISFIED.

DRAWING NO.


D.A. GREEN & SONS Ltd.
WHAPLODE, SPALDING,
LINCS, PE12 6TL.

Tel: HOLBEACH (01406) 370585

Fax: HOLBEACH (01406) 370766

GENERAL NOTES
ALL HOLE SIZES MUST BE NOTED ON ACTUAL DETAILS
ALL WELDING TO BE mm FILLET
WELD CONT. EXCEPT WHERE NOTED
ALL NOTCHES TO HAVE 10mm RADIUS


EXISTING BUILDING

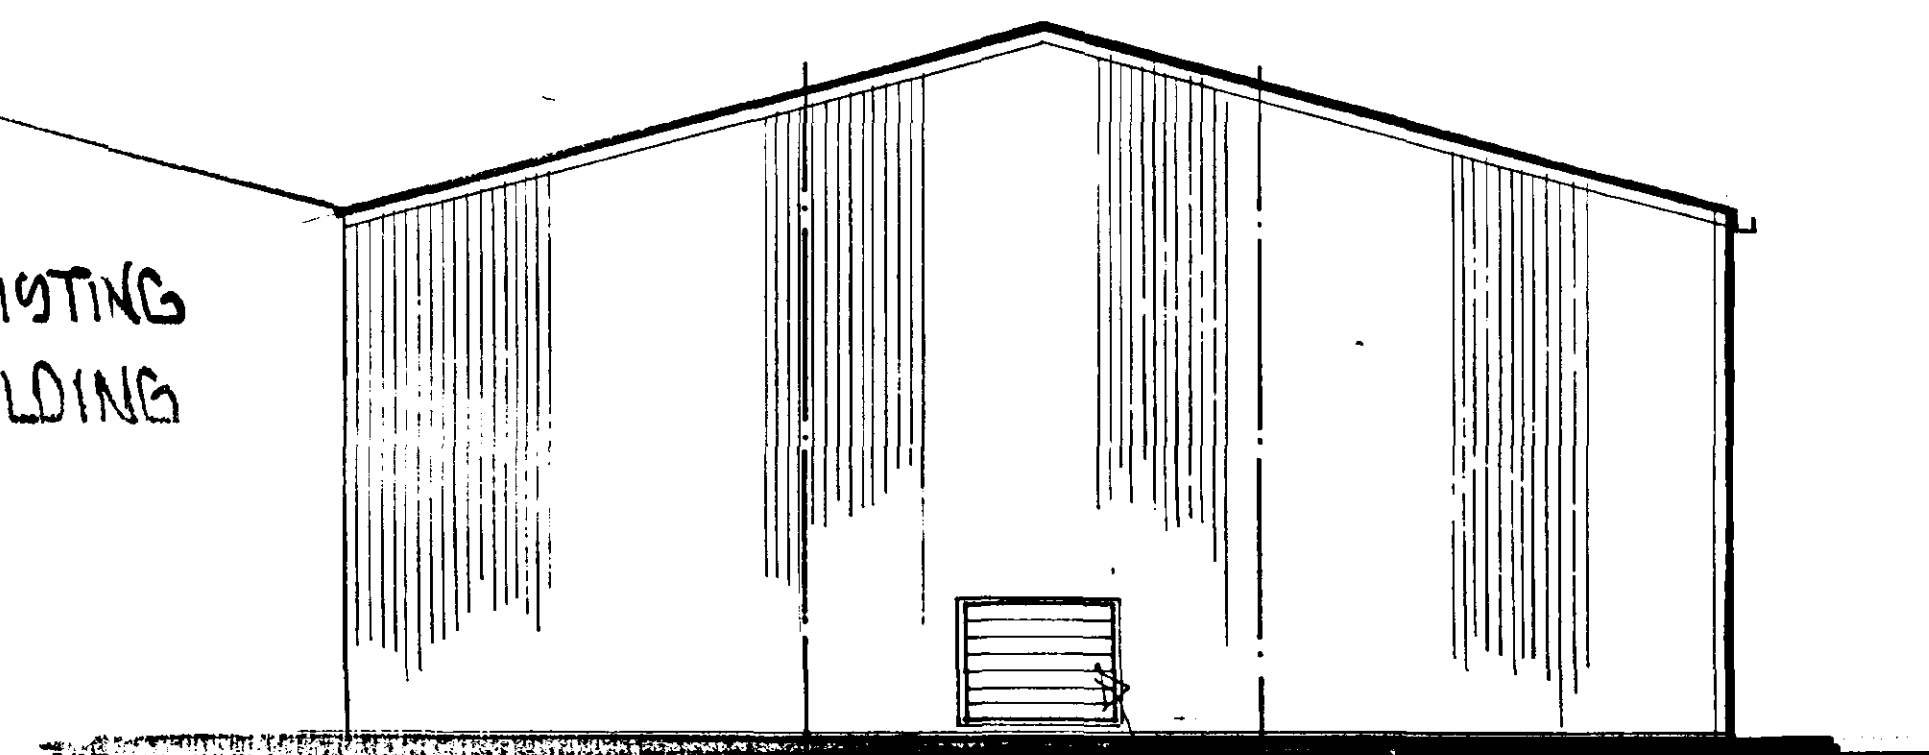

REAR ELEVATION


2M WIDE x 1.5 M HIGH LOUVER 229 MM ABOVE F.F.L. CENTRAL OF BUILDING. SUPPLIED BY OTHERS FITTED BY D.A. GREENS.

SIDE ELEVATION

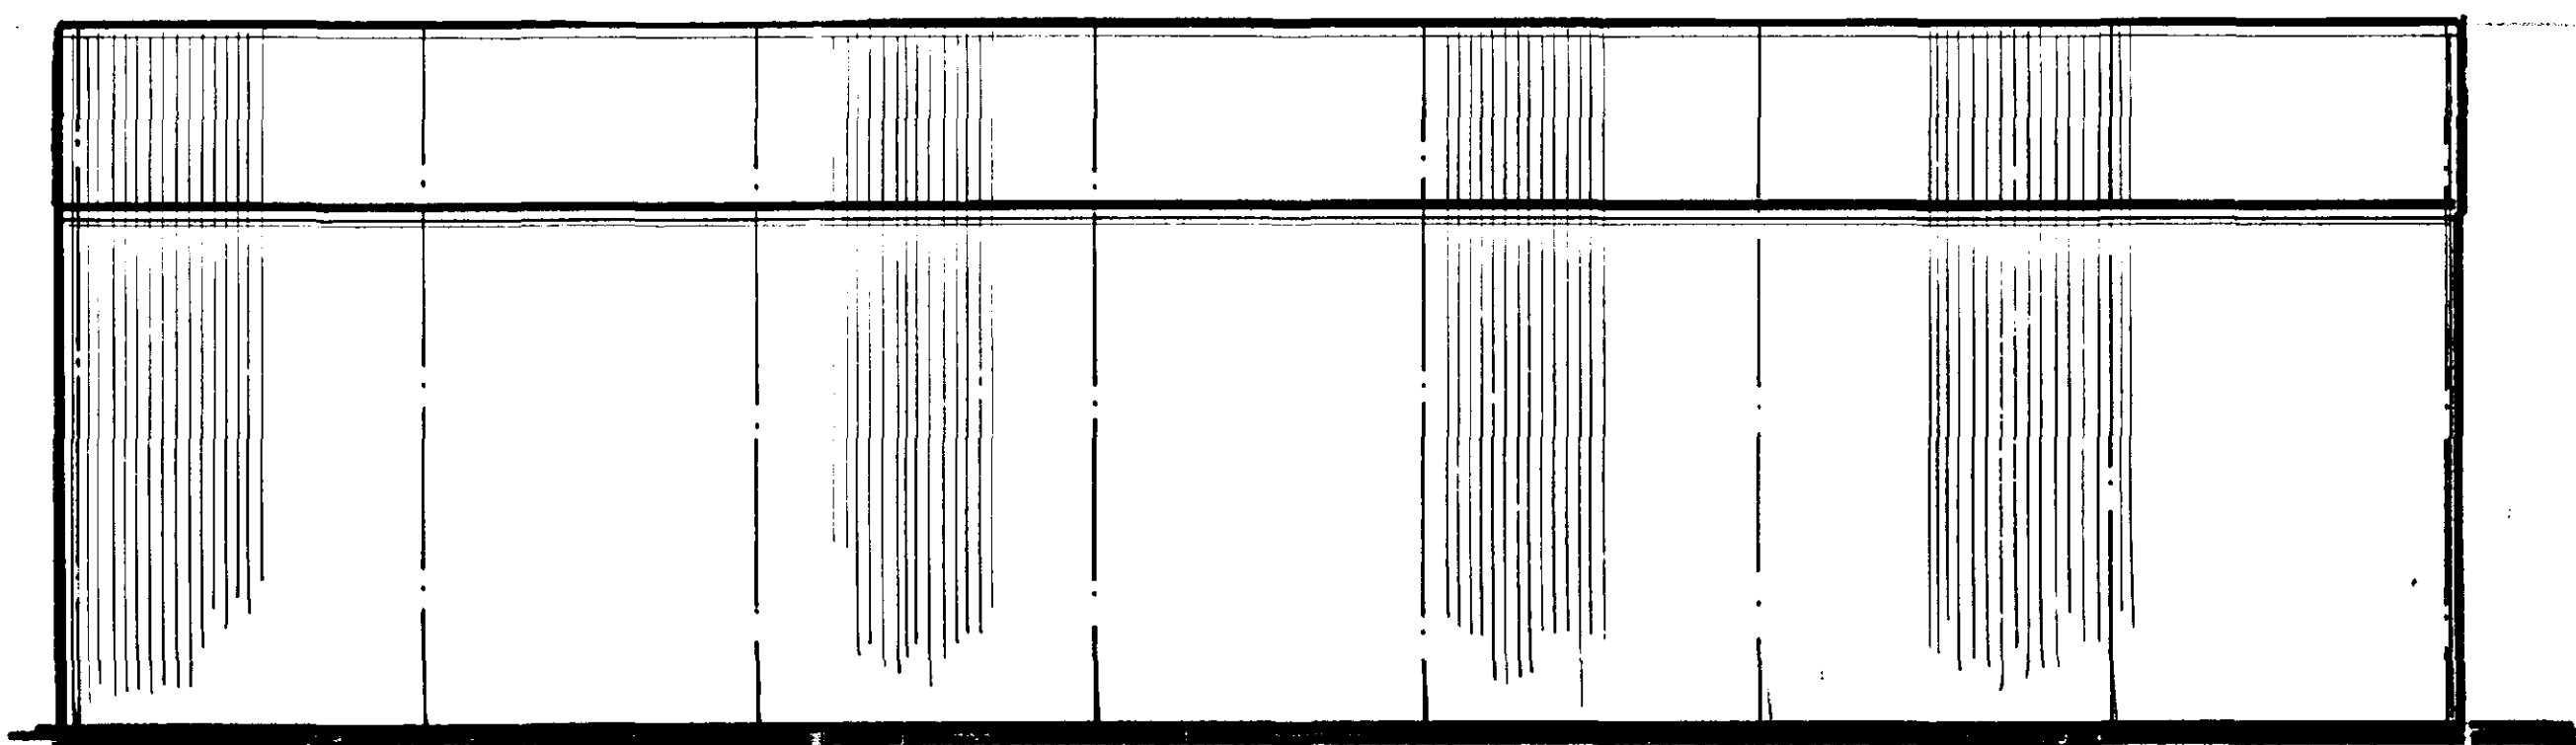


3.8M WIDE x 1.140M HIGH LOUVER TO GABLE PEAK CENTRAL OF BUILDING. SUPPLIED BY OTHERS FITTED BY D.A. GREENS. (FITTED AS HIGH AS POSSIBLE)

EXISTING BUILDING

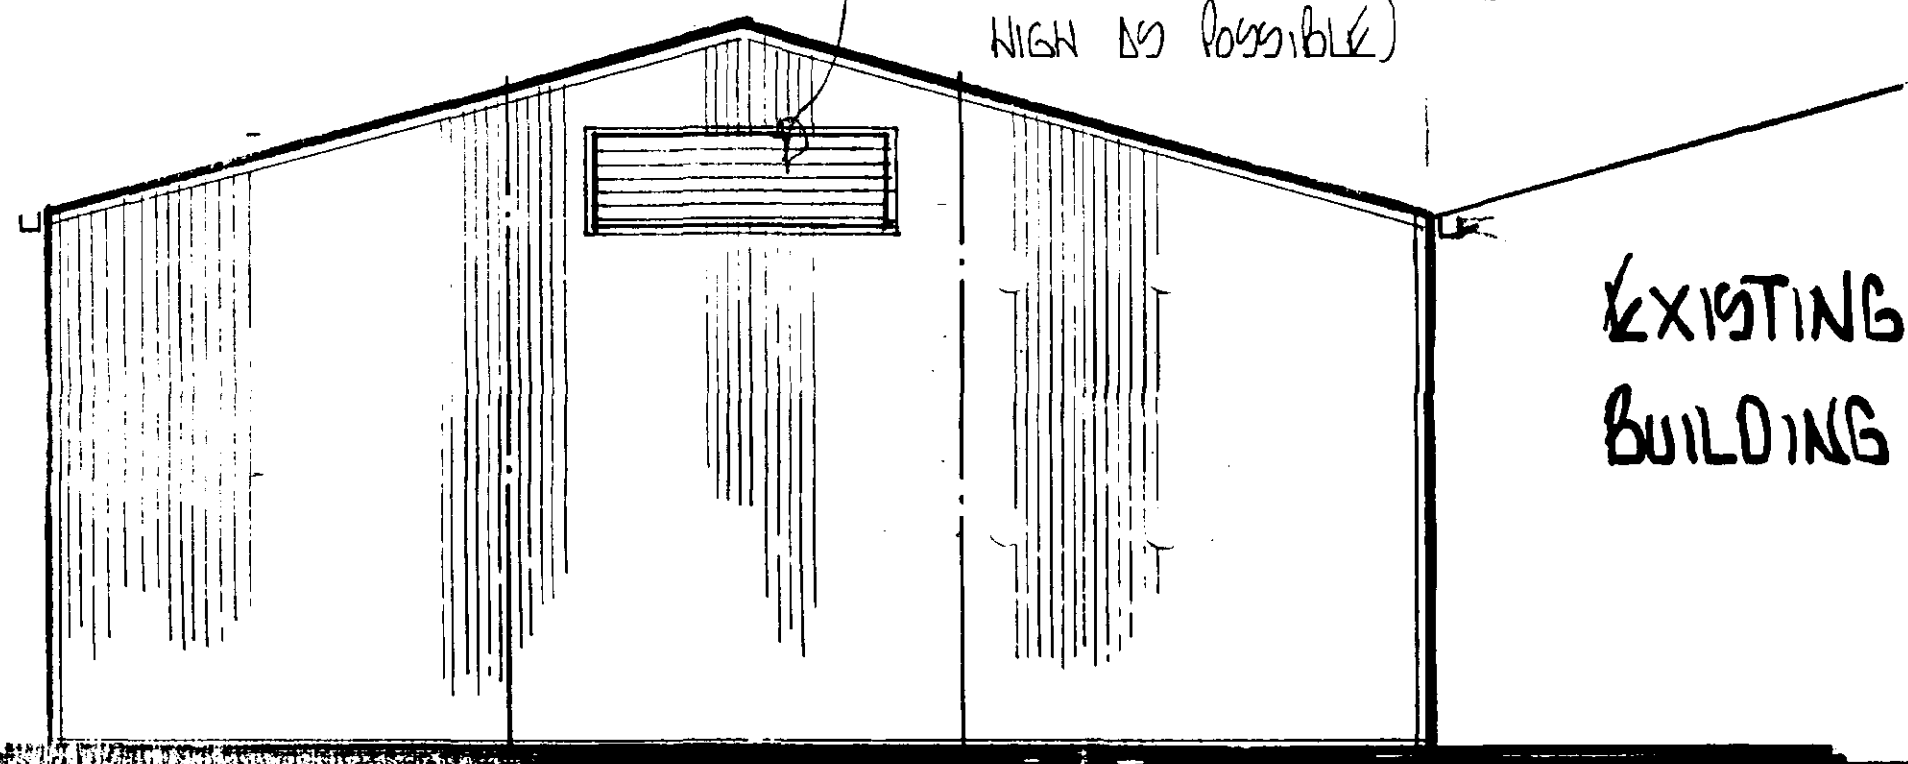

FRONT ELEVATION


EXISTING BUILDING
(4630)

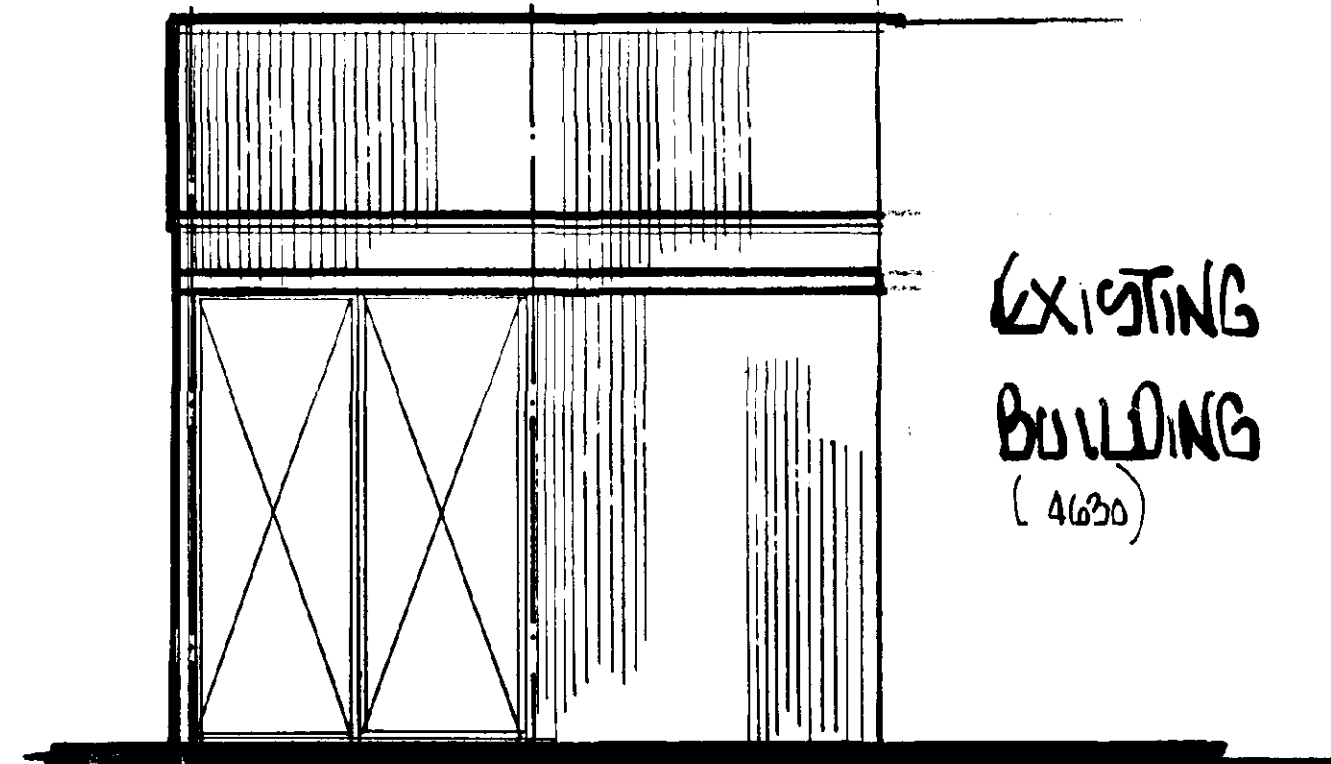

SIDE ELEVATION


3.8M WIDE x 1.140M HIGH LOUVER TO GABLE PEAK OF BUILDING. SUPPLIED BY OTHERS FITTED BY D.A. GREENS (FITTED AS HIGH AS POSSIBLE)

EXISTING BUILDING

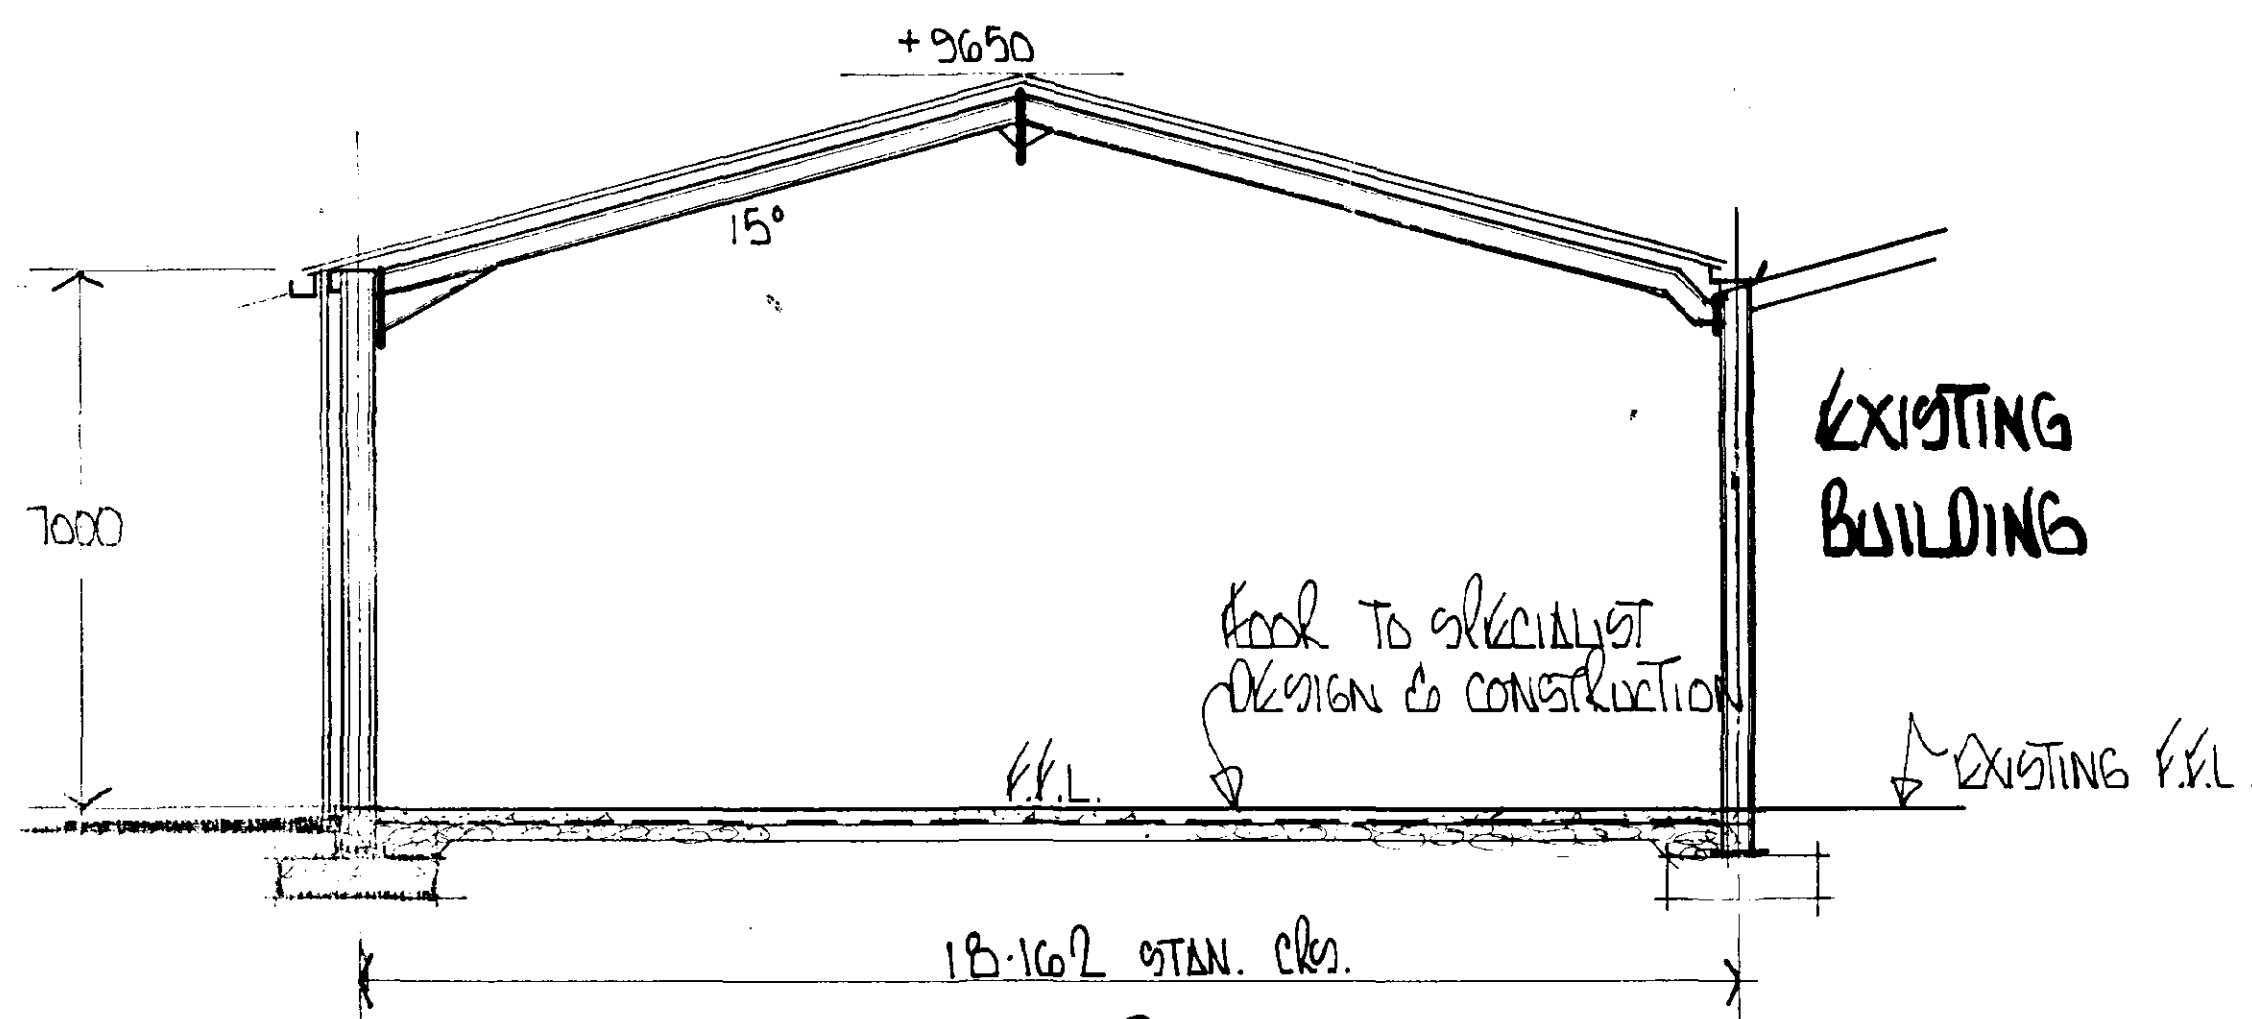


SECTION THREE

EXISTING BUILDING

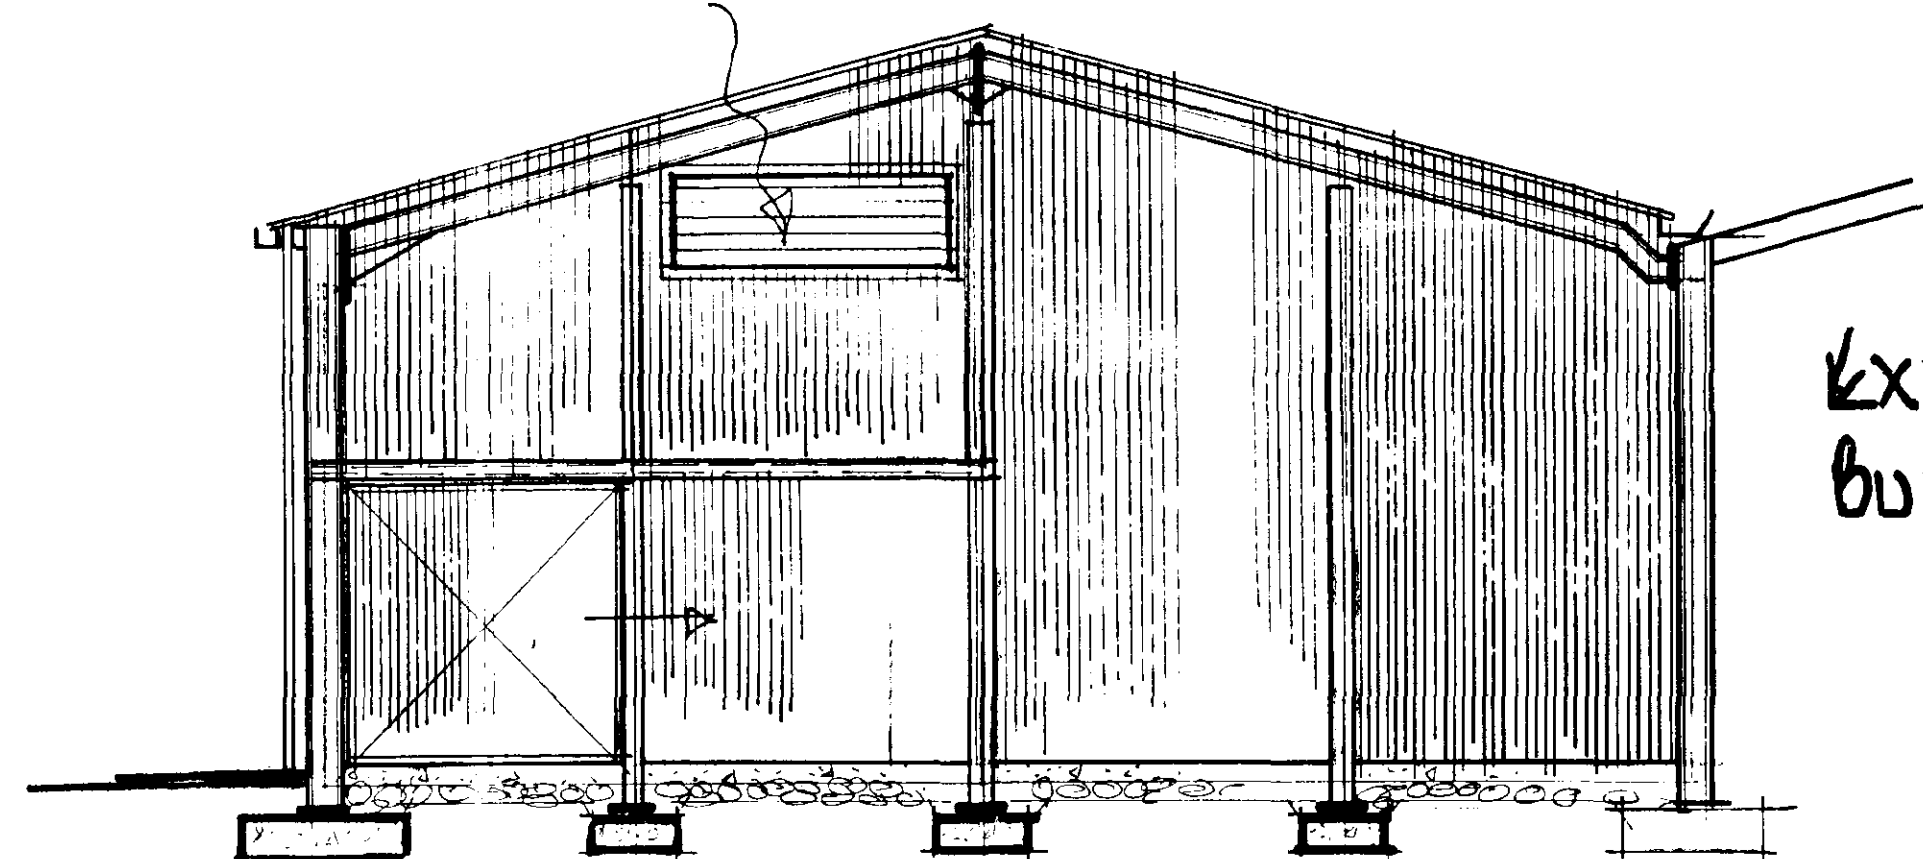

SECTION ON PARTITION FRAME

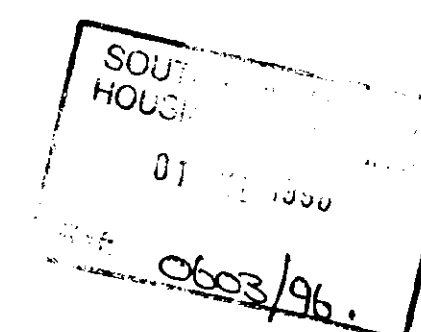

REVISIONS BY DATE

S/BLAST

PAINT

REPAINT

SCALE 1/100 DATE

DRAWN MW JUNE 96

CHKD.

DRAWING ISSUED TO

F. W. SP. A. AP. T. SM. CR.

SC. LP RC CM. SO. ST. B.

ARCHITECT

CONSULTING ENGINEER

MAIN CONTRACTOR

PROJECT

MR. M. CRAVEN


SITE ADDRESS

PARK FARM, STATION STREET, DONINGTON.

PROPOSED EXTENSION TO EXISTING BUILDING

GREEN STRUCTURAL

DRAWING NO. 1771 / 1

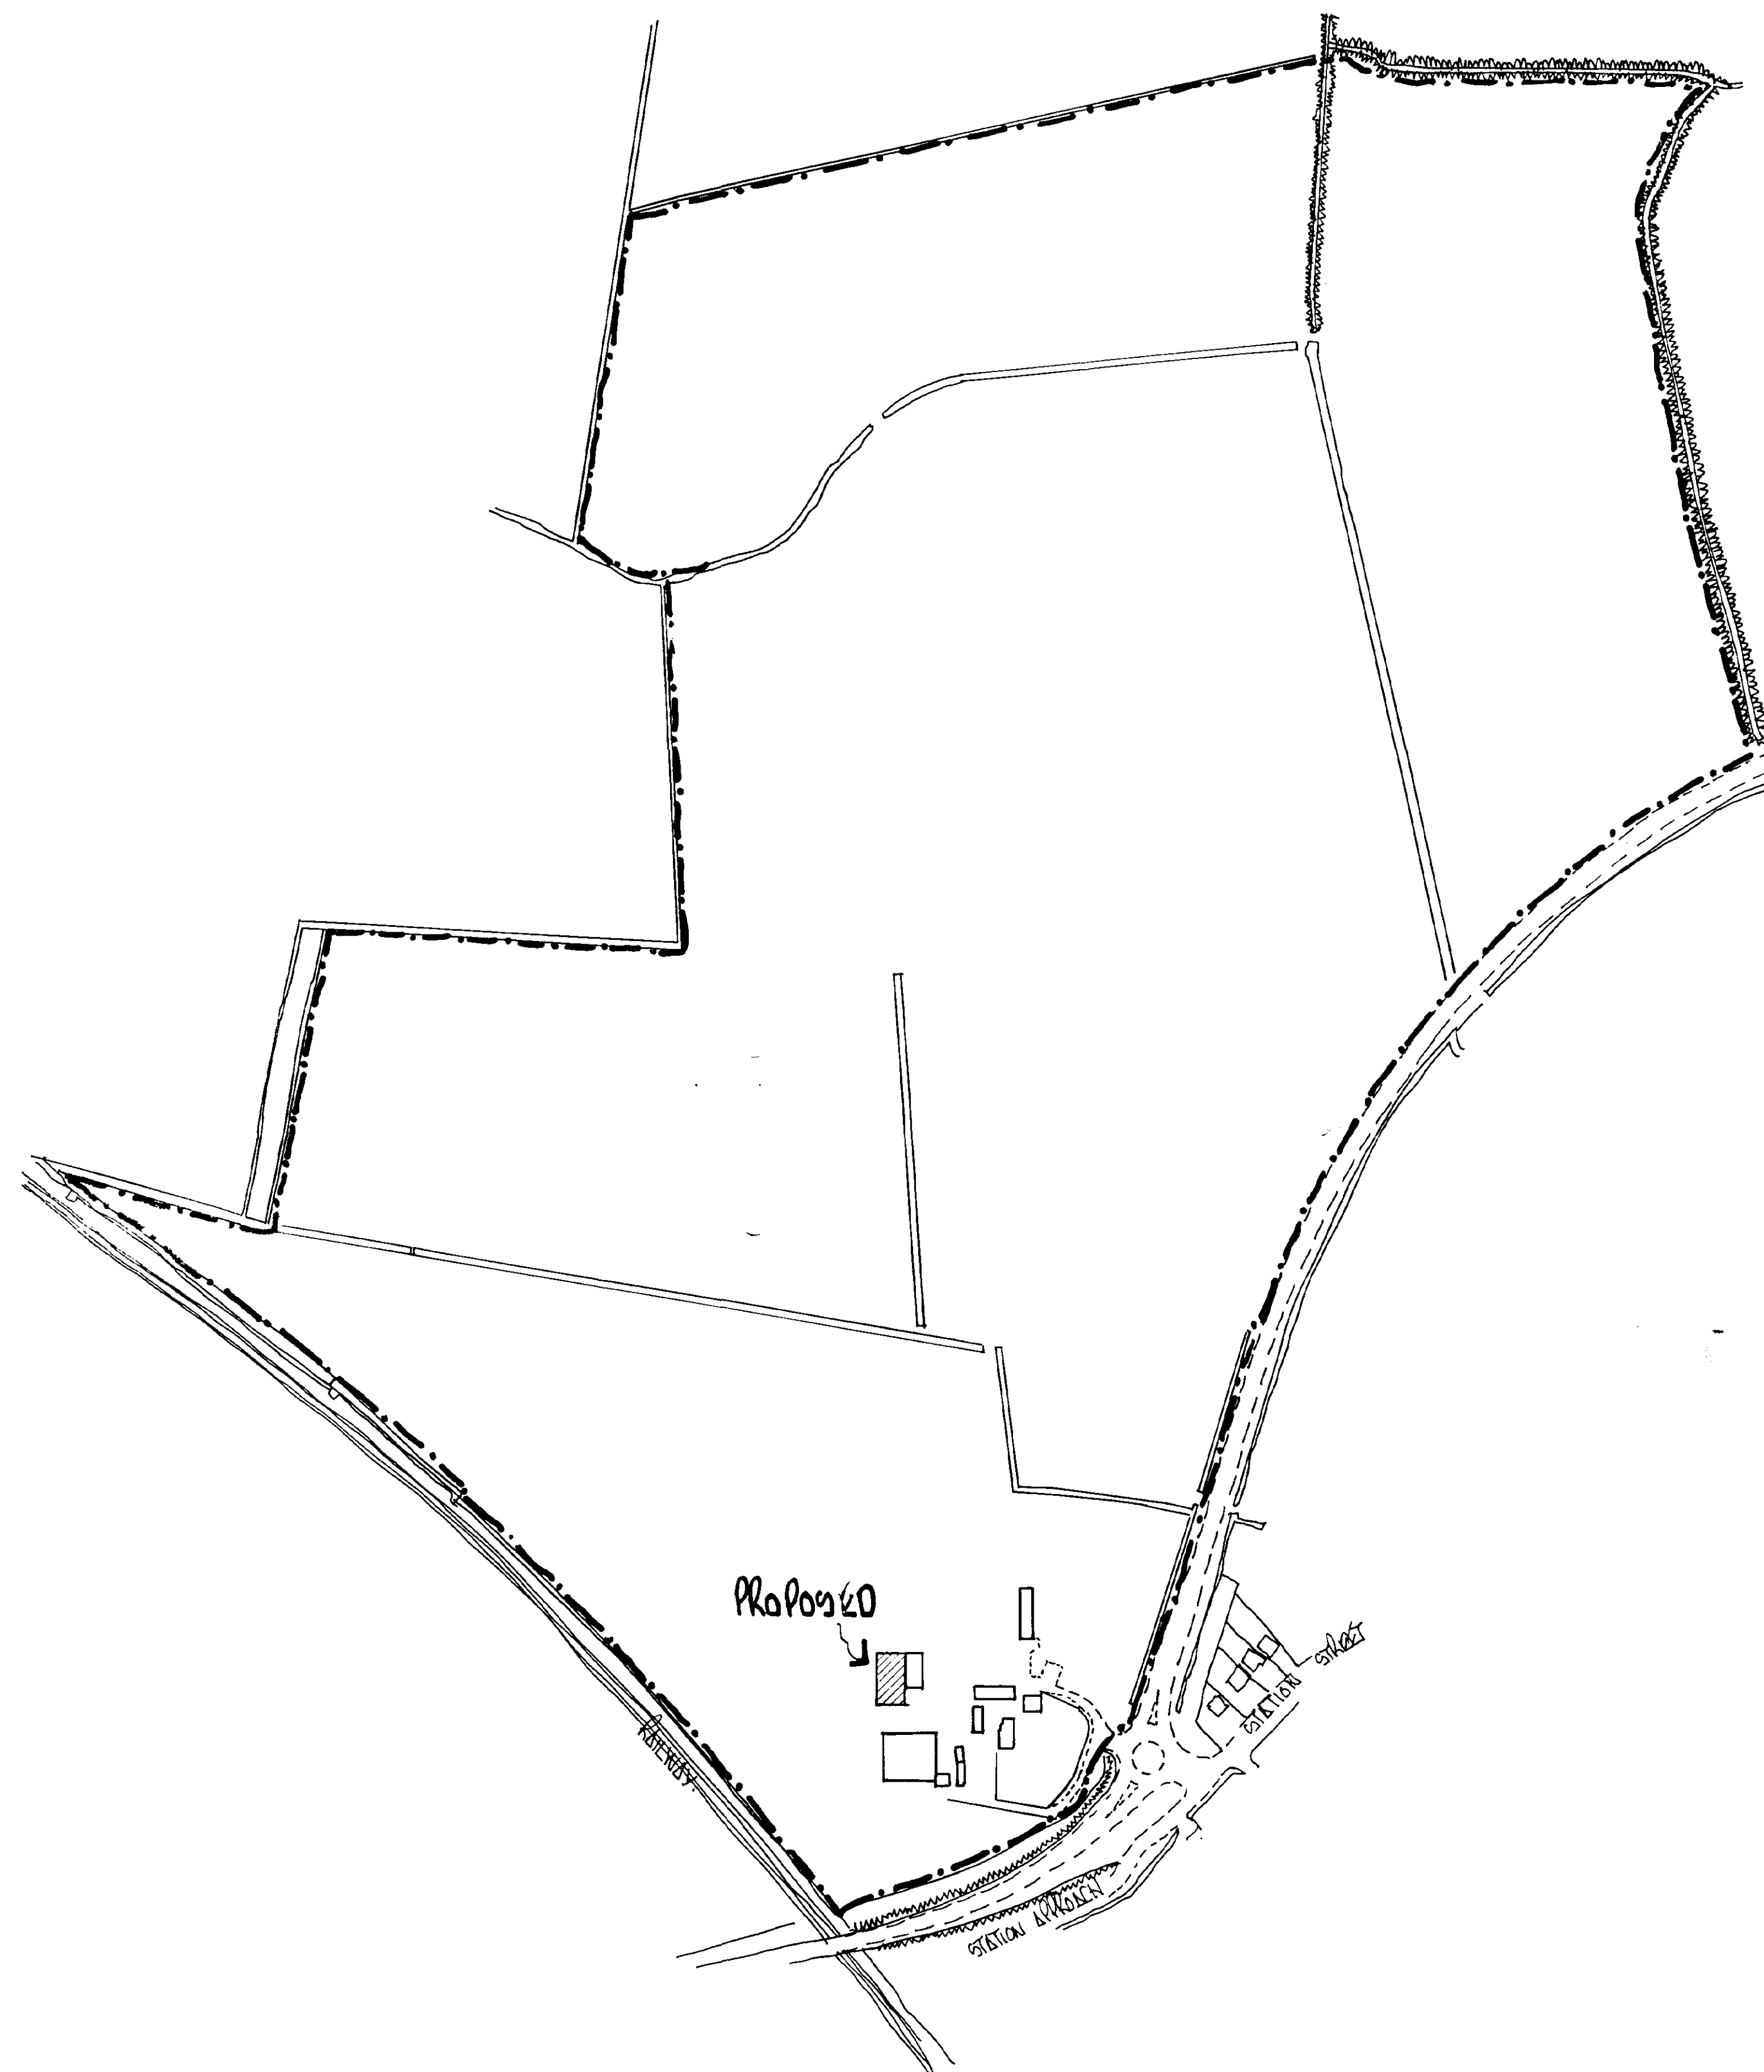

BLOCK PLAN

THIS IS NOT A WORKING DRAWING. DESIGN AND SPECIFICATION CHECKS MUST BE CARRIED OUT BY THE CLIENT WITH HIS CONTRACTOR BEFORE ANY PART OF THE WORK IS COMMENCED, TO ENSURE THE CLIENTS REQUIREMENTS ARE SATISFIED.

D.A. GREEN & SONS Ltd.
WHAPLODE, SPALDING,
LINCS, PE12 6TL.

Tel: HOLBEACH (01406) 370585

Fax: HOLBEACH (01406) 370766

 **GENERAL NOTES**
ALL HOLE SIZES MUST BE
NOTED ON ACTUAL DETAILS.
ALL WELDING TO BE mm FILLET
WELD CONT. EXCEPT WHERE NOTED.
ALL NOTCHES TO HAVE 10mm
RADIUS.

REVISIONS	BY	DATE
1		
2		
~~CONFIDENTIAL~~

~~PAINT~~

COMPLAINT

SCALE 1/2500 1/1250 DATE 4/1/50

DRAWN	MM	YIN 9
-------	----	-------

CHKD.

DRAWING ISSUED TO

F	W	SR	A	AP	T	SM	CB
---	---	----	---	----	---	----	----

VI	VII	VIII	IX	X	XI	XII	XIII

SC.	LP	RC	CM.	SO.	ST.	B.	
-----	----	----	-----	-----	-----	----	--

ARCHITECT

CONSULTING ENGINEER

MAIN CONTRACTOR	
-----------------	--

PROJECT

MR M CRIVEN

PERSONAL DATA

PROV VIRM STATION

10/10/1944

STREET DONINGTON

DETAILS: 10-0174 (b)(1)

PROPOSED EXTENSION

TO EXISTING BUILDING

10 EXISTING BUILDINGS

CPHINN

GALLERY

STRUCTURAL

DRAWING NO. 771/3

Shipping No. 11117

01 01 1996
Ref: 0603/96