



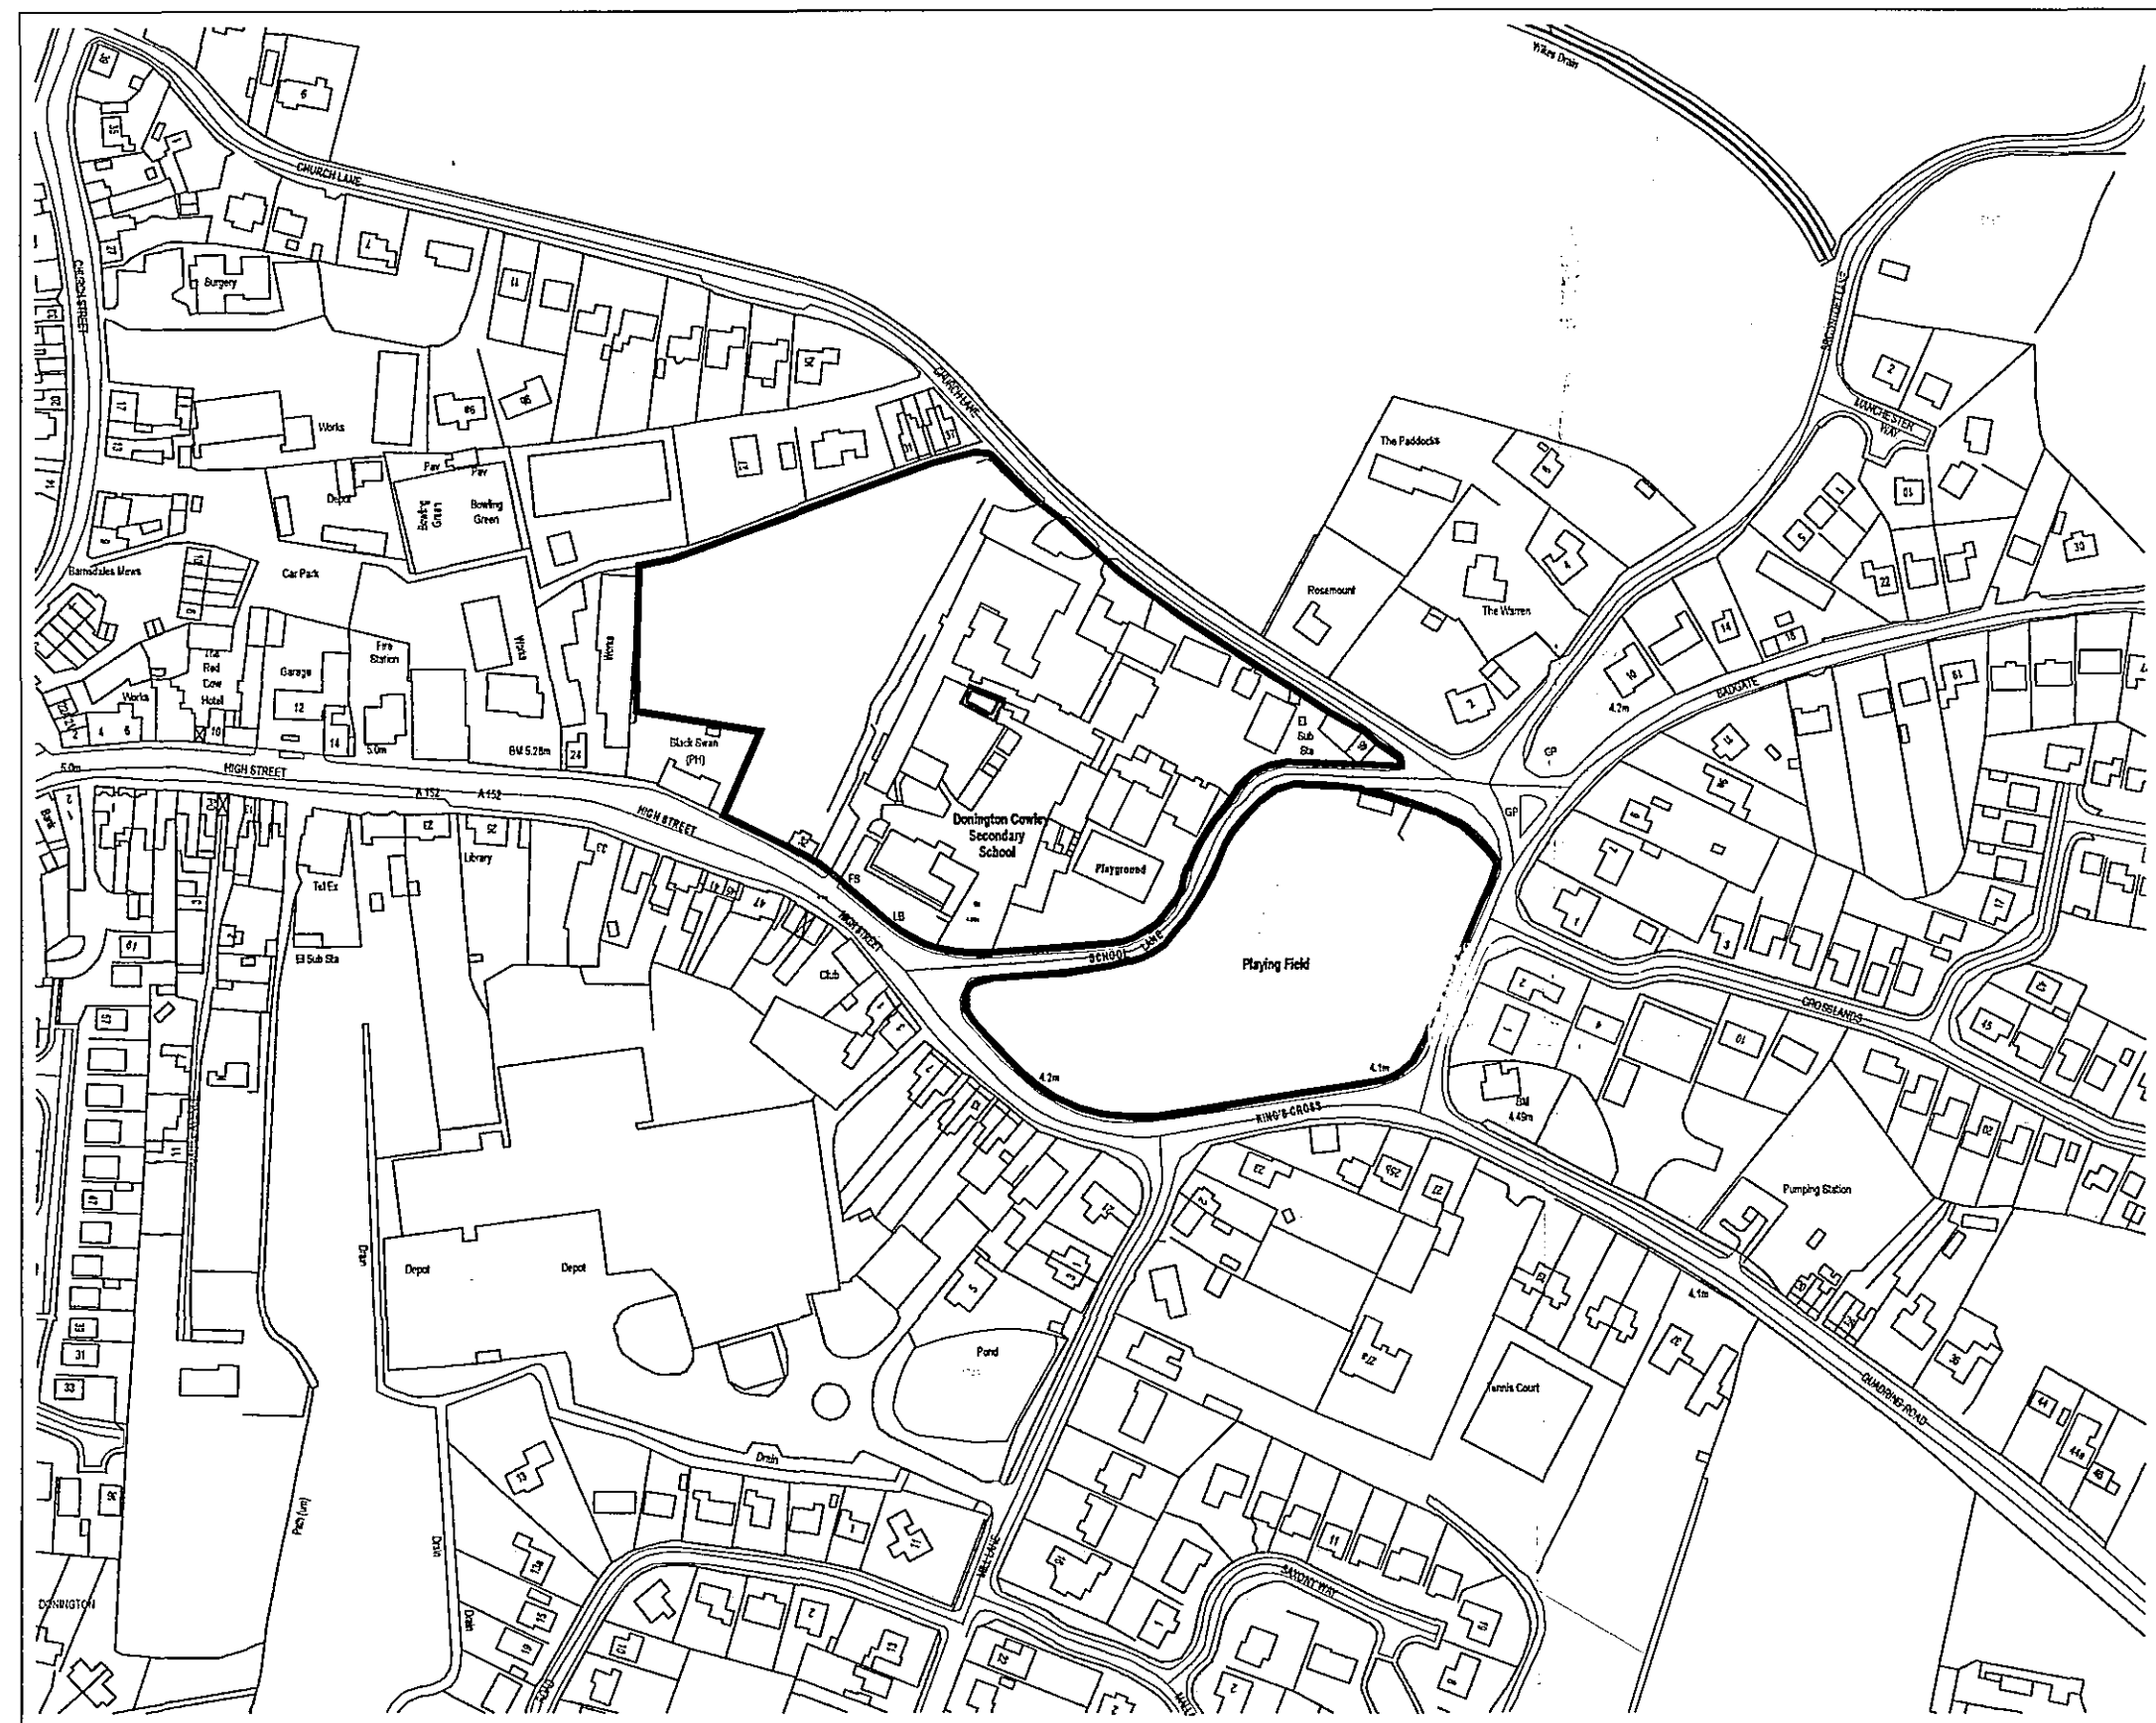


LOCATION PLAN 1:2500

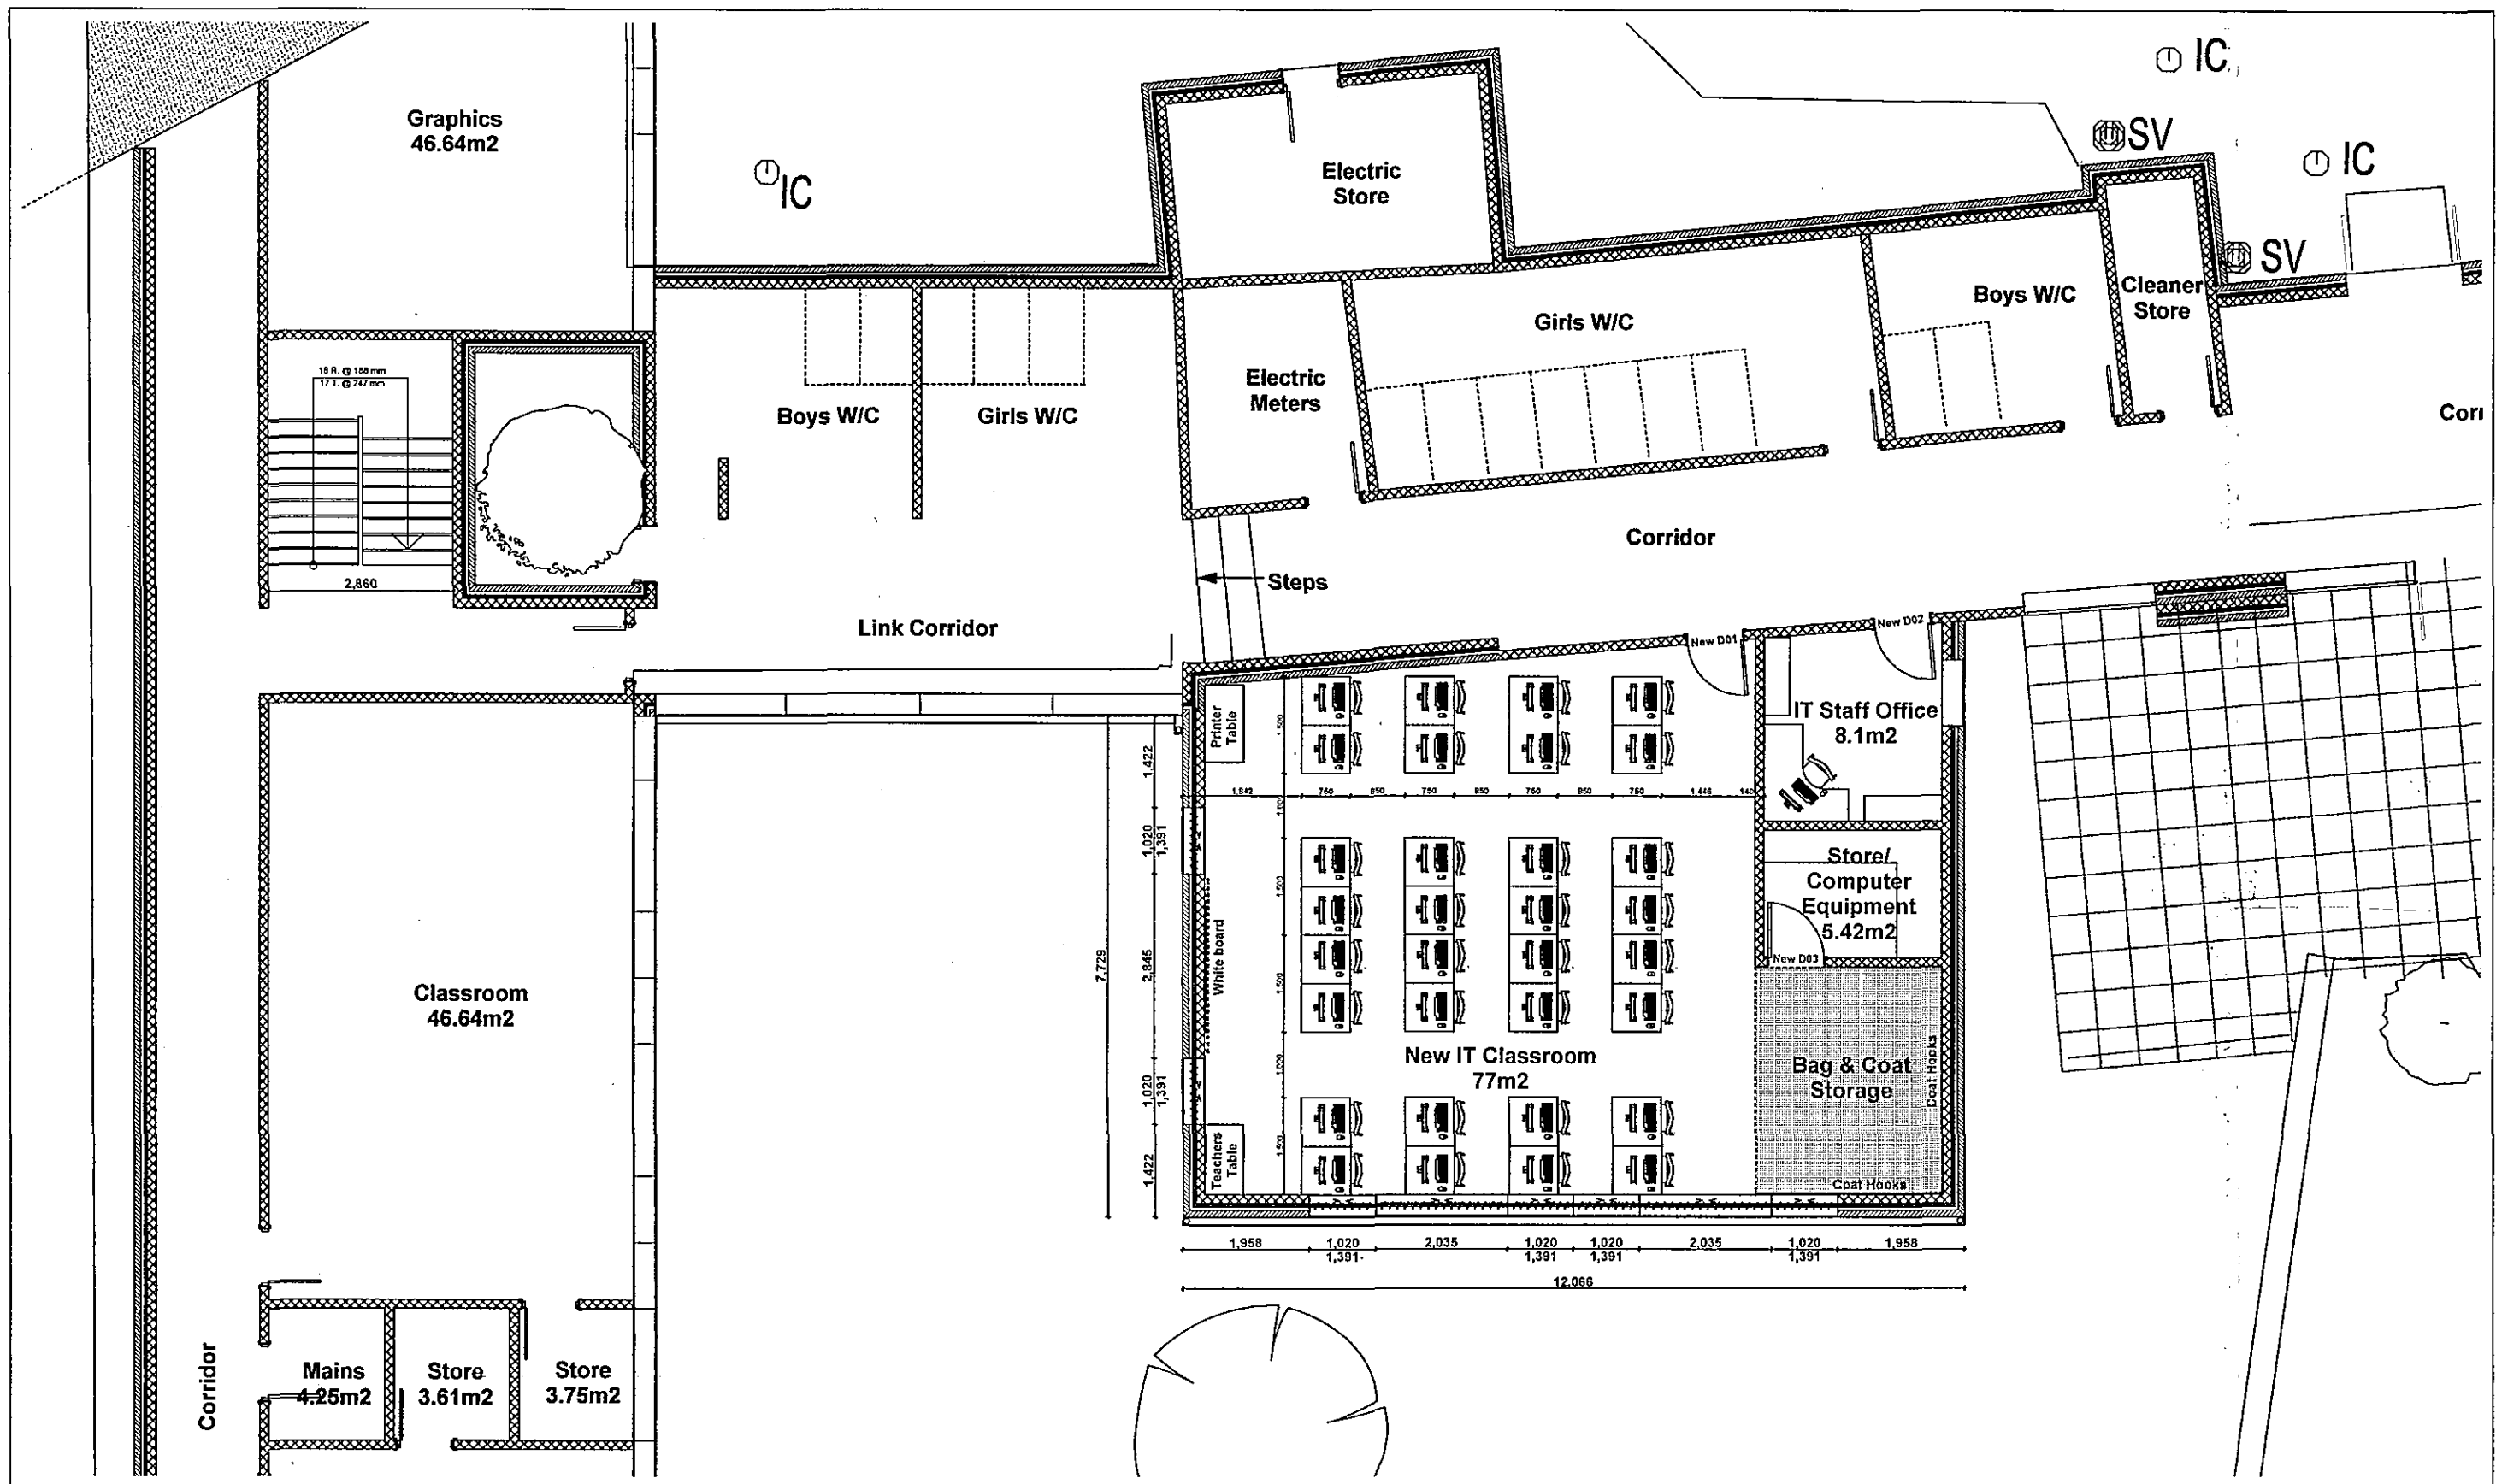


PROPOSED FLOOR PLAN 1:00

All Dimensions and Levels to be verified on site.
Do not scale this drawing.
Any discrepancies to be notified to the originator of this drawing immediately.
If in doubt, ask.
Copyright is reserved by them and the drawing is issued on the condition that it is not copied, reproduced, retained, or disclosed to any unauthorised person, either wholly or in part without consent.

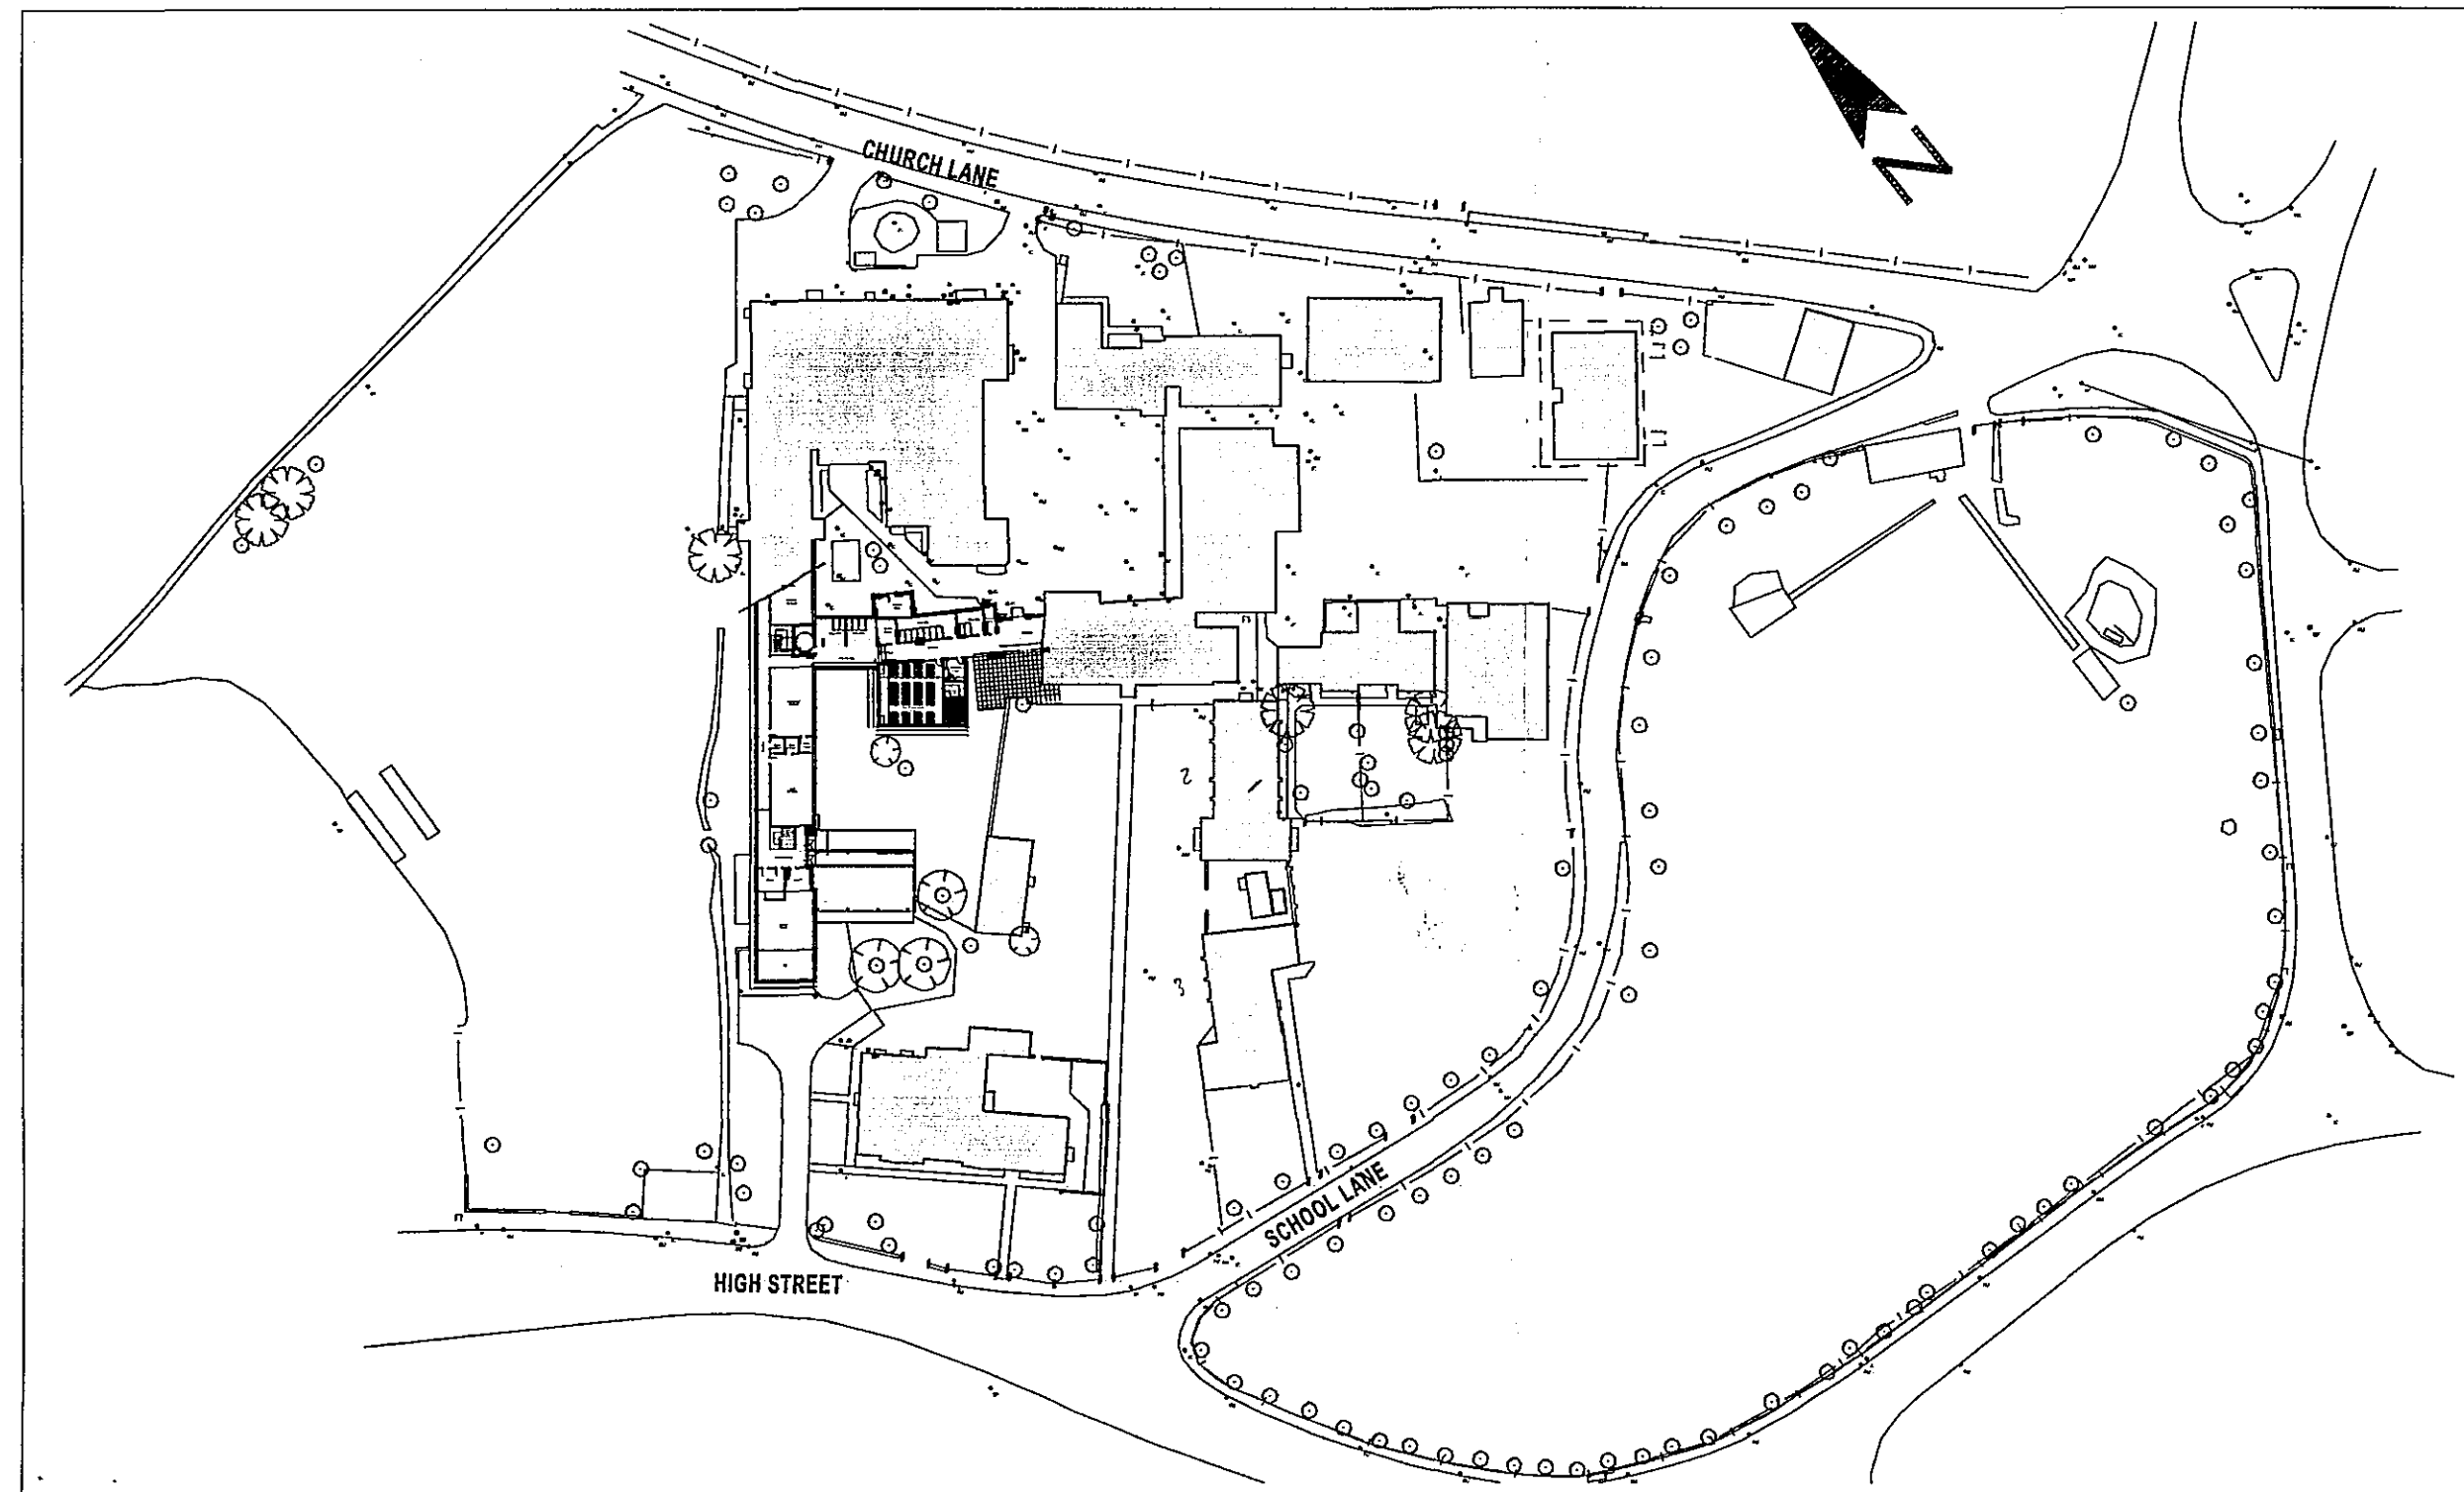

SITE PLAN 1:1000

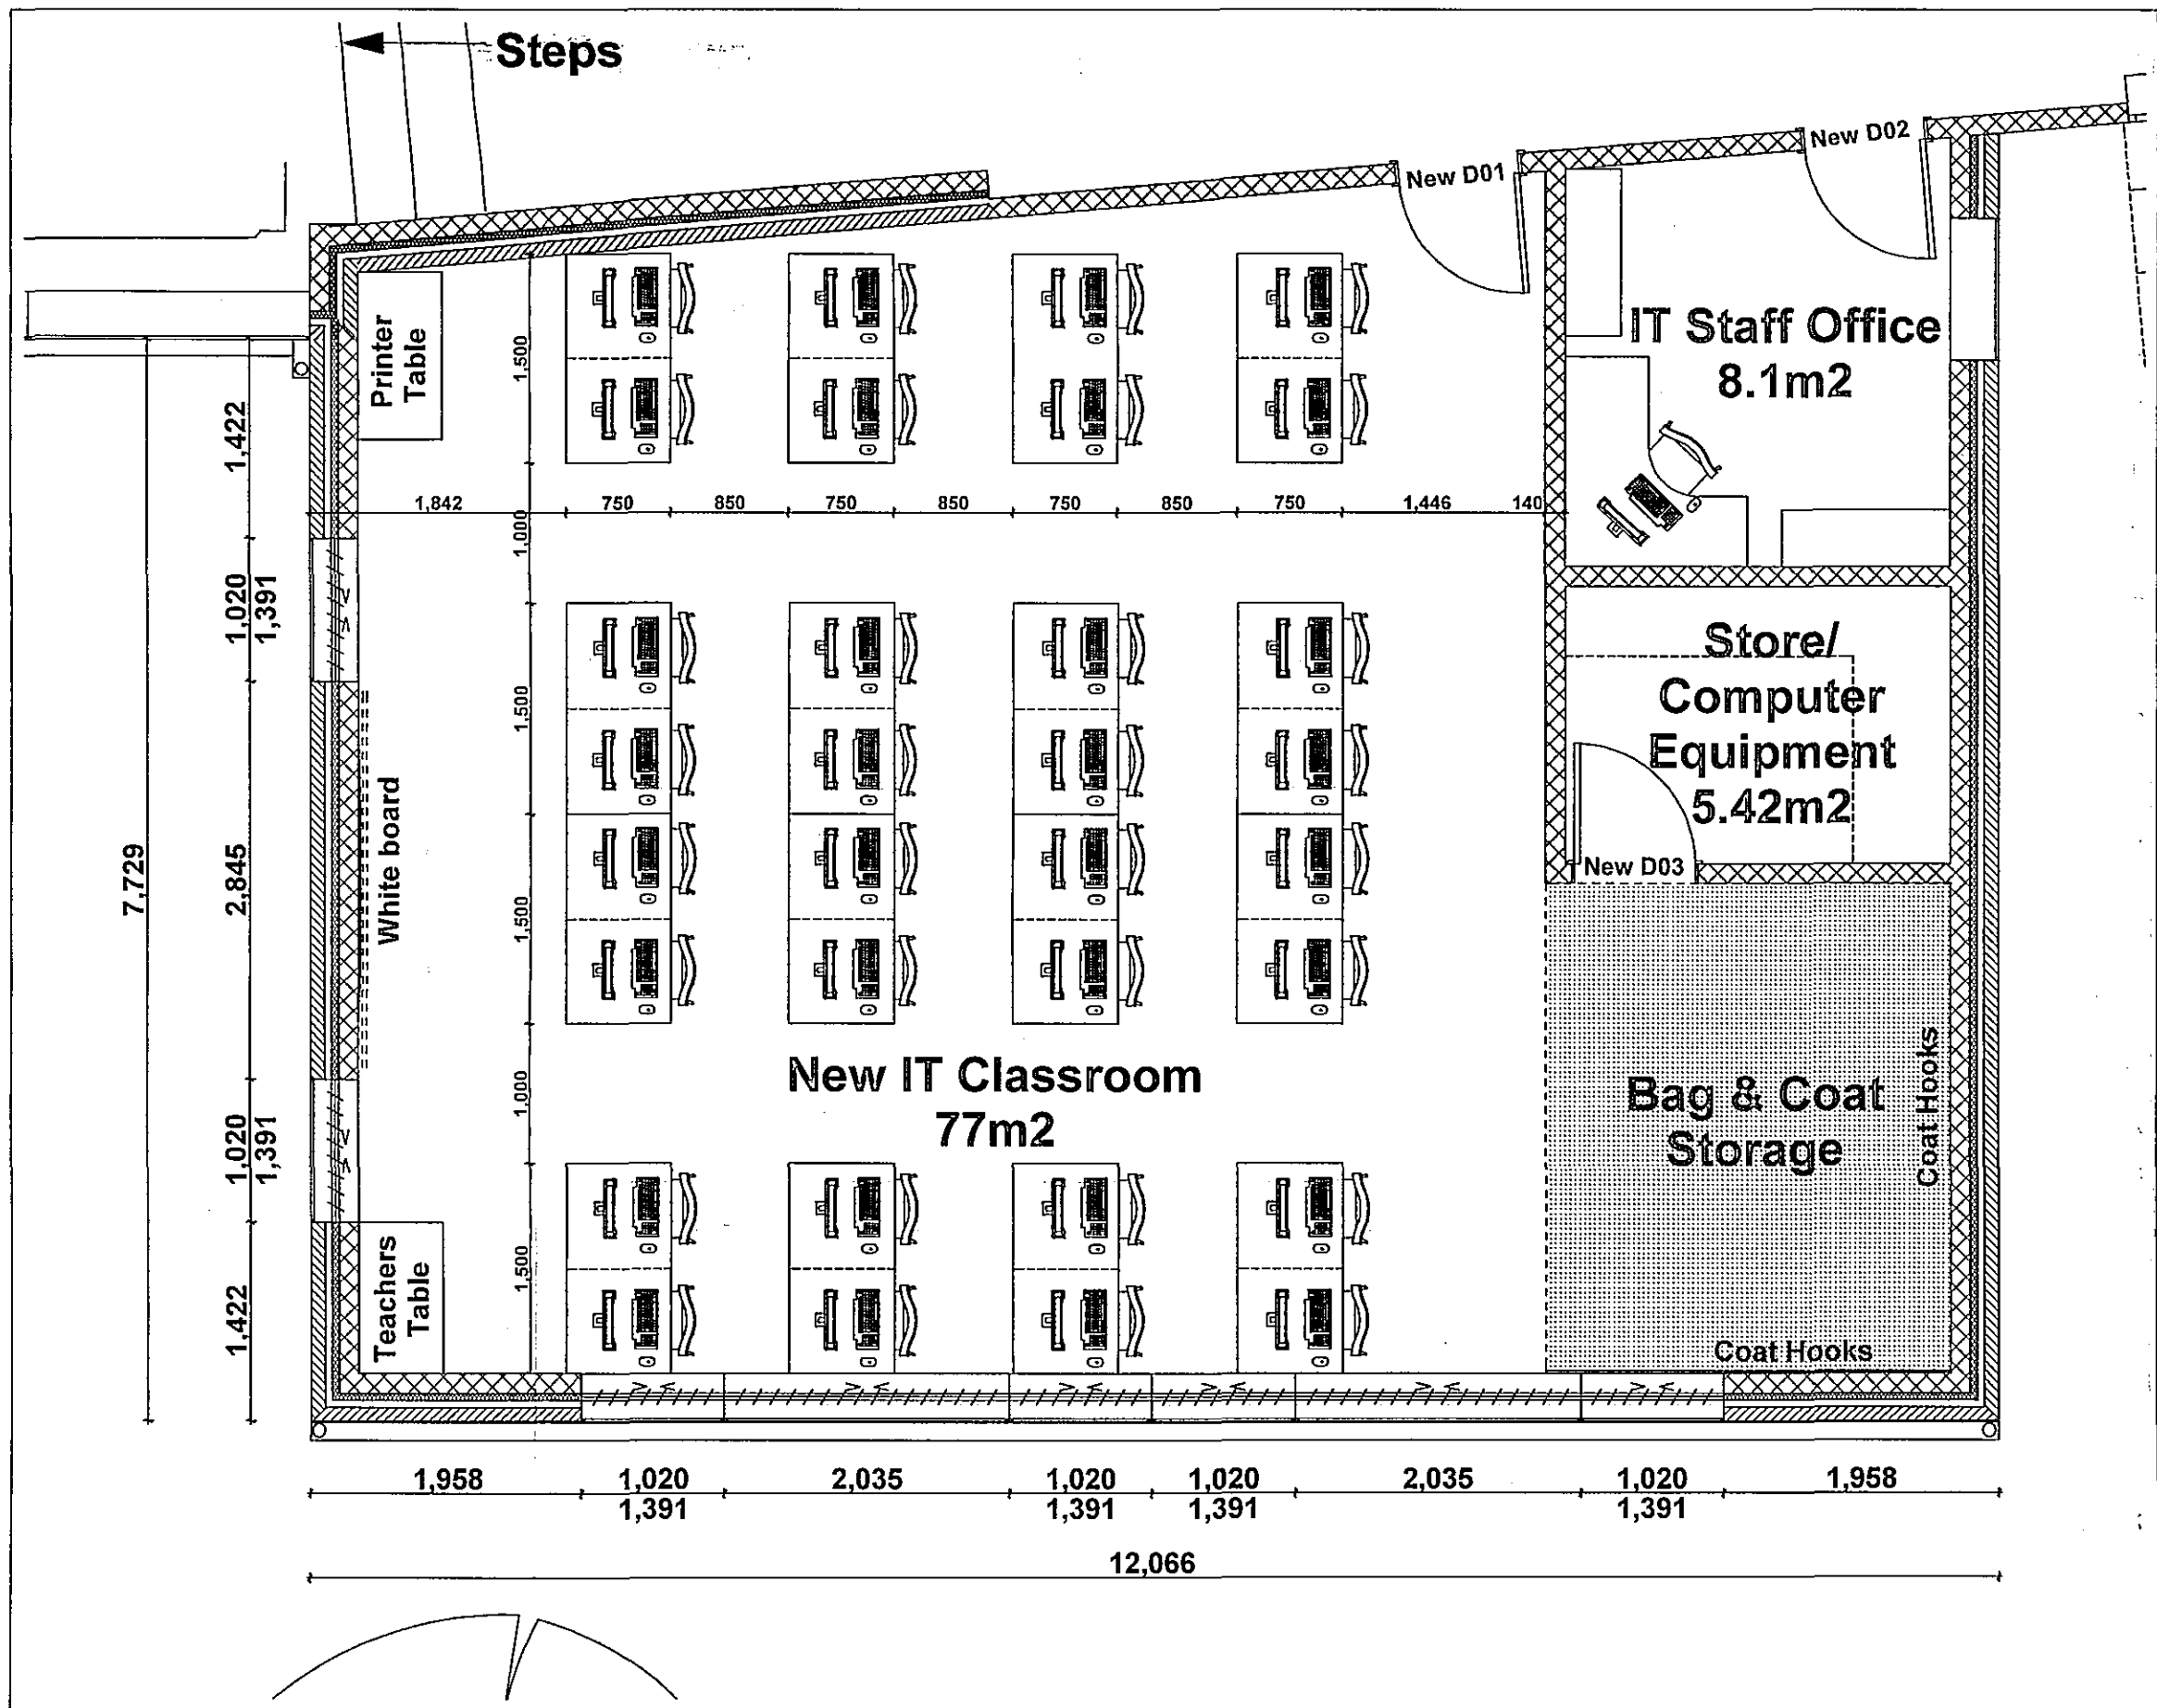

PROPOSED FLOOR PLAN 1:50

Rev.	Date	Description	By	Chk'd

HBS
HBS Business Services
Mill House
Brayford Wharf North
Lincoln, LN1 1YT
Tel: 01522 836836
Fax: 01522 516050
Web: www.hbs.uk.com

Client
DONINGTON COWLEY HIGH SCHOOL

Project
NEW IT SUITE

Drawing Title
PROPOSED PLANS & ELEVATIONS

Drawn By
LMC

Scale
AS STATED

Project No.
DC/622/MW11

Drawing Status
PLANNING

DETERMINED PLAN

SHOC
Planning & Development
11 MAY 2007
Ref: 0623/07

Lincolnshire
County Council
19 APR 2007
Planning & Conservation