



All Dimensions and Levels to be verified on site.
Only Figured Dimensions to be used.
Do not scale this drawing.
Any discrepancies to be notified to the originator
of this drawing immediately.
If in doubt, ask.
Copyright is reserved by them and the drawing is
issued on the condition that it is not copied,
reproduced, retained, or disclosed to any
unauthorised person, either wholly or in part
without consent.

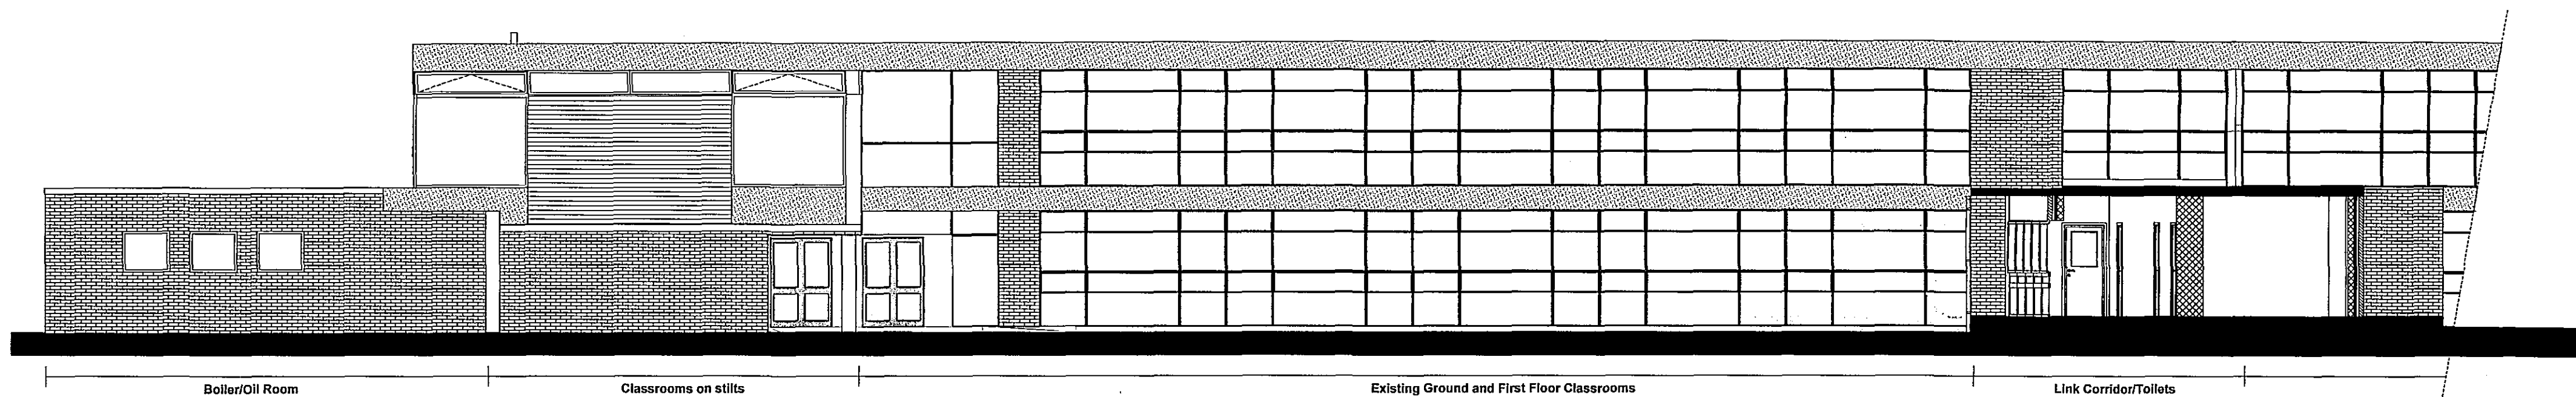


EAST ELEVATION 1:200

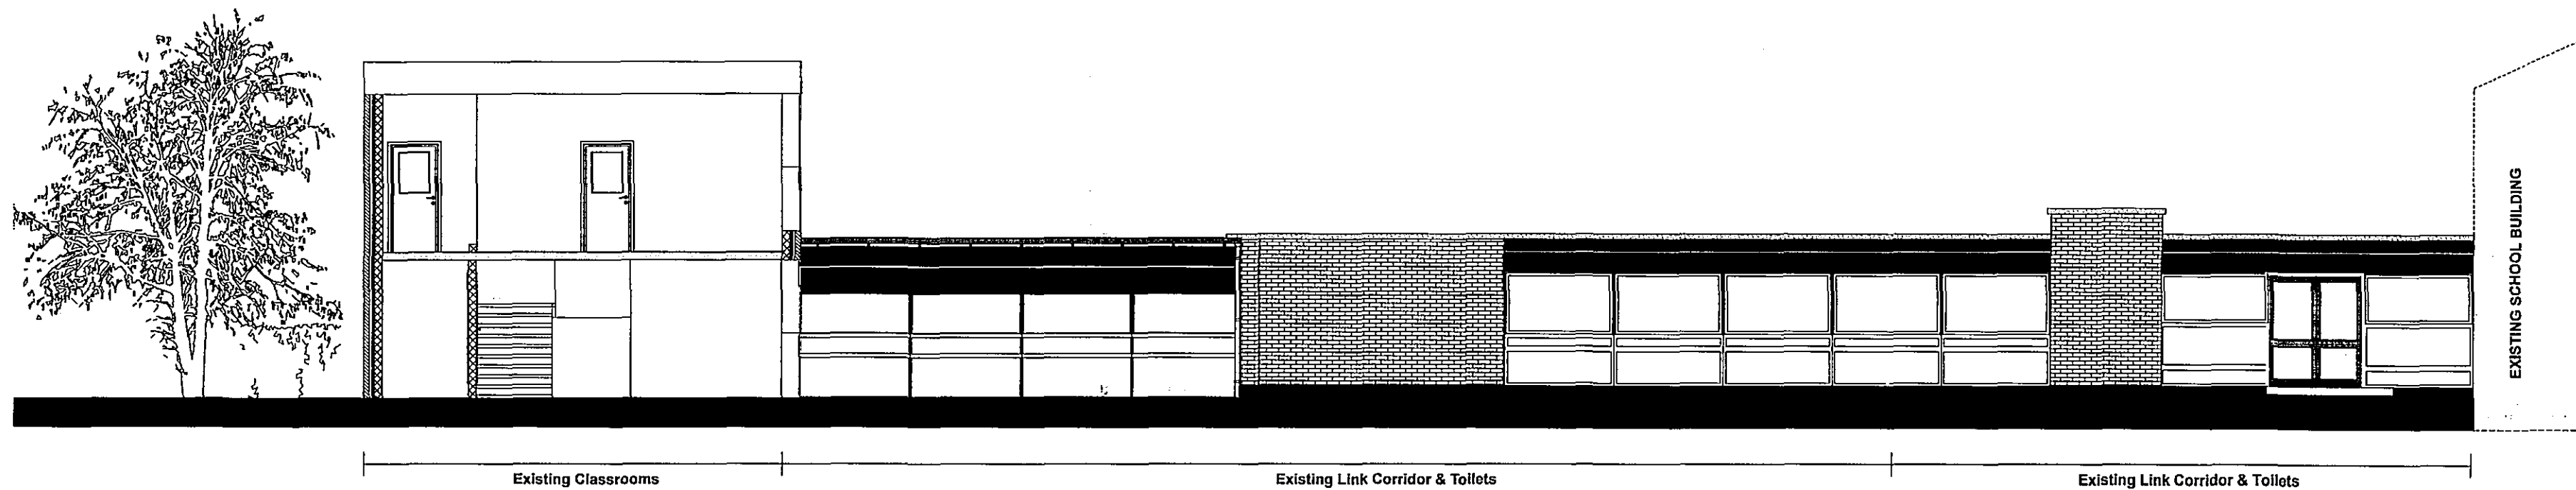


SOUTH ELEVATION 1:200

WEST ELEVATION 1:200


LOCATION PLAN 1:2500

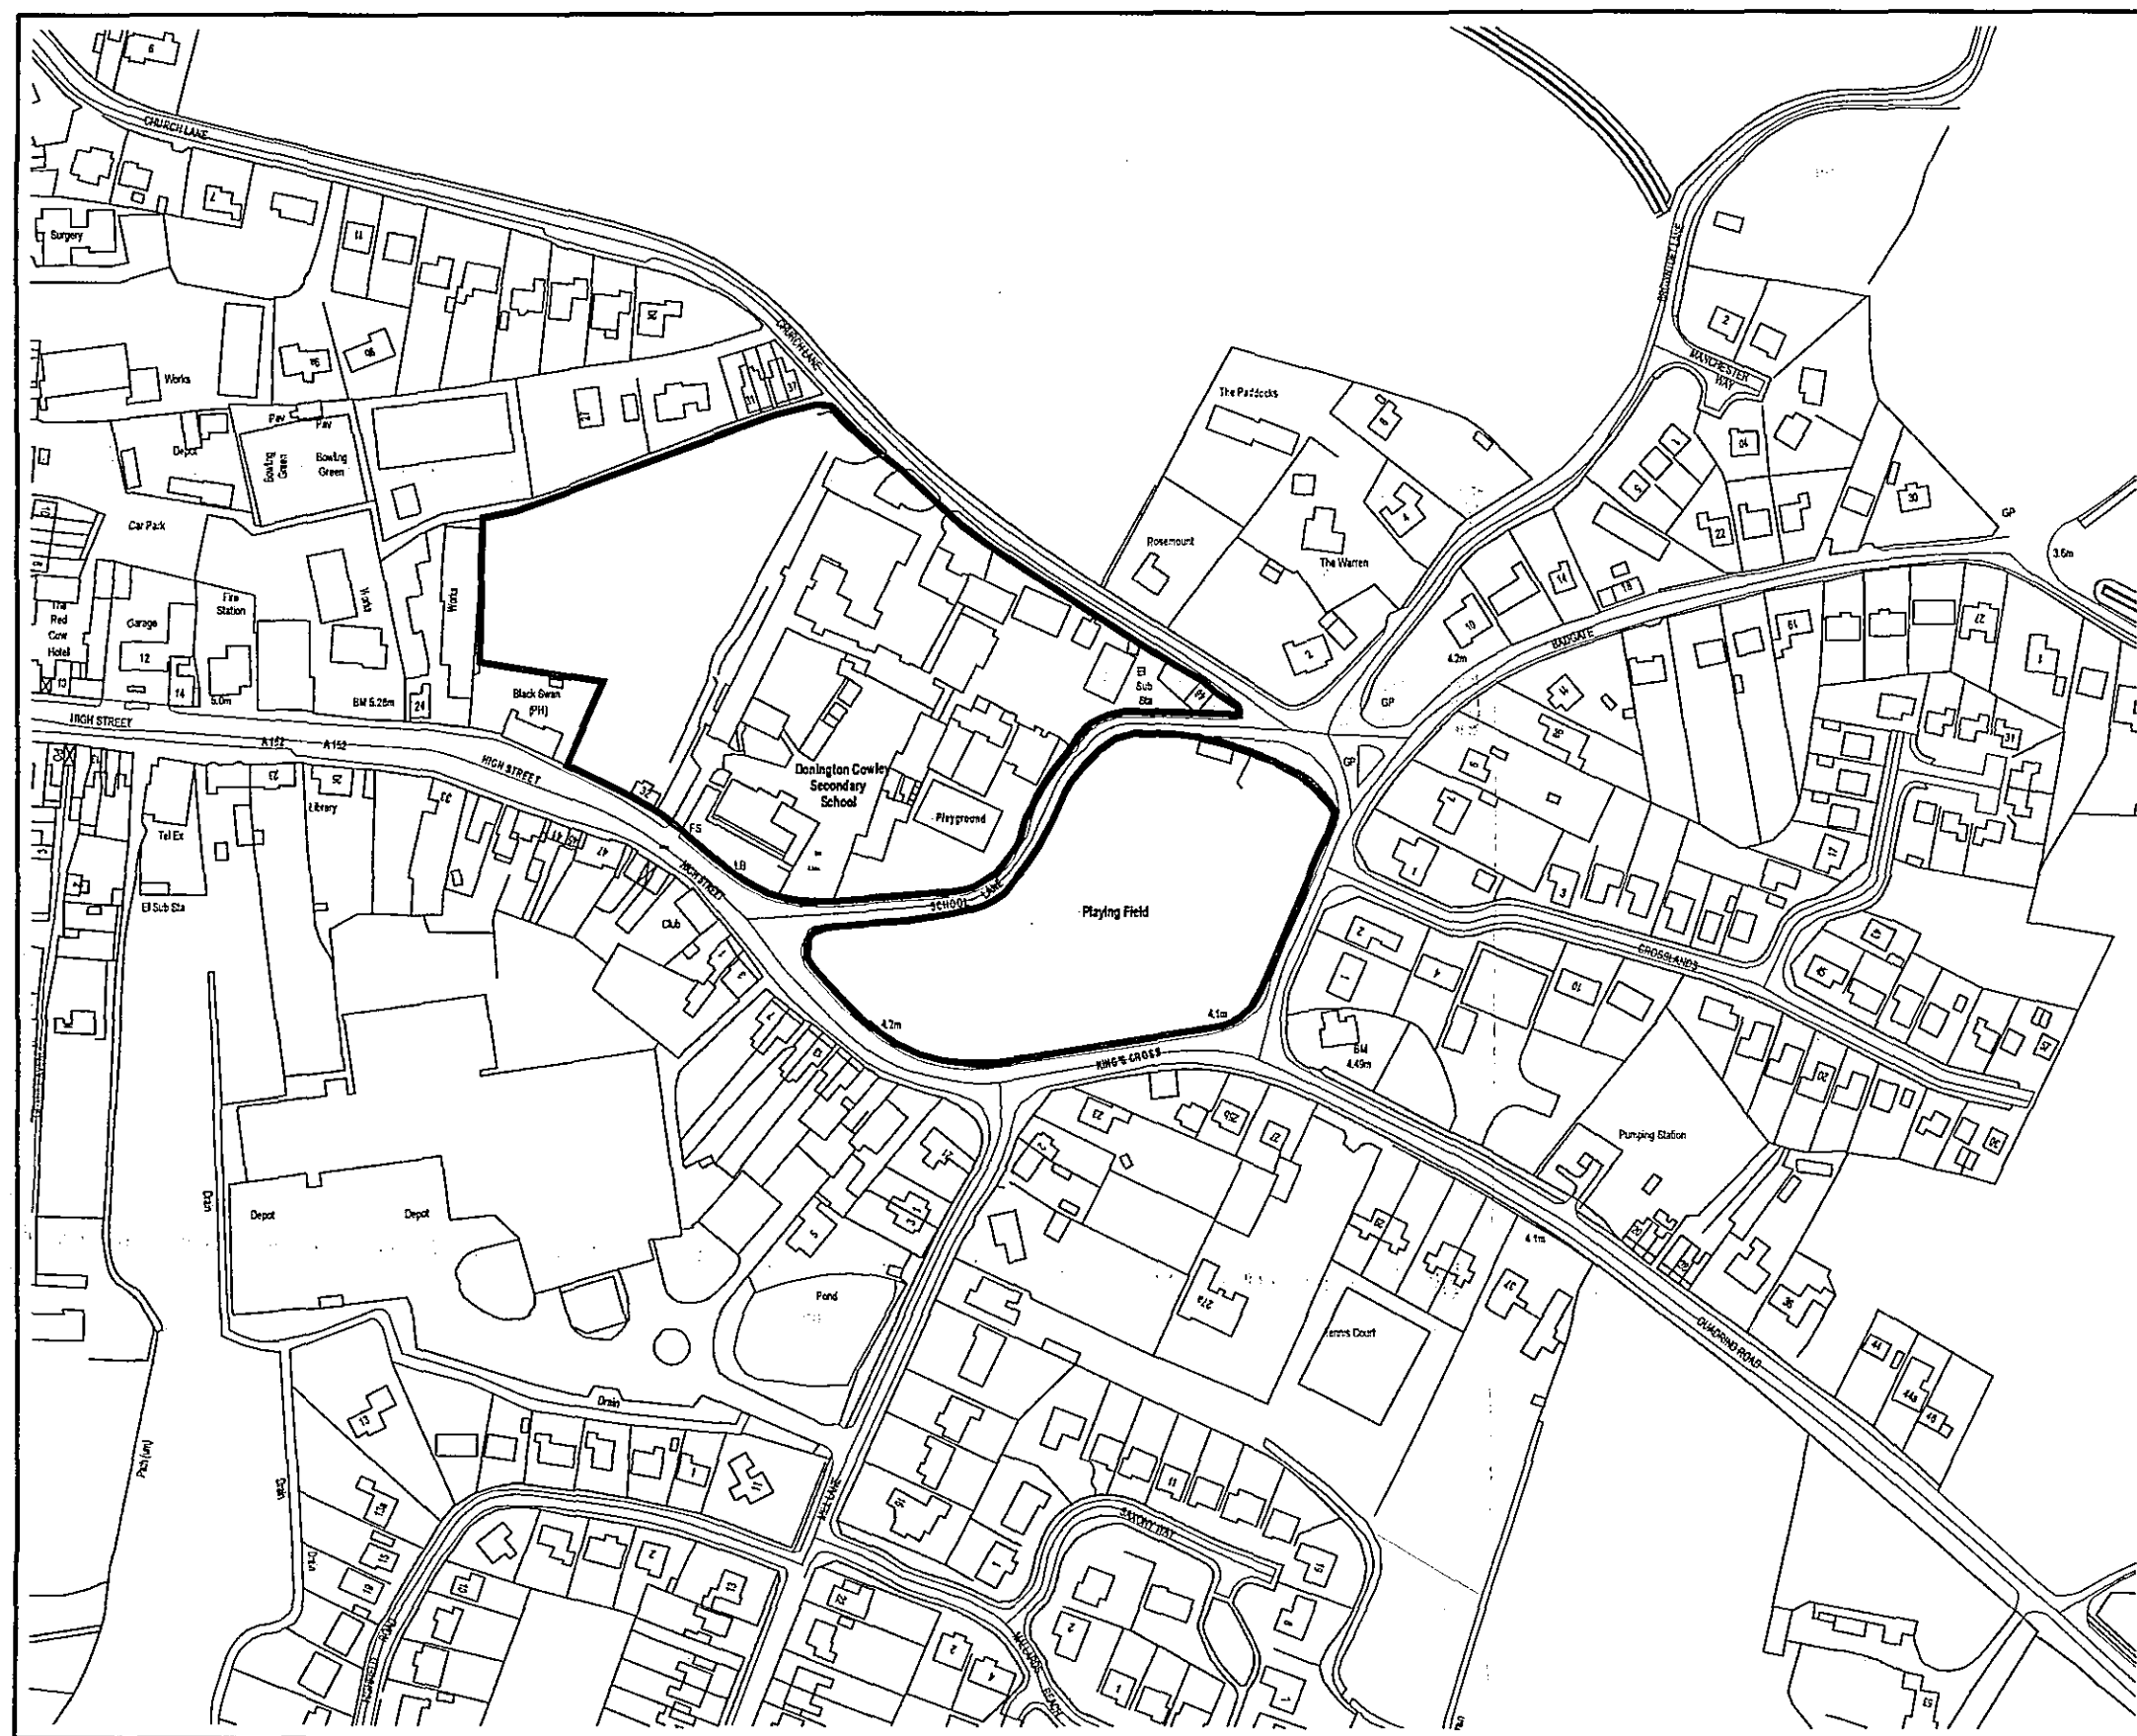

SITE PLAN 1:1000

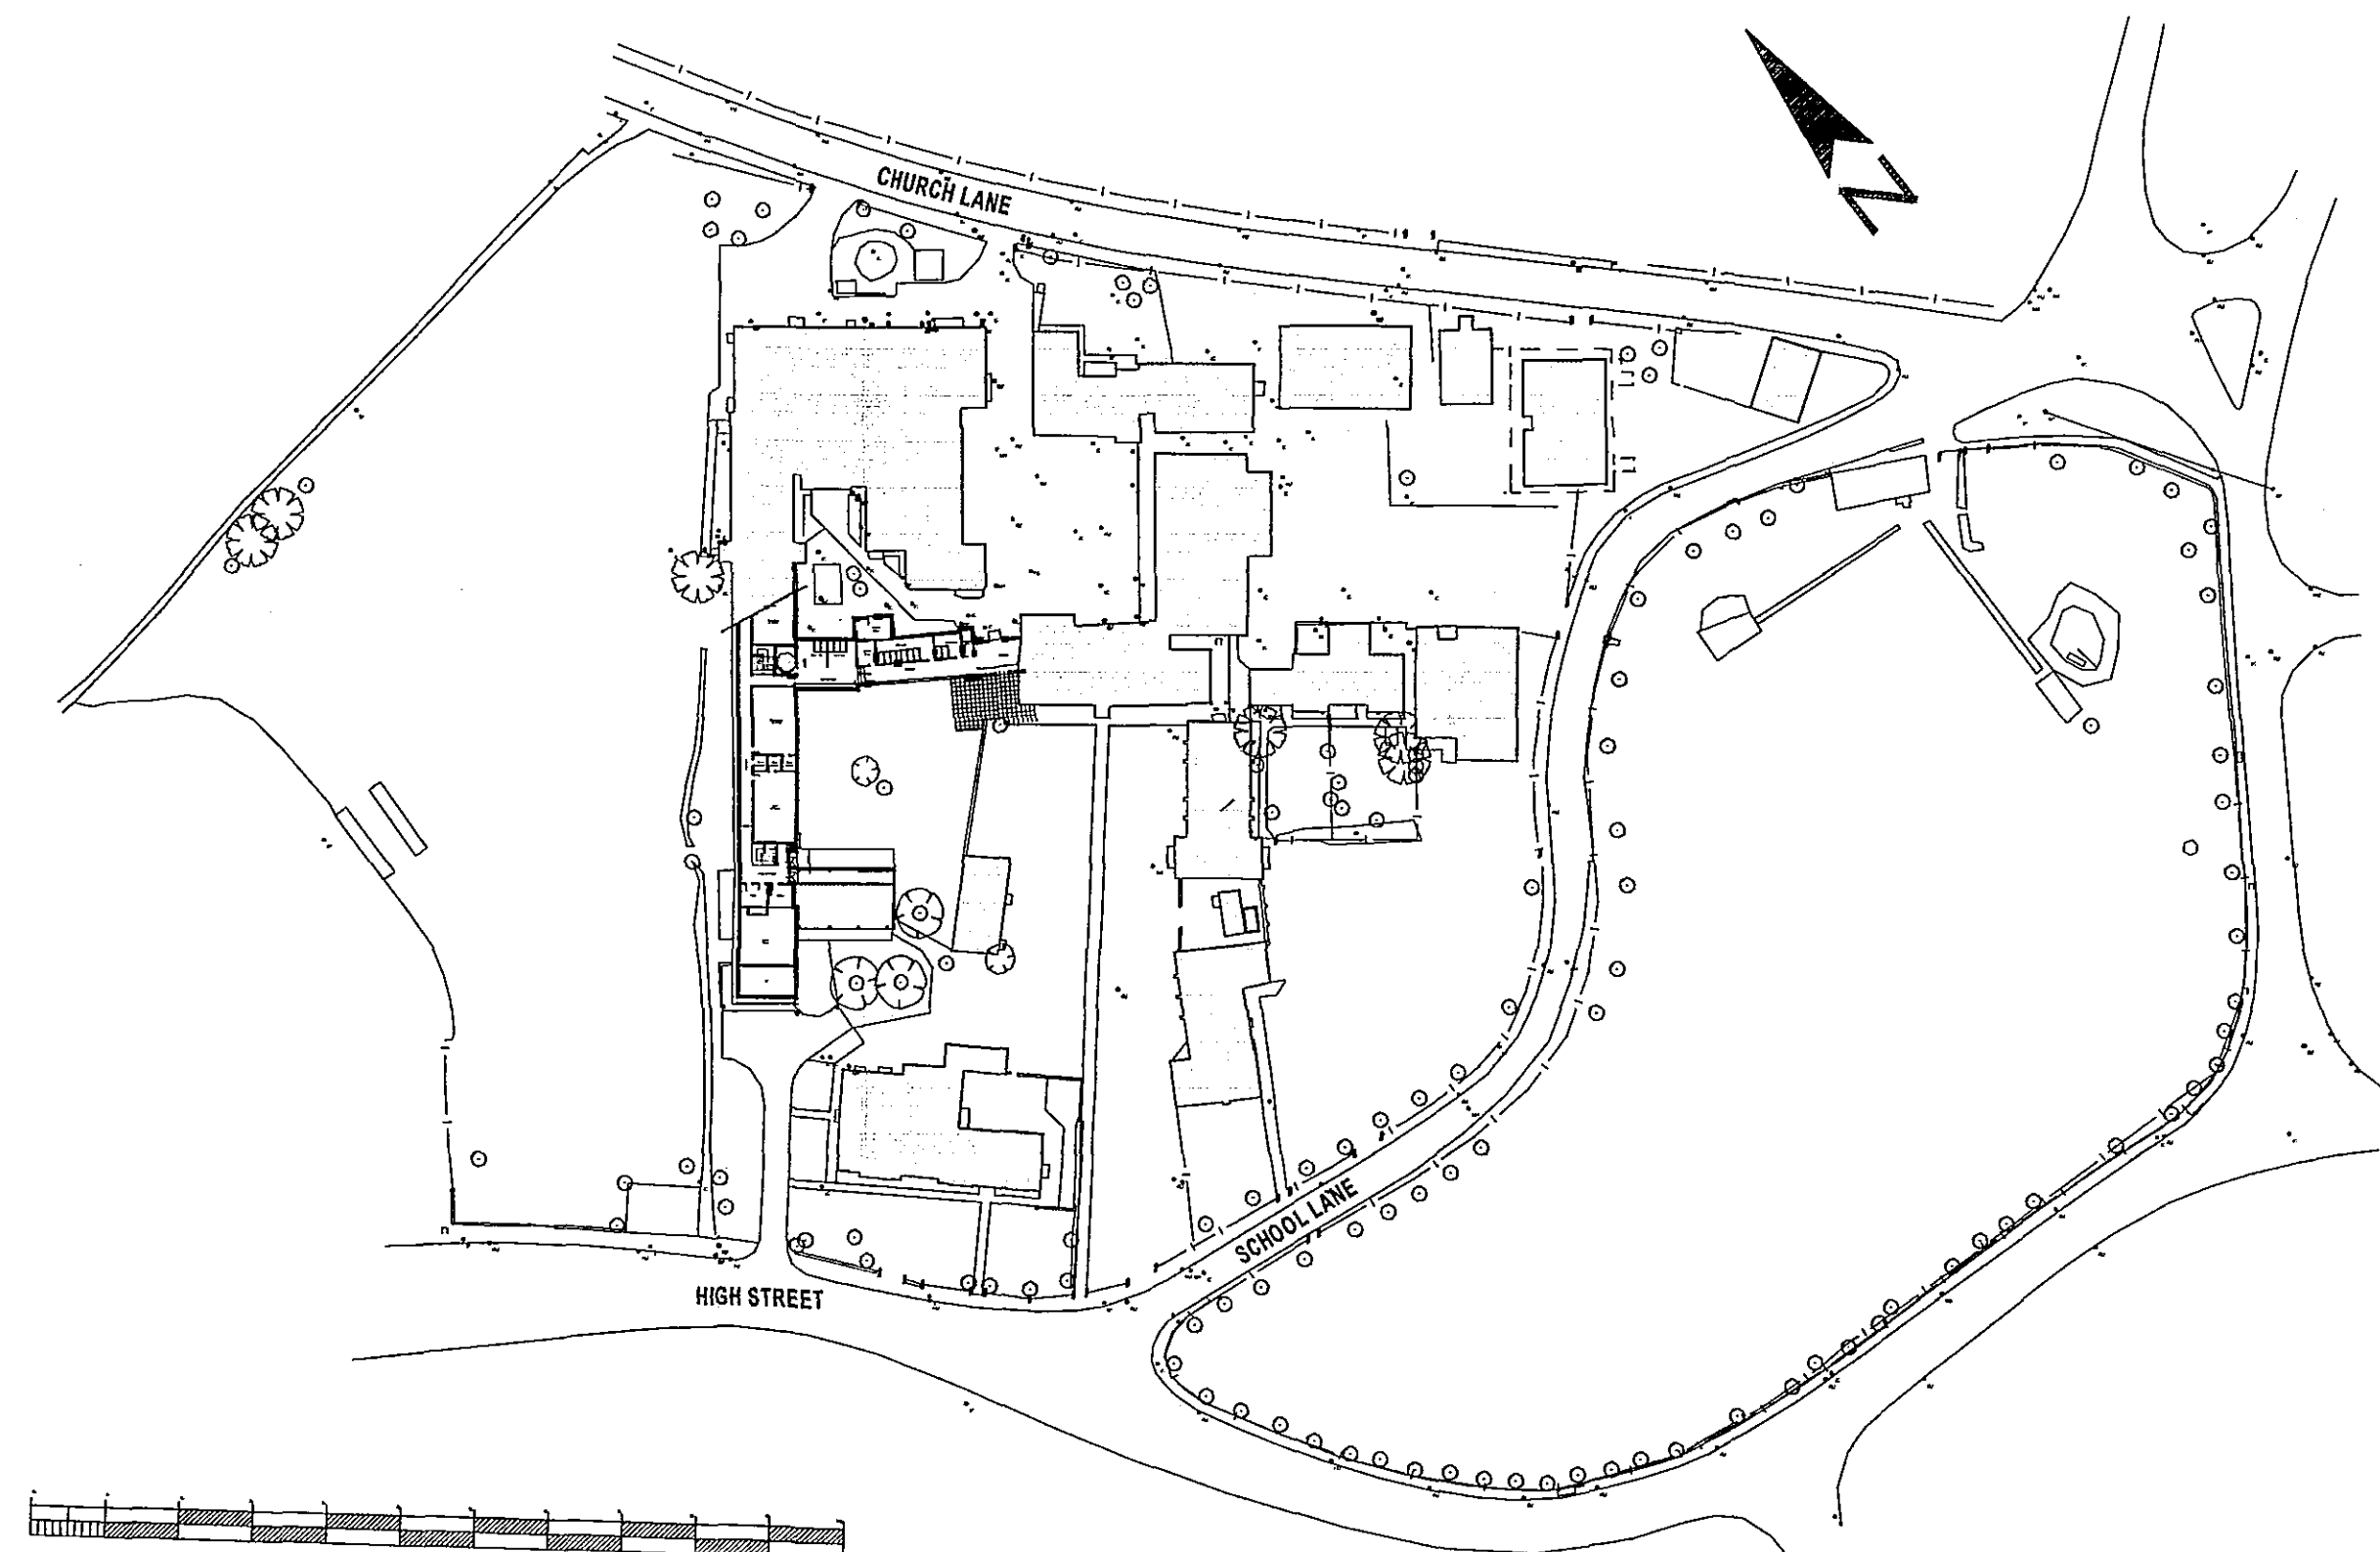

Rev.	Date	Description	By	Chk'd

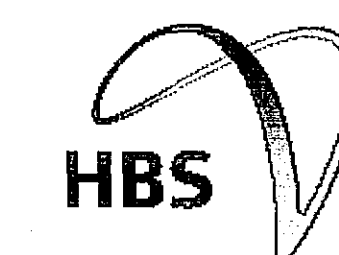

HBS Business Services
Mill House
Brayford Wharf North
Lincoln, LN1 1YT
Tel: 01522 836836
Fax: 01522 516050
Web: www.hbs.uk.com

Client
DONINGTON COWLEY HIGH SCHOOL

Project
NEW IT SUITE

Drawing Title
EXISTING PLANS & ELEVATIONS

Drawn By
LMC

Checked By
AJS

Scale
AS STATED

Date
FEB 6th 2007

Project No.
DC/622/MW11

Drawing No.
PLA 002

Drawing Status
PLANNING

SHDC
Planning & Development
11 MAY 2007
Ref: 0623/07

**DETERMINED
PLAN**

Lincolnshire
County Council
19 APR 2007
Planning &
Conservation